



Key Plan

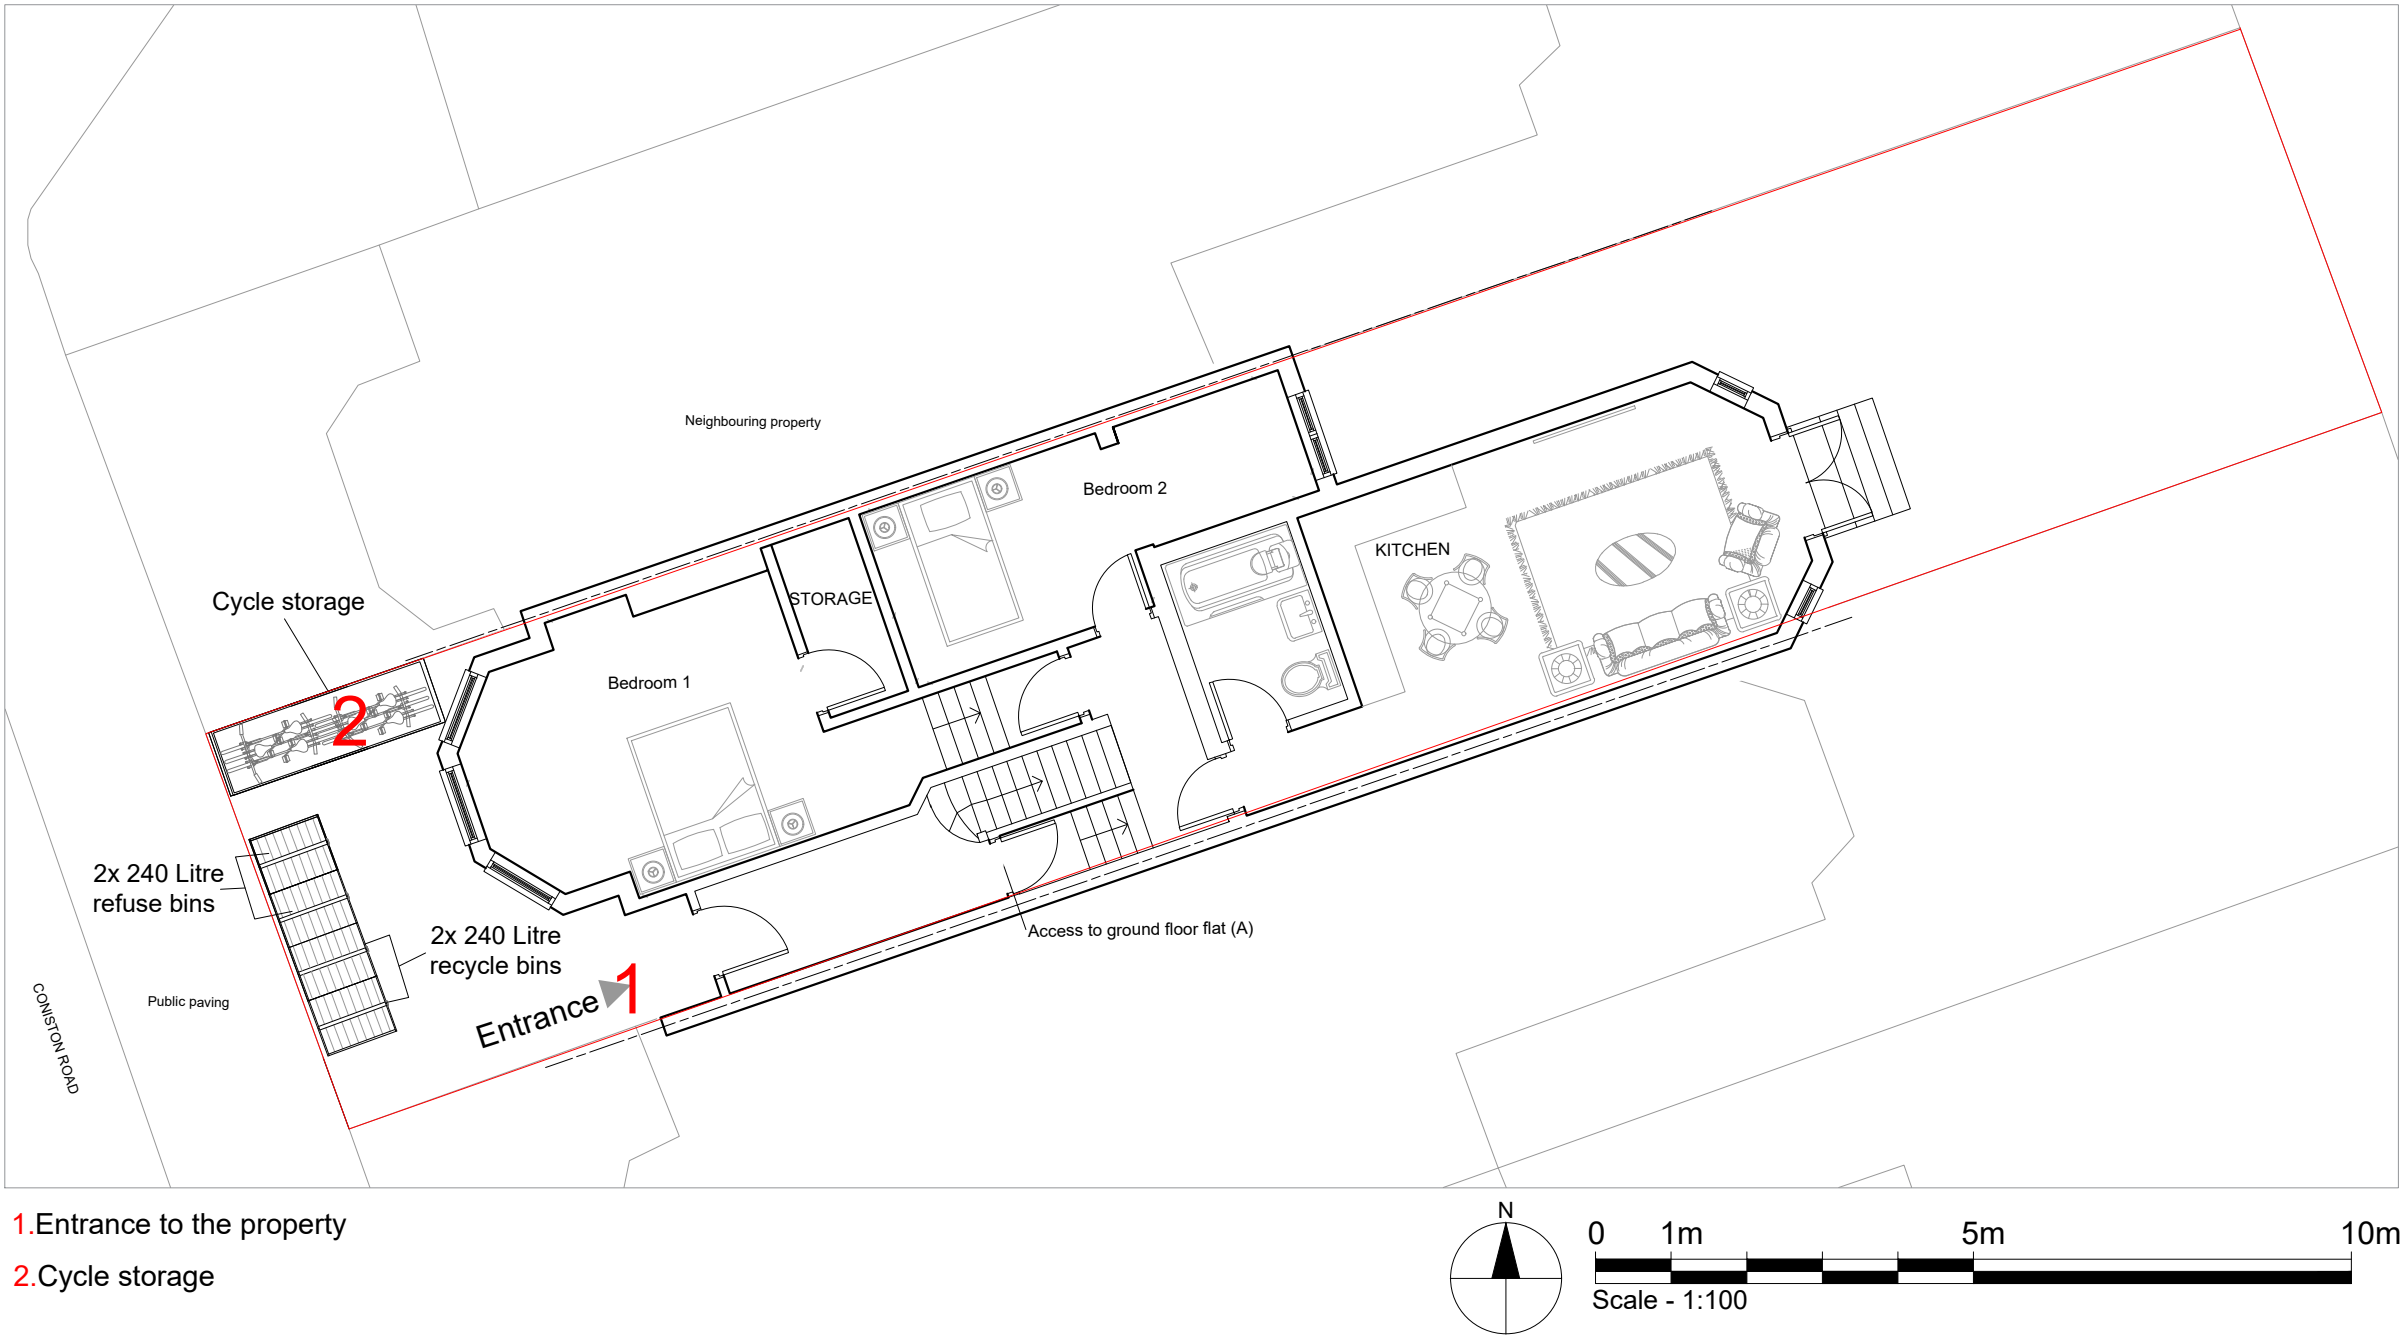

88 Coniston Road, London, N10 2BN, Cycle Spaces			
Typology	n. Flat	Coefficient	n. Cycle Space
2 bedroom 3 persons	1	3.00	3.00
2 bedroom 3 persons	2	3.00	3.00
Total			6.00

2. Cycle storage

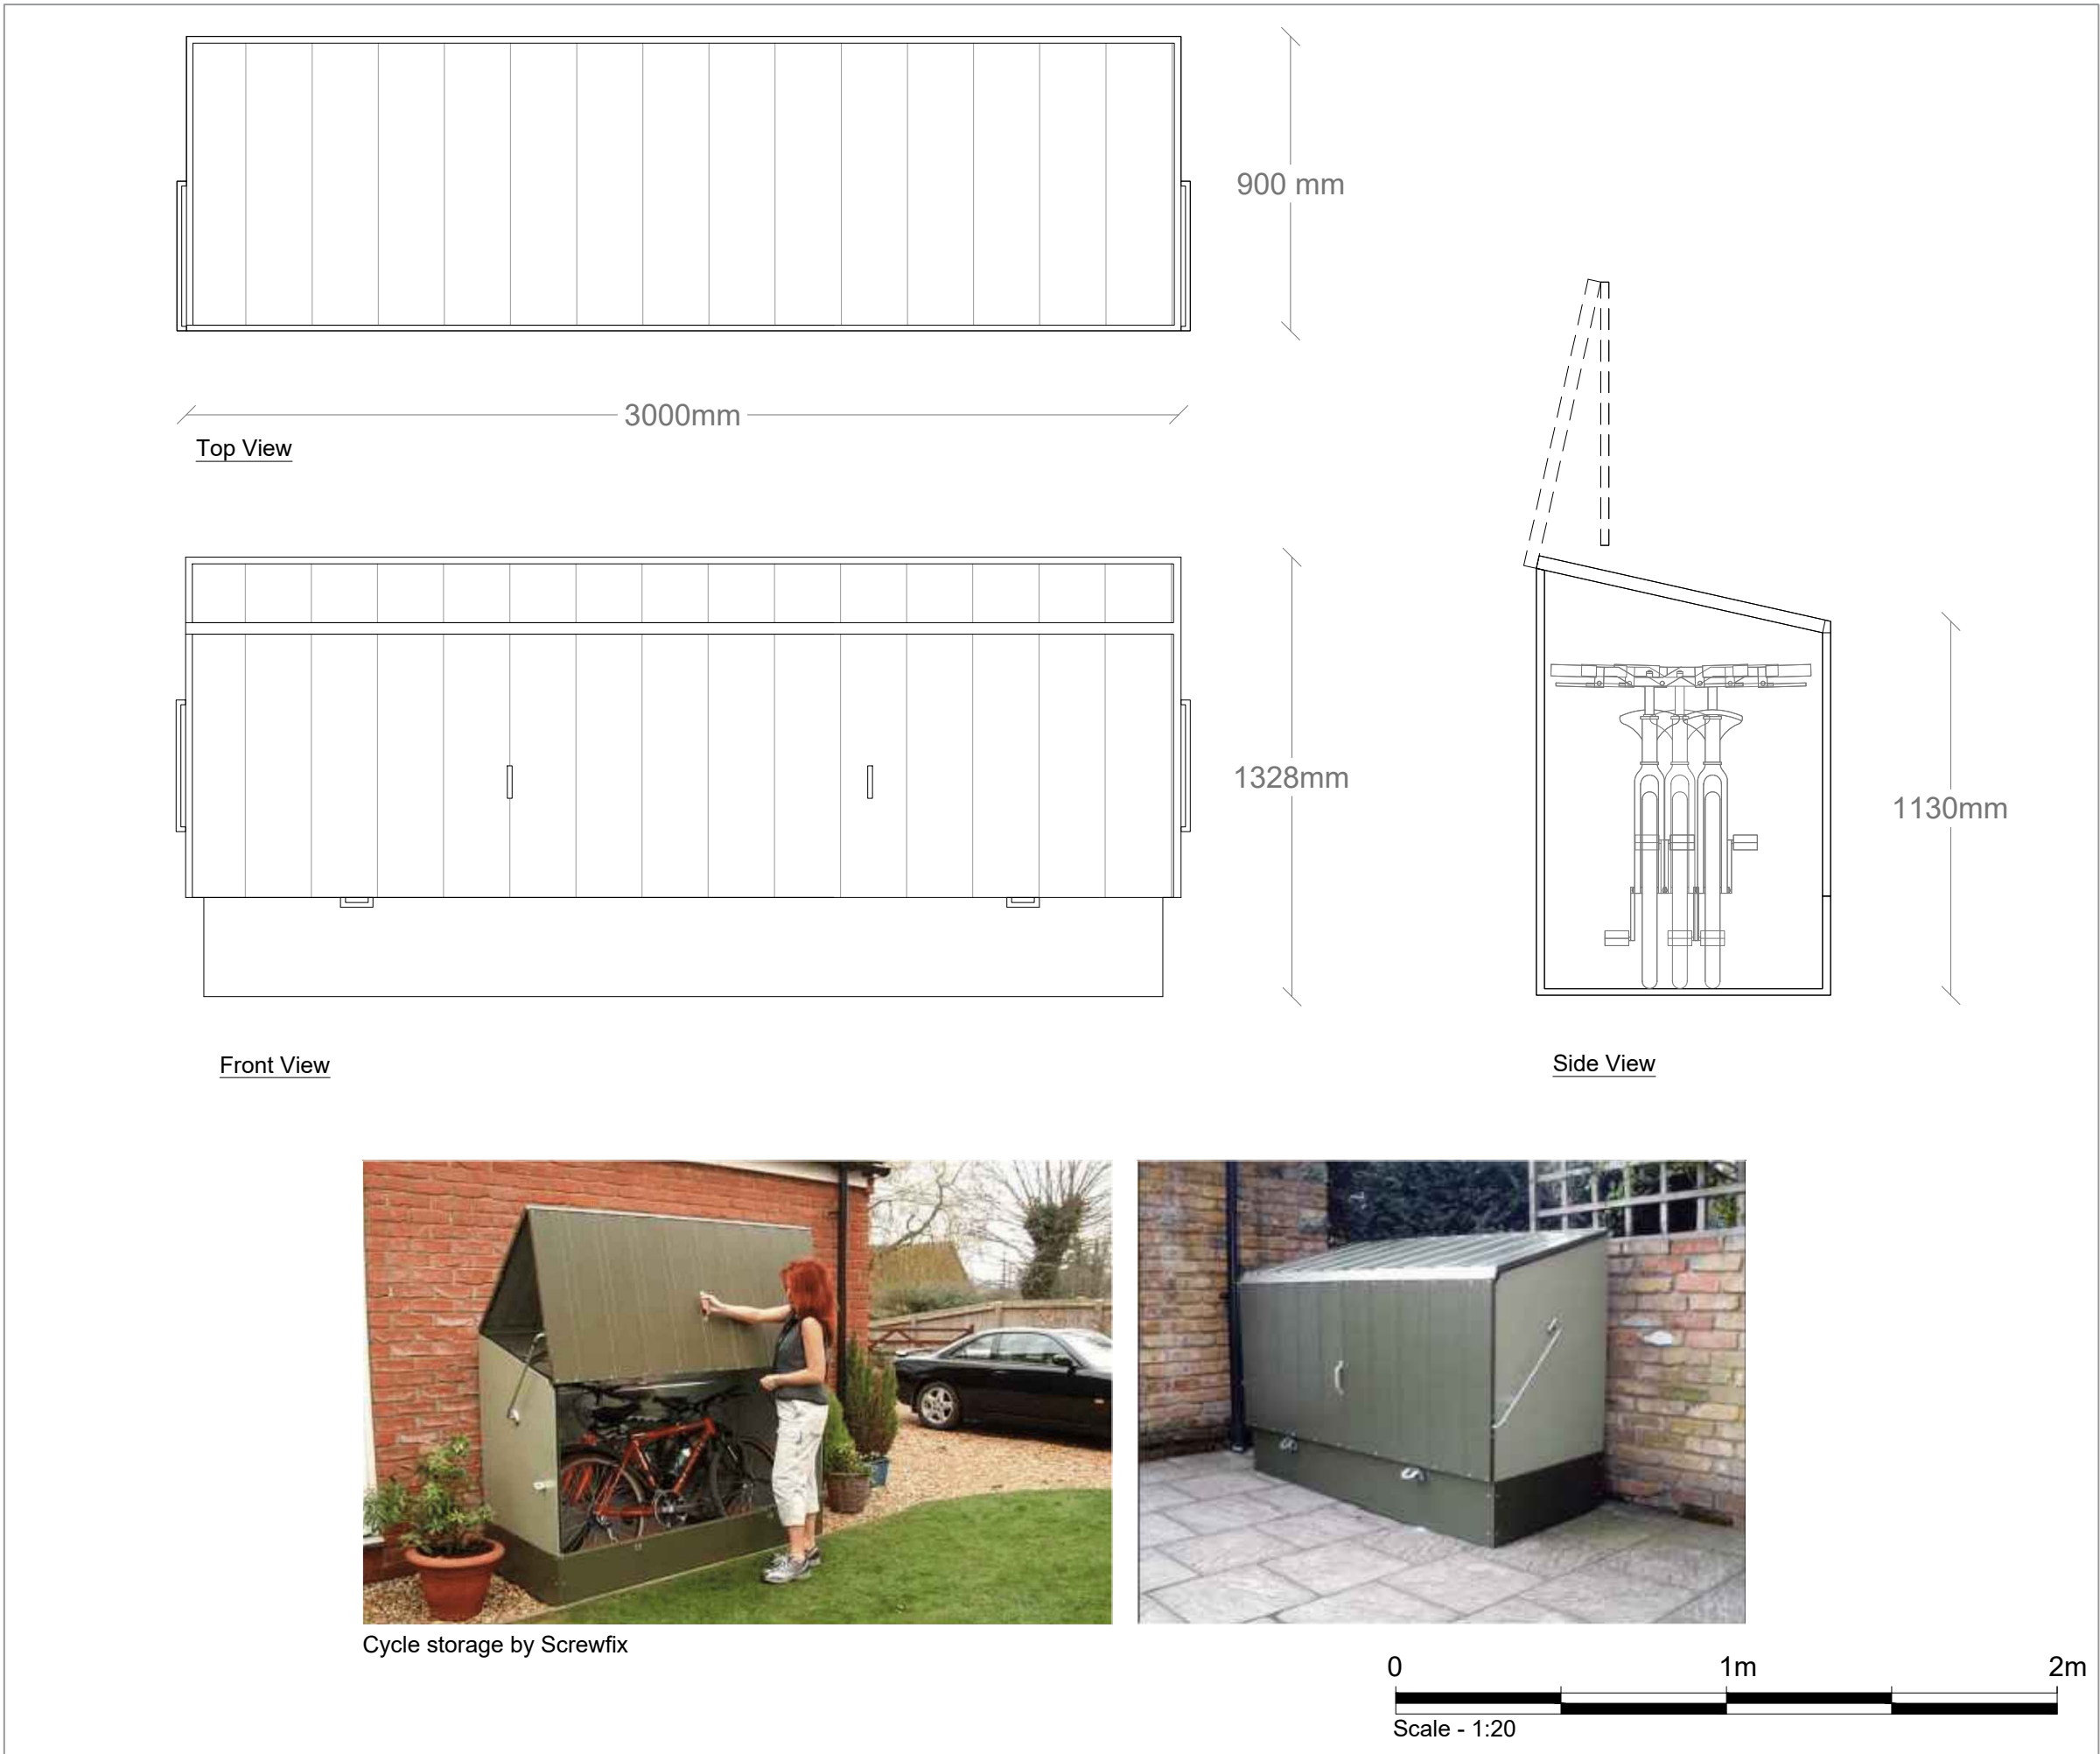

Dimensions Written dimensions to be taken in preference to scaled dimensions. The Contractor is responsible for checking all dimensions before work starts.

Local Authority All work is to be carried out to the requirements, and to the satisfaction of the Local Authority. These drawings are for planning purposes only.

Discrepancies Any discrepancies to be brought to the attention of Drawing And Planning Ltd. Immediately.

REVISIONS					
REV	DATE	DESCRIPTION	BY	CH	
A	29/07/24	Amendment to cycle store			

PROJECT TITLE	
88 Coniston Road, London, N10 2BN	
DATE	REVISION
July 2024	A

DRAWING TITLE	
Proposed - Cycle storage	
CLIENT	
Hakan Latif	
DRAWING No.	SCALE @ A2
CONRD-D002	1:100/ 1:20

