


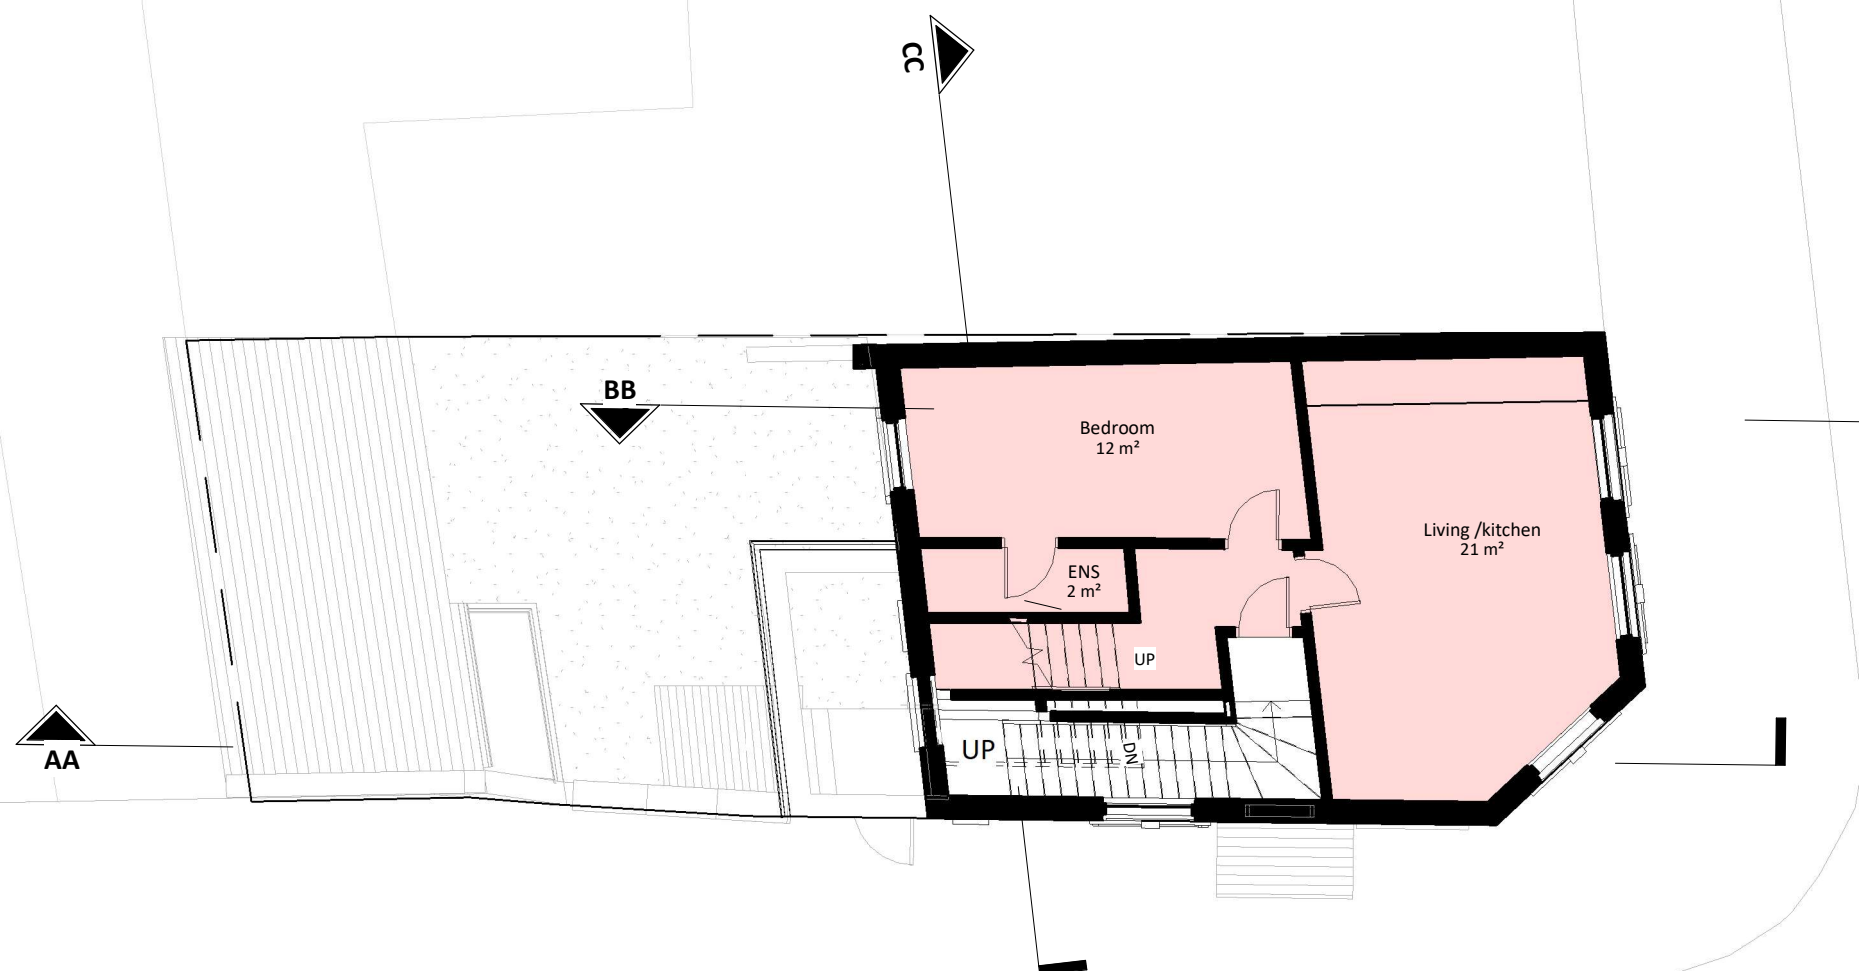

FLAT 2- THREE BEDROOM - 87 sq.m

Second Floor :42.8 sq.m



GENERAL NOTES:
ONLY SCALE OF DRAWINGS FOR PLANNING PURPOSES
ALL DIMENSIONS ARE TO BE CHECKED ON SITE. INCONSISTENCIES ARE TO
BE REPORTED TO DIMENSIONS IMMEDIATELY.
COPYRIGHT OF PLANNING DIMENSIONS LTD

PROJECT TITLE

2A Vartry Rd- London N15 6PT

CLIENT

E K

PROJECT NO

0613

DRAWING TITLE

Proposed Second
Floor

SCALE (@ A3)

1 : 100

DRAWING NUMBER

PR- P005

REV

E

Date

29/07/2024

Drawn by

sanjay

info@pdimensions.co.uk
www.pdimensions.co.uk
0208 076 9300
Unit 7
Hawthorn Business Park
165 Granville Road
NW2 2AZ
London



1 Second Floor
1 : 100