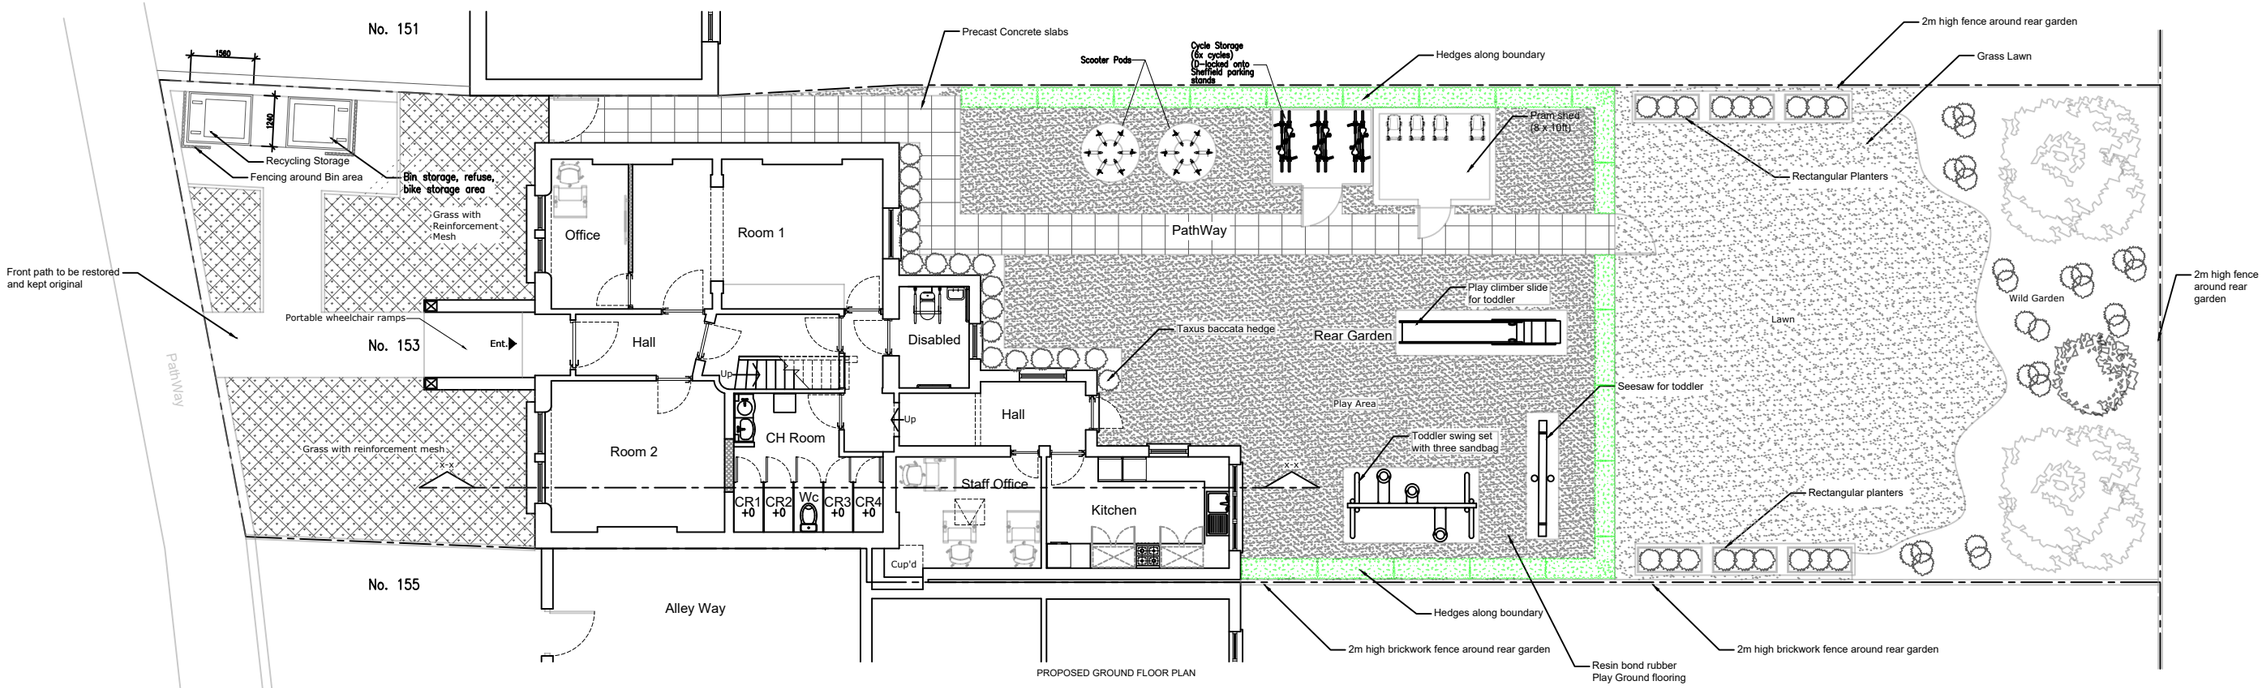

PROPOSED GROUND FLOOR PLAN

m 0 1.5 3 4.5 6 7.5 9 10.5 12 13.5 15

SCALE

1:150

NOTES:

We will not be responsible for the contract after having obtained Planning Permission and/or Building Regulation

Approvals and that there can be no guarantee that Planning Permission and/or Building Regulation will be obtained. Any works that are started before approvals will be at owner's risk.

No responsibility will be taken for works which are unforeseen and for any alterations made which are beyond the control of the agent. All dimensions are in metres.

Contractor to check site thoroughly, verify dimensions before any work and report any discrepancies.

Rev	Date	By	Chk	Comment

Client:

Client

Project Title:

153 Philip Lane,
Tottenham
London N15 4QH

Drawing Title:

Proposed
Ground Floor Plan

Original Issue Date: January 2024	Scale @ A3: 1:150
Drawn By: PN	Checked By: BY
Number 100/016	Revision -