

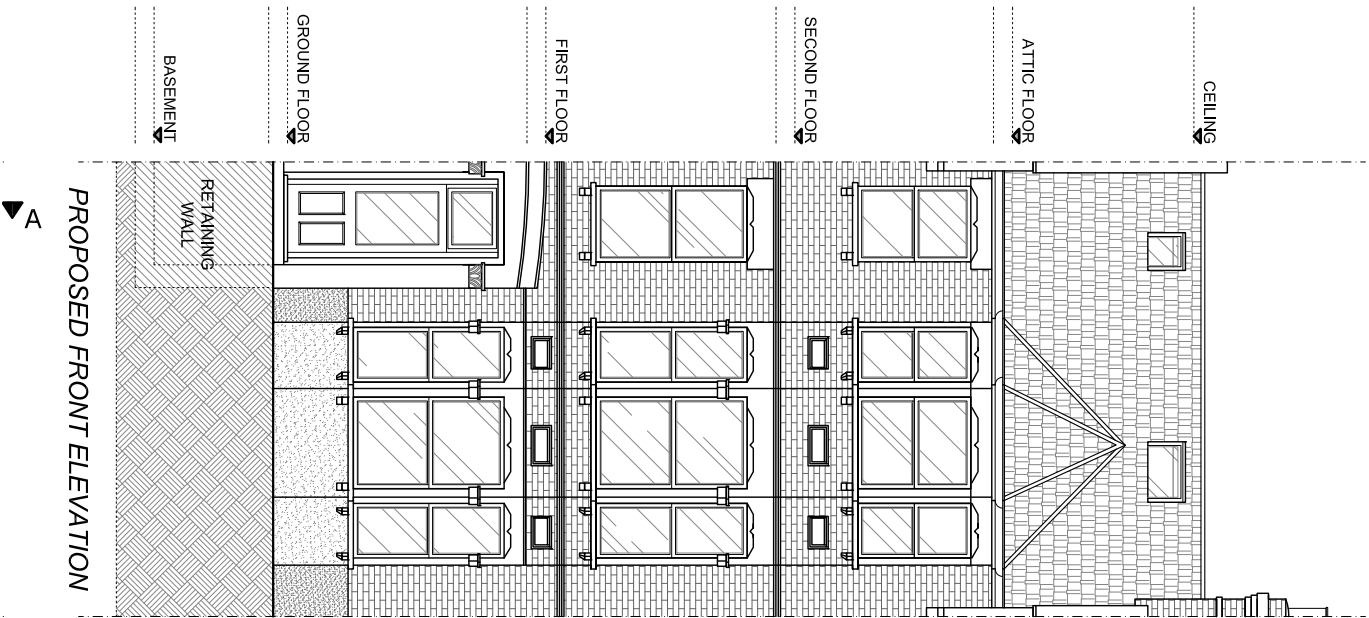


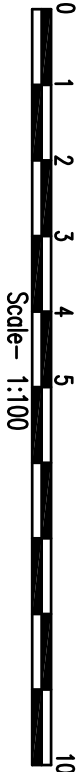

PROPOSED SIDE ELEVATION

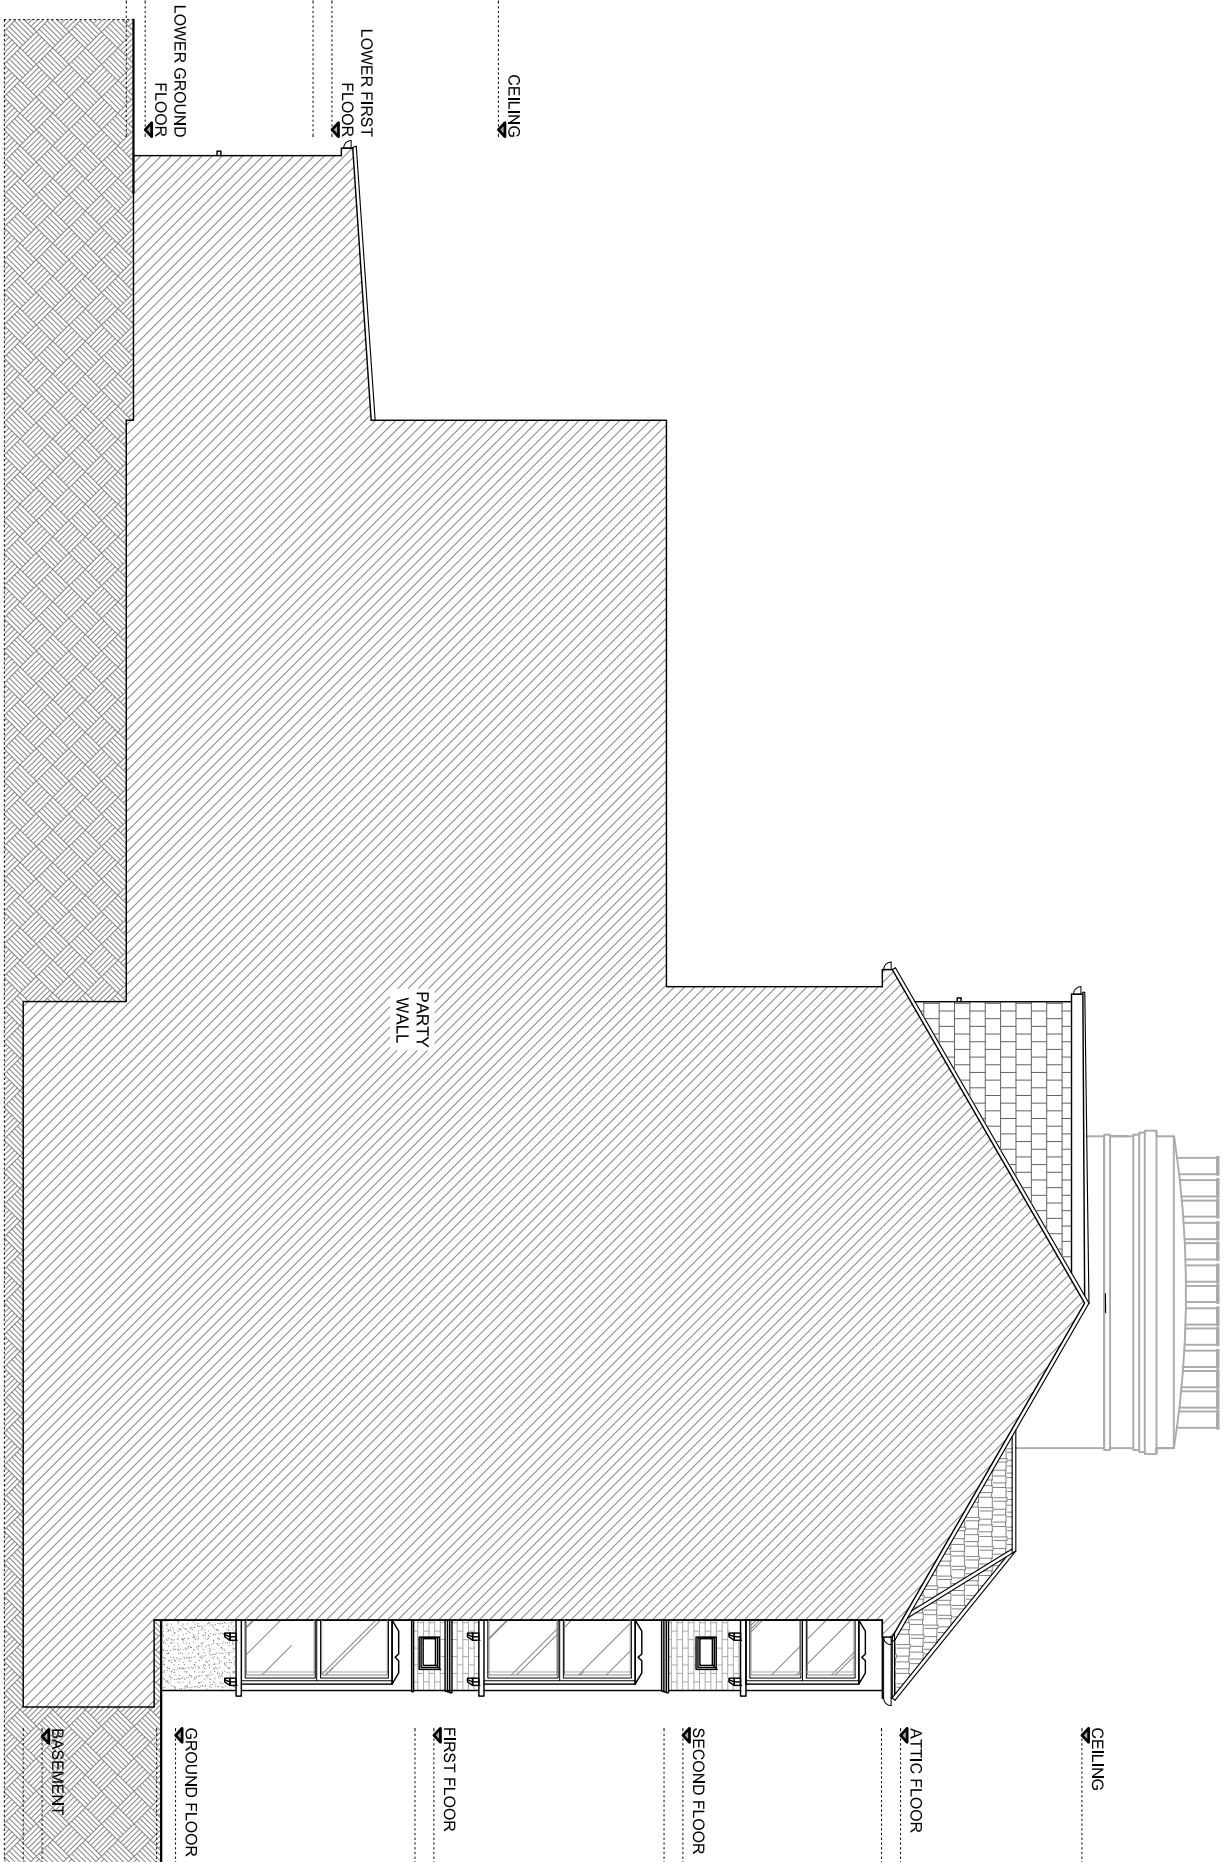

PROPOSED
FRONT & SIDE ELEVATIONS

Client: 16 STAPLETON HALL RD
N4 3QD
LONDON



NOTES:
THE CONTRACTORS ARE TO CHECK
ALL DIMENSIONS, DRAIN RUNS AND
GENERAL CONDITIONS ON SITE
BEFORE WORKS COMMENCE. .
ALL WORKS ARE TO BE CARRIED
OUT IN ACCORDANCE WITH
CURRENT BUILDING REGULATIONS,
BRITISH STANDARDS, CODE OF
PRACTICE AND LOCAL AUTHORITY
REQUIREMENTS.

Drawn By C.S.B
Dwg No SH.16.PR.04
Date 29.02.2024
Scale 1:100 @A3

Rev A