


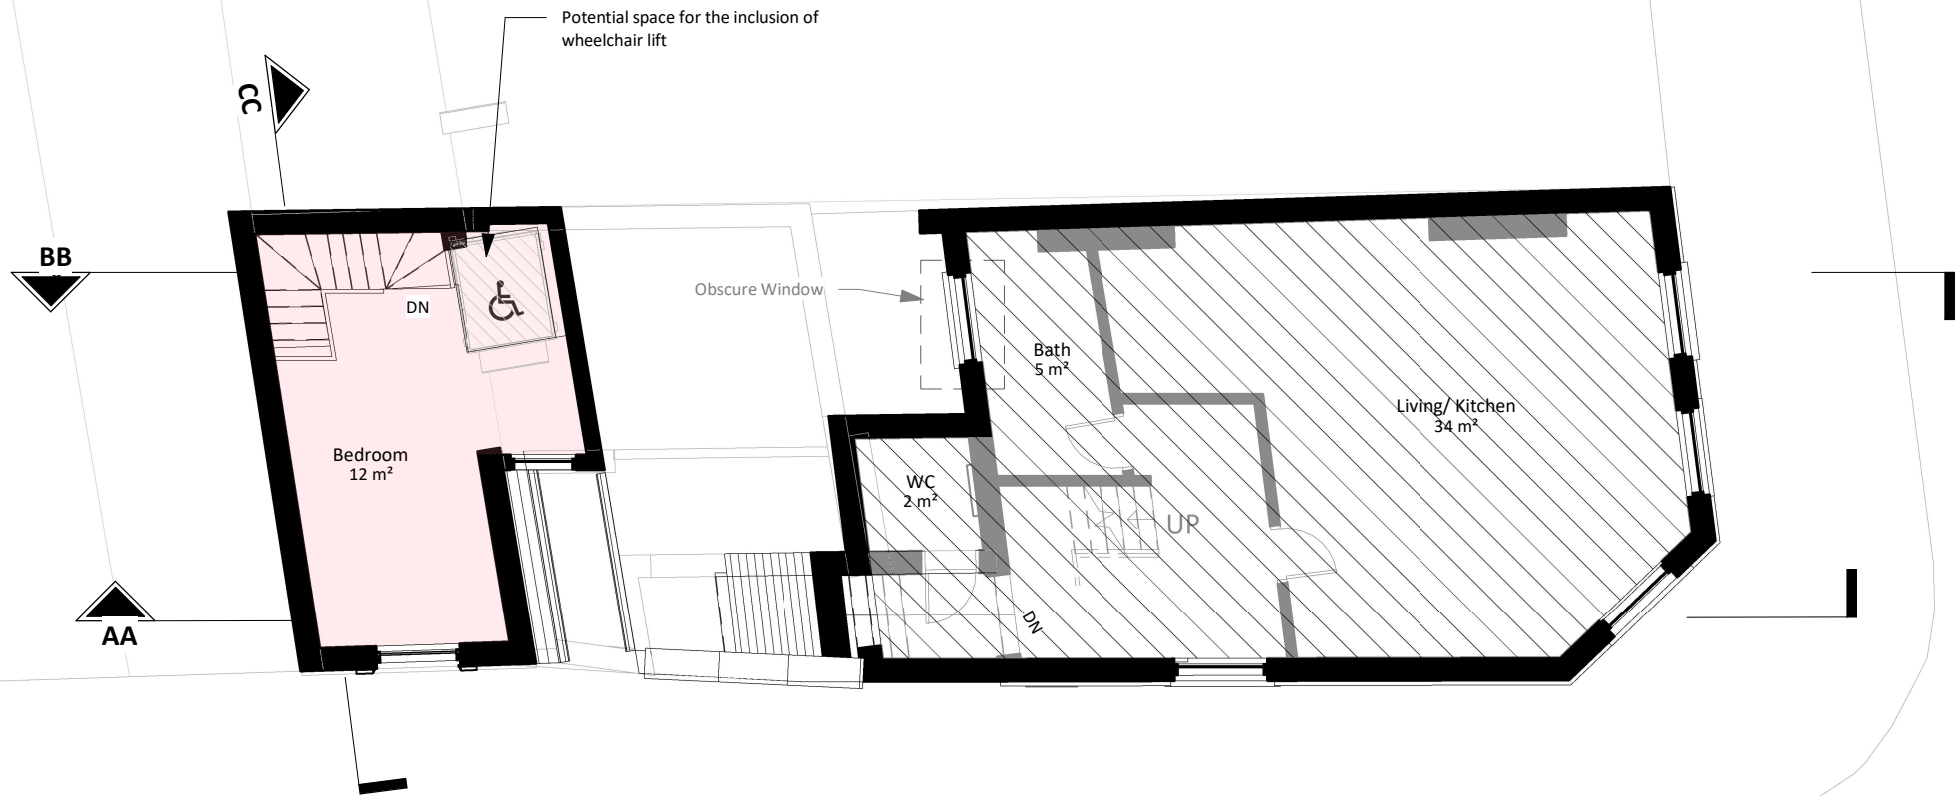

GENERAL NOTES:
ONLY SCALE OF DRAWINGS FOR PLANNING PURPOSES
ALL DIMENSIONS ARE TO BE CHECKED ON SITE. INCONSISTENCIES ARE TO BE REPORTED TO DIMENSIONS IMMEDIATELY.
COPYRIGHT OF PLANNING DIMENSIONS LTD

PROJECT TITLE
2A Vartry Rd- London N15 6PT

CLIENT	PROJECT NO
E K	0613

DRAWING TITLE	SCALE (@ A3)
Proposed First Floor	1 : 100



DRAWING NUMBER	REV
PR - P002	F

Date	Drawn by
19/09/2024	sanjay

info@pdimensions.co.uk
www.pdimensions.co.uk
0208 076 9300
Unit 7
Hawthorn Business Park
165 Granville Road
NW2 2AZ
London



1 First Floor
1 : 100