


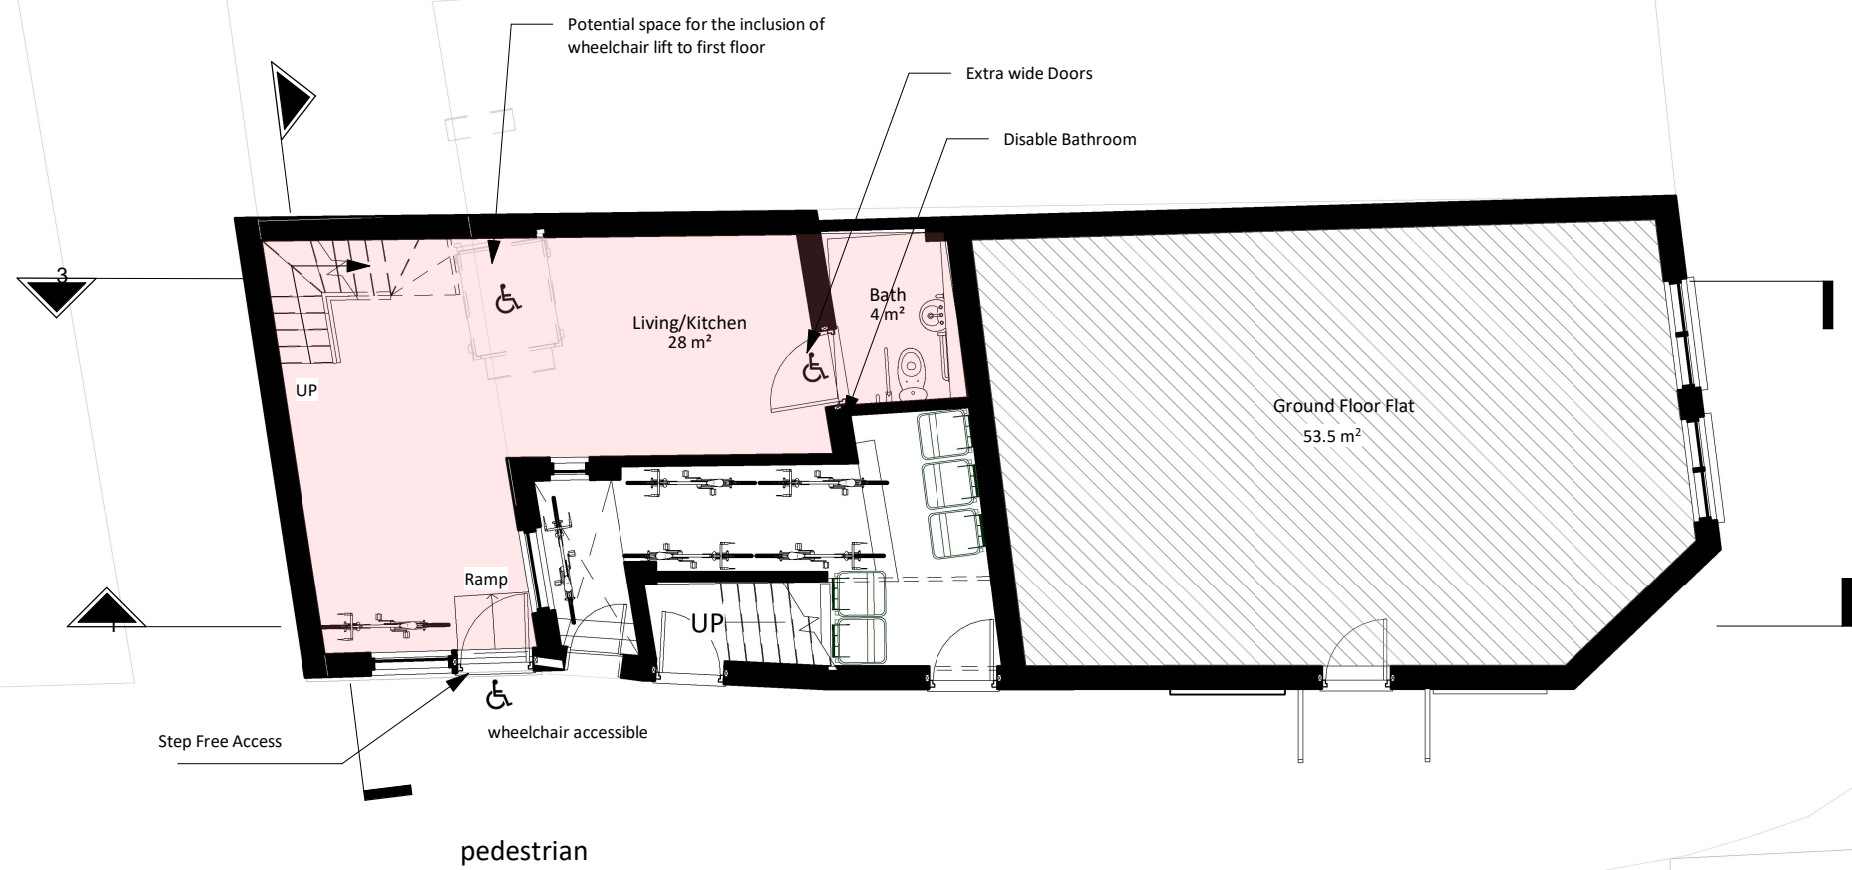


GENERAL NOTES:  
ONLY SCALE OF DRAWINGS FOR PLANNING PURPOSES  
ALL DIMENSIONS ARE TO BE CHECKED ON SITE. INCONSISTENCIES ARE TO BE REPORTED TO DIMENSIONS IMMEDIATELY.  
COPYRIGHT OF PLANNING DIMENSIONS LTD

PROJECT TITLE  
2A Vartry Rd- London N15 6PT

CLIENT PROJECT NO  
E K 0613

DRAWING TITLE SCALE (@ A3)  
Proposed Ground Floor 1 : 100

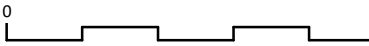

DRAWING NUMBER REV  
PR - P001 F

Date Drawn by  
19/09/2024 sanjay