



NOTE: THIS DRAWING MUST NOT BE SCALED.
THE CONTRACTOR IS TO CHECK ALL DIMENSIONS ON SITE

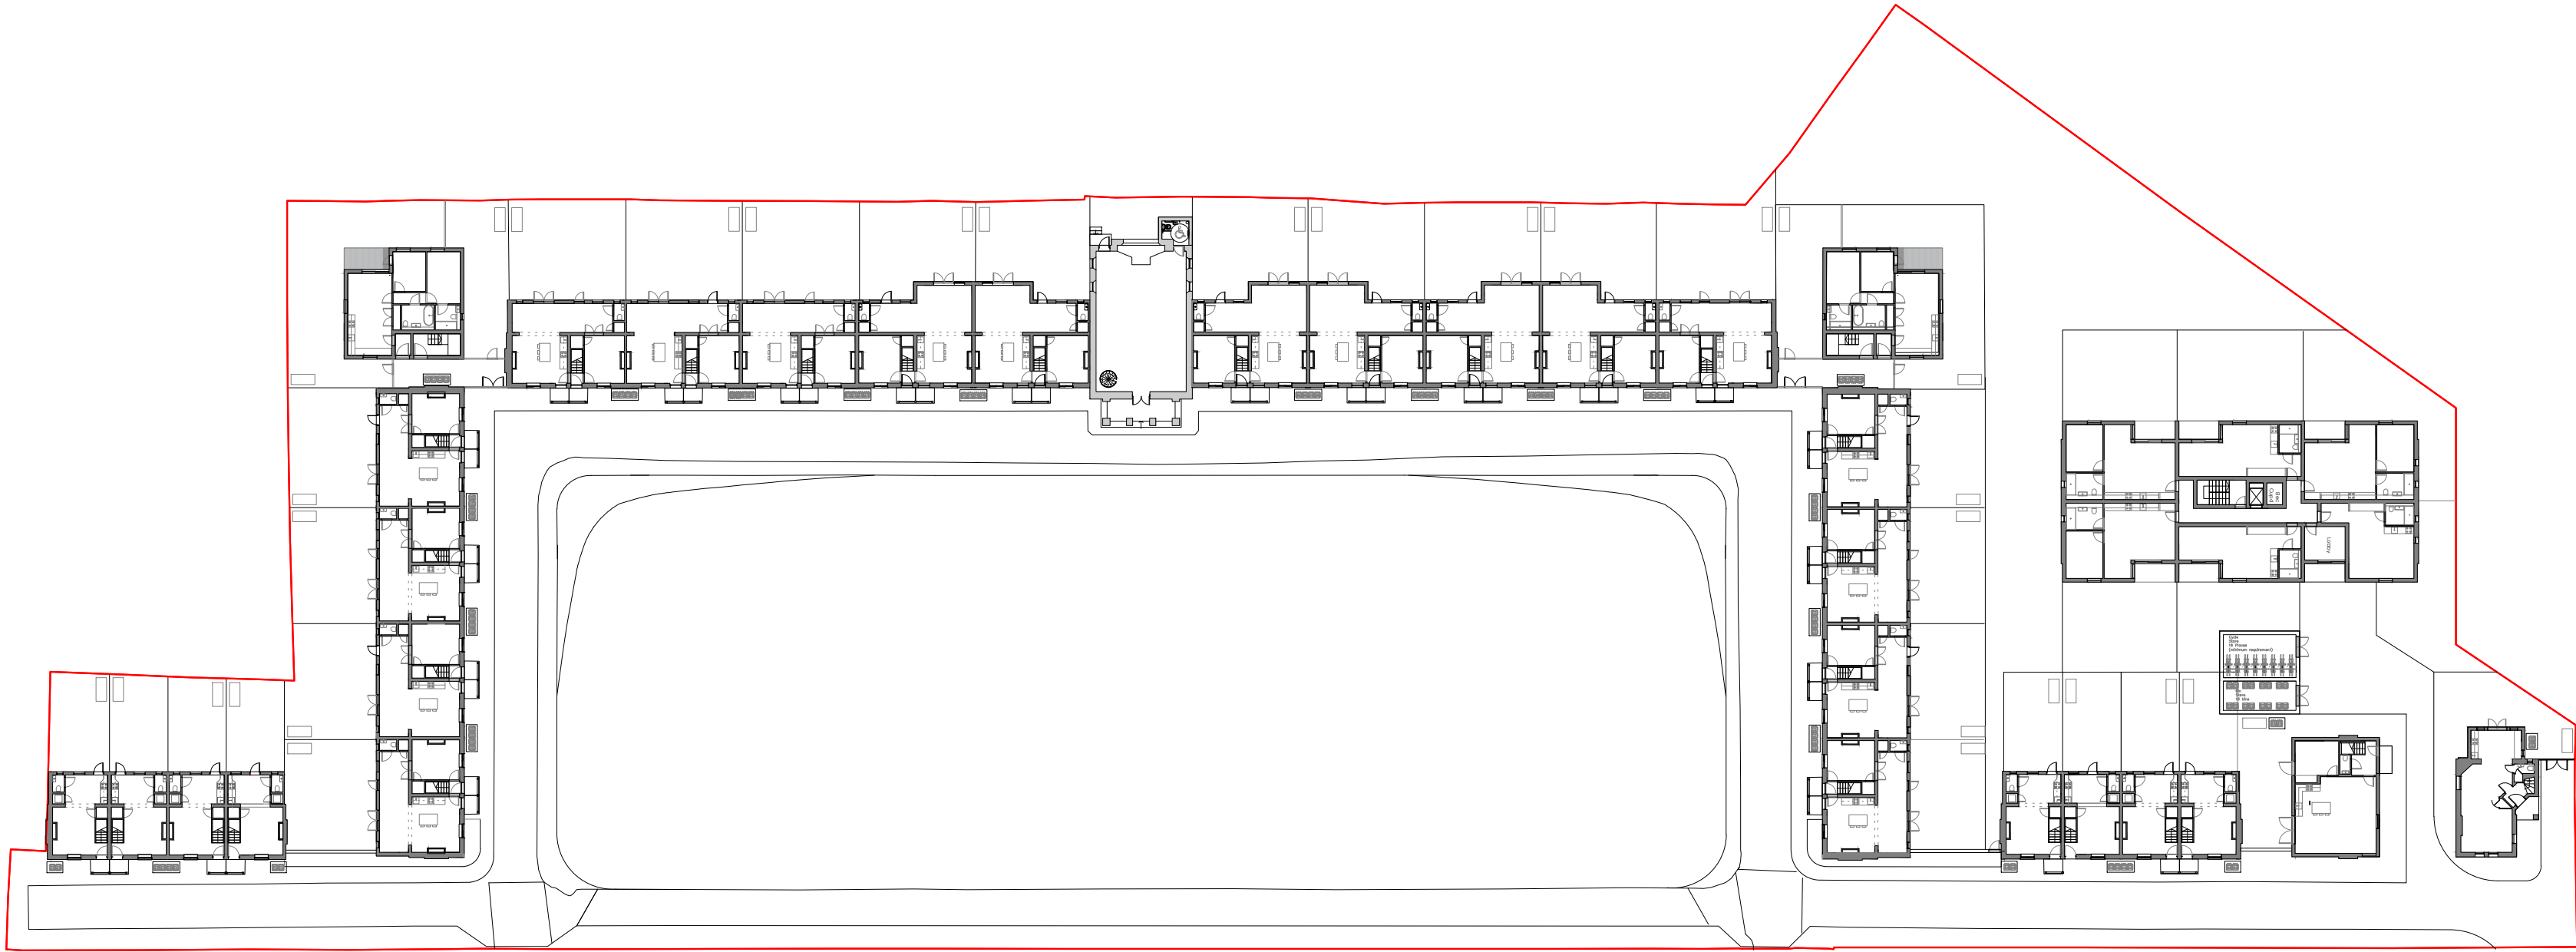

GROUND FLOOR - 1:500 @ A2

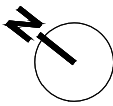

PROJECT
Edmansons Close
Bruce Grove
Haringey

CLIENT
The Drapers'

DRAWING ORIGINATOR
d+b studios
85 HOLMESDALE ROAD
TEDDINGTON TW11 9LQ
+44 (0) 7810 481 900
www.dplusbstudios.com

DRAWING TITLE
Ground Floor
Proposed

JOB NO db-001	SCALE 1:500 @ A2	DRAWN BY PD	ISSUE DATE SEPT 2022	REVISION 01			
DRAWING STATUS Planning		CHECKED BY PD	PAPER SIZE A2				
PROJECT CODE	COMPANY CODE	DOC. CODE	PACKAGE NO CODE	LEVEL	ZONE / SUBZONE	SUB ZONE	DRAWING NUMBER
EC	d+b	GA	XXX	00	XX	XXX	032