



NOTE: THE DRAWING MUST NOT BE SCALED.
THE CONTRACTOR IS TO CHECK ALL DIMENSIONS ON SITE

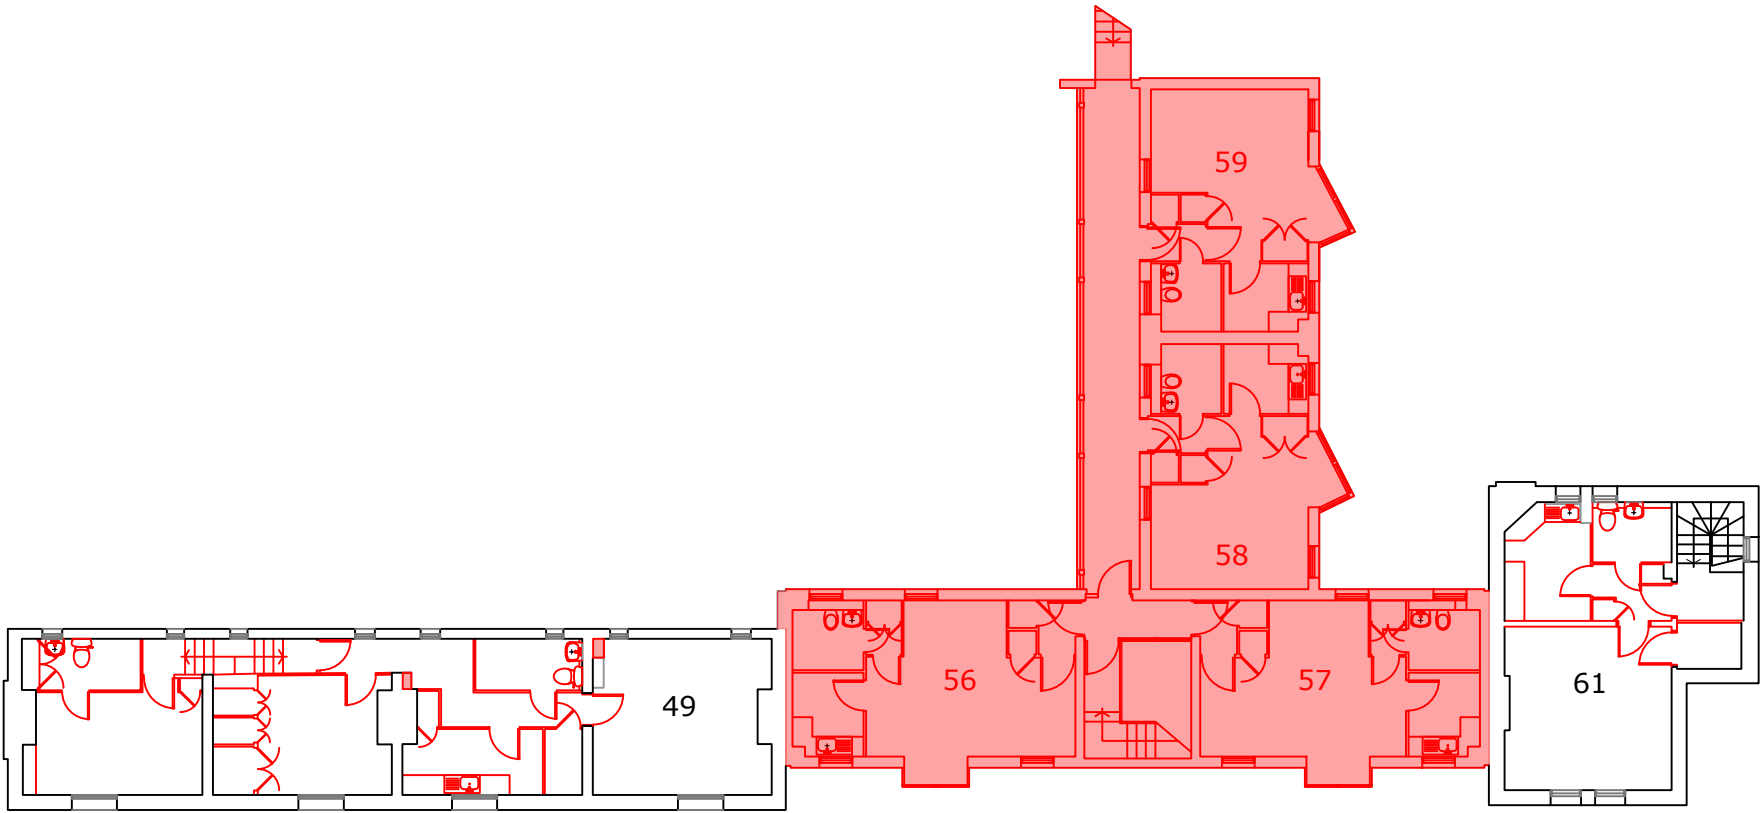


FIRST FLOOR - 1:200 @ A2

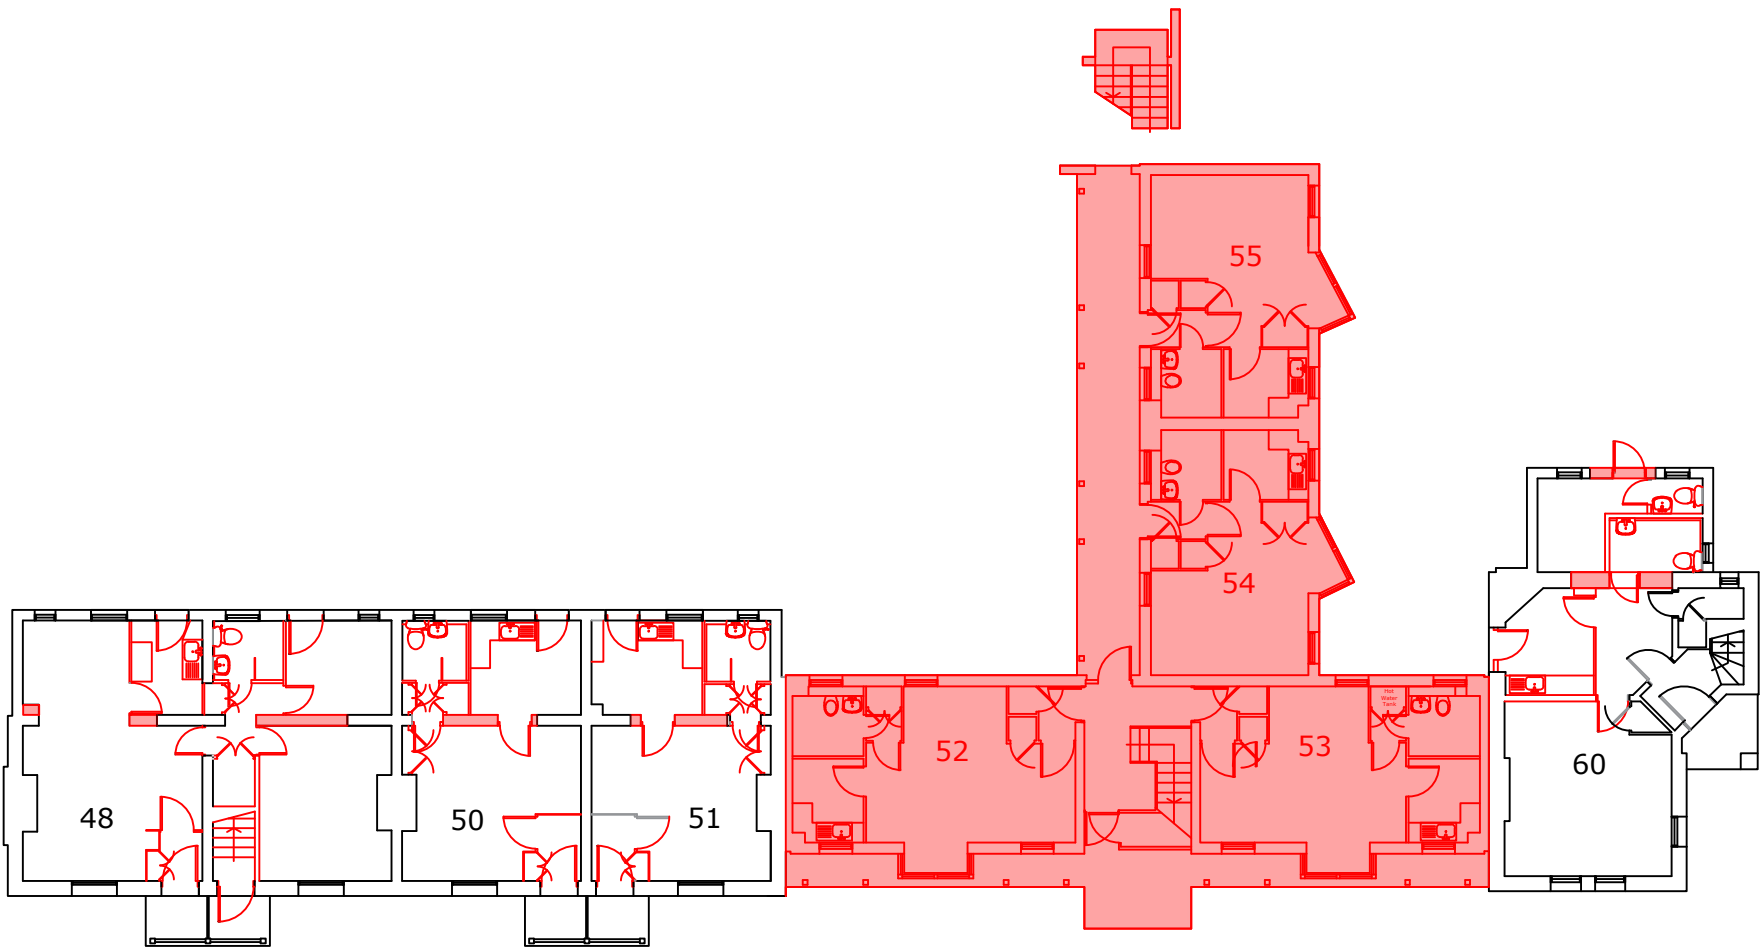

GROUND FLOOR - 1:200 @ A2

AREA TO BE DEMOLISHED

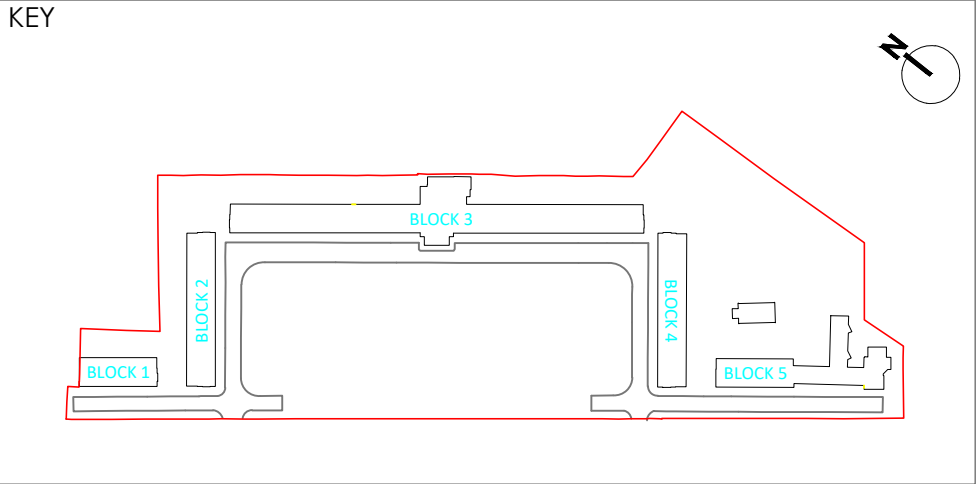

PROJECT

Edmansons Close
Bruce Grove
Haringey

CLIENT

The Drapers'

DRAWING ORIGINATOR

d+b studios
85 HOLMESDALE ROAD
TEDDINGTON TW11 9LQ
+44 (0) 7810 481 900
www.dplusbstudios.com

DRAWING TITLE

DEMOLITION PLAN
Block 5

JOB NO db-001	SCALE 1:200 @ A2	DRAWN BY PD	ISSUE DATE SEPT 2022	REVISION
DRAWING STATUS PLANNING		CHECKED BY PD	PAPER SIZE A2	02
PROJECT CODE EC	COMPANY CODE d+b	DOC. CODE P	PACKAGE NO CODE XXX	LEVEL 00
			ZONE / SUBZONE XX	SUB ZONE XXX
				DRAWING NUMBER 022