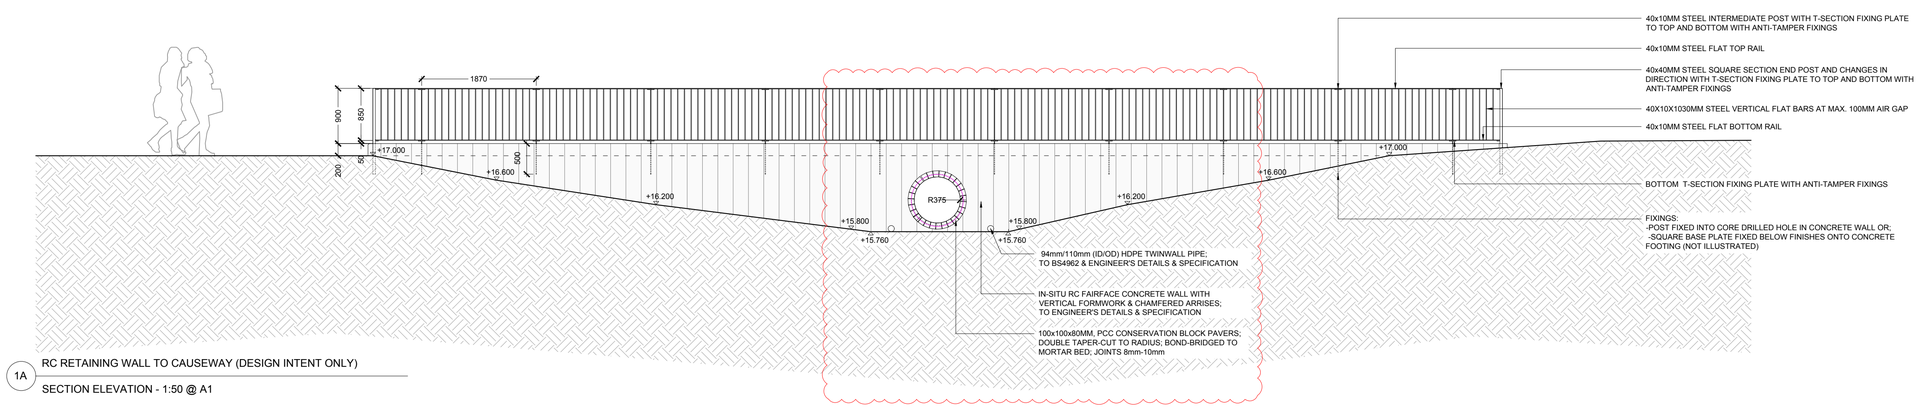
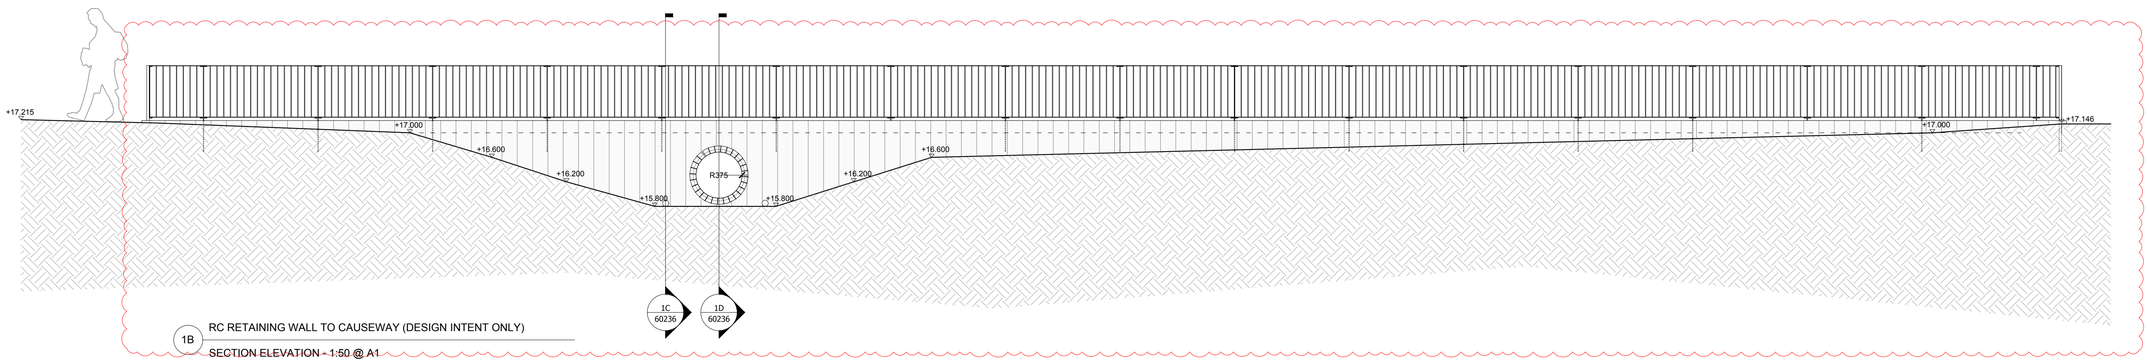


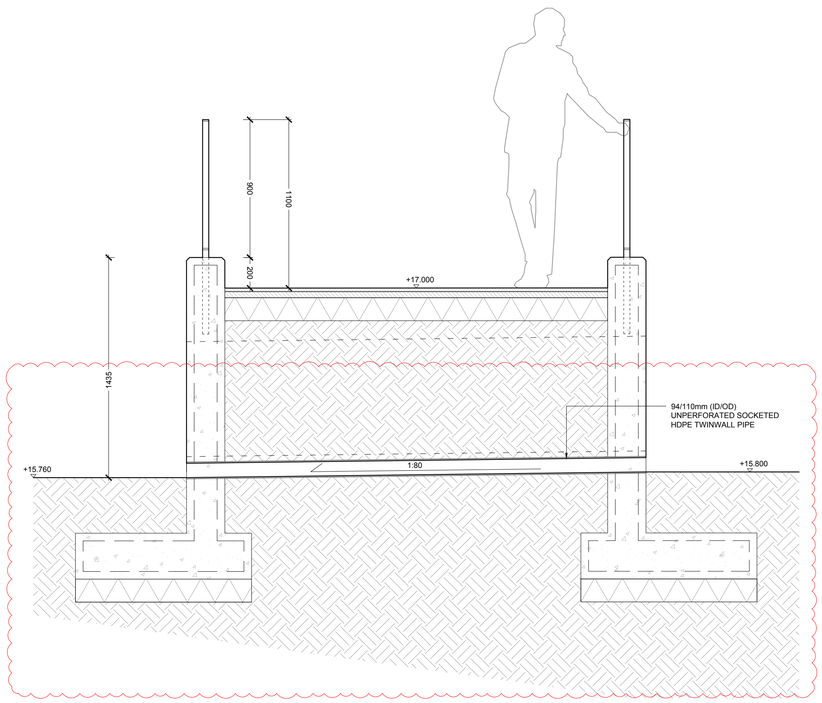

1A RC RETAINING WALL TO CAUSEWAY (DESIGN INTENT ONLY)

SECTION ELEVATION - 1:50 @ A1



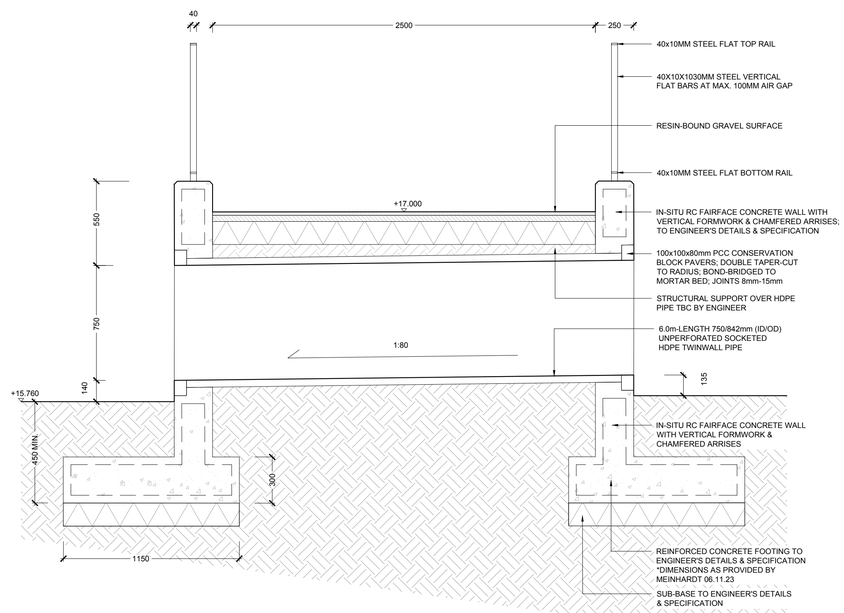

1B RC RETAINING WALL TO CAUSEWAY (DESIGN INTENT ONLY)

SECTION ELEVATION - 1:50 @ A1



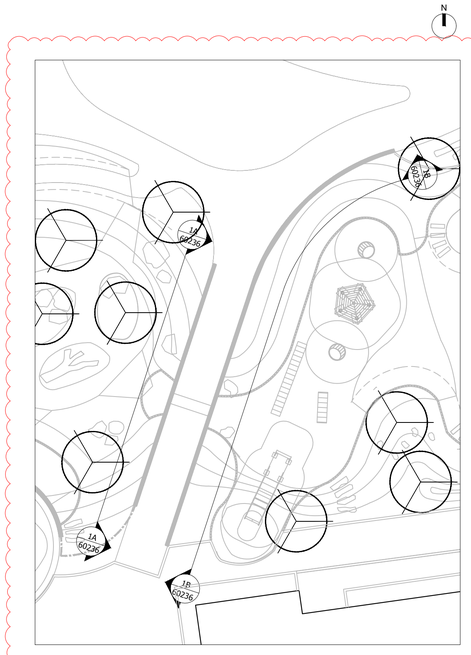

1C RC RETAINING WALL TO CAUSEWAY (DESIGN INTENT ONLY)

SECTION - 1:20 @ A1




1D RC RETAINING WALL TO CAUSEWAY (DESIGN INTENT ONLY)

SECTION - 1:20 @ A1




1E KEY PLAN

1:200 @ A1

**GENERAL NOTES:**
1. DO NOT SCALE FROM THIS DRAWING. DIMENSIONS GOVERN
2. ALL DIMENSIONS ARE IN MILLIMETRES UNLESS NOTED OTHERWISE
3. ALL DIMENSIONS SHALL BE VERIFIED ON SITE BEFORE PROCEEDING WITH THE WORK
4. PLINCKE SHALL BE NOTIFIED IN WRITING OF ANY DISCREPANCIES
5. PLINCKE ACCEPT NO LIABILITY FOR ANY EXPENSE LOSS OR DAMAGE OF WHATSOEVER NATURE AND HOWEVER ARISING FROM ANY VARIATION MADE TO THIS DRAWING OR IN THE EXECUTION OF THE WORK TO WHICH IT RELATES WHICH HAS NOT BEEN REFERRED TO THEM AND PRIOR APPROVAL OBTAINED

A1 Original Sheet Size

0mm 50mm

**KEY PLAN**

CDM:

IN ADDITION TO THE HAZARDS / RISKS NORMALLY ASSOCIATED WITH THE TYPES OF WORK DETAILED ON THIS DRAWING, NOTE THE FOLLOWING:

| ITEM NO. | RISK REGISTER DETAILS |
|---|---|
| | |

KEY:

| REV | REVISION | DATE | DWN | APP'D |
|---|---|---|---|---|
| C03 | CONSTRUCTION ISSUE | 19.09.24 | GW | CB |
| C02 | CONSTRUCTION ISSUE | 08.05.24 | PA | GW |
| C01 | CONSTRUCTION ISSUE | 13.12.23 | PA | GW |
| P01 | STAGE 4 - PRELIMINARY ISSUE | 26.10.23 | MH | GW |

plincke.
landscape urbanism design
www.plincke.com
London +44 (0)207 739 3330
Manchester +44 (0)161 237 9223

Project:
ST ANNS NEW NEIGHBOURHOOD
PHASE 1A

Drawing:
TYPICAL DETAILS
SHEET 06

Date: 26.10.23

Scale: 1:50 & 1:20

Status: S4 - Suitable for Stage Approval

Drn: MH

App'd: GW

Drawing No: N15301-PLI-XX-ZZ-DR-L-60236

Rev: C03