

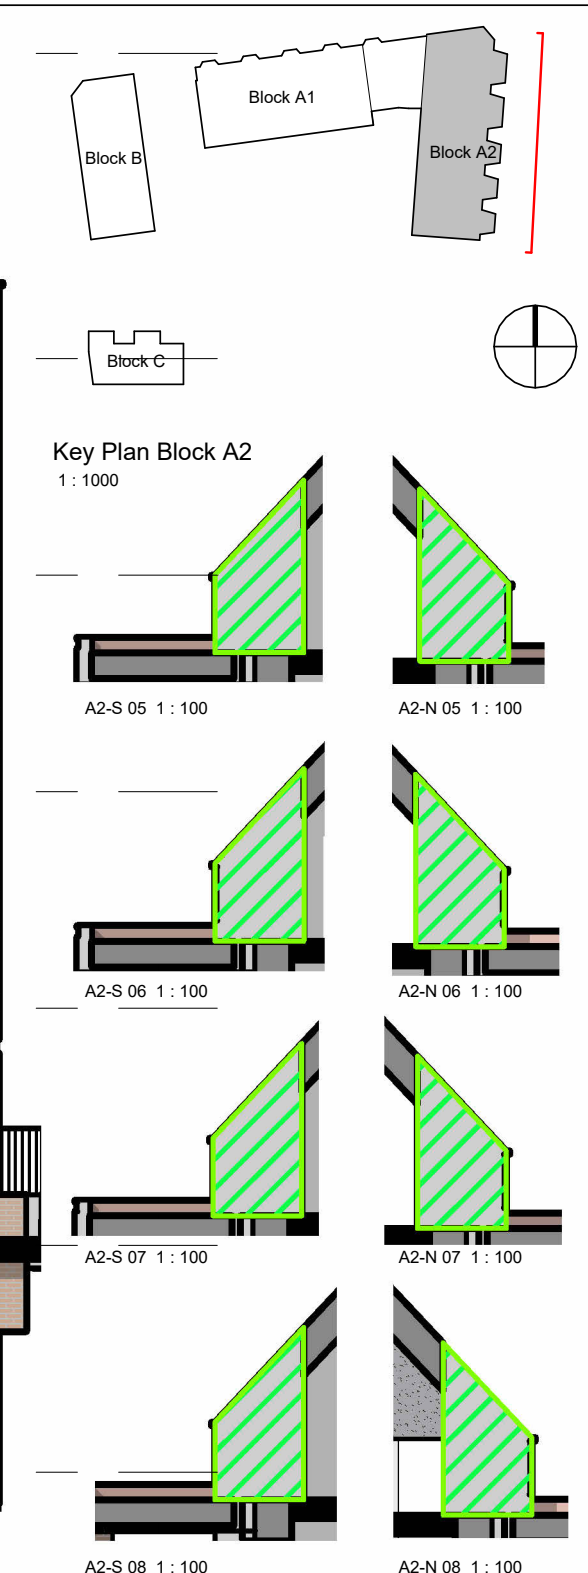


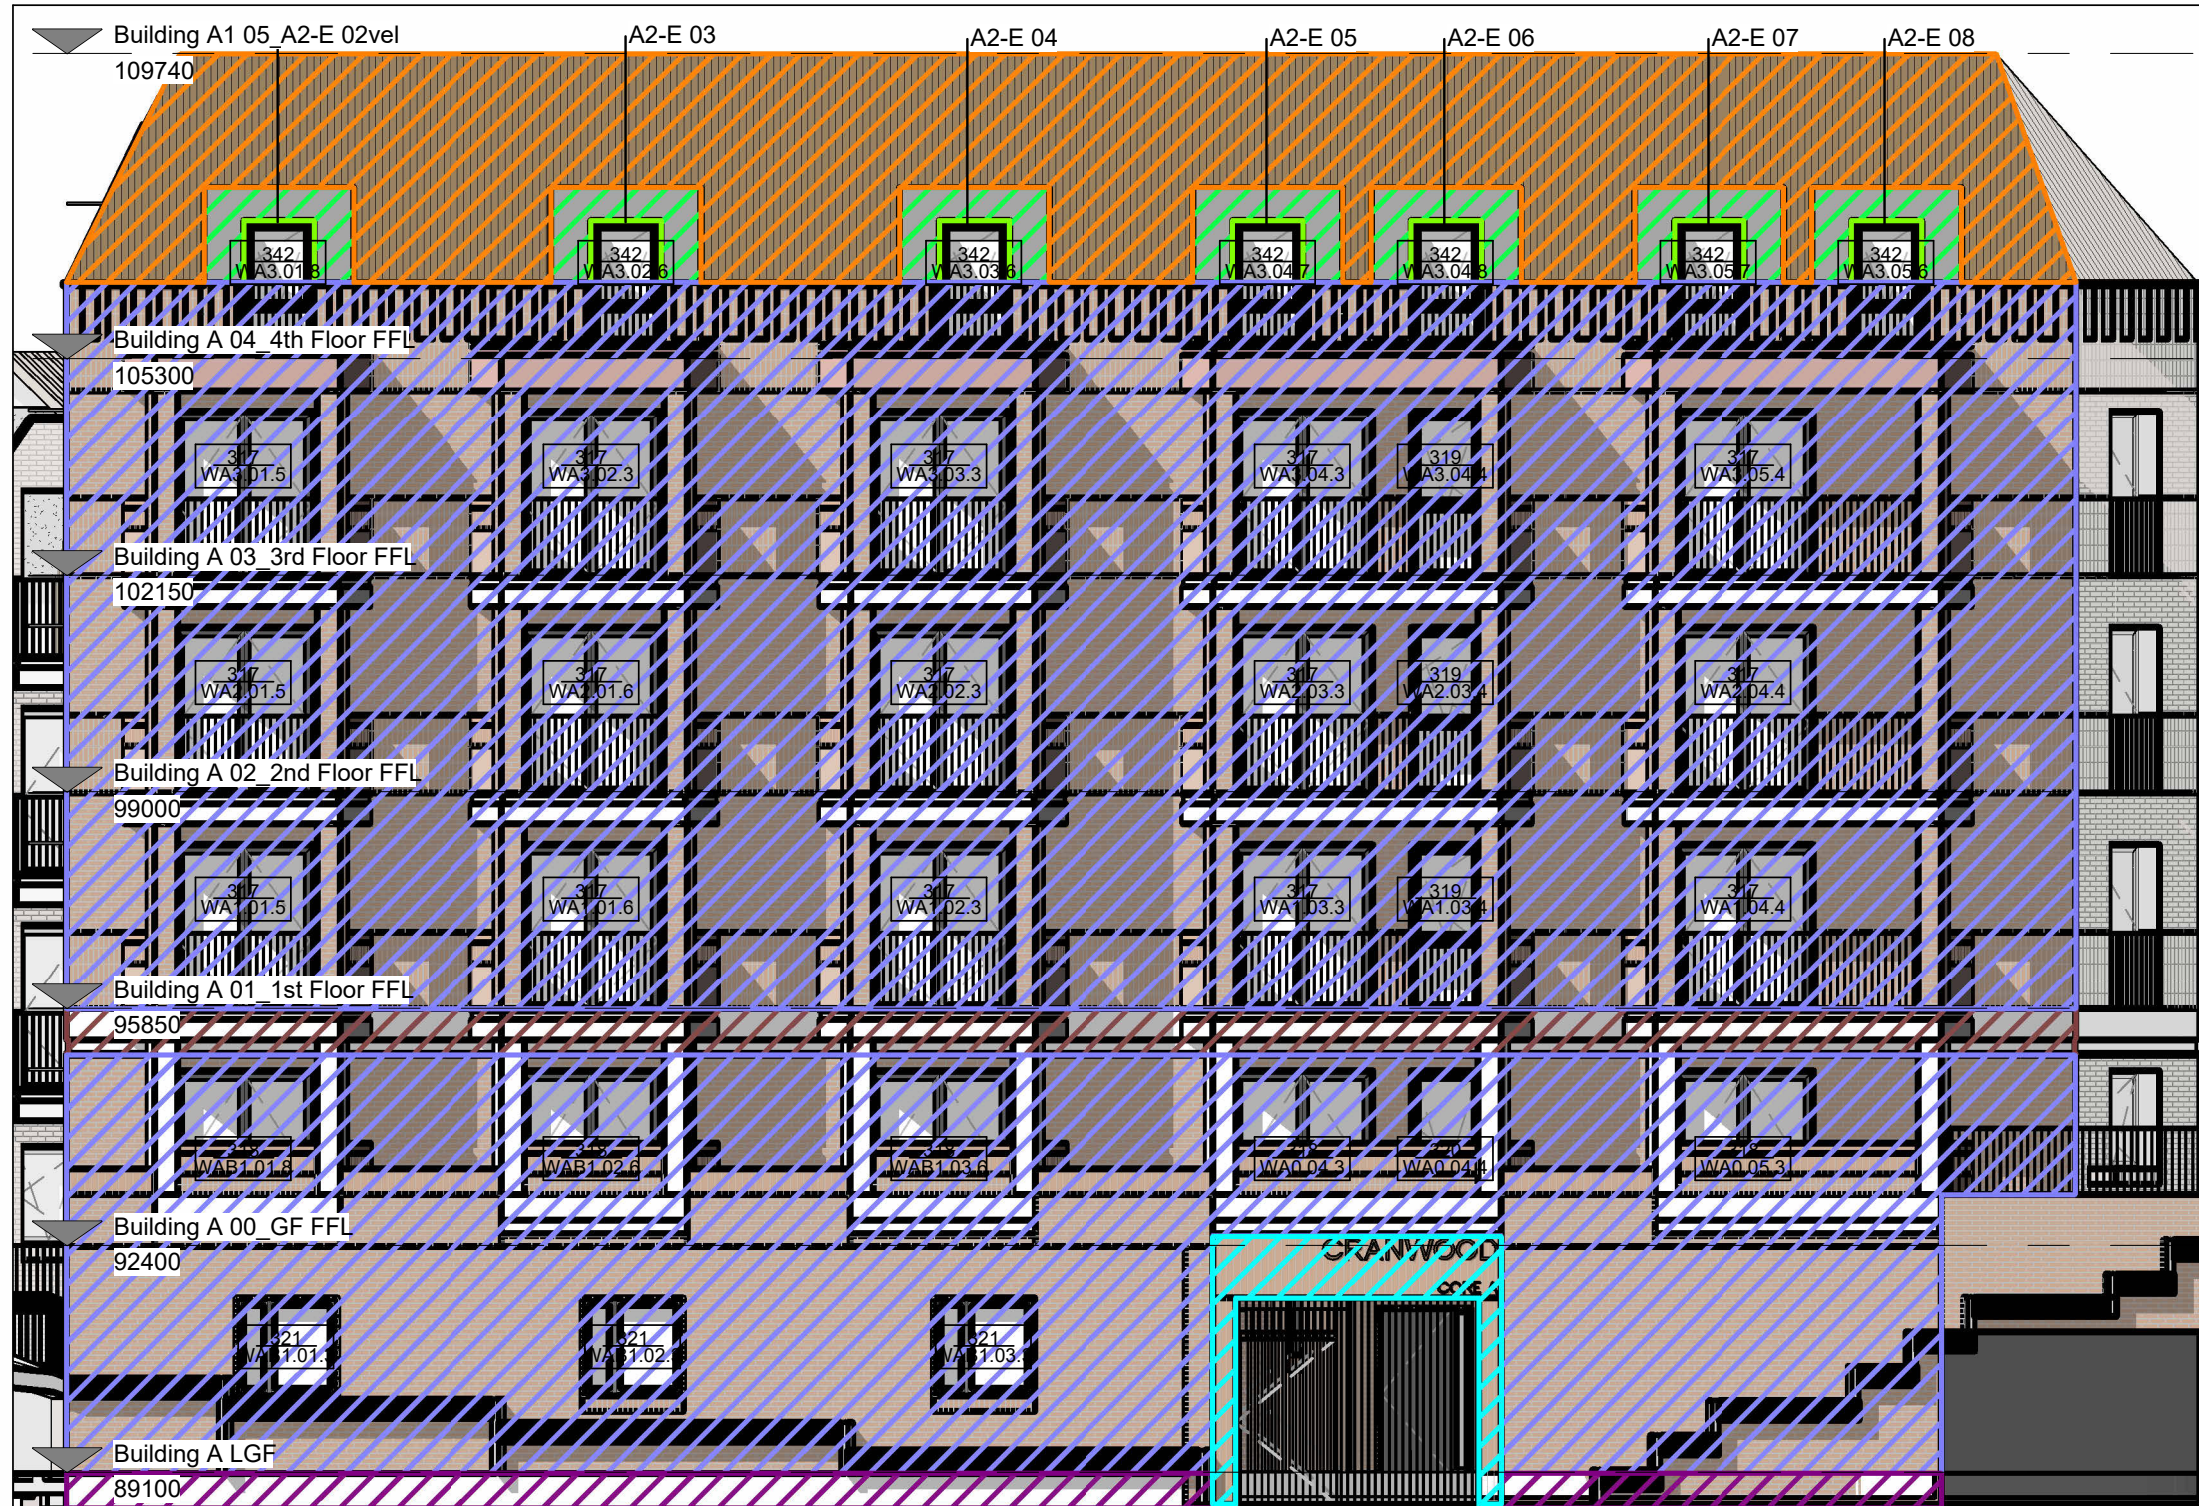

Block A - East Elevation
1:100

A2-N01

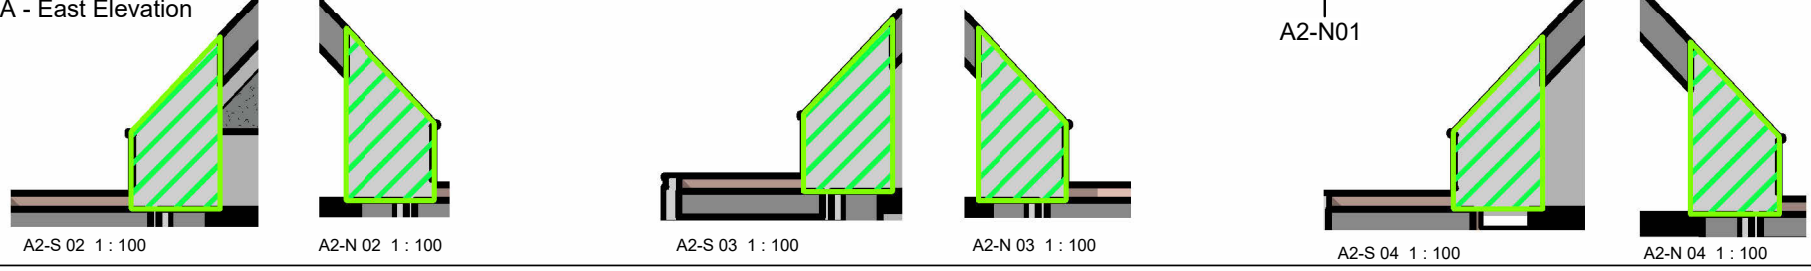

Key	Matt Brick	Floor Slab	Timber
Ceramic	Mansard Roof	Panel	
Concrete			



Rev	Date	Description
-----	------	-------------

Dwn	Ckd	Drawn	AC
		Checked	ER
		Date	28-08-2023
		Scale @ A3	100

Cranwood House
Block A2 - East Elevation

BP10479-PRP-ZZ-XX-DR-A-04106



CDM REGULATIONS 2015. All current drawings and specifications for the project must be read in conjunction with the Designer's Hazard and Environment Assessment Record. All intellectual property rights reserved.