


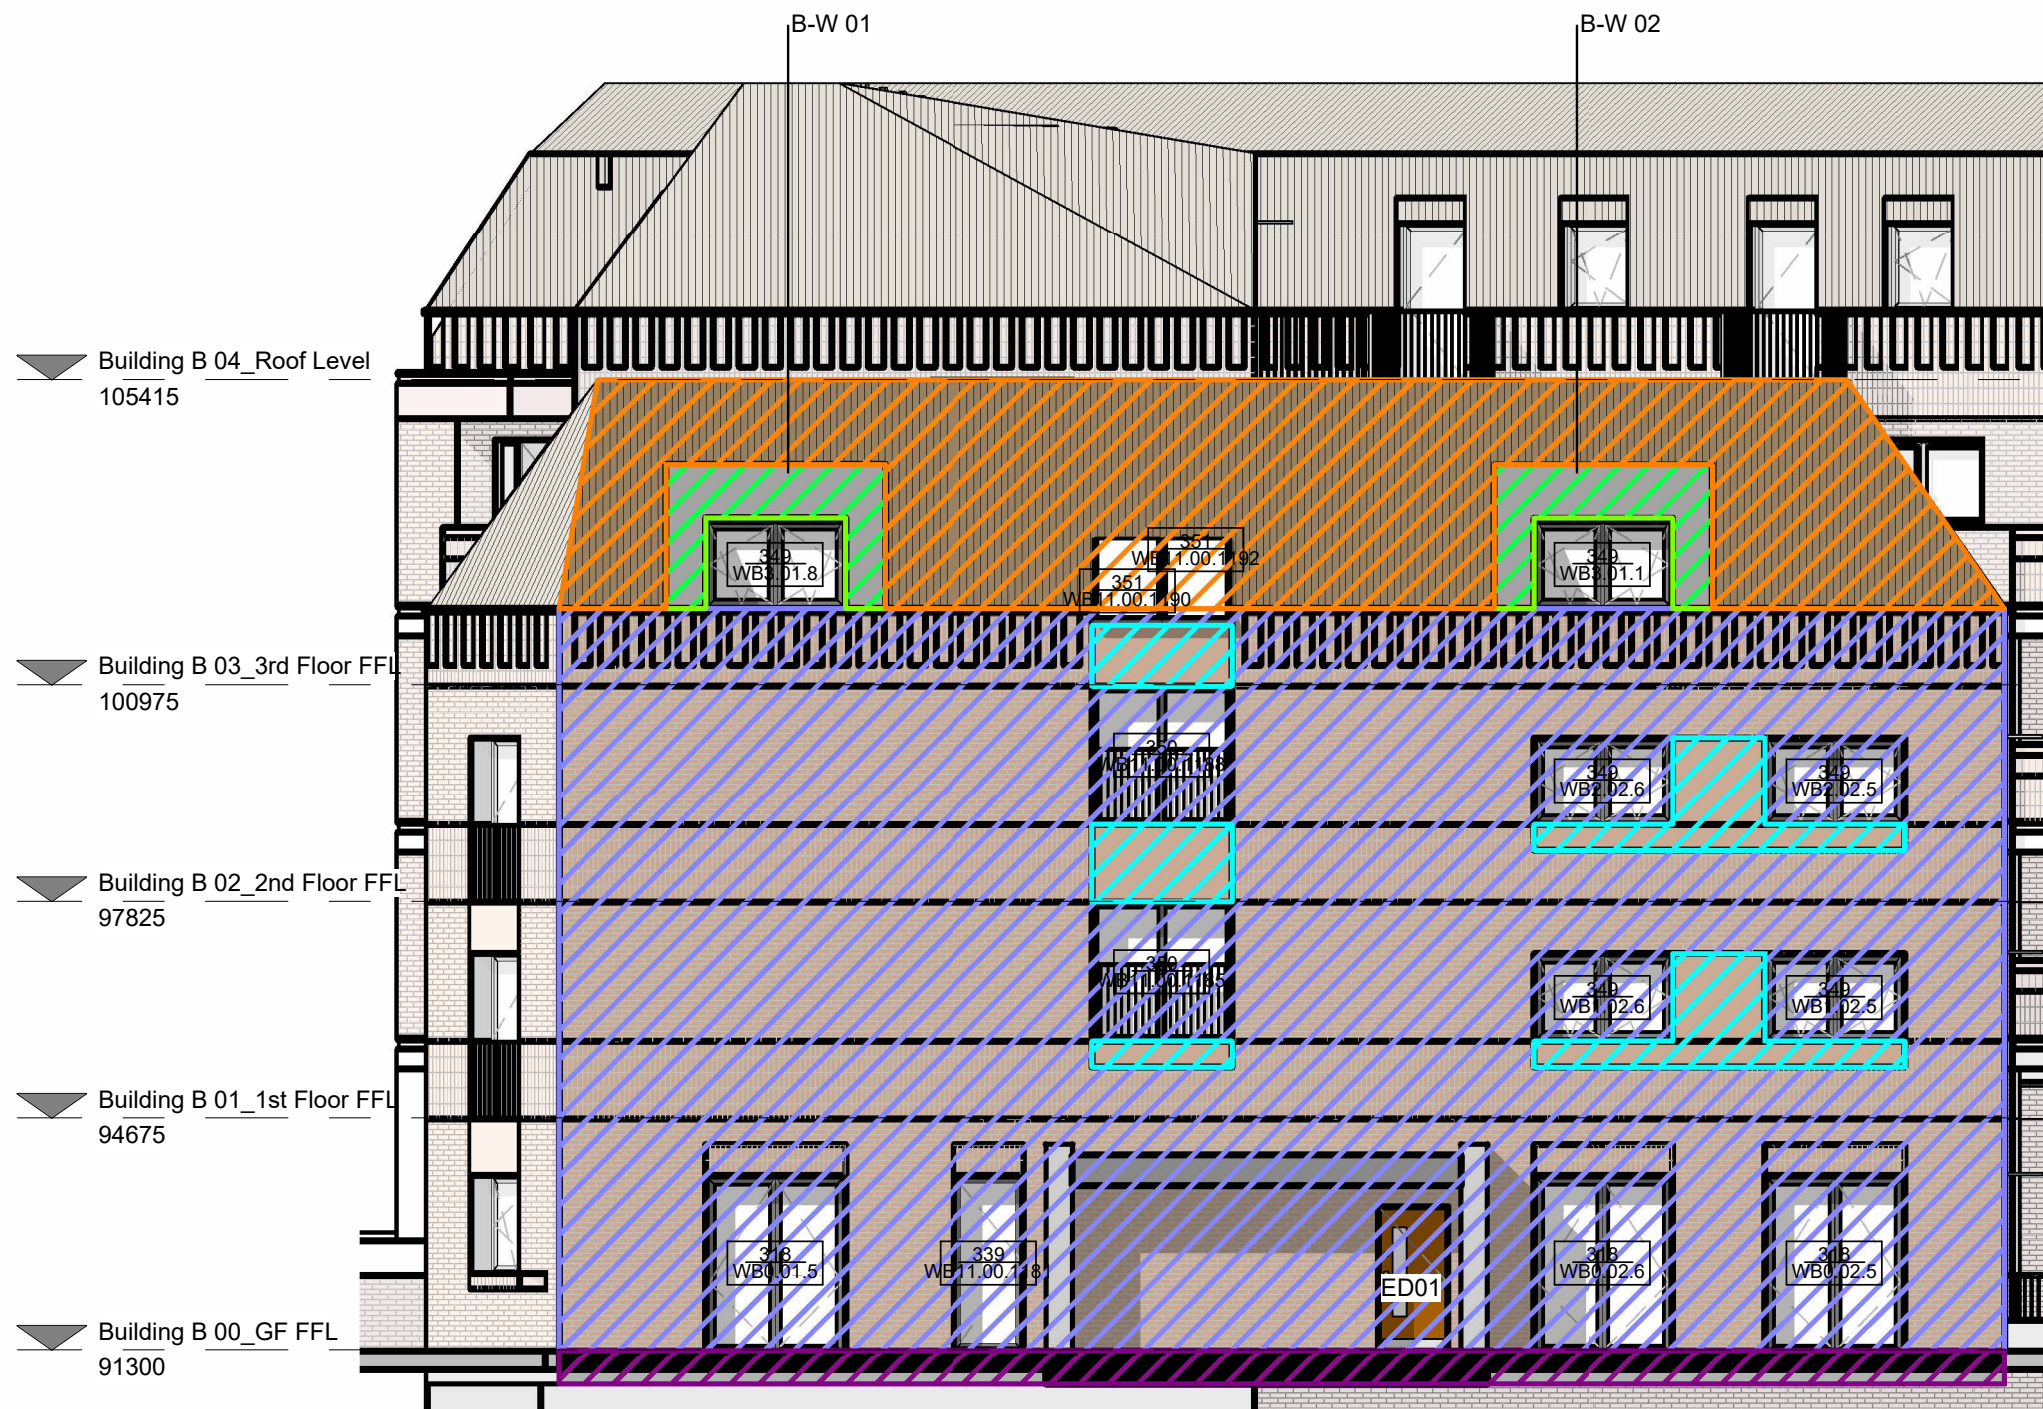


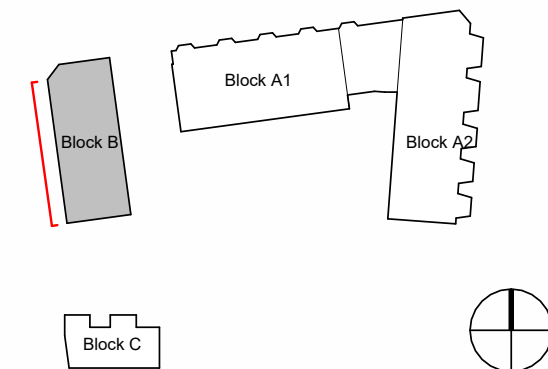

Block B - West Elevation
1 : 100

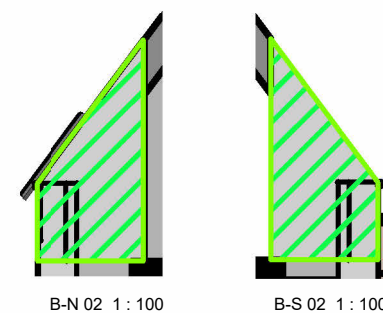

Key Plan Block B
1 : 1000

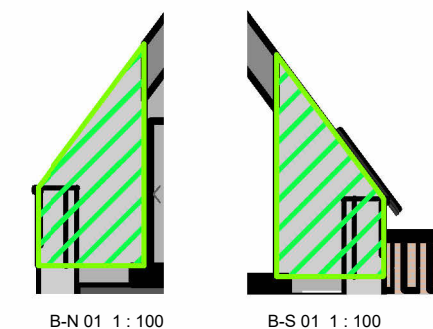

Key					
	Matt Brick		Floor Slab		Timber
	Ceramic		Mansard Roof		Panel
	Concrete				



CDM REGULATIONS 2015. All current drawings and specifications for the project must be read in conjunction with the Designer's Hazard and Environment Assessment Record. All intellectual property rights reserved.

Rev	Date	Description
-----	------	-------------

Dwn	Ckd	Drawn	AC
		Checked	ER
		Date	28-08-2023
		Scale @ A3	100

Cranwood House
Block B - West Elevation

BP10479-PRP-ZZ-XX-DR-A-04113

PRP