

Building A1_05_Roof Level
109740

Building A 04_4th Floor FFL
105300


Building A 03_3rd Floor FFL
102150

Building A 02_2nd Floor FFL
99000


Building A 01_1st Floor FFL
95850

Building A 00_GF FFL
92400

Building A LGF
89100

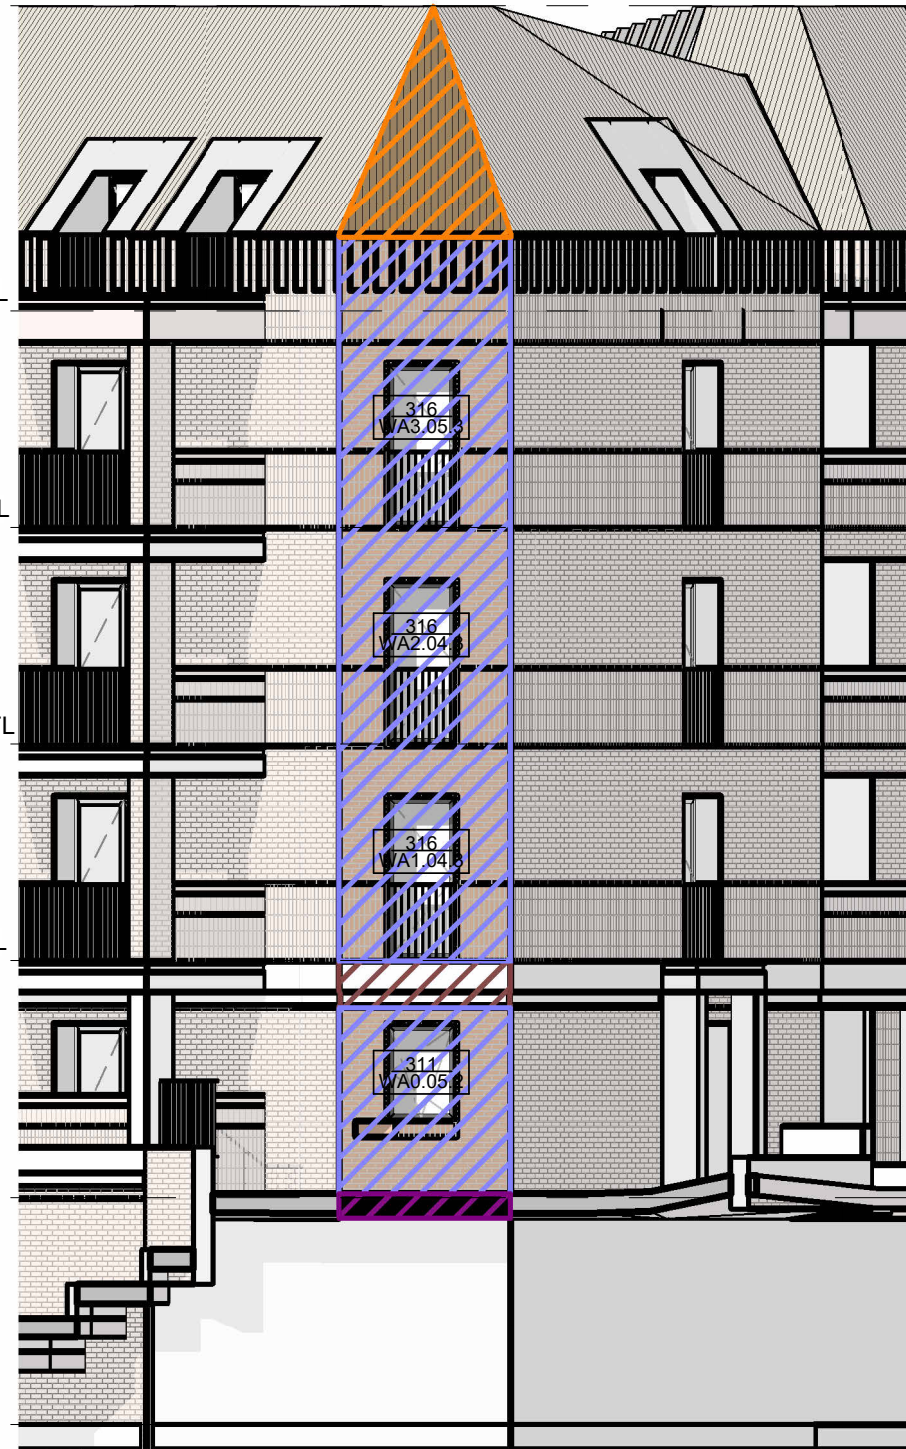

Block A2 - North - East Elevation
1 : 100

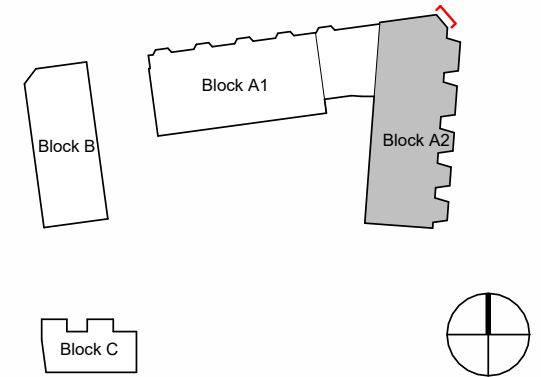

Key Plan Block A2
1 : 1000

Key			
	Matt Brick		Floor Slab
	Ceramic		Mansard Roof
	Concrete		Timber
			Panel

0m 2m 4m 6m

CDM REGULATIONS 2015. All current drawings and specifications for the project must be read in conjunction with the Designer's Hazard and Environment Assessment Record. All intellectual property rights reserved.

Rev	Date	Description
-----	------	-------------

Dwn	Ckd	Drawn	AC
		Checked	ER
		Date	28-08-2023
		Scale @ A3	100

Cranwood House
Block A2 - North-East Elevation

BP10479-PRP-ZZ-XX-DR-A-04105

PRP