

Building A1 05_Roof Level
109740

Building A 04_4th Floor FFL
105300


Building A 03_3rd Floor FFL
102150

Building A 02_2nd Floor FFL
99000



Building A 01_1st Floor FFL
95850

Building A 00_GF FFL
92400

Building A LGF
89100

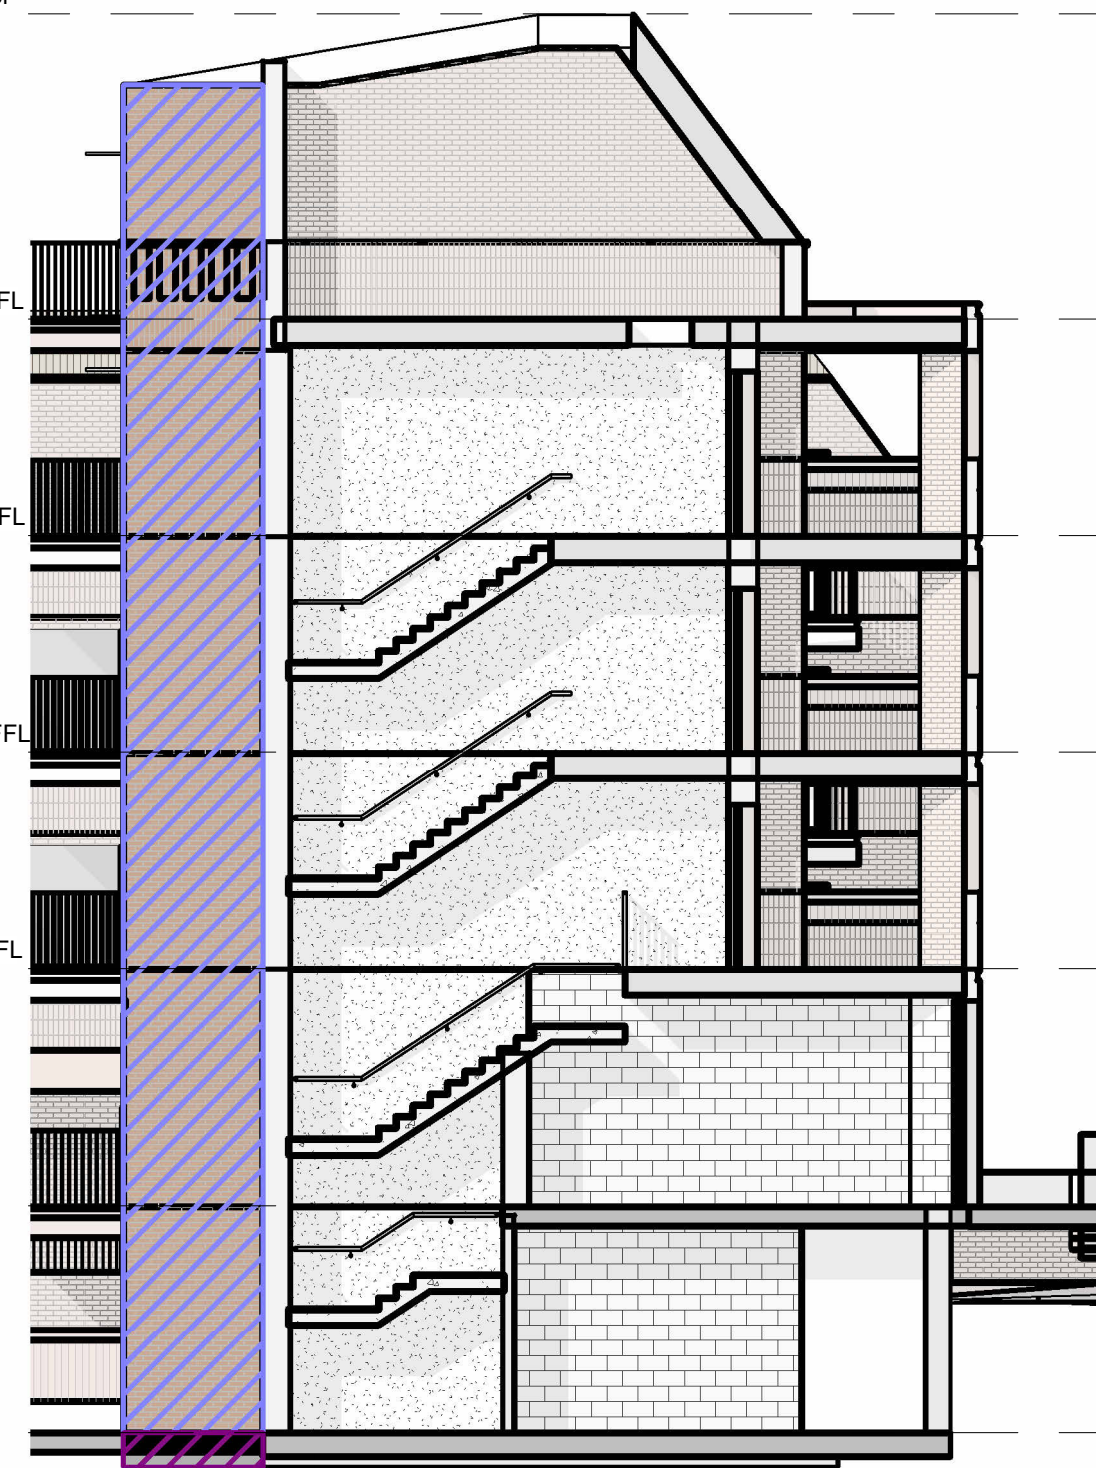

Block A1 - East Elevation
1 : 100

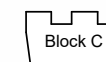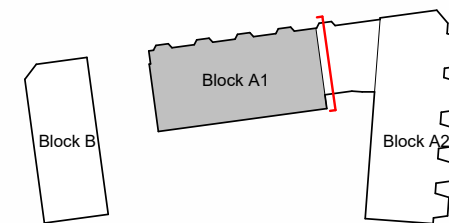

Key Plan Block A1
1 : 1000



Key			
	Matt Brick		Floor Slab
	Timber		Mansard Roof
	Ceramic		Panel
	Concrete		

0m 2m 4m 6m

CDM REGULATIONS 2015. All current drawings and specifications for the project must be read in conjunction with the Designer's Hazard and Environment Assessment Record. All intellectual property rights reserved.

Rev	Date	Description
-----	------	-------------

Dwn	Ckd
-----	-----

Drawn	AC
Checked	ER
Date	28-08-2023
Scale @ A3	100

Cranwood House
Block A1 - East Elevation

BP10479-PRP-ZZ-XX-DR-A-04101

PRP