



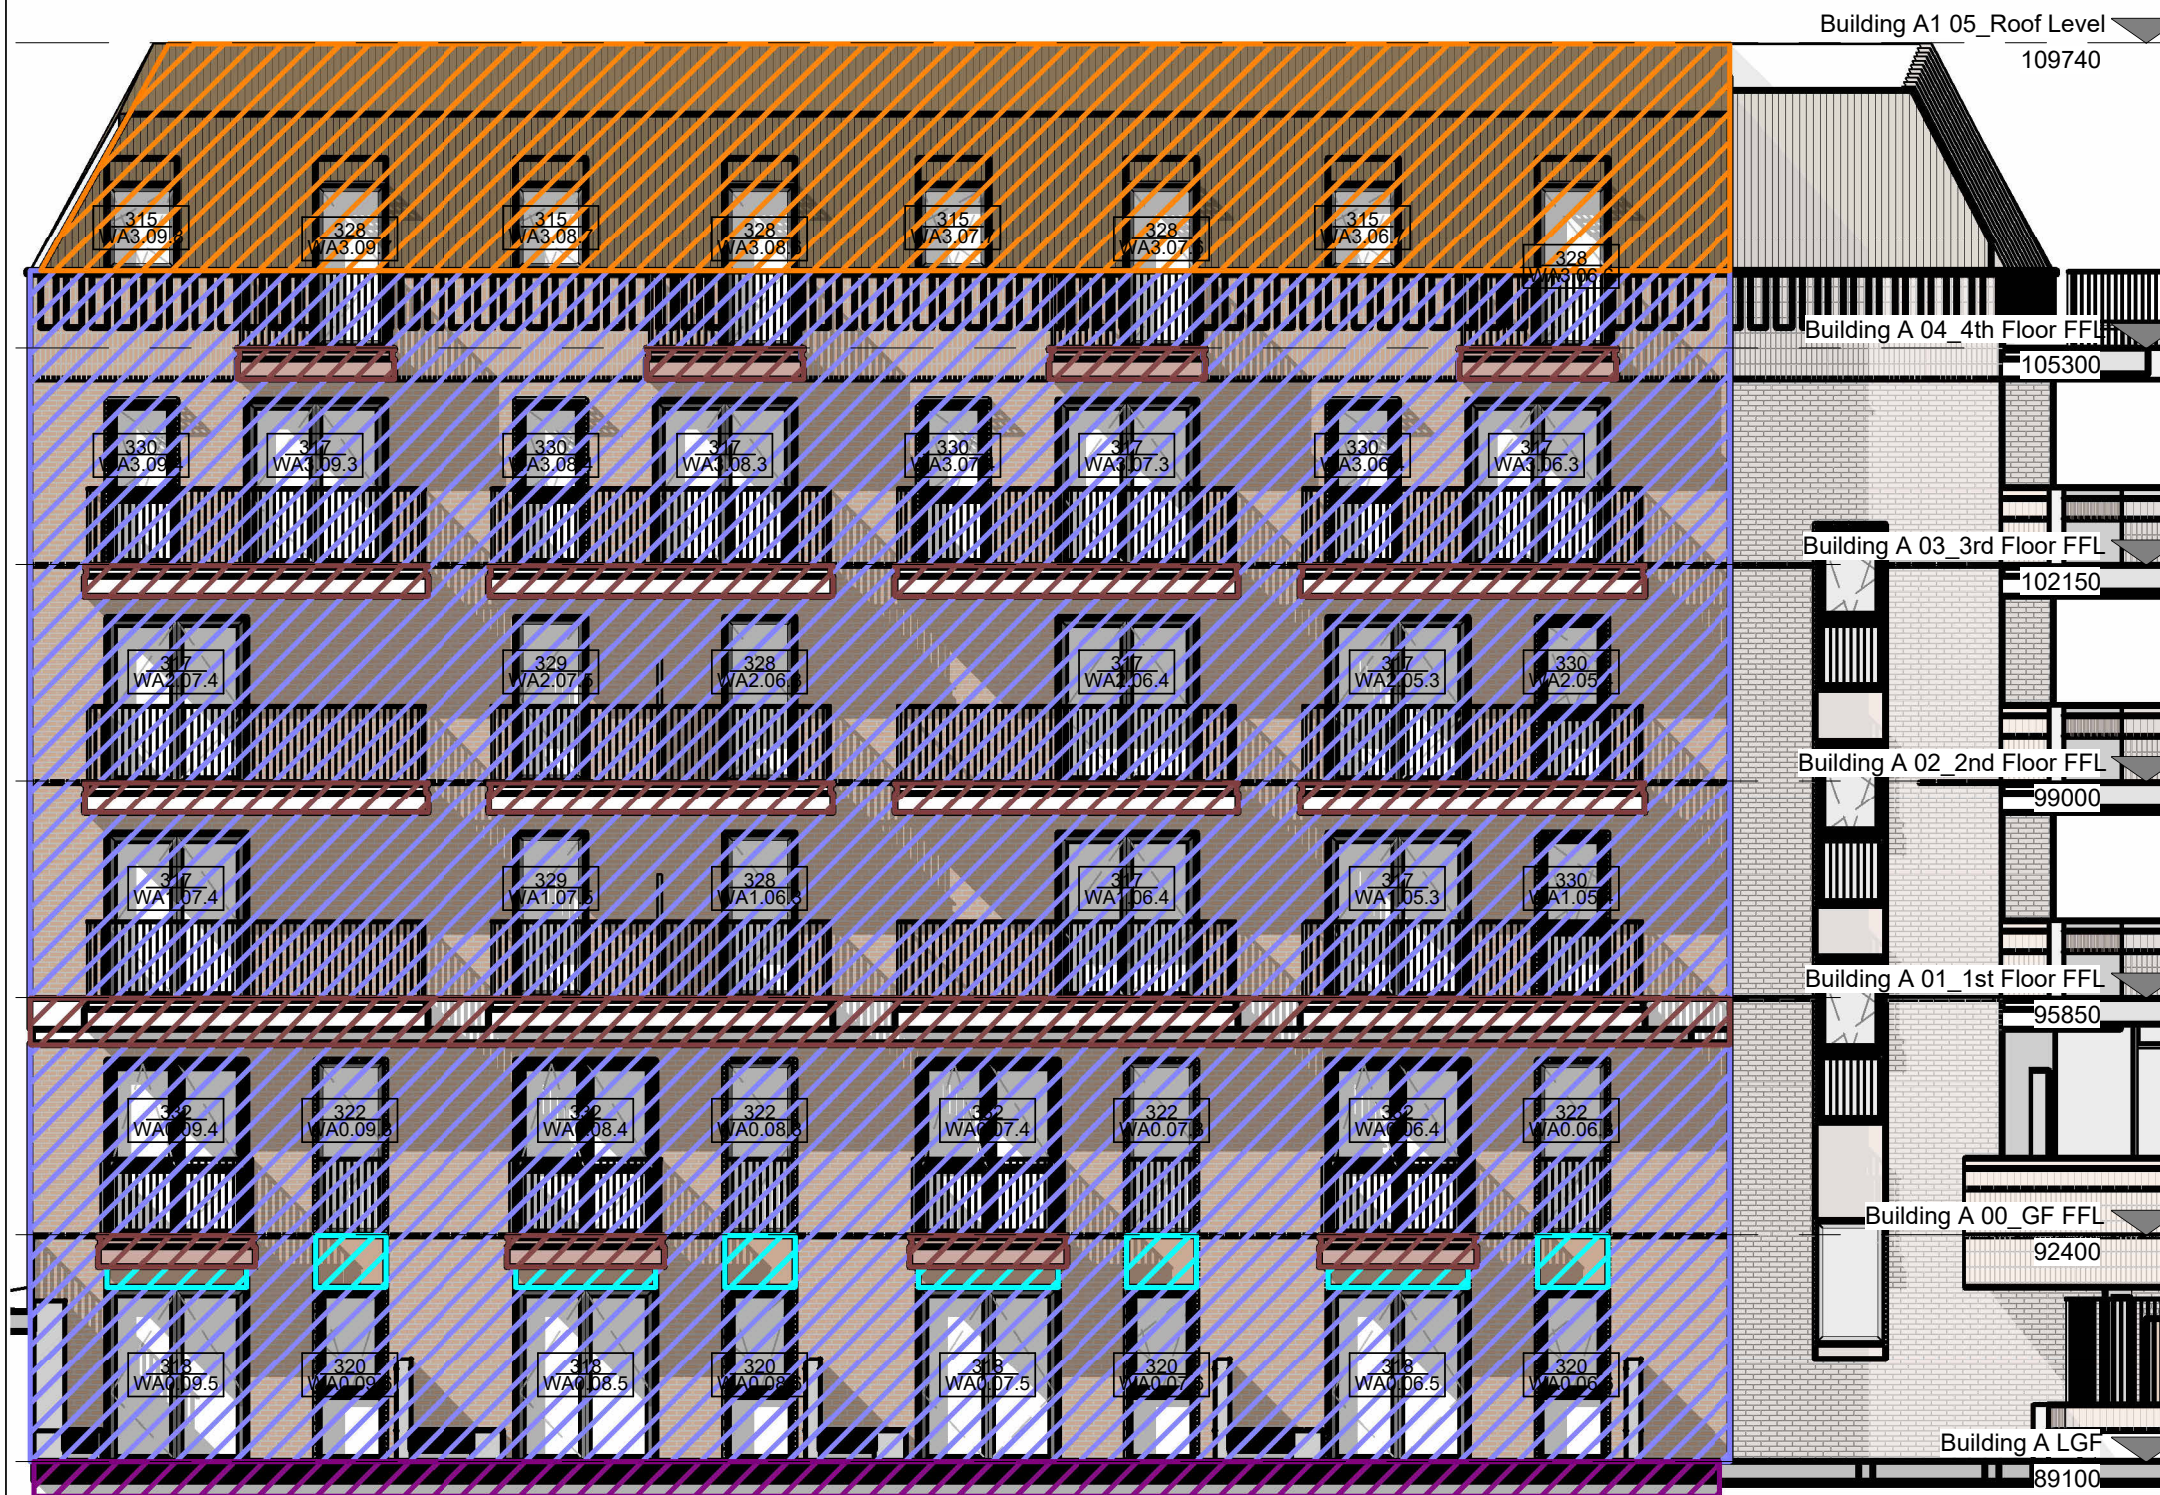

Block A1 - South Elevation
1 : 100

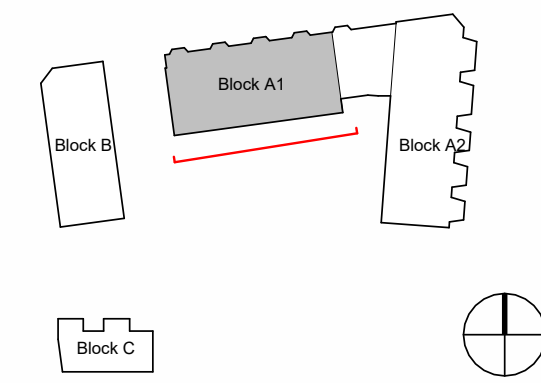

Key Plan Block A1
1 : 1000

Key	Matt Brick	Floor Slab	Timber
Ceramic	Mansard Roof	Panel	
Concrete			



CDM REGULATIONS 2015. All current drawings and specifications for the project must be read in conjunction with the Designer's Hazard and Environment Assessment Record. All intellectual property rights reserved.

Rev	Date	Description
-----	------	-------------

Dwn	Ckd	Drawn	AC
		Checked	ER
		Date	28-08-2023
		Scale @ A3	100

Cranwood House
Block A1 - South Elevation

BP10479-PRP-ZZ-XX-DR-A-04102

