


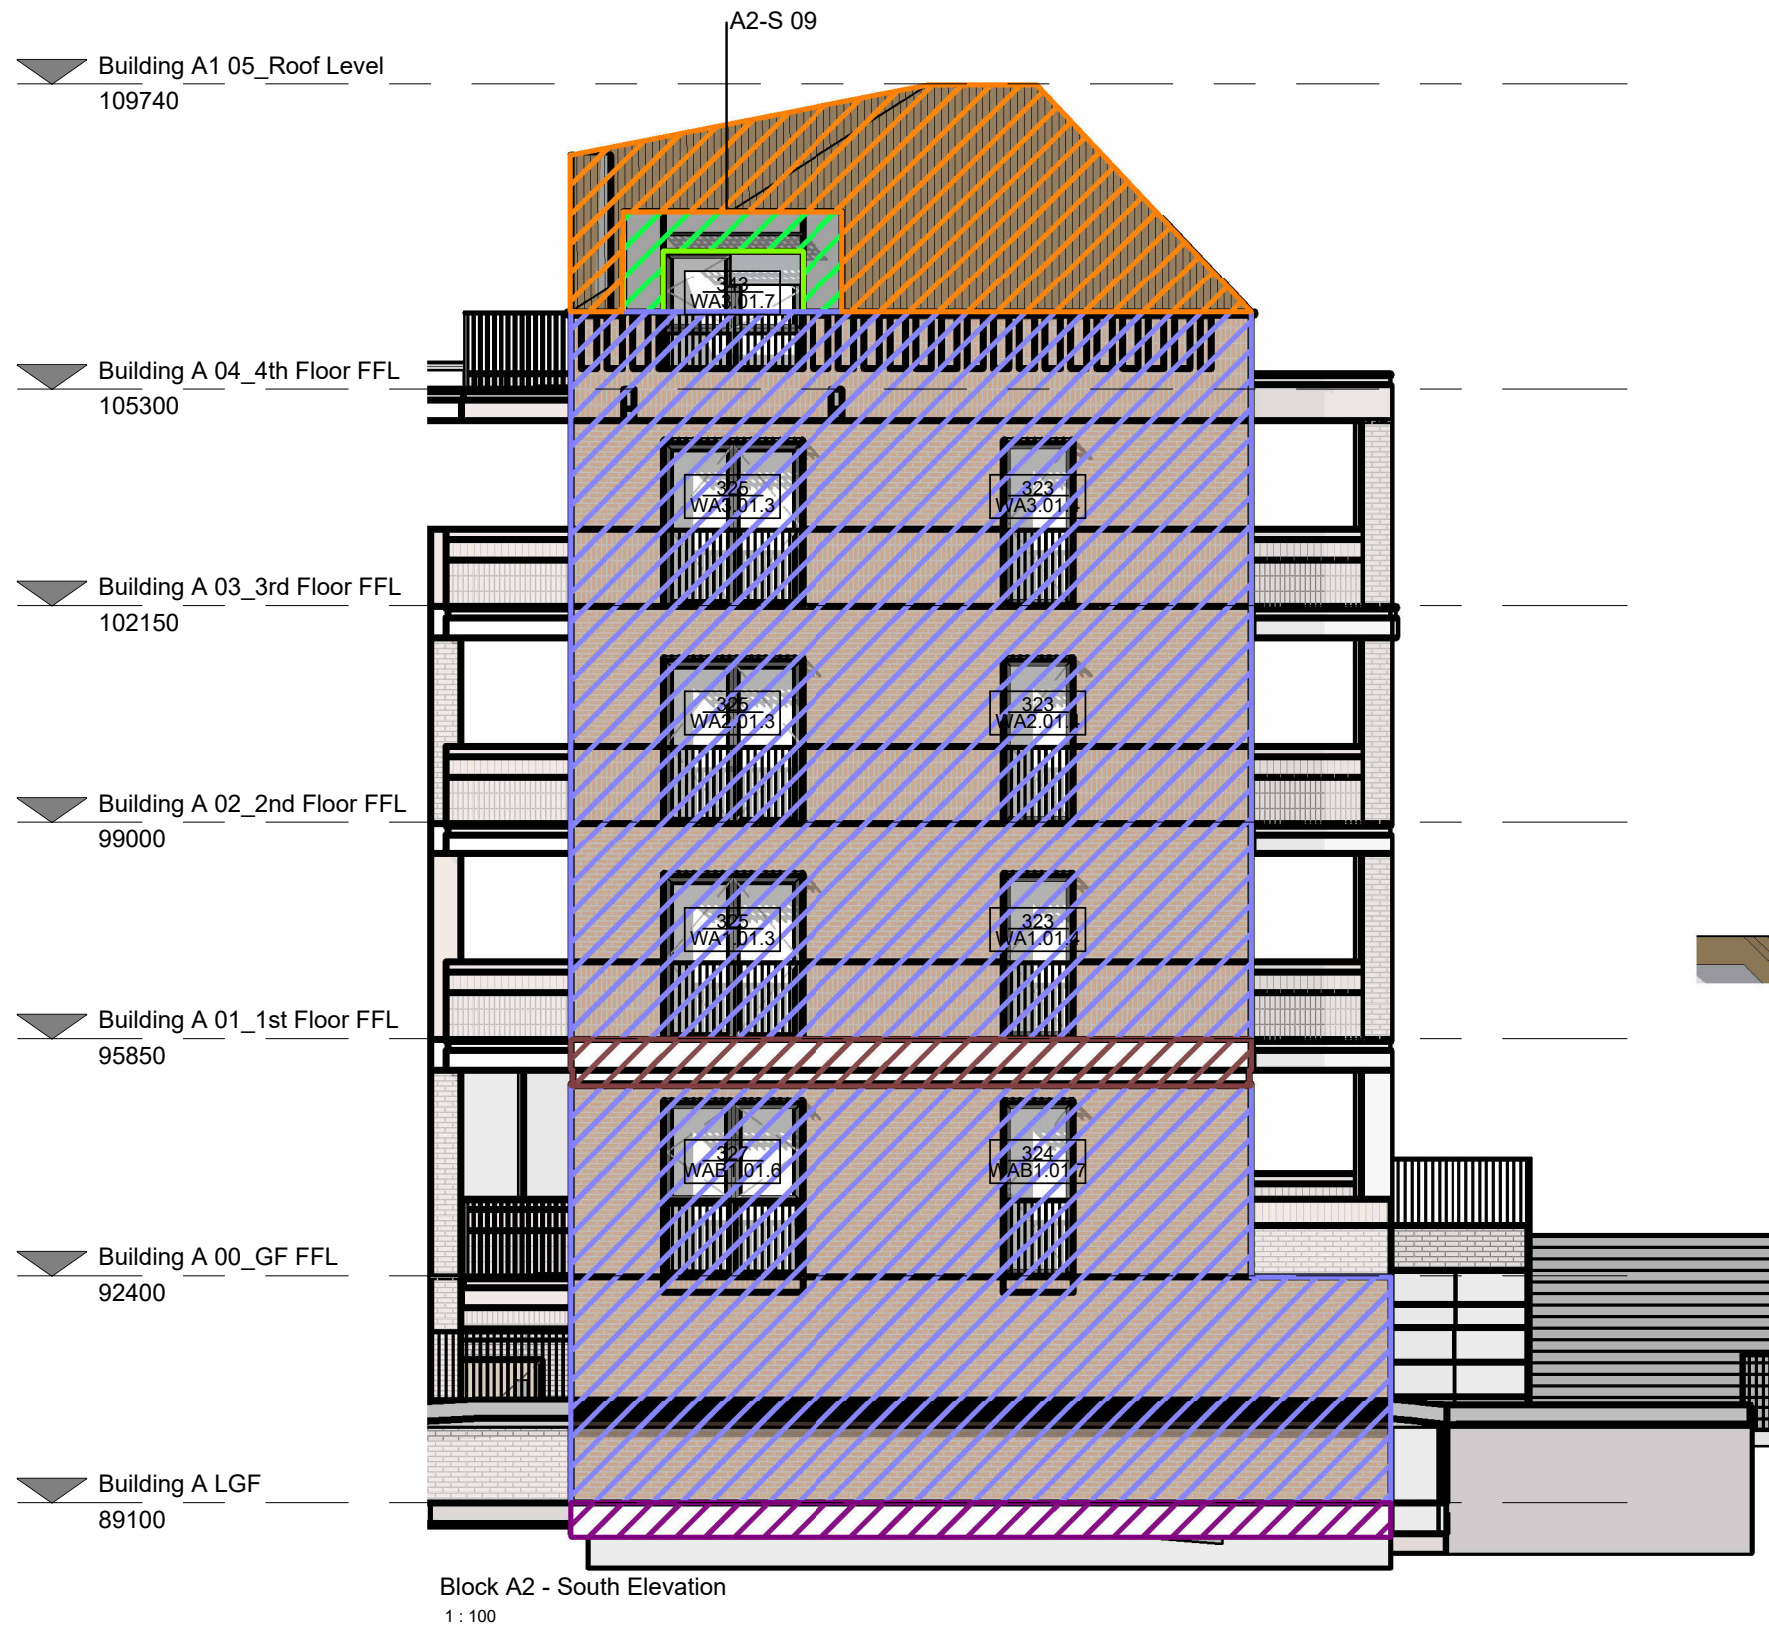

0m 2m 4m 6m

CDM REGULATIONS 2015. All current drawings and specifications for the project must be read in conjunction with the Designer's Hazard and Environment Assessment Record. All intellectual property rights reserved.

Rev Date Description

Dwn Ckd

Drawn

Checked

Date

Scale @ A3

AC

ER

28-08-2023

100

Cranwood House

Block A2 - South Elevation

BP10479-PRP-ZZ-XX-DR-A-04108

PRP