



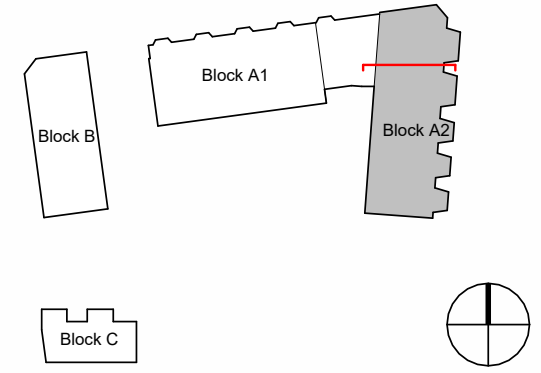

Key Plan Block A2  
1 : 1000

Block A2- N01  
1 : 100

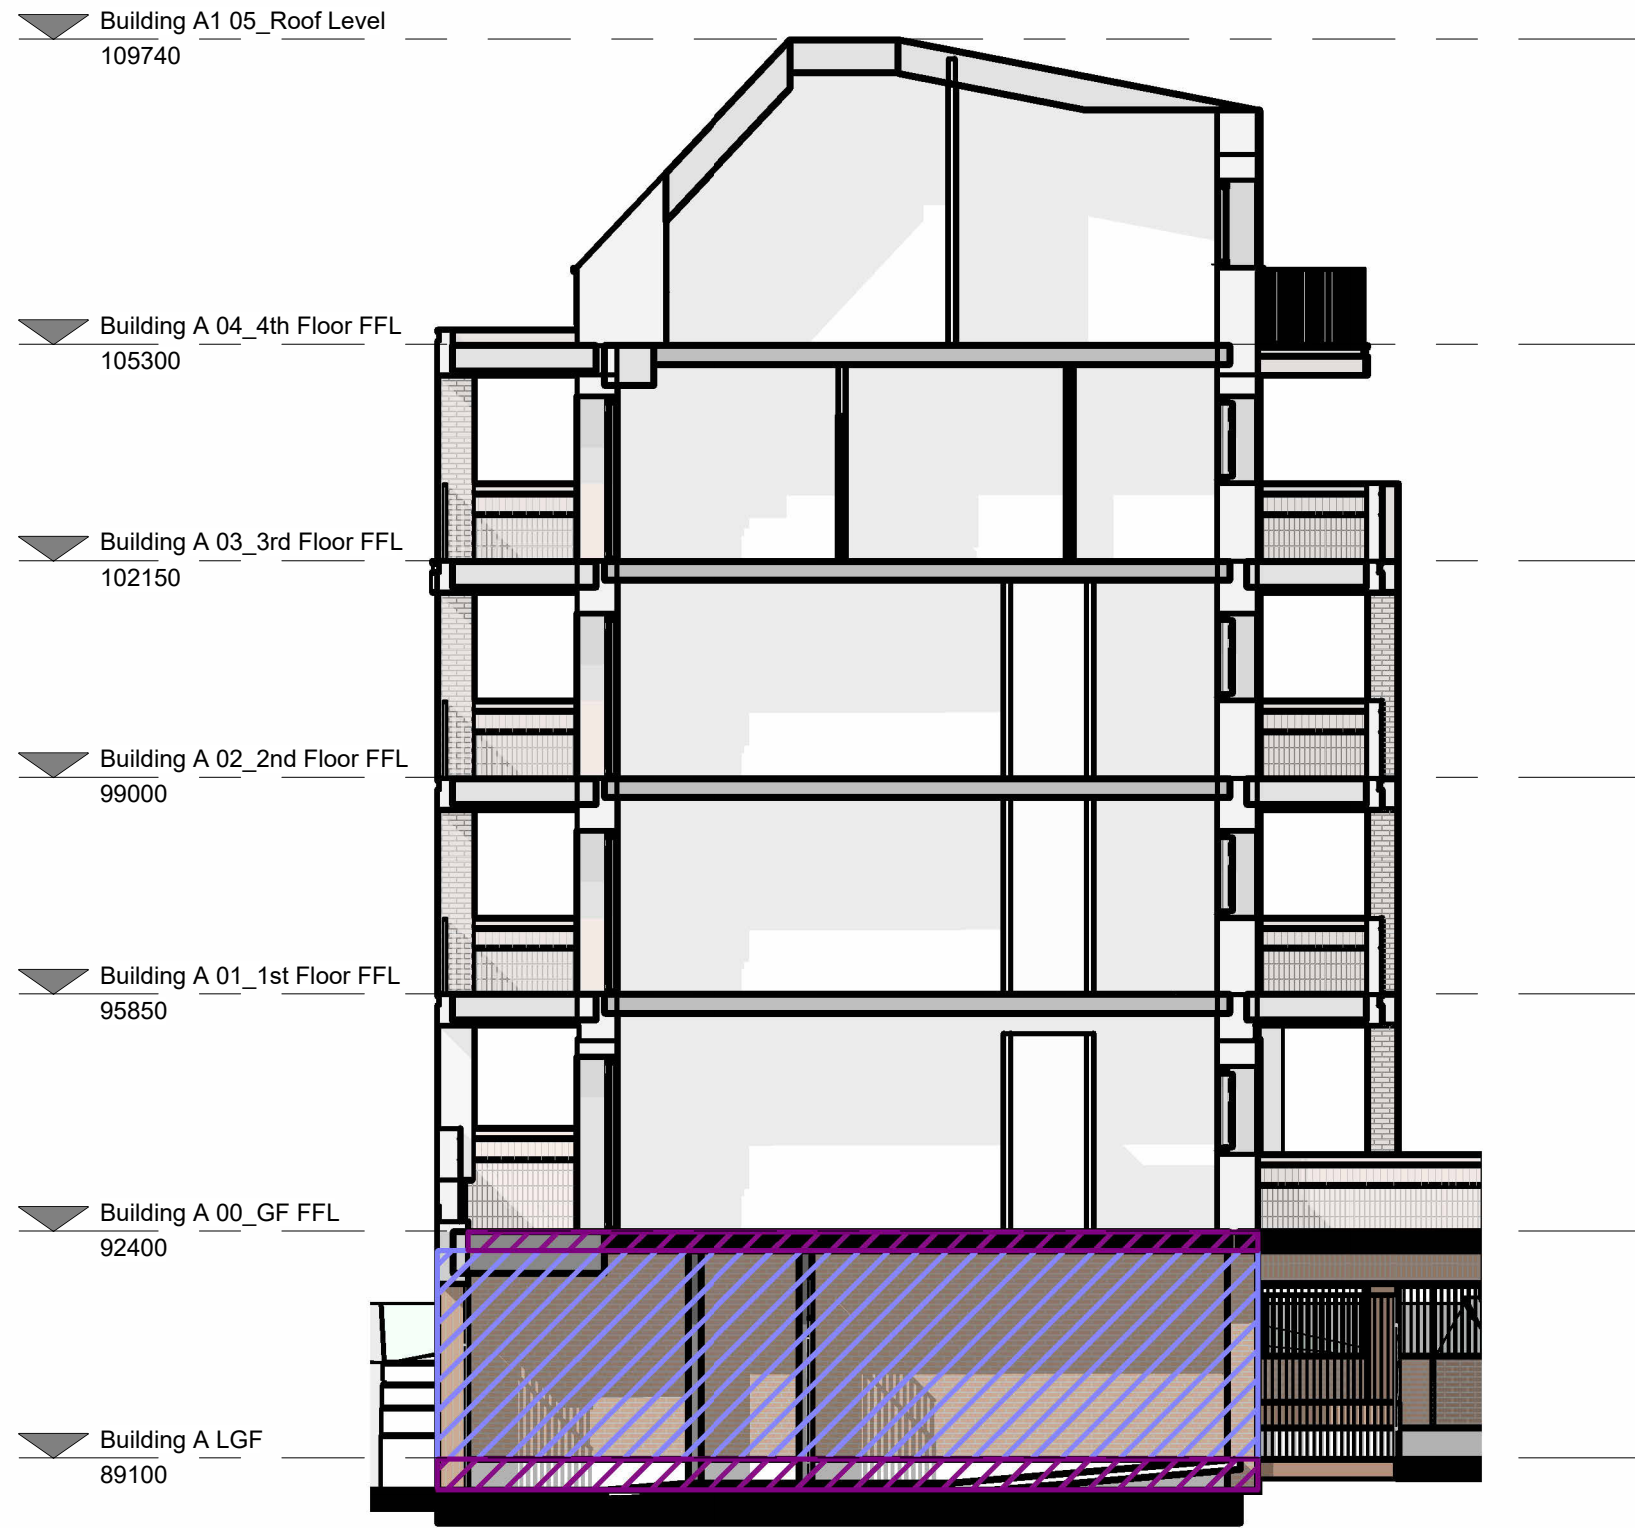

CDM REGULATIONS 2015. All current drawings and specifications for the project must be read in conjunction with the Designer's Hazard and Environment Assessment Record. All intellectual property rights reserved.

| Rev | Date | Description |
|-----|------|-------------|
|-----|------|-------------|

| Dwn | Ckd |
|-----|-----|
|-----|-----|

|            |            |
|------------|------------|
| Drawn      | AC         |
| Checked    | ER         |
| Date       | 28-08-2023 |
| Scale @ A3 | 100        |

**Cranwood House**  
Block A2 - N01

BP10479-PRP-ZZ-XX-DR-A-04107

**PRP**