



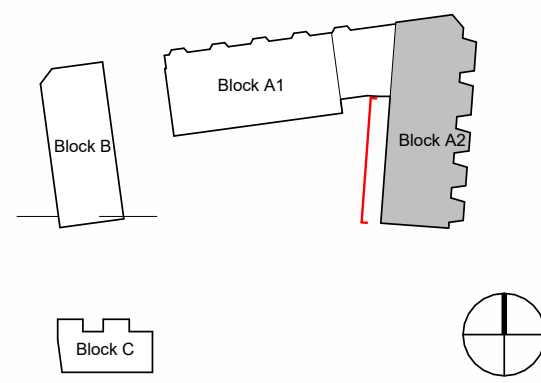

Key Plan Block A2
1 : 1000

Key					
	Matt Brick		Floor Slab		Timber
	Ceramic		Mansard Roof		Panel
	Concrete				

Block A2 - West Elevation
1 : 100

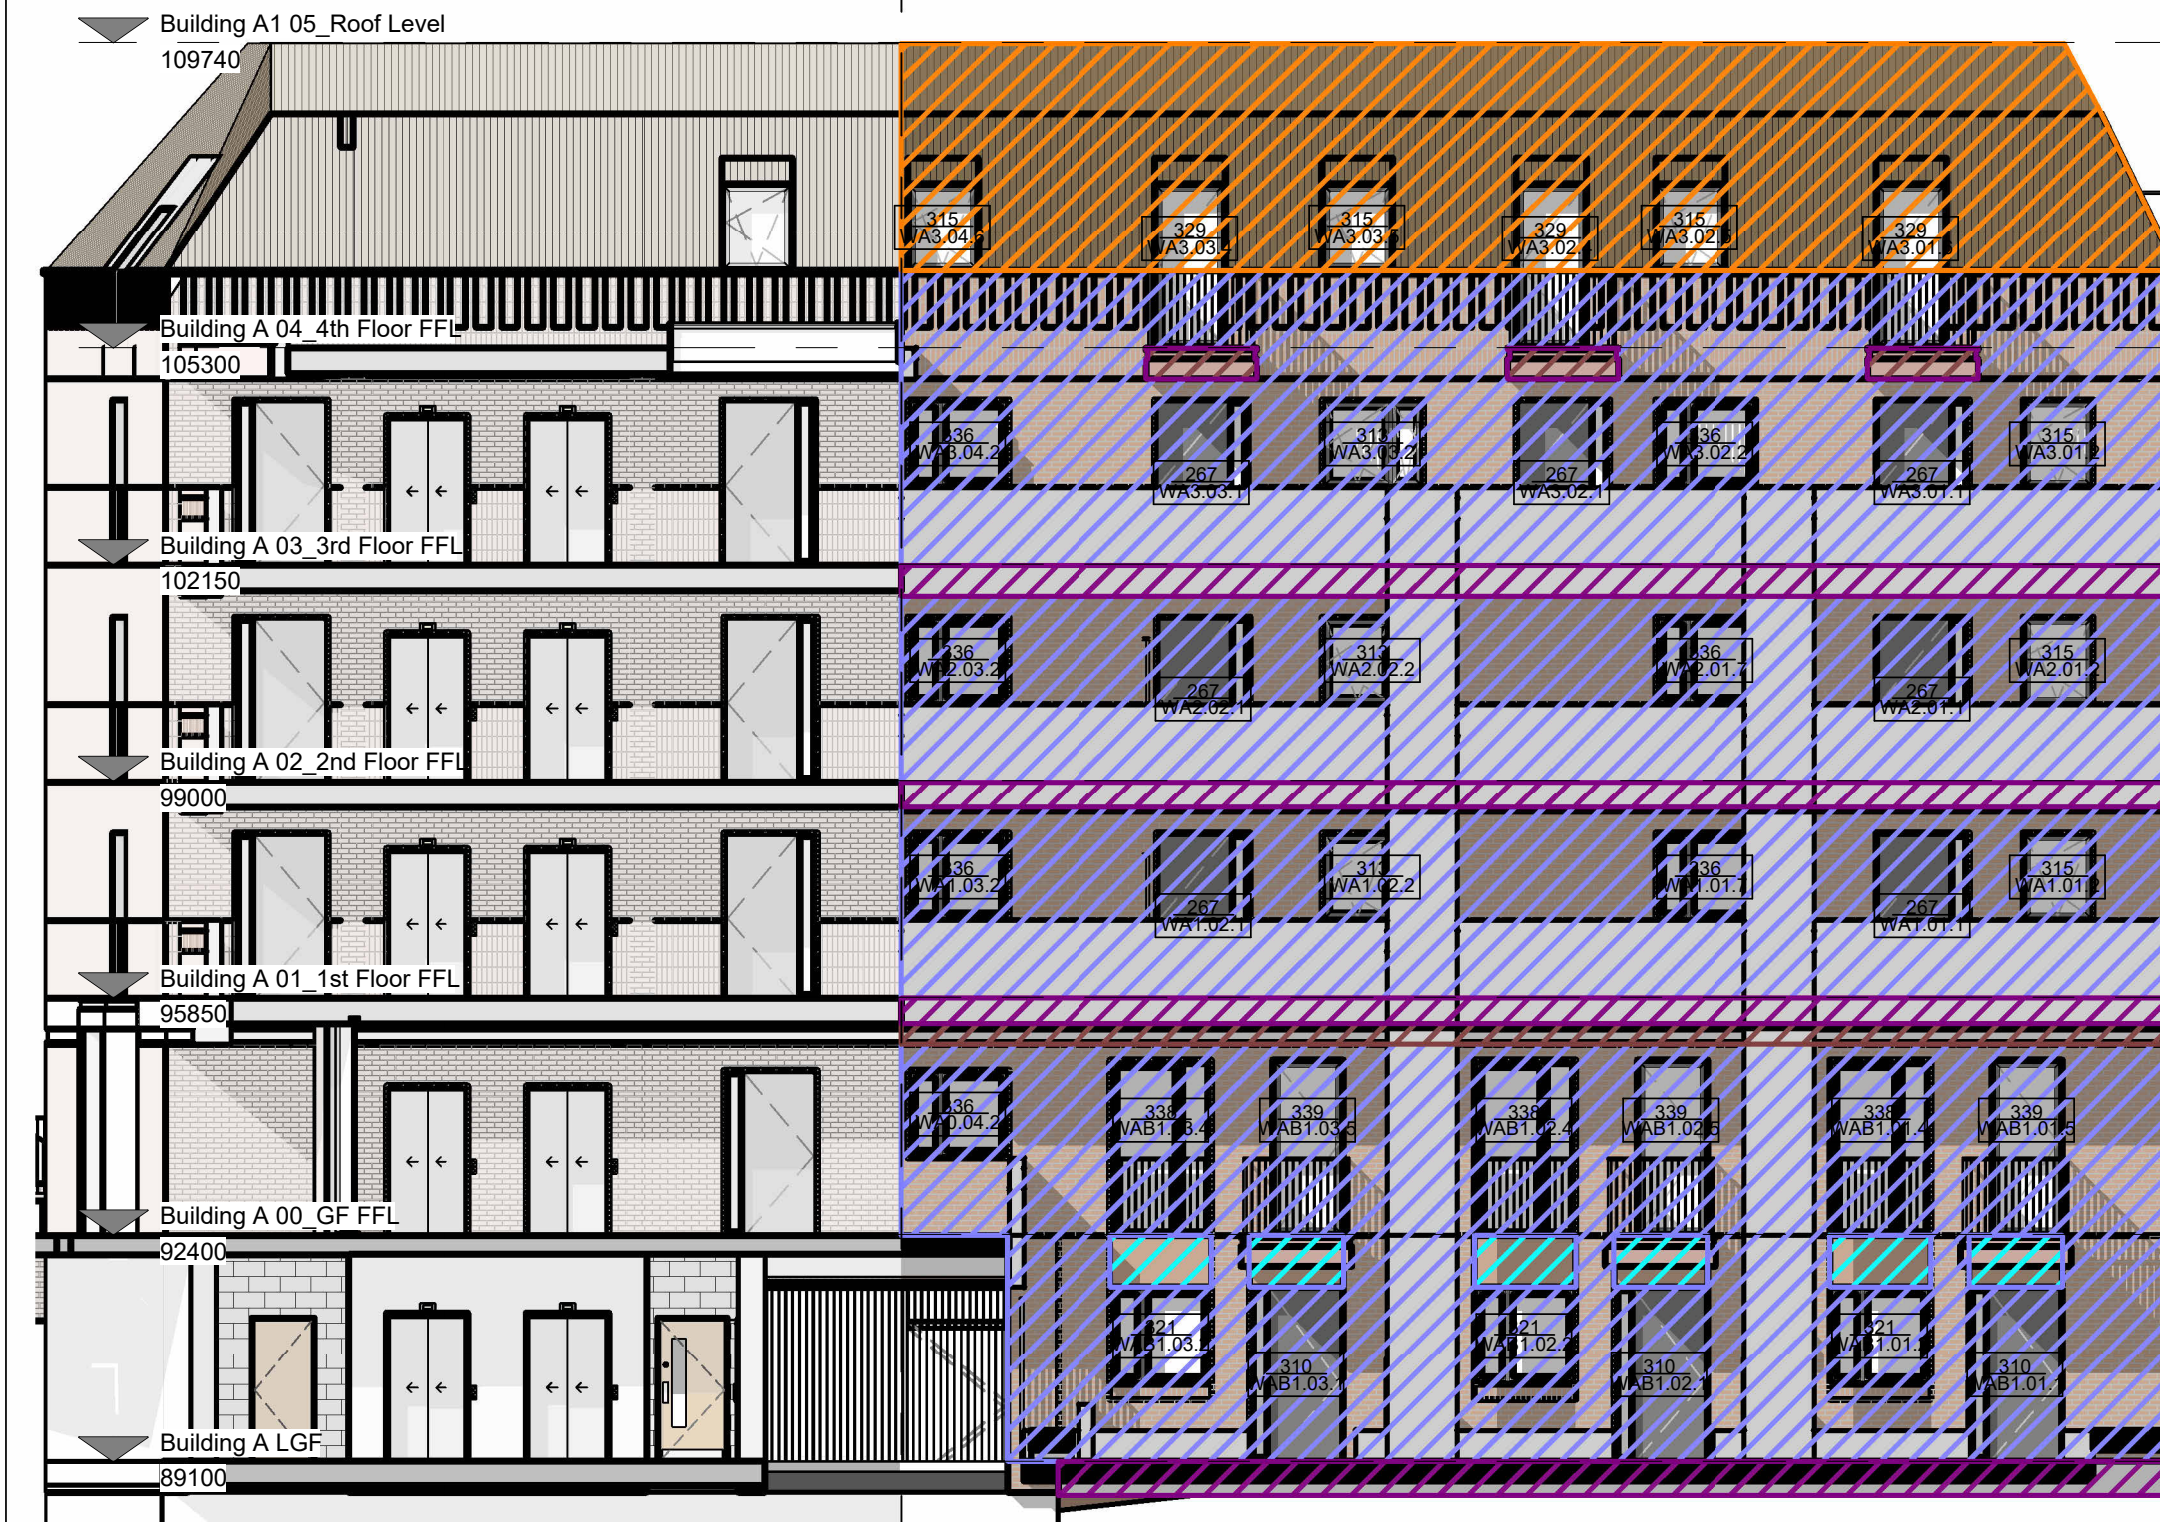

CDM REGULATIONS 2015. All current drawings and specifications for the project must be read in conjunction with the Designer's Hazard and Environment Assessment Record. All intellectual property rights reserved.

Rev	Date	Description
-----	------	-------------

Dwn	Ckd	Drawn	AC
		Checked	ER
		Date	28-08-2023
		Scale @ A3	100

Cranwood House
Block A2 - West Elevation

BP10479-PRP-ZZ-XX-DR-A-04109

