

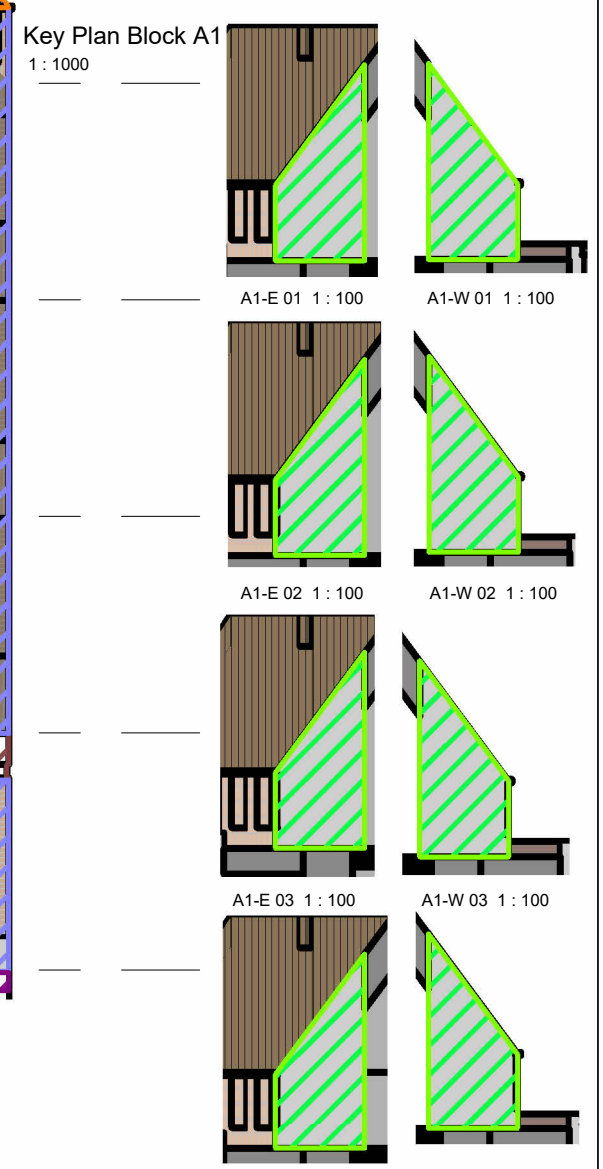


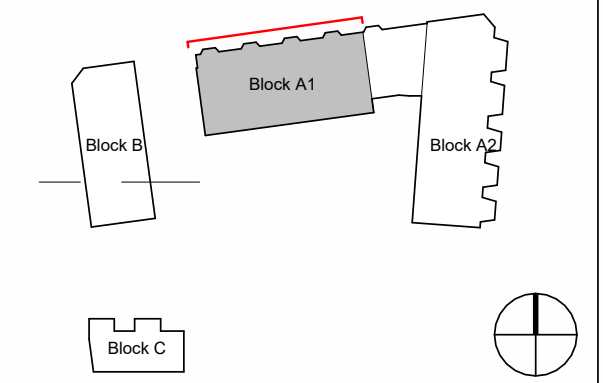

Key	Matt Brick	Floor Slab	Timber
Ceramic	Mansard Roof	Panel	
Concrete			

Block A1 - North Elevation
1 : 100

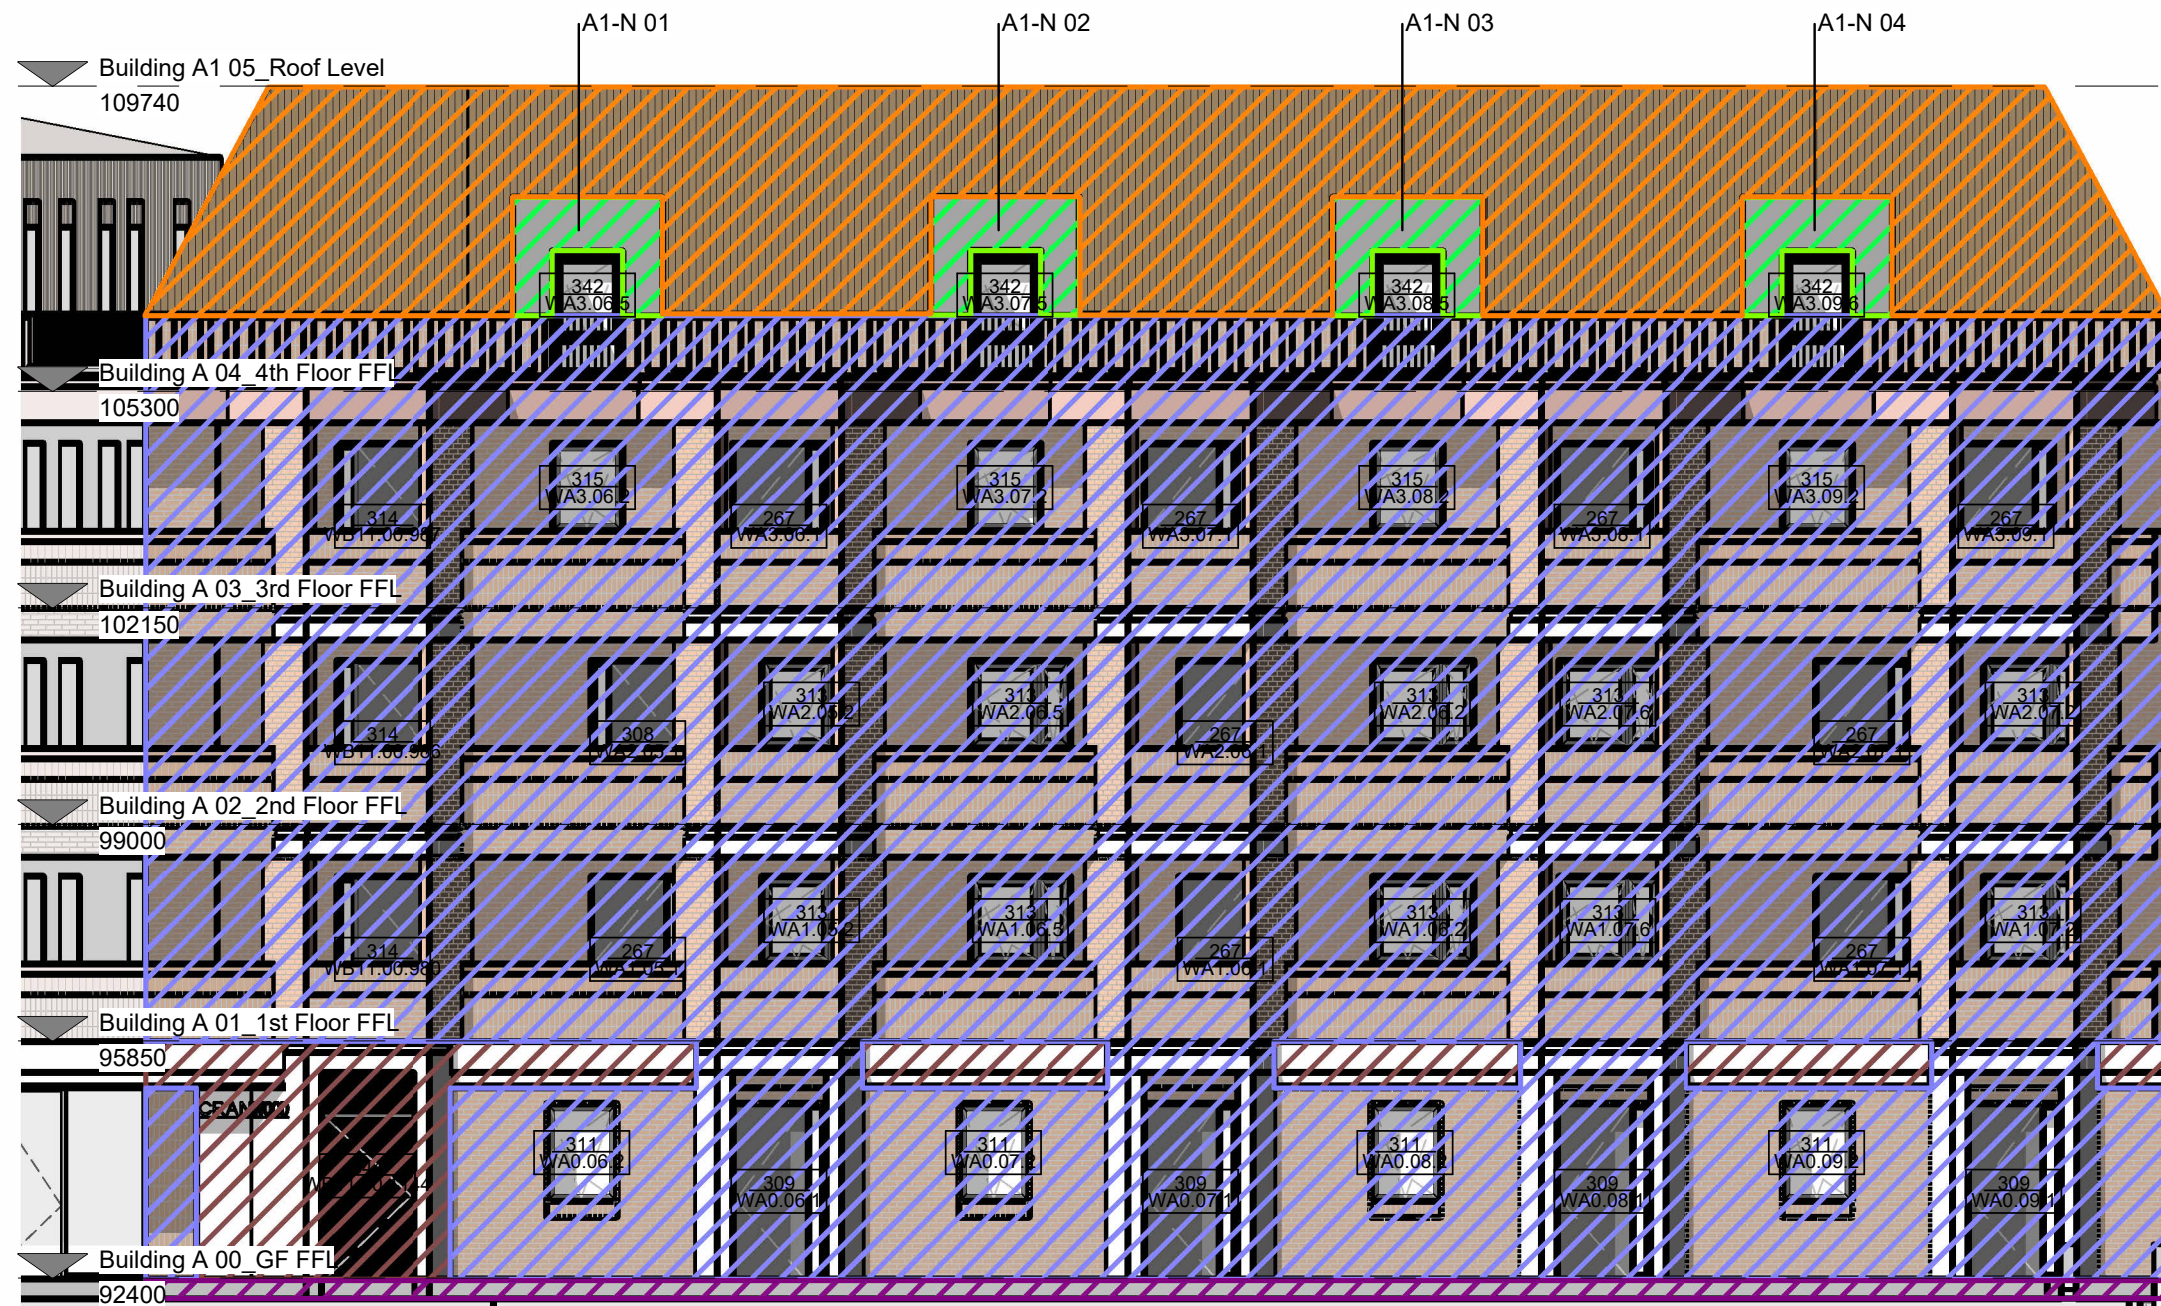

Rev Date Description

Dwn Ckd

Drawn AC
Checked ER
Date 28-08-2023
Scale @ A3 100

Cranwood House
Block A1 - North Elevation

BP10479-PRP-ZZ-XX-DR-A-04100

PRP

CDM REGULATIONS 2015. All current drawings and specifications for the project must be read in conjunction with the Designer's Hazard and Environment Assessment Record. All intellectual property rights reserved.