


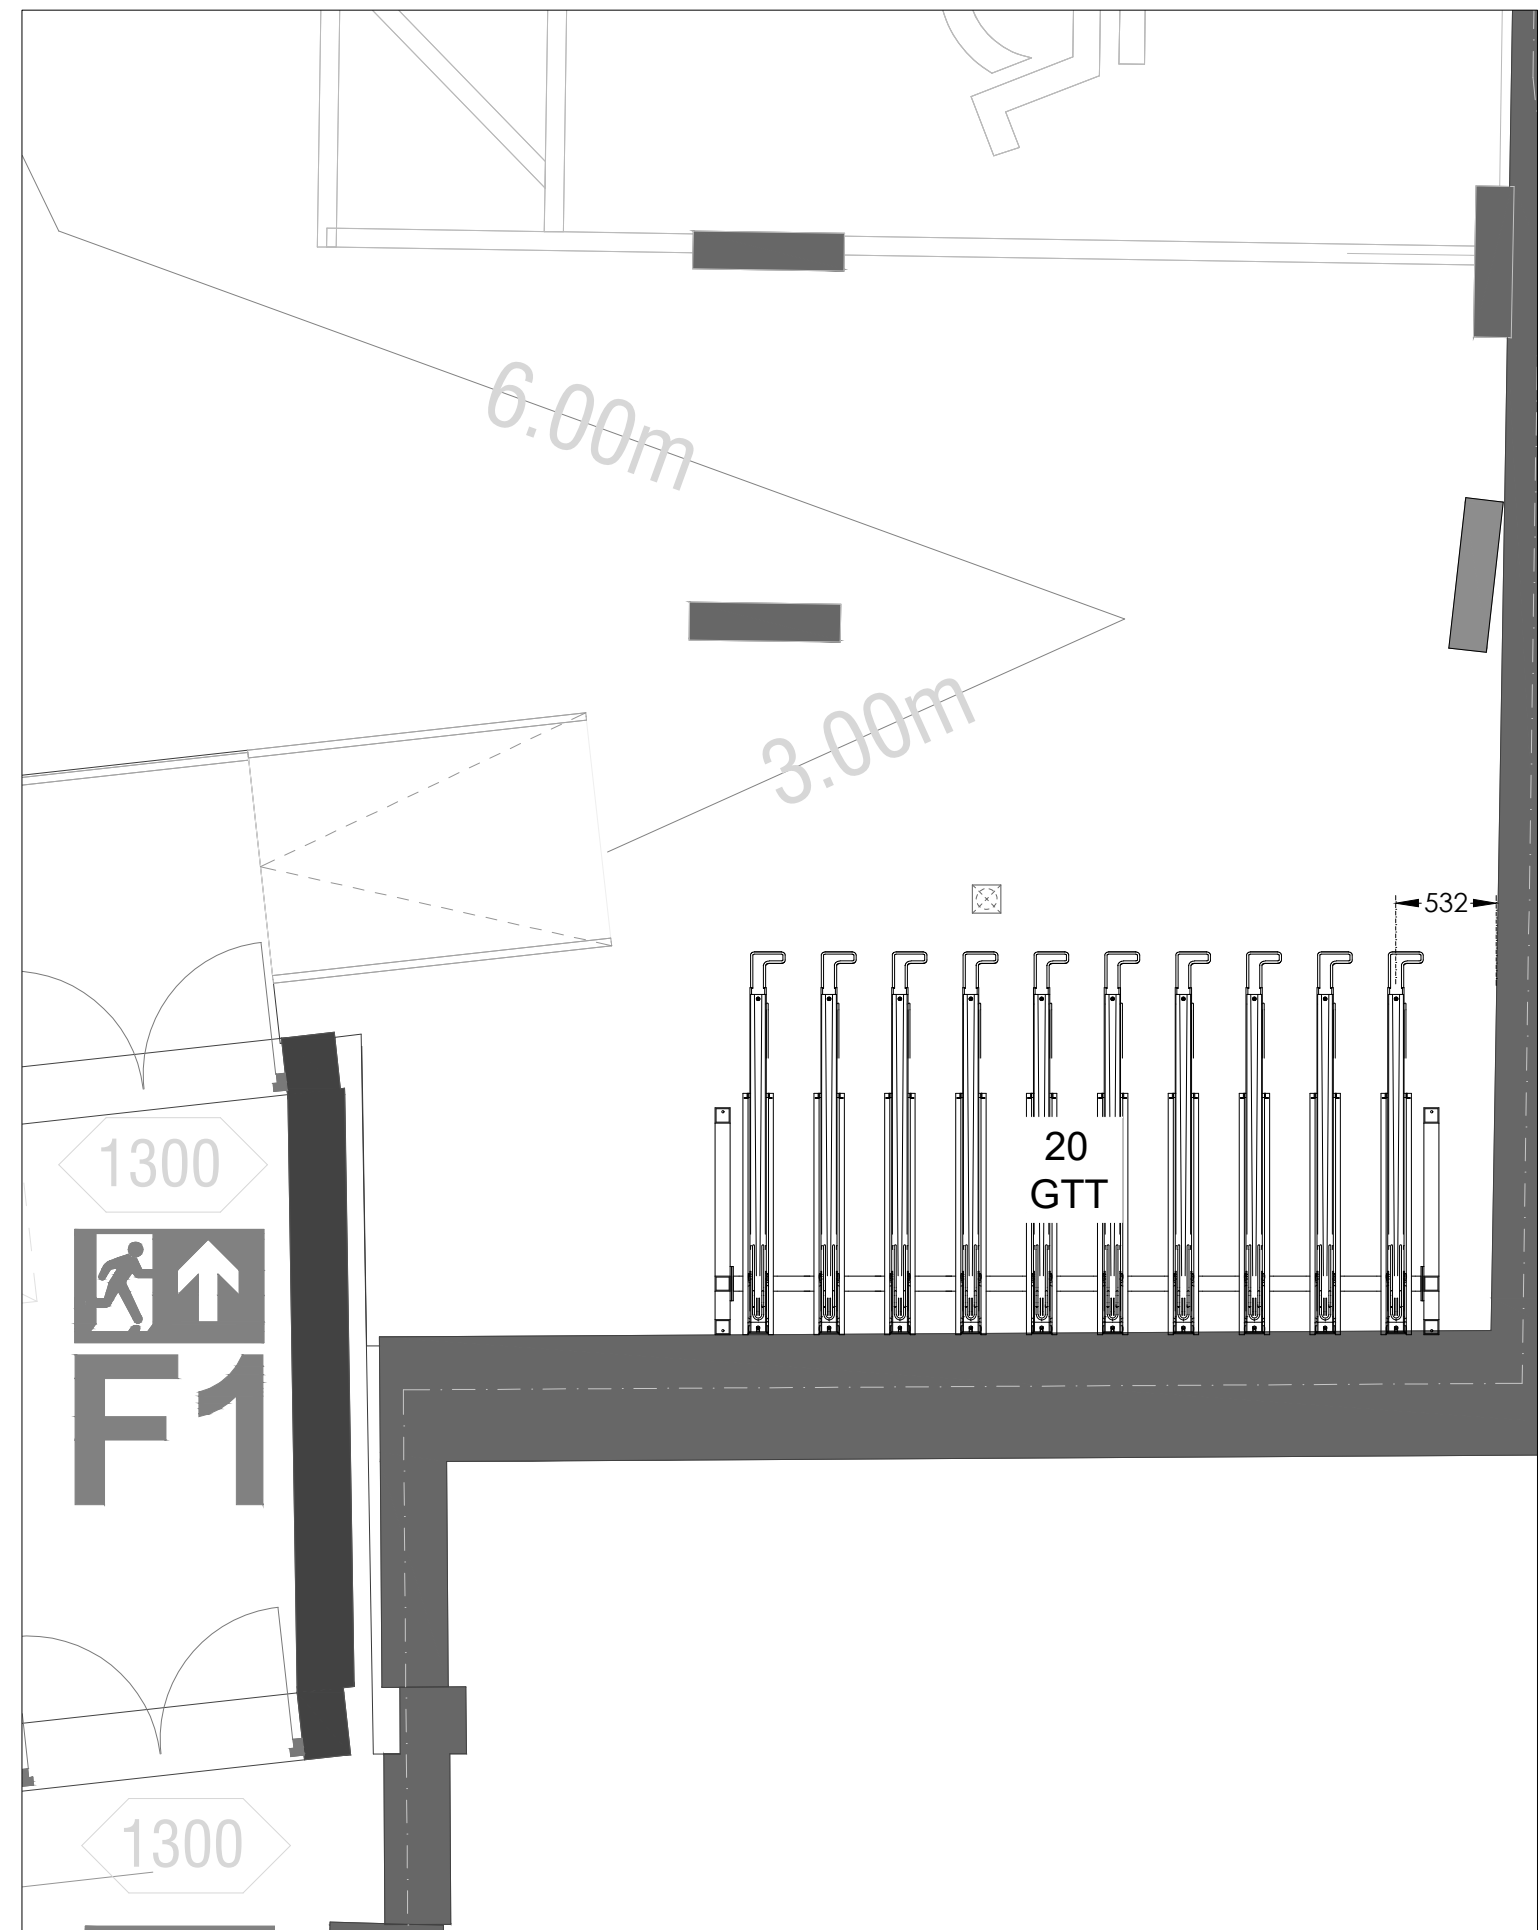

|                                        |  |              |
|----------------------------------------|--|--------------|
| Project: 44 - 46 HIGH ROAD, WOOD GREEN |  |              |
| Title: TBSC_RDE_HIGH_RD_EXTRA_GA       |  |              |
| Scale: 1:40 @ ISO A3                   |  |              |
| DWG No: 1.0                            |  | Revision: 02 |