


Rev	Date	By	Check	Appr	Description
A	08.02.25	GS	GS	GS	Updated following planner comments

NOTE

Check all dimensions on site prior to construction.
Identify any variations immediately.

1. slate tile to new dormer
2. Aluminium doors
3. Brick upstand to match existing
4. black metal handrail
5. Rooflight
6. Roof tiles to match existing
7. Single ply roofing membrane
8. Timber window to match existing

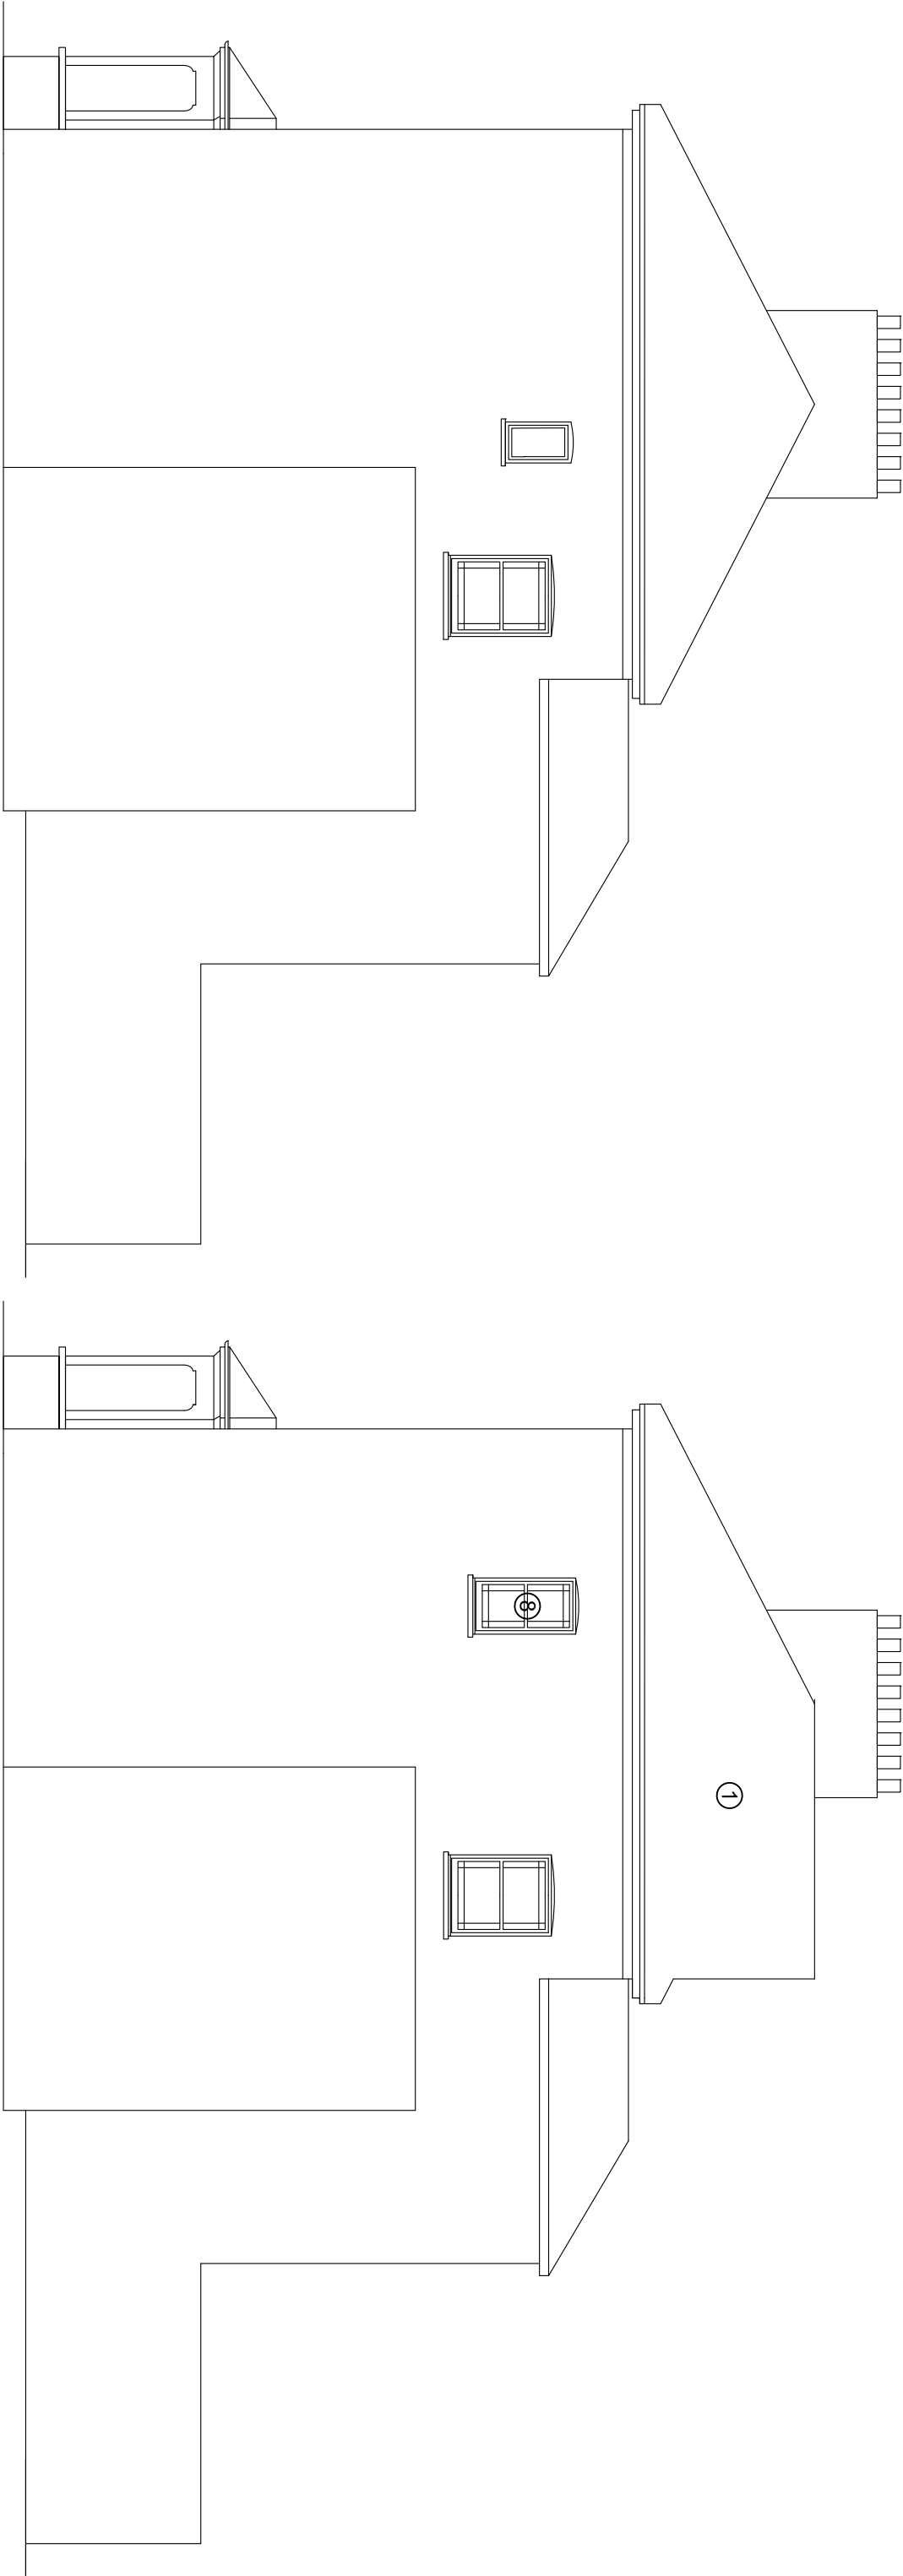

EXISTING SIDE ELEVATION

PROPOSED SIDE ELEVATION

1 Lochbie Crouch Hill			
London N4 4SB			
07786478179			
Client			
DRU			
Project			
63C Middle Lane N8 8PE			
Drawing Title			
Existing and Proposed			
Side Elevation			
Job/Dwg No/Rev	DRU6 P0006		A
Drawn	Checked	Appr	Date
GS	GS	CB	16.06.24
Drawing status: PLANNING			
Do not scale from this drawing. Check all dimensions on site before starting			
Scale			