


Rev	Date	By	Check	Appr	Description
A	08.02.25	GS	GS	GS	Updated following planner comments

NOTE

Check all dimensions on site prior to construction.
Identify any variations immediately.

1. slate tile to new dormer
2. Aluminium doors
3. Brick upstand to match existing
4. black metal handrail
5. Rooflight
6. Roof tiles to match existing
7. Single ply roofing membrane
8. Timber window to match existing

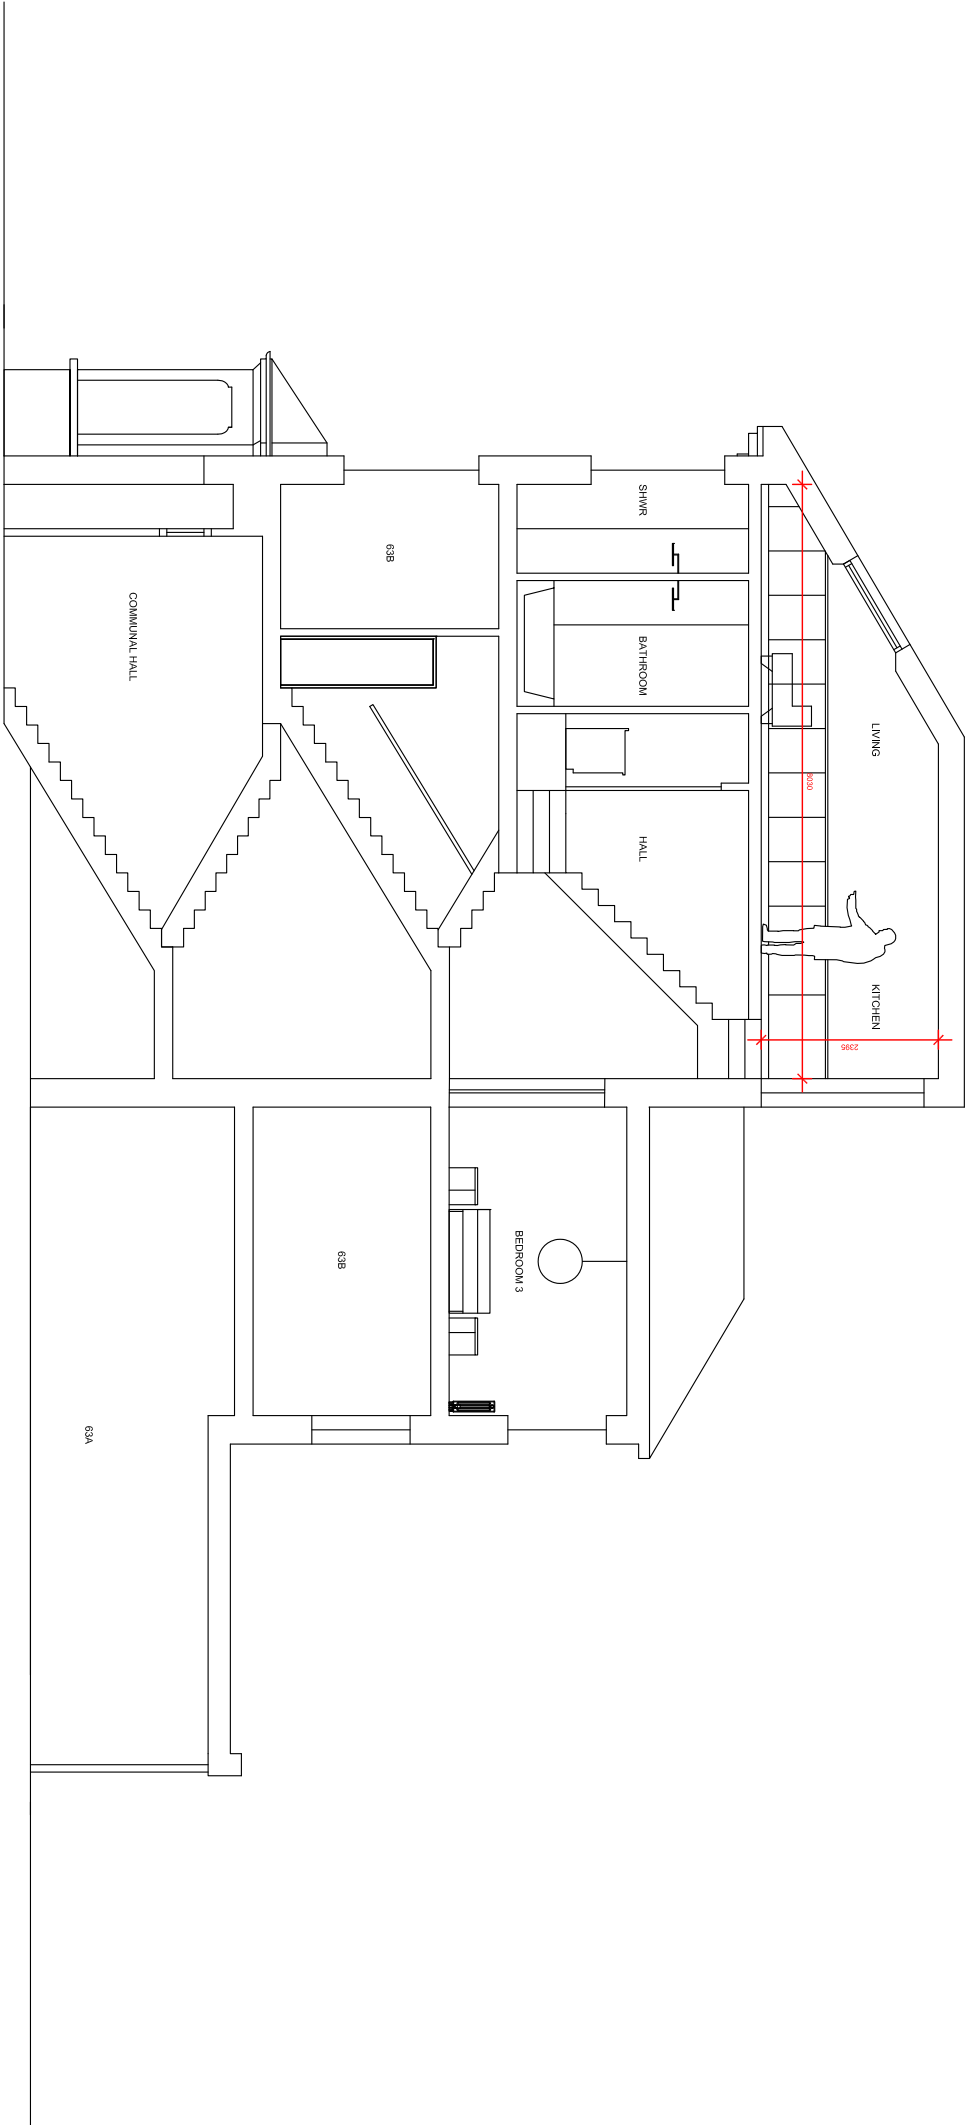

PROPOSED SECTION



D R U

1 Lochbie Crouch Hill
London N4 4SB
07786478179

Client

DRU
Project
63C Middle Lane N8 8PE

Drawing Title
Proposed
Section

Job/Dwg No/Rev	DRU6	P0007	A
Drawn	GS	Checked	Appr
GS	GS	CB	Date
			16.06.24

Drawing status: PLANNING
Do not scale from this drawing. Check all dimensions on site before ordering.
Scale: 1:100@A3