
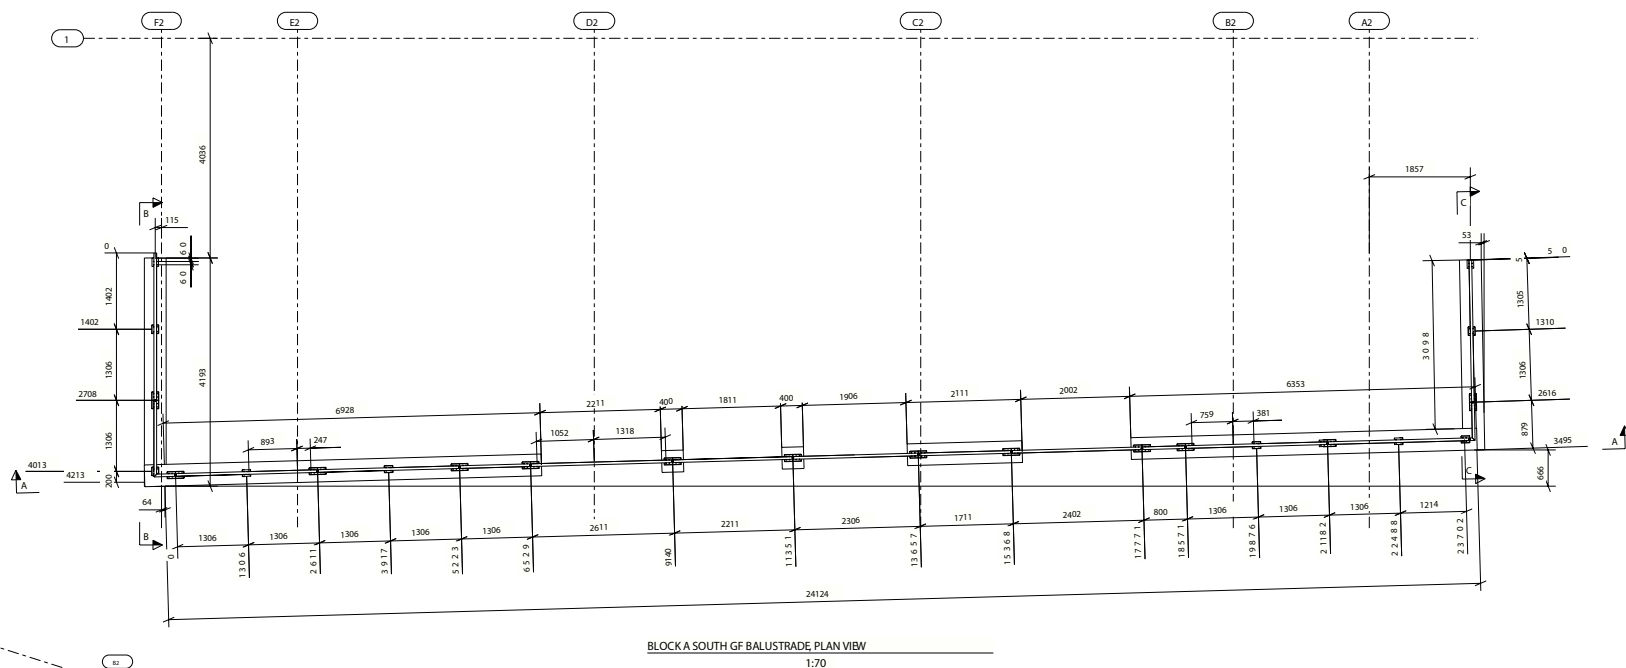


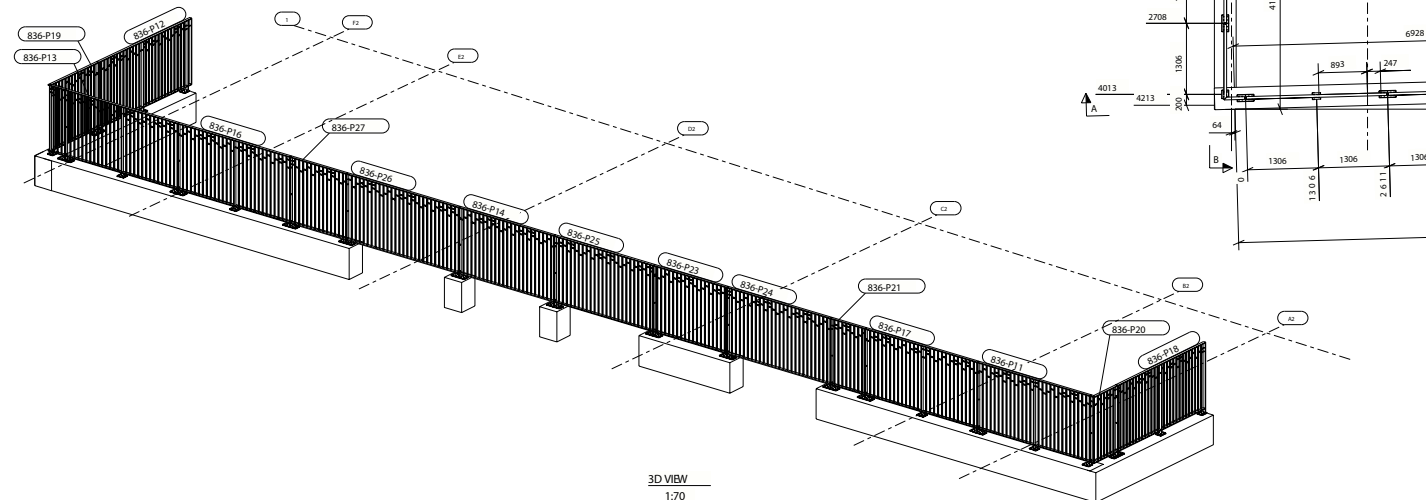

STATUS					
ISSUED FOR CONSTRUCTION					
 Ardmore CONSTRUCTION LTD  Ardmore GROUP					
 Paddington CONSTRUCTION LTD. 116 Millmarsh Lane - Middlesbrough - Salford - Middlesbrough - BN2 7JWY Tel: 020 8441 9600 - Fax: 020 8364 7285 Email: paddington@ardmoregroup.co.uk					
CLIENT					
Ardmore					
CONTRACT TITLE					
Hornsey Town Hall 748					
DRAWING TITLE					
BLOCK A, GF SOUTH BALUSTRADE PLAN, SECTION, ELEVATION 3D VIEW					
ARCHITECT					
KDS					
Scale @ A1	AS SHOWN	Job No.	748-836		
Drawn		Dwg. No.	748-836-BLK GA-100		
Date	25.10.2022	Rev. No.	C2		
Checked	File Location: \\005\\uk\\Central\\Arch\\Working\\dwg\\KDS\\Drawing\\748-836-BLK GA.dwg				