

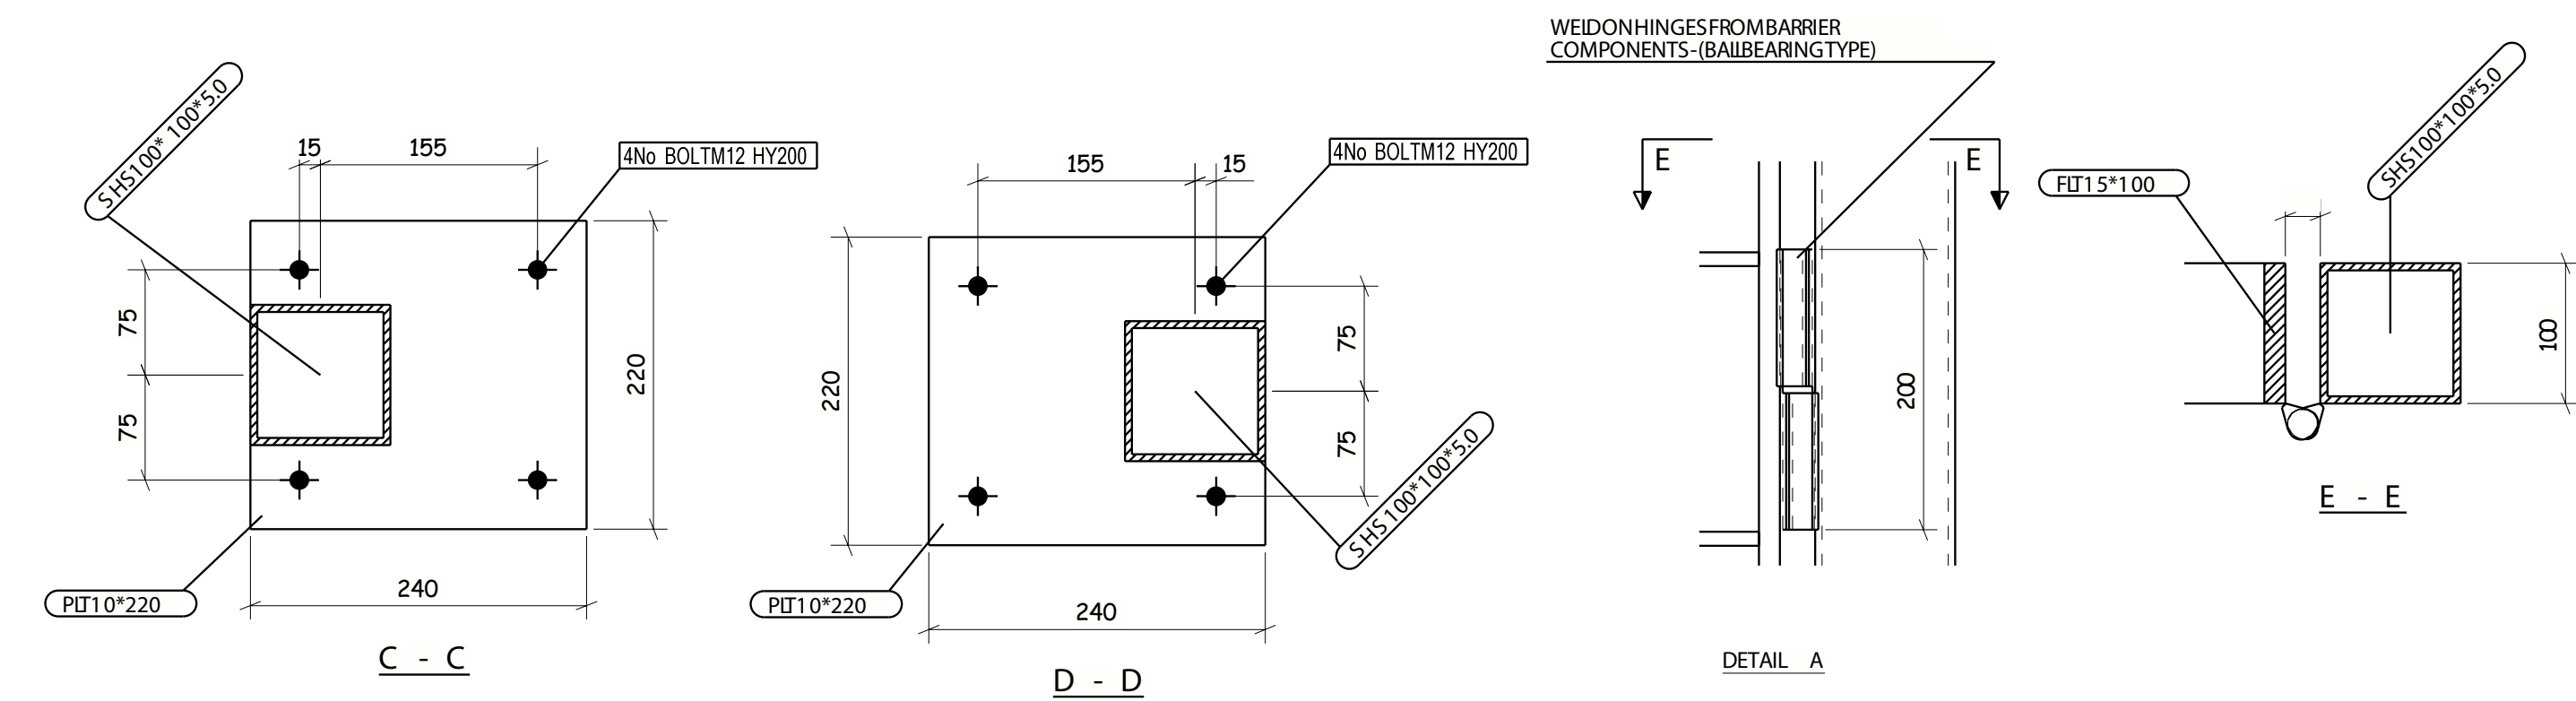


ANY AUTOMATION, MAG LOCK OR CLOSURE TO BE SUPPLIED BY OTHERS

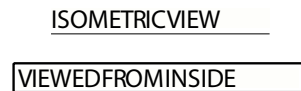

FURTHERDETAILS WILLBE REQUIREDREGARDSHOWTHE GATESWILLBEHIDCLOSED-ATTHEMOMENTTHEREIS NOGATESTOPSHOWN.

CANAHEADBEAMBEINSTALLEDABOVETHEGATESTO ENABLEMAGLOCKSTOBEINSTALLED?

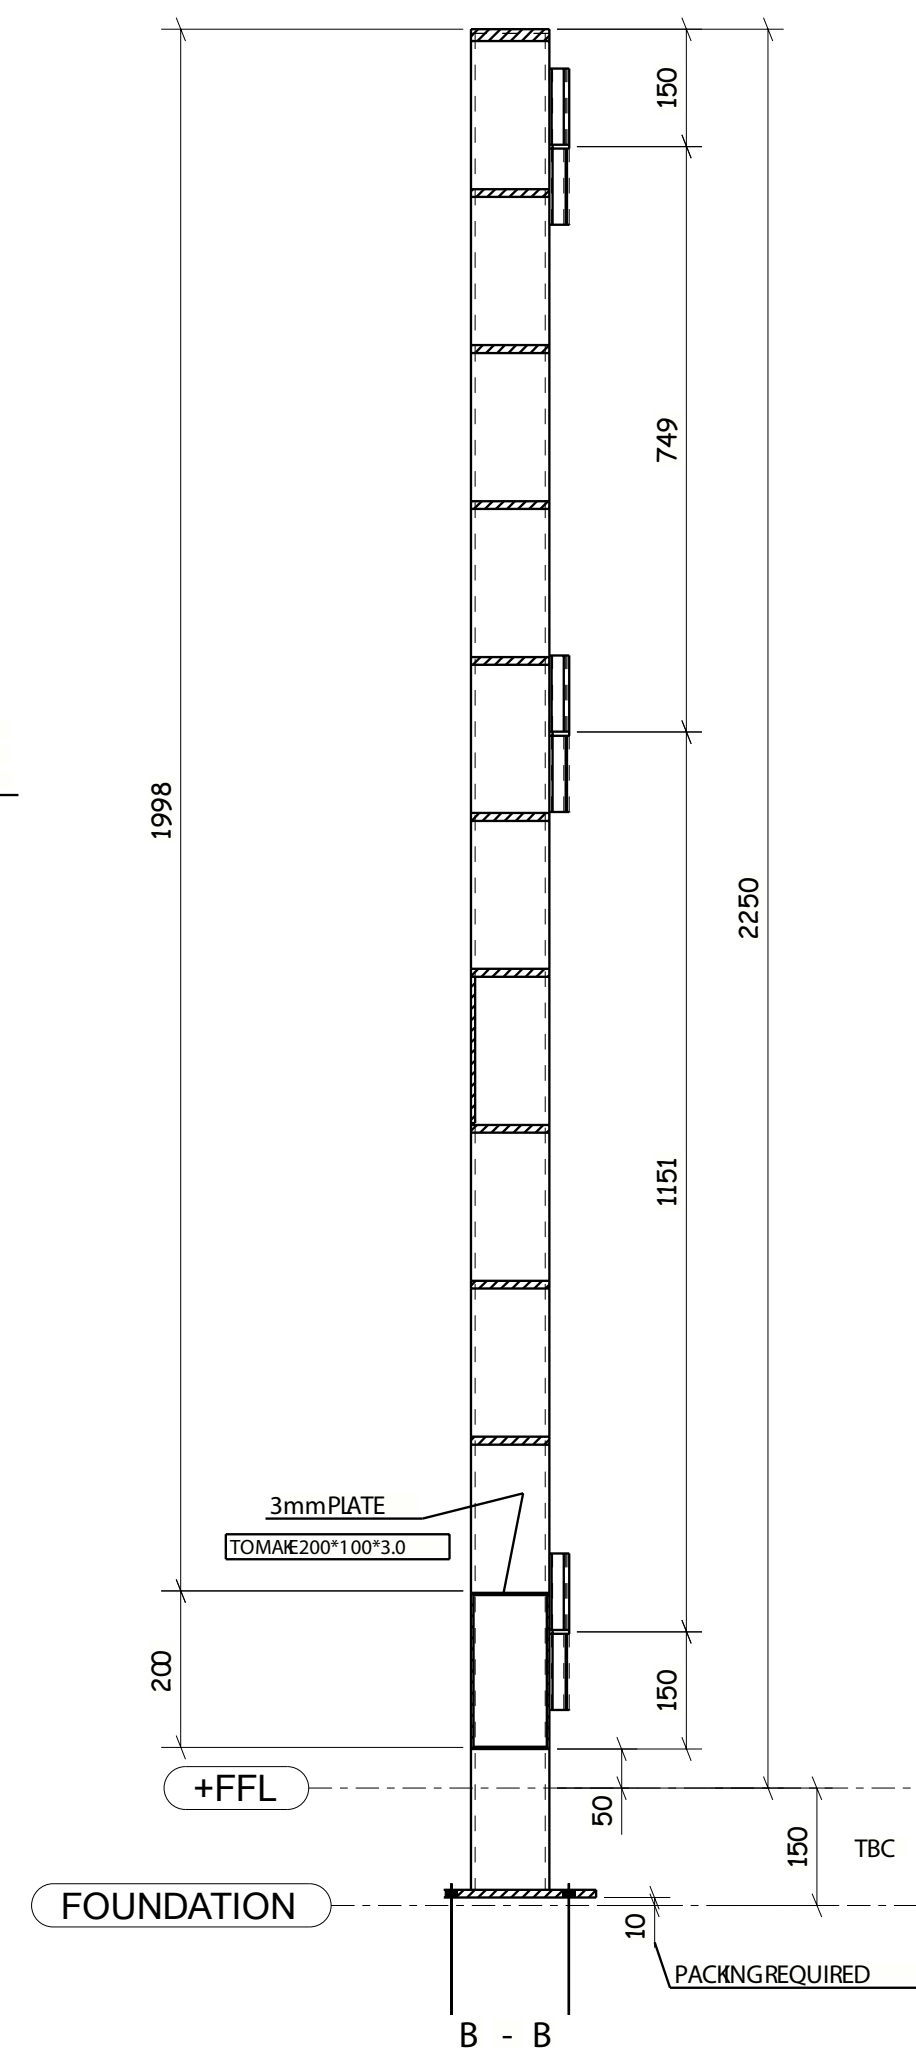

NOTE:

MAINPOSTTOSBESH5100*100*5.0

BOTTOMRAIL3mmPLATETOMAKE200*100*3.0

GATEFRAMETOBEF1100*15

WELDONHINGESFROMBARRIER
COMPONENTS-(BALLBEARINGTYPE)

GATEINFILSTOBEF1100*10

FINISHRAI7022GLOSS(TBC)

C01	ISSUEDFORCOMMENT	15.06.2022
REVMARK	REVISIONDESCRIPTION	REVISIONDATE
		
DRAWINGTITLE	GATE2TOWNHALLSQUARE	
CONTRACT	HORNSEYTOWNHALL	
MODELLEDBY	IT	DATE 13.06.2022
CONTRACTNO	SELI 1 42	SCALE 1:5 1:10 1:12.5
DRAWINGNo	741 4-10-007	REVISIONNo. C01