
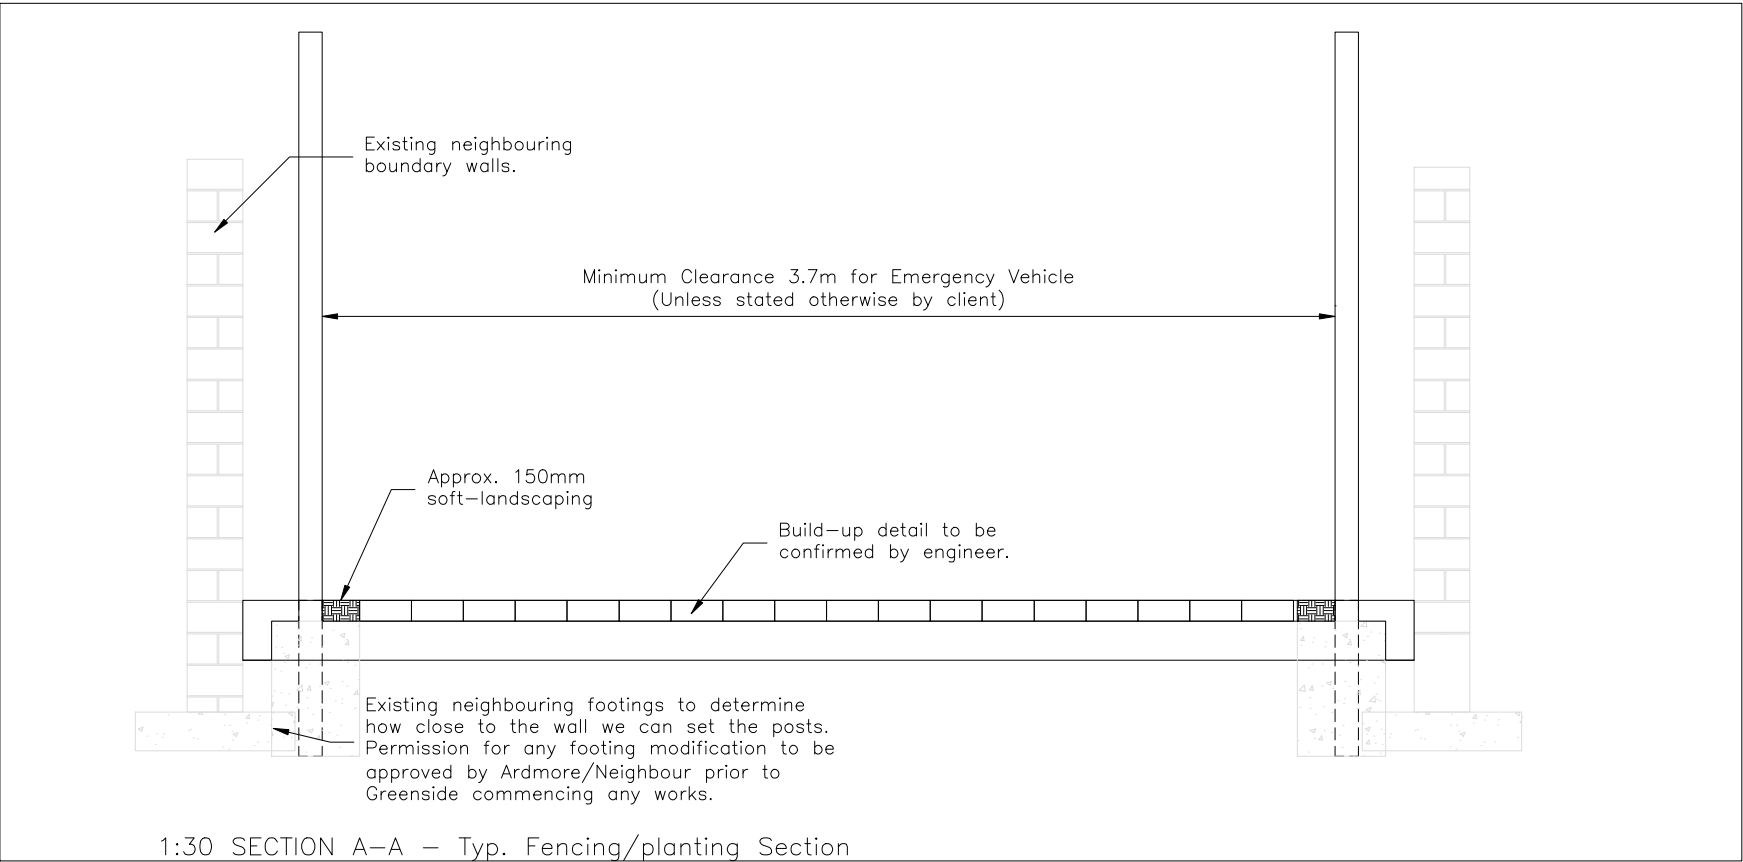
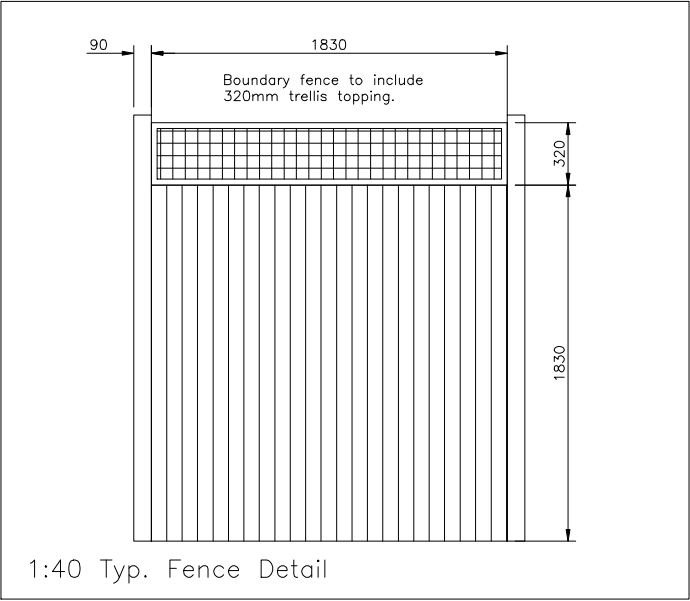
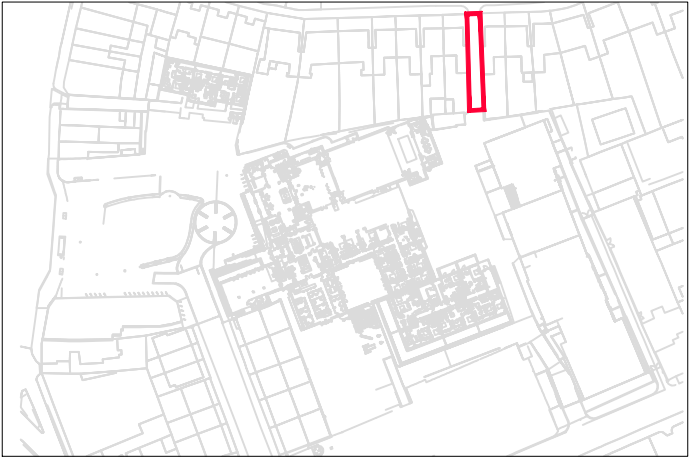
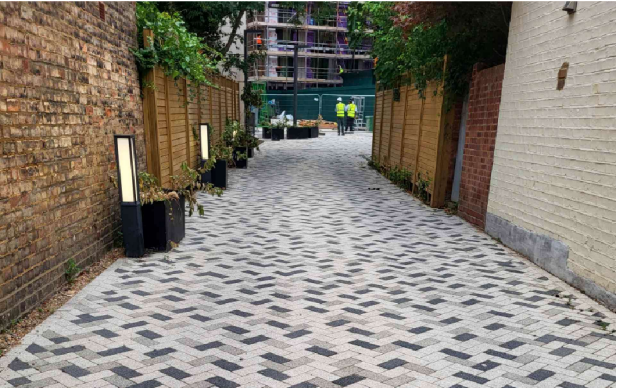


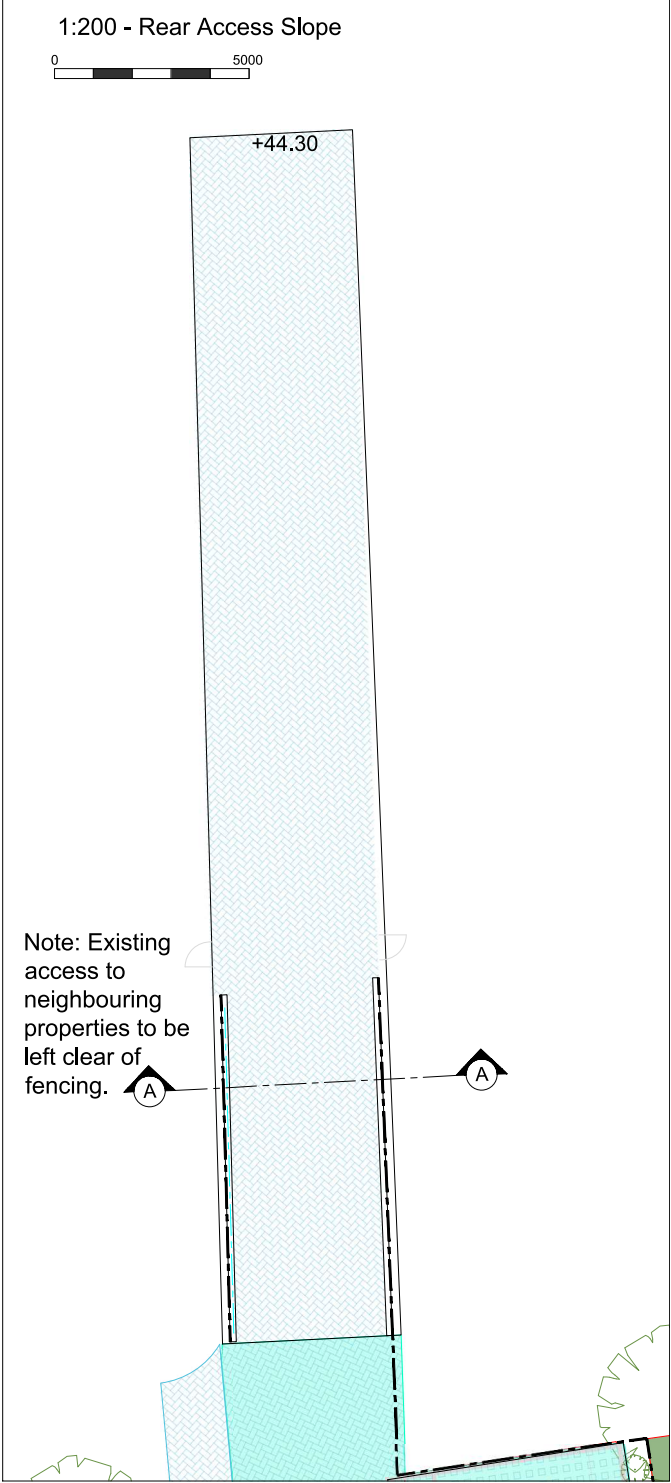

DESIGNS/GREENSIDE AND IT MAY NOT BE REPRODUCED IN WHOLE OR PART OR USED FOR THE MANUFACTURE OF ANY ARTICLE WITHOUT THE EXPRESS PERMISSION OF THE COPYRIGHT HOLDERS.

2. WORK TO FIGURED DIMENSIONS ONLY.

3. THIS DRAWING IS TO BE READ IN CONJUNCTION WITH ALL RELEVANT ARCHITECTS, SERVICE ENGINEERS AND FITALL DESIGNS/GREENSIDE AND SPECIFICATIONS.

--- Privacy Screens/Fence

--- Drainage Channel

Herringbone Paving 200x100 Granite

Herringbone Permeable Paving 200x100 Granite

REV:	DESCRIPTION:	BY:	DATE:
STATUS:			

GREENSIDE LANDSCAPES

Unit 45, Golds Business Park, Jenkins Drive, Epsom, Essex, CM22 6JX

CLIENT:

ARCHITECT:

SITE:

Hornsey Town Hall

TITLE:

Rear Access Slope

SCALE AT A3:	DATE:	DRAWN:	CHECKED:
1:200	15.02.20	LF	
PROJECT NO:	DRAWING NO:	REVISION:	
HTH_20.03	GSL_P1_007	AB	