



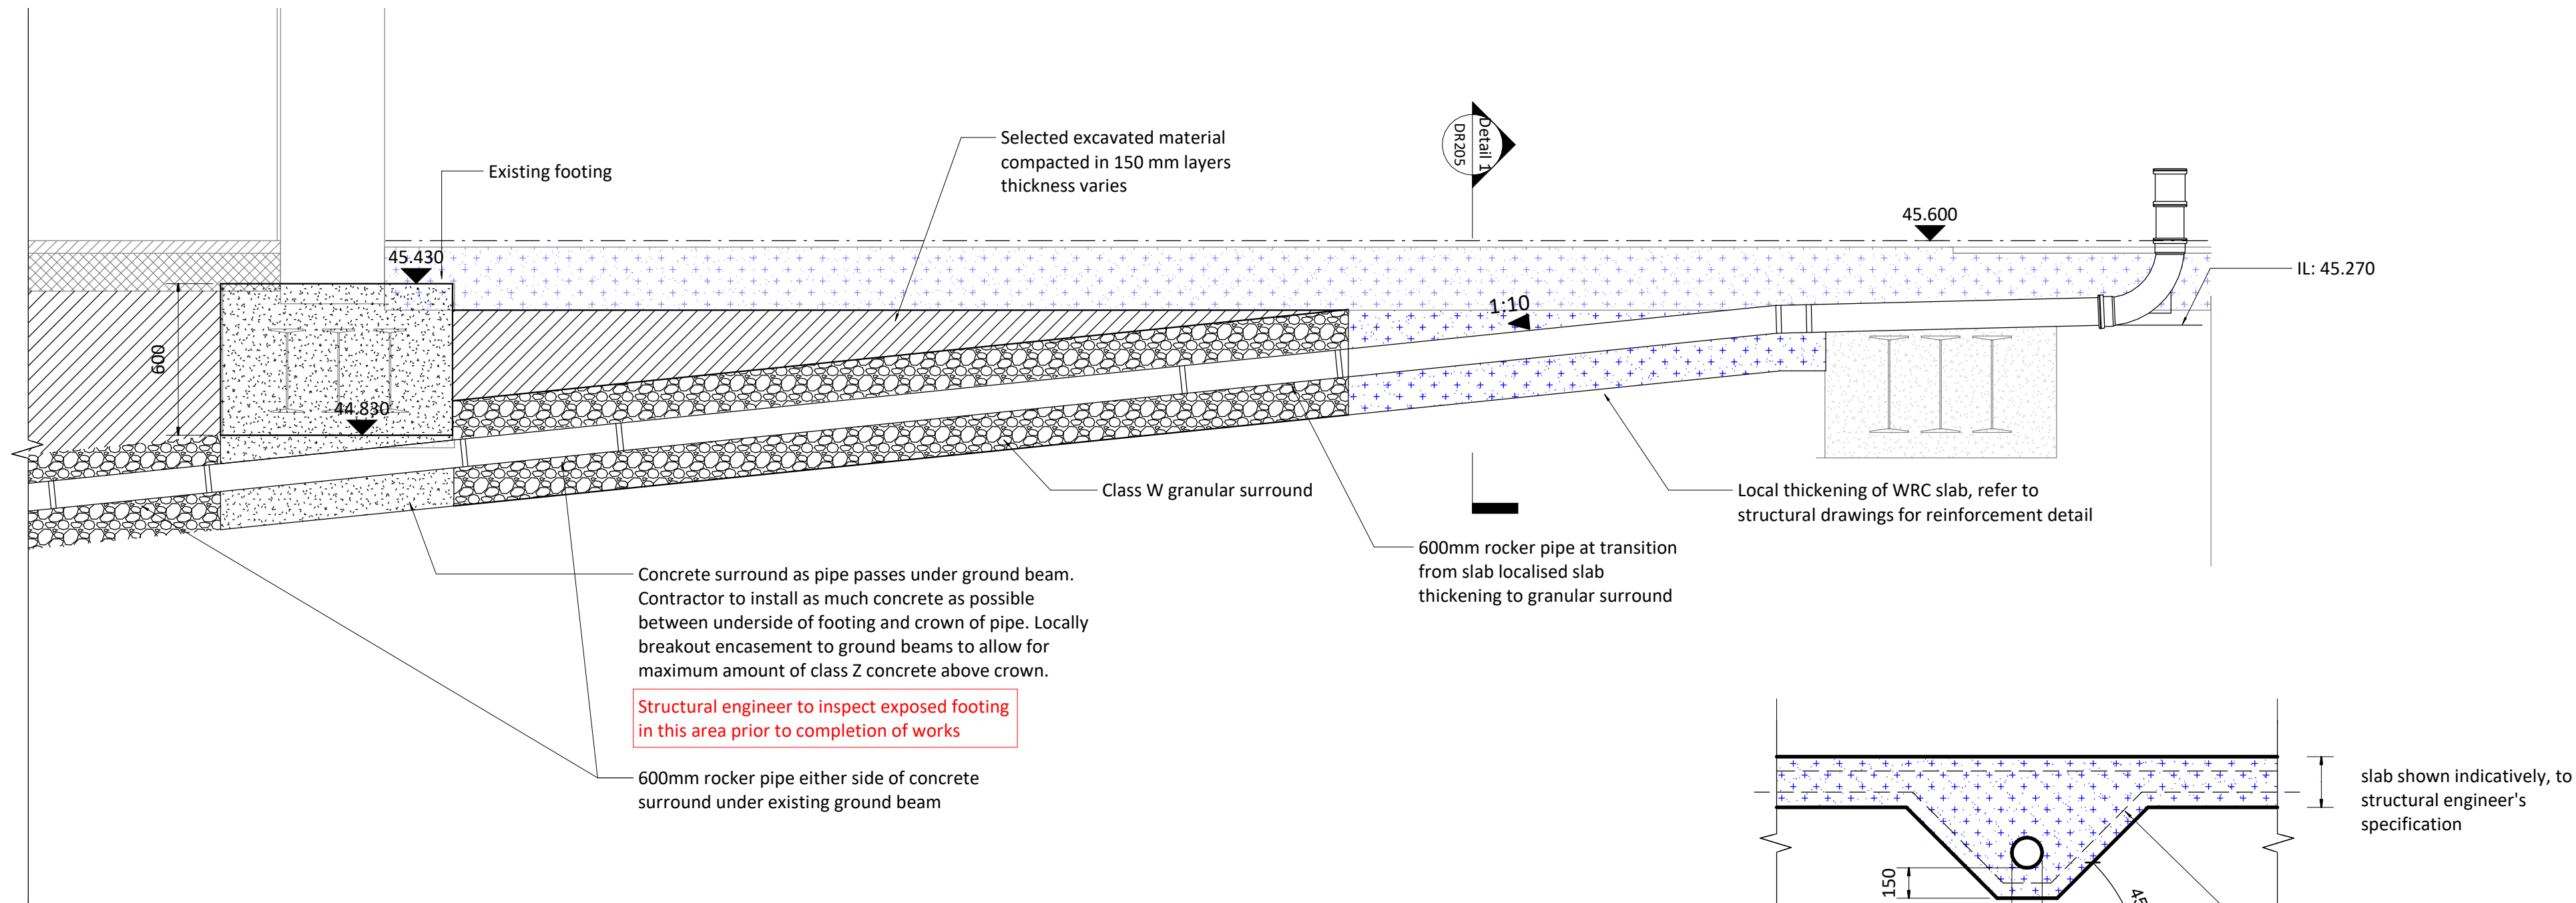


**East Wing - Typical stack detail where IL is set above ground beam**

DWG  
DR004  
1 : 20

**Detail 1 - Typical Local Thickening of RC Slab for Drainage Pipe**

1 : 25

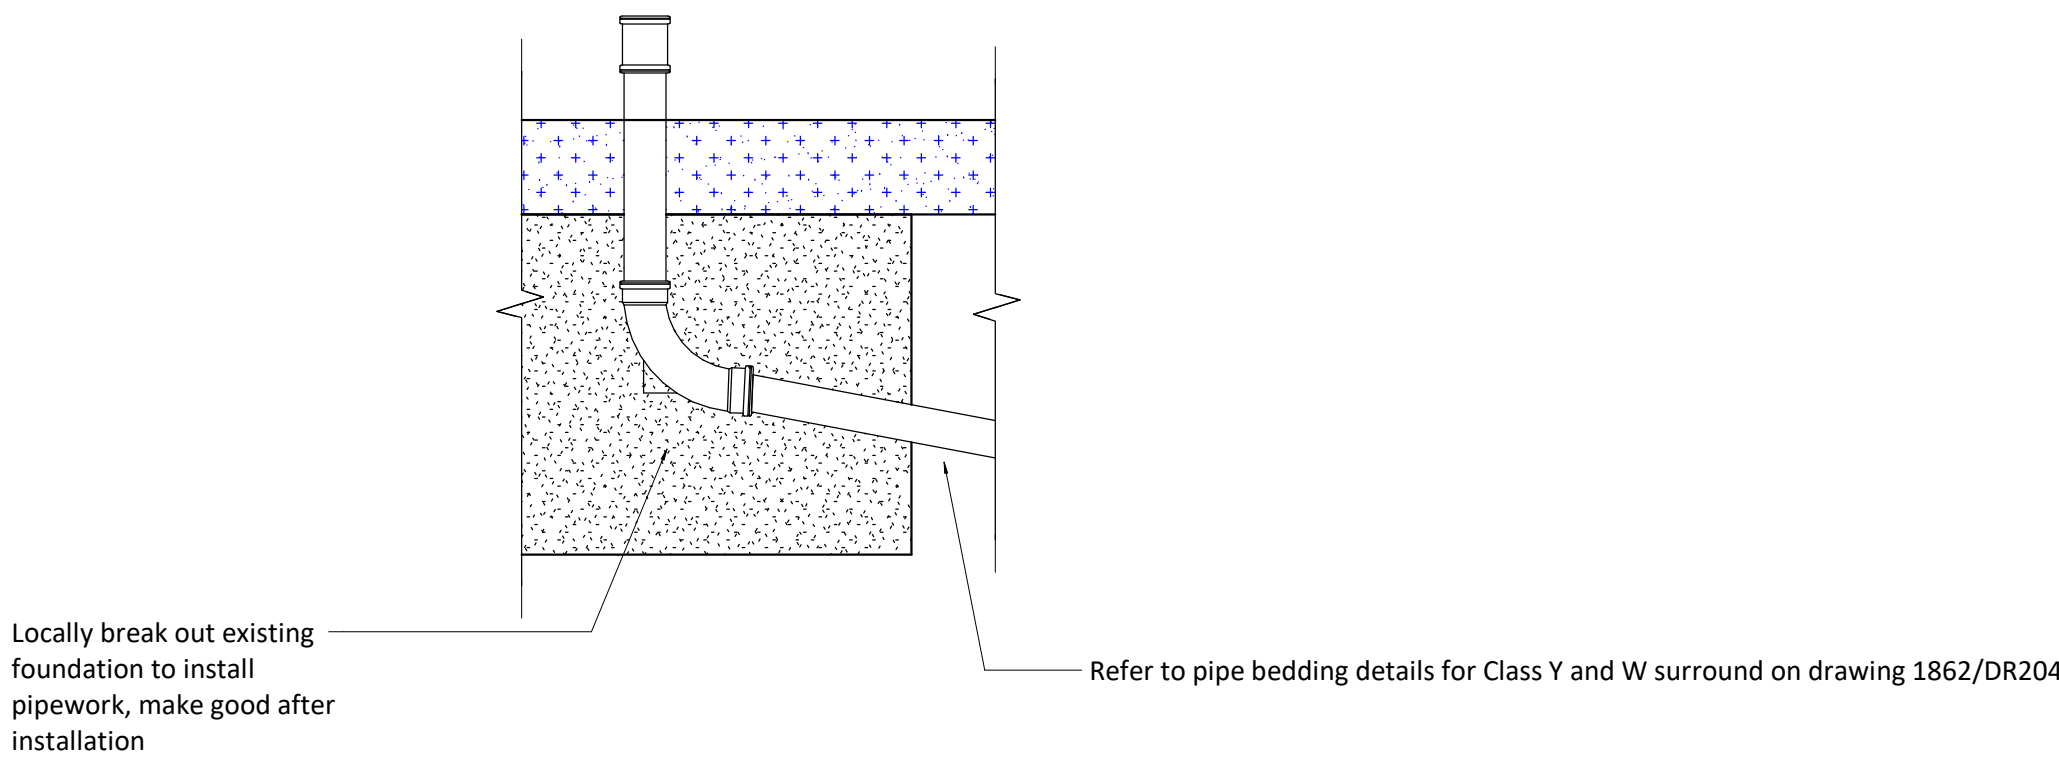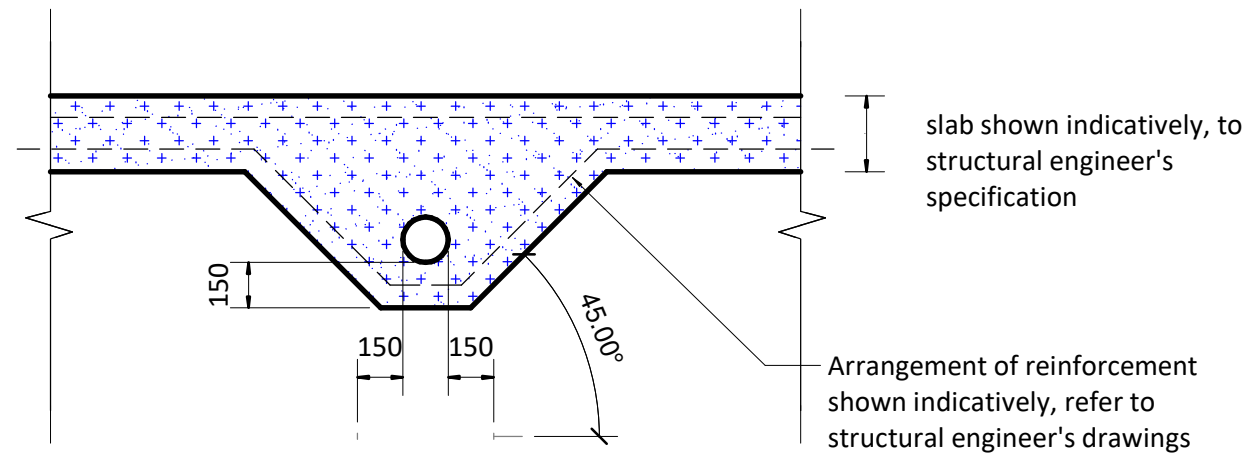

**Typical drain point penetration in existing pad foundation**

1 : 20

|    |          |    |    |                    |
|----|----------|----|----|--------------------|
| C2 | 28.08.20 | CR | CR | Construction Issue |
| C1 | 25.08.20 | CR | CR | Construction Issue |

| Rev | Date | By | Eng | Amendments |
|-----|------|----|-----|------------|
|-----|------|----|-----|------------|

**HEYNE  
TILLET  
STEEL**

STRUCTURAL  
ENGINEERS

hts.uk.com

Job Name  
**Hornsey Town Hall**

Drawing Title  
**Drainage Details Sheet 6**

Purpose of Issue: **Construction** Scale at A1: **As indicated**

Drg No: **1862/DR205** Rev: **C2**