



NB - Gate posts to take up variance in site dimensions

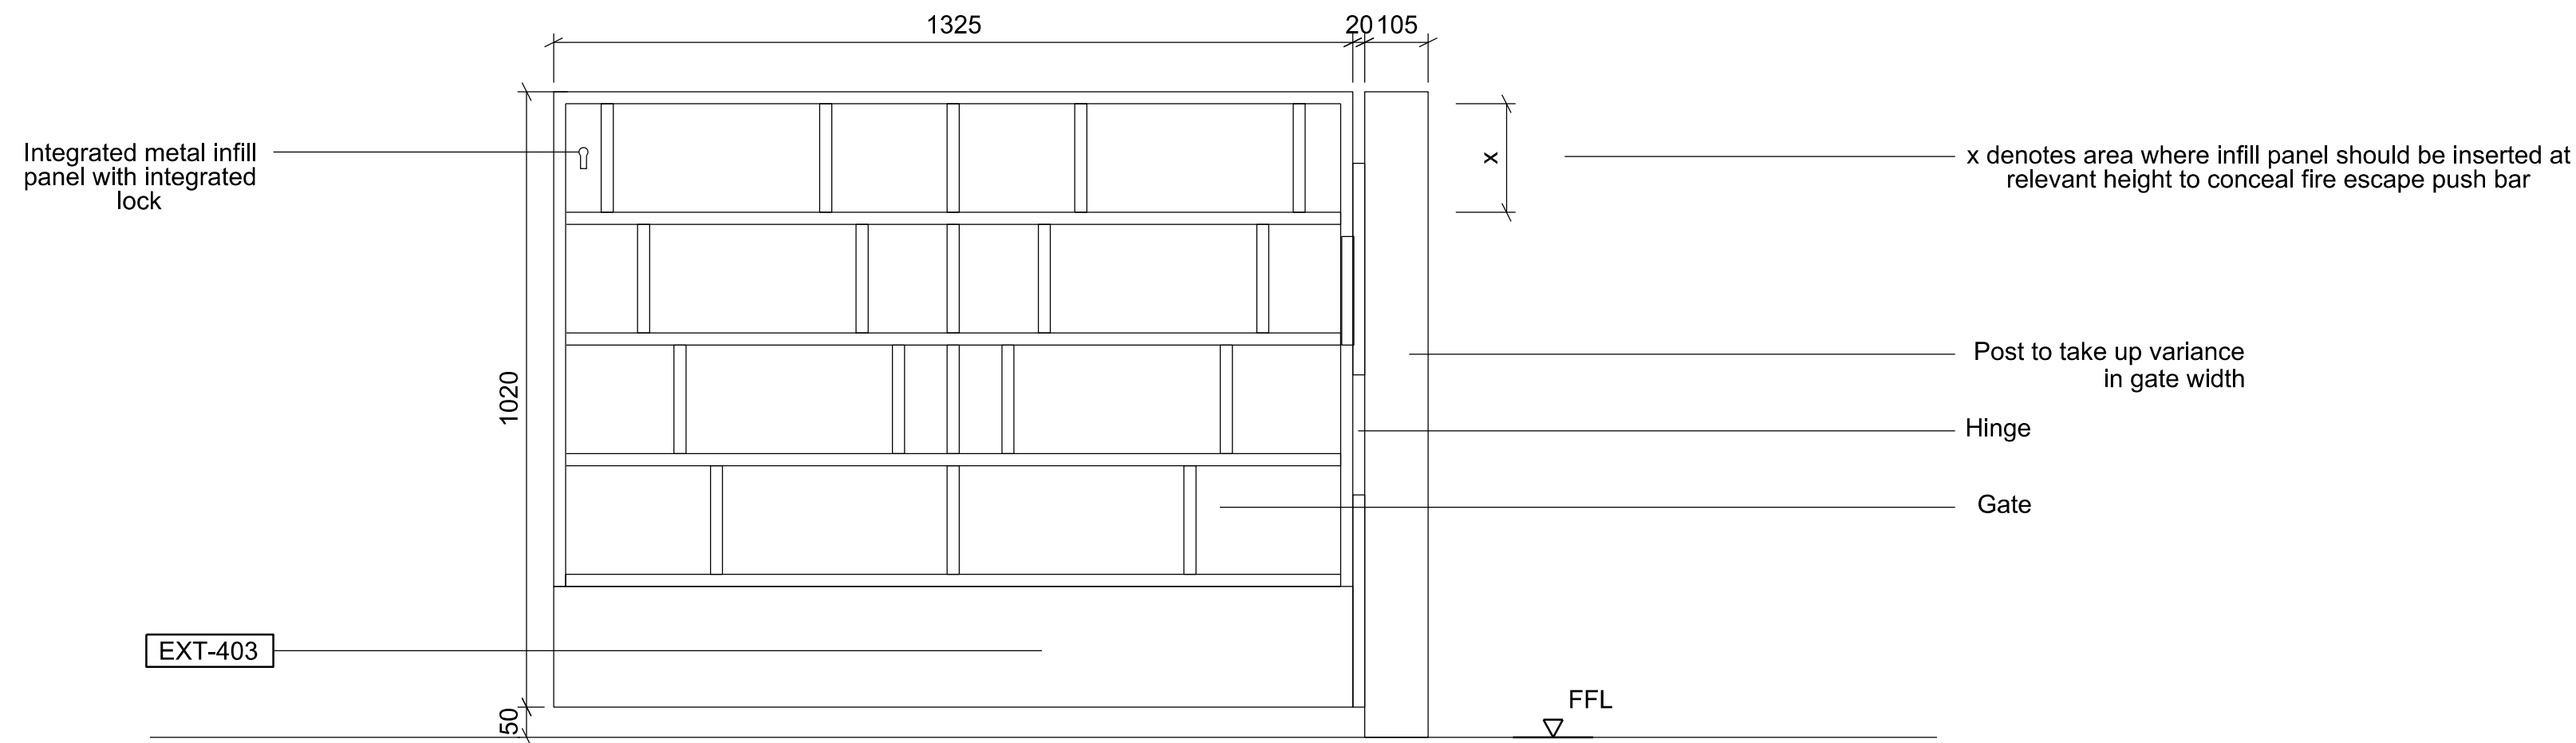


Setting out of pattern on gate, as per Gate 02 on drawing X3121

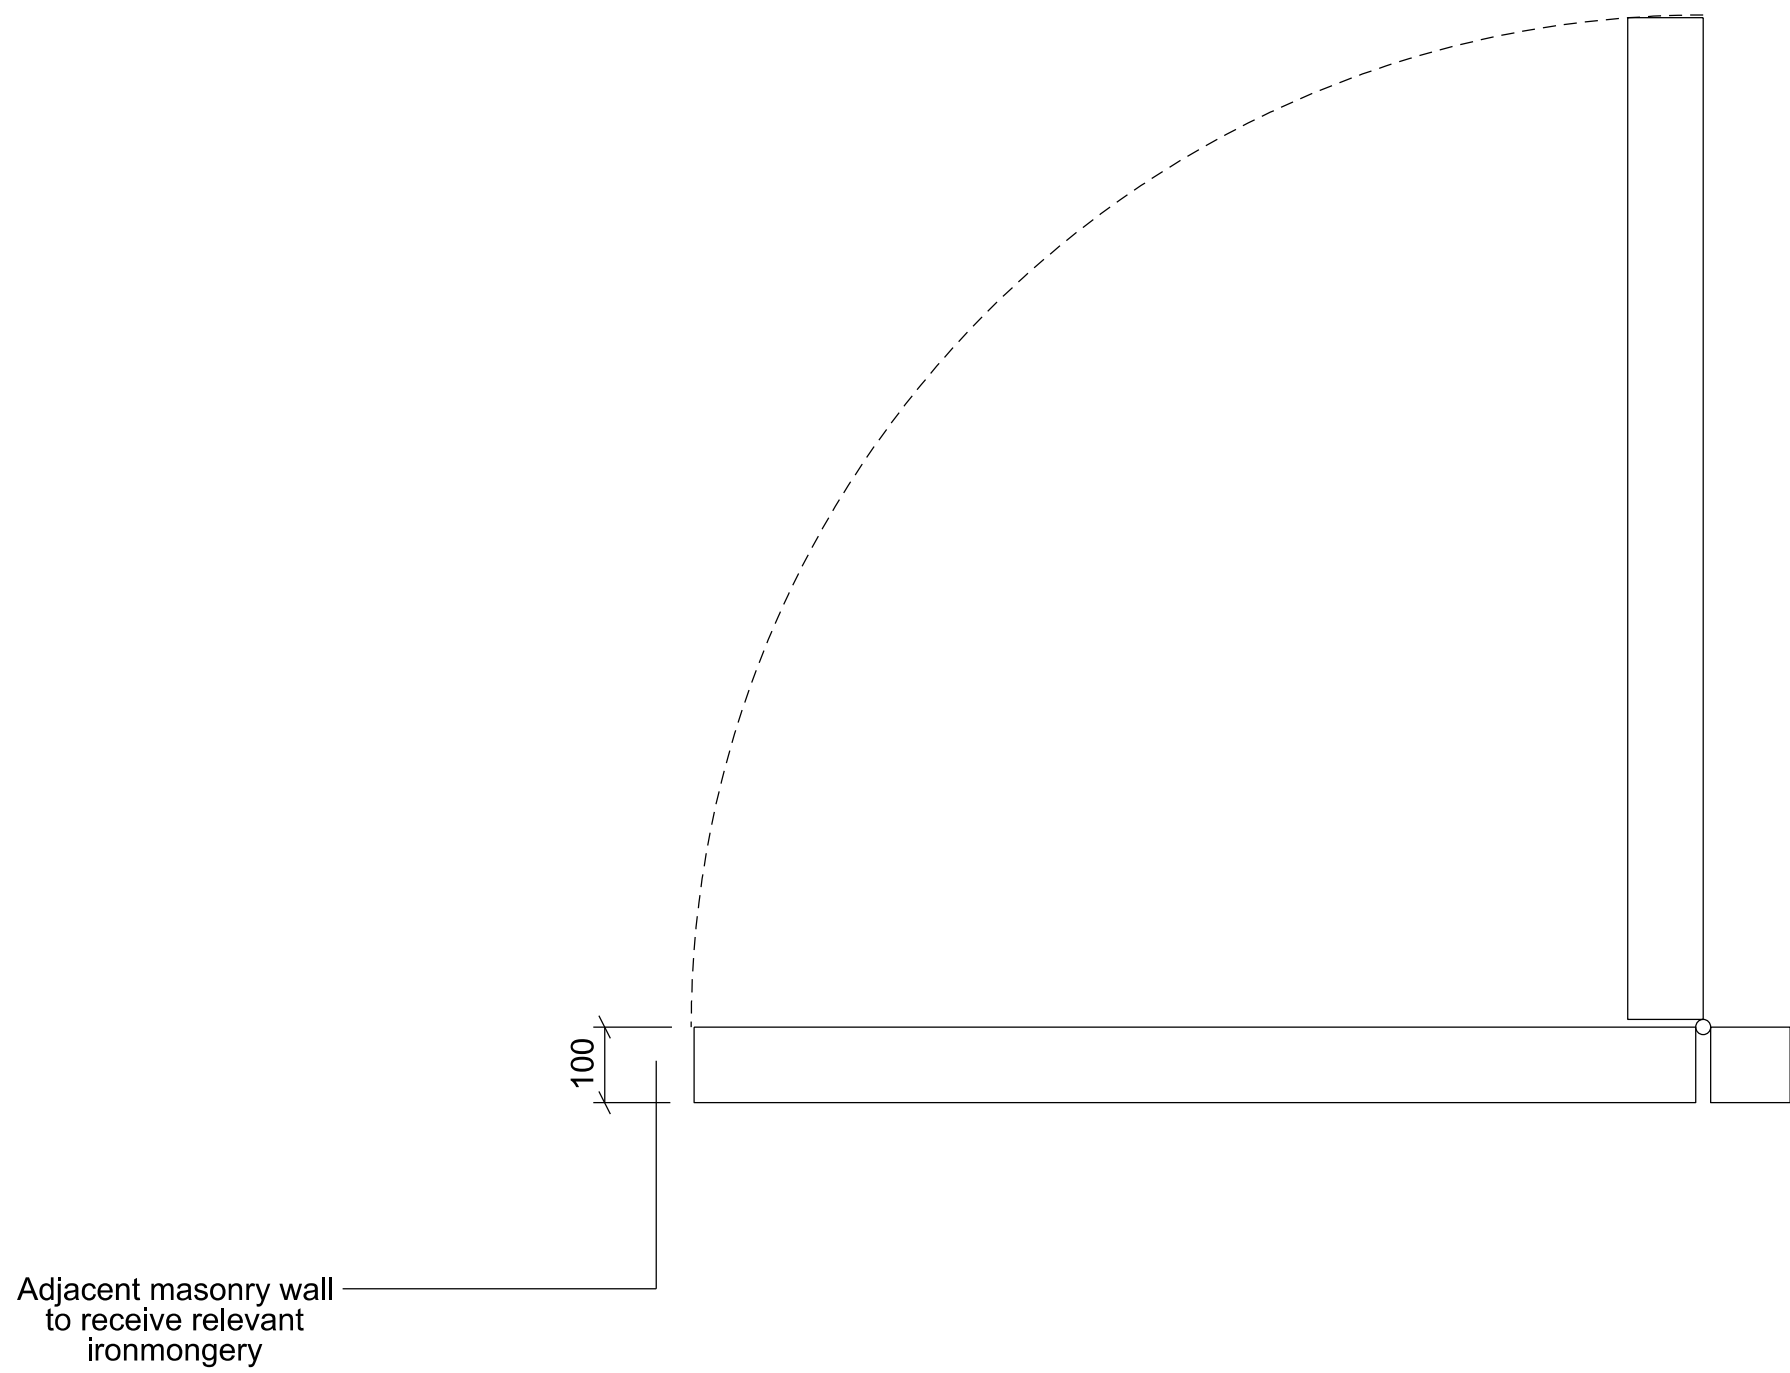


01 Gate 08 - Low Level Hotel Fire Escape Gate

1:10

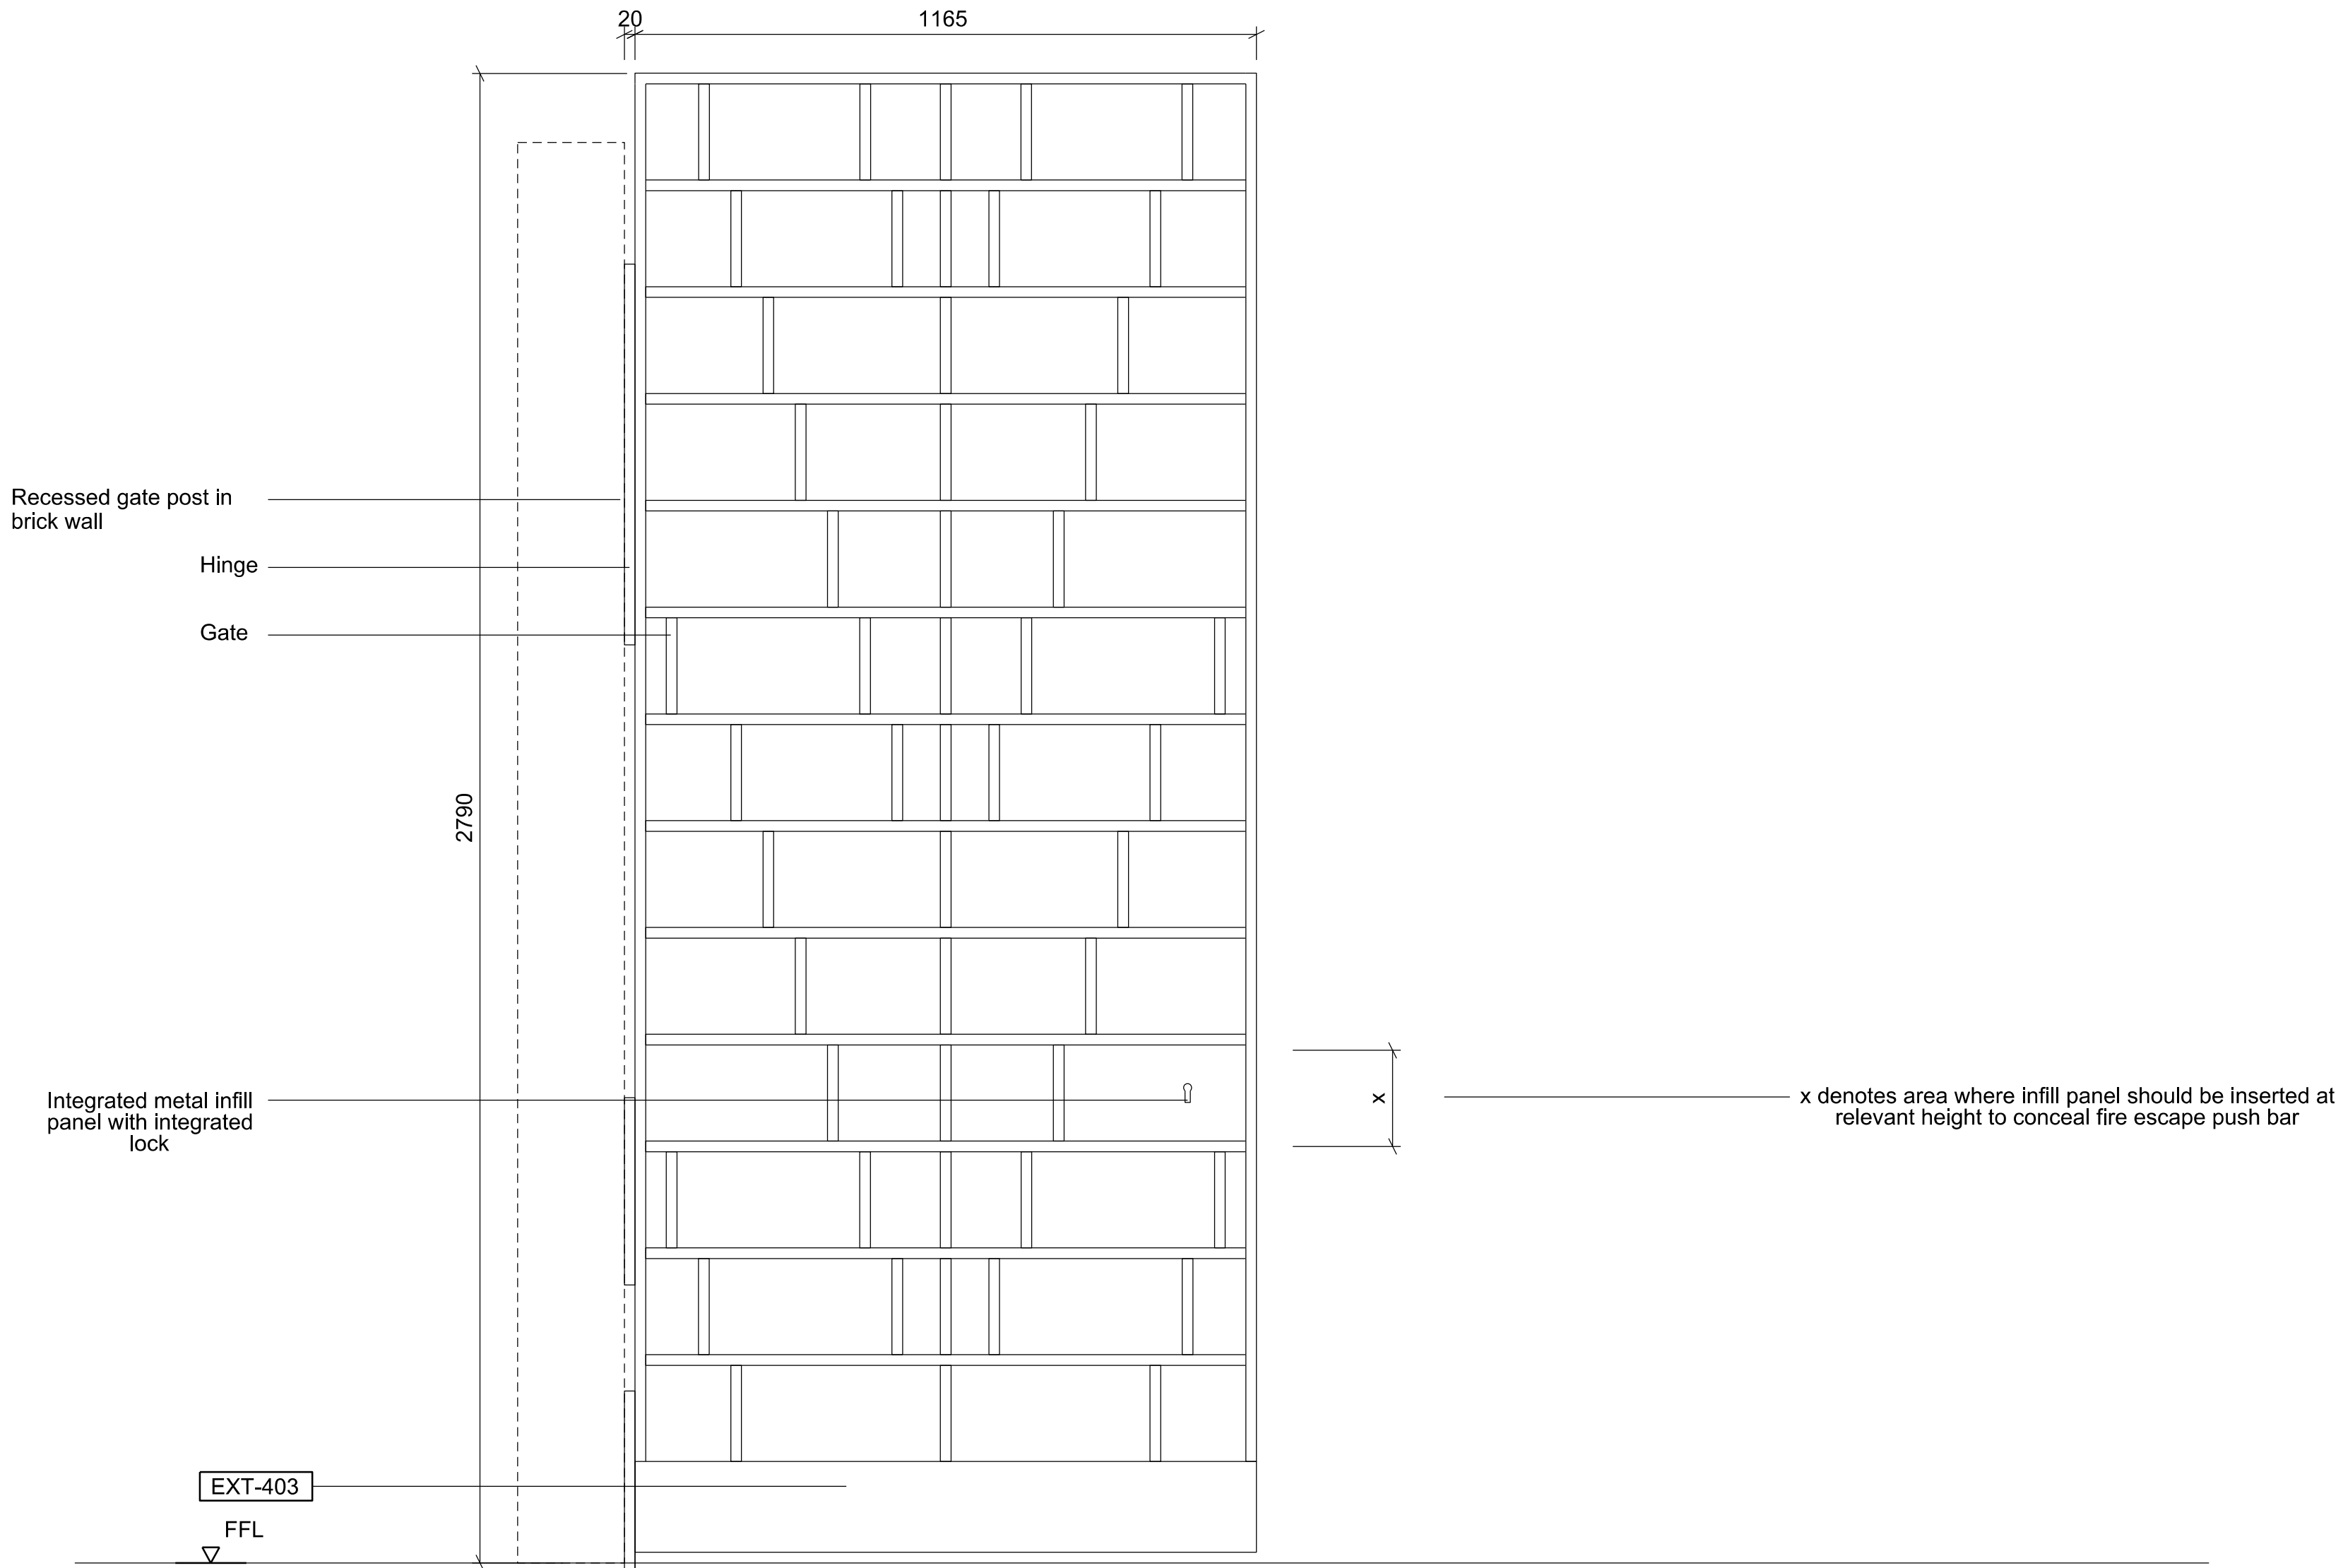

Setting out of pattern on gate, as per Gate 02 on drawing X3121

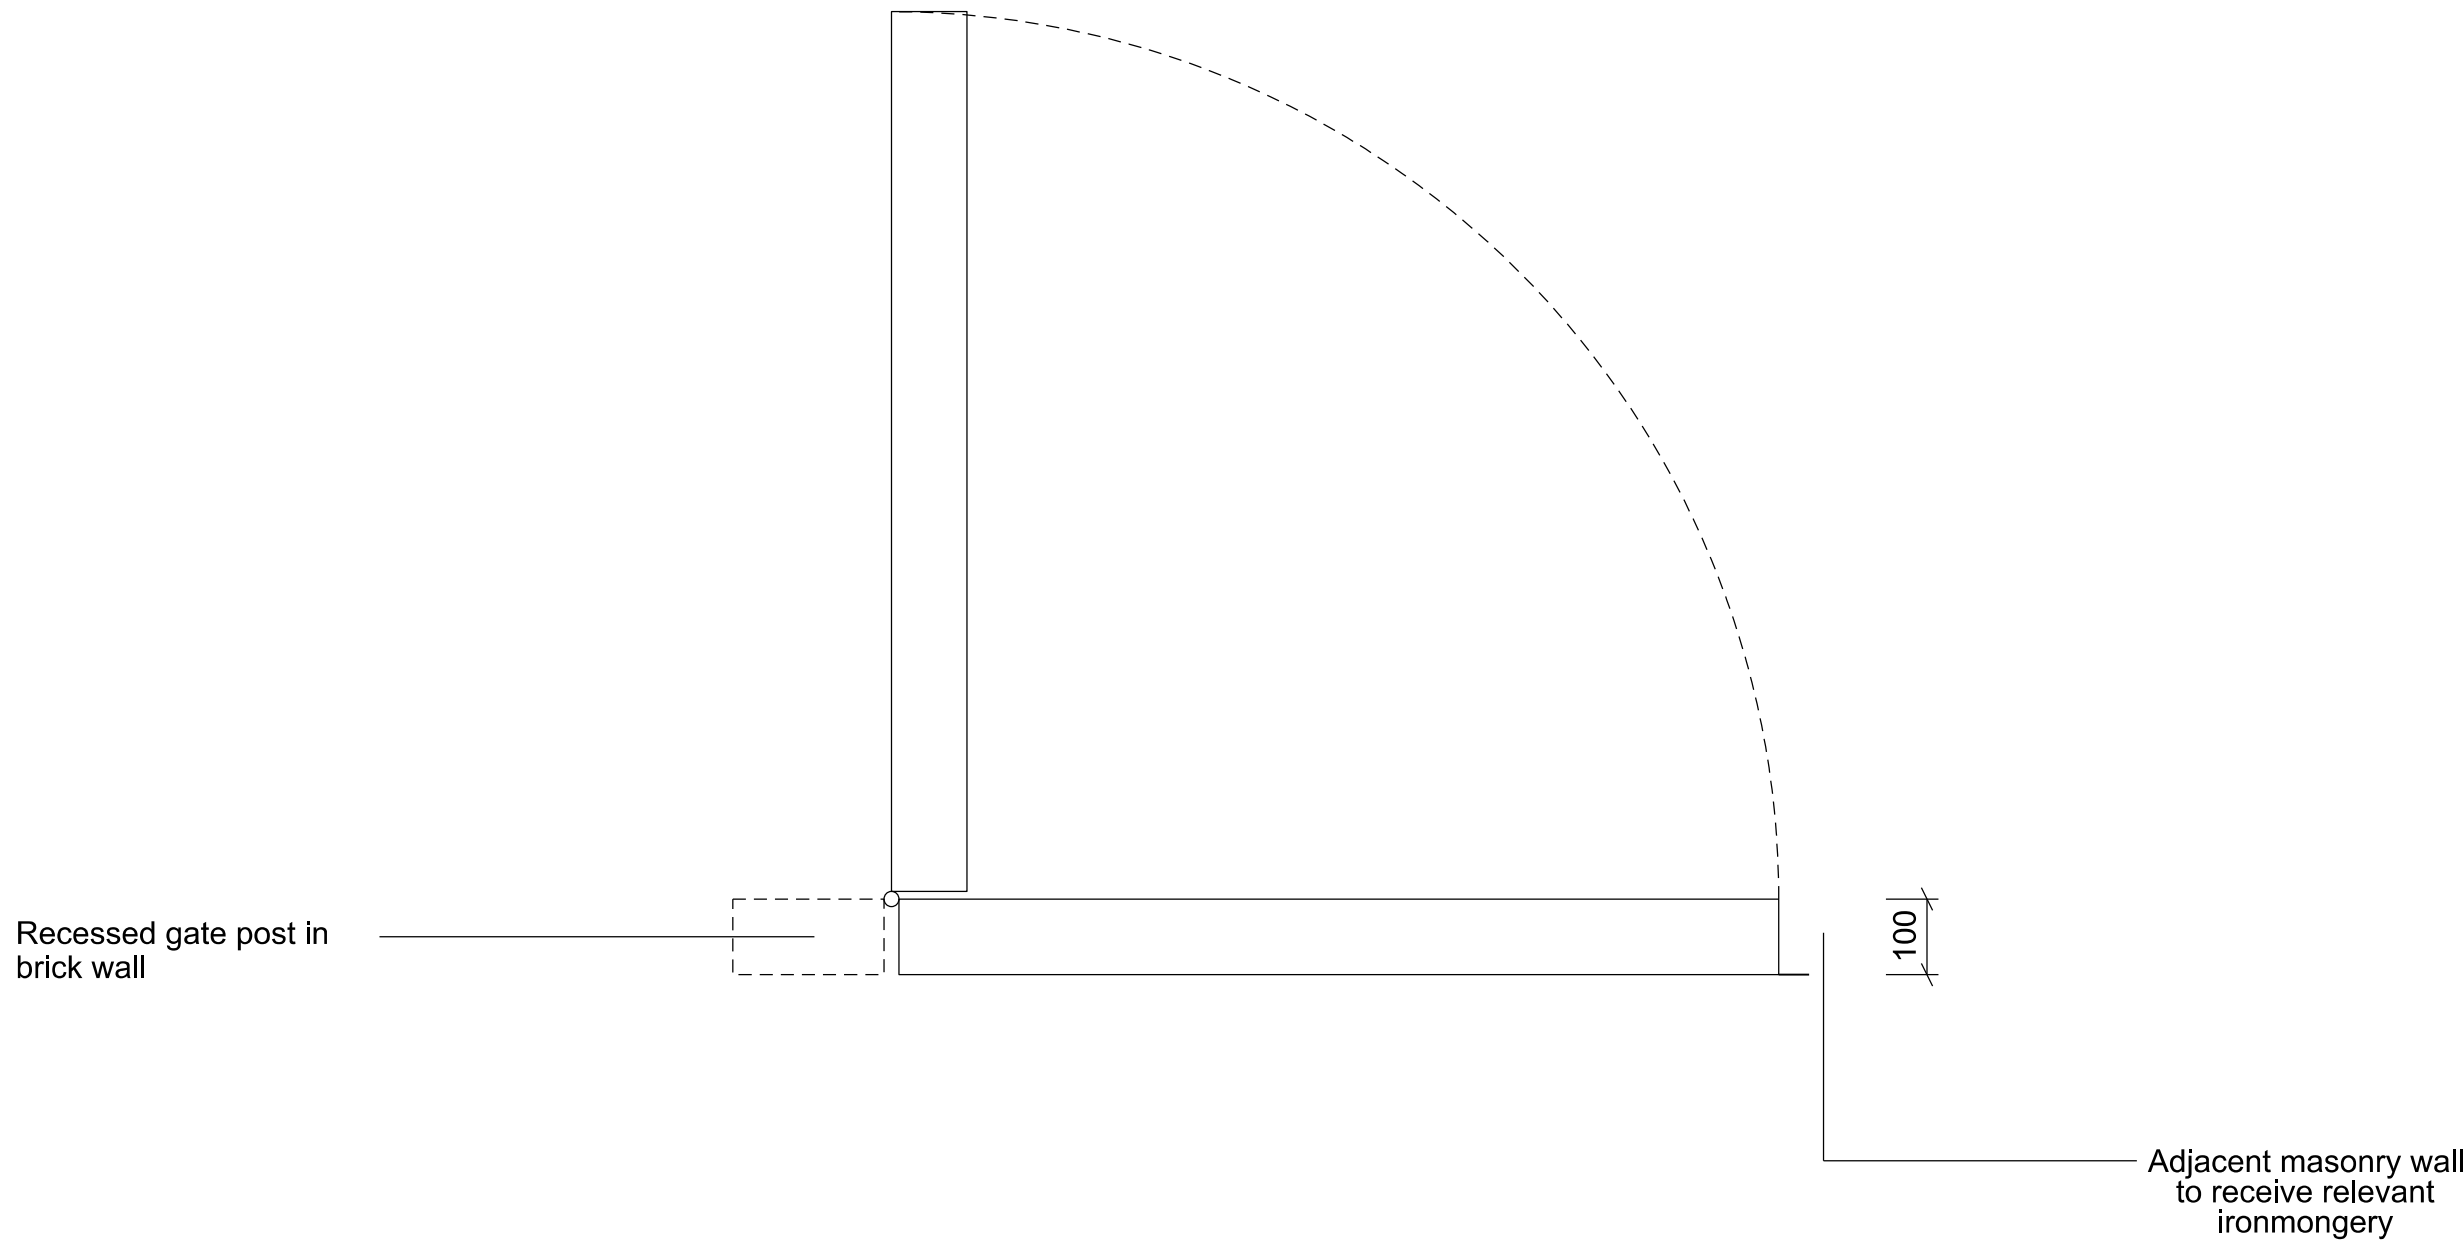

02 Gate 09 - Full Height Hotel Fire Escape Gate

1:10

General Notes

1. Dimensions are in millimetres unless stated otherwise.
2. Levels are in metres AOD unless stated otherwise.
3. Dimensions govern. Do not scale off drawing.
4. All dimensions to be verified on site before proceeding.
5. All discrepancies to be notified in writing to Make Limited.

© Make Limited 2015

KEY

00	14/02/18	For Tender	EB
Rev	Date	Reason For Issue	Chk

STAGE 3

DRAWING STATUS

make


32 Cleveland Street,
London, W1T 4JY

tel +44 (0) 20 7636 5151

info@makearchitects.com
www.makearchitects.com

Client
Far East Consortium International Limited
Ground Floor, 12 Stanhope Gate
London
W1K 1AW

Keyplan

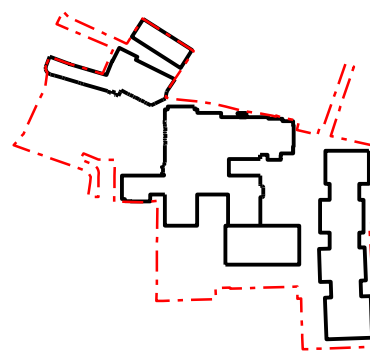

Project
Hornsey Town Hall

Drawing Title
**Hornsey Town Hall
External Works details
Gates & Barriers
Gate 08 & Gate 09
Hotel Fire Escape**

Scale
1: 10

Paper Size
@A0

Date
21.07.17

Project No.

1360

Draw No.

X3126

Rev No.

00

1:10

