

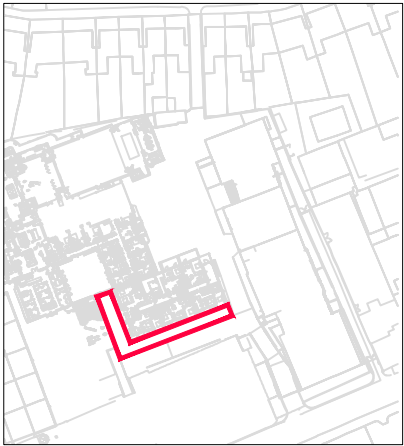



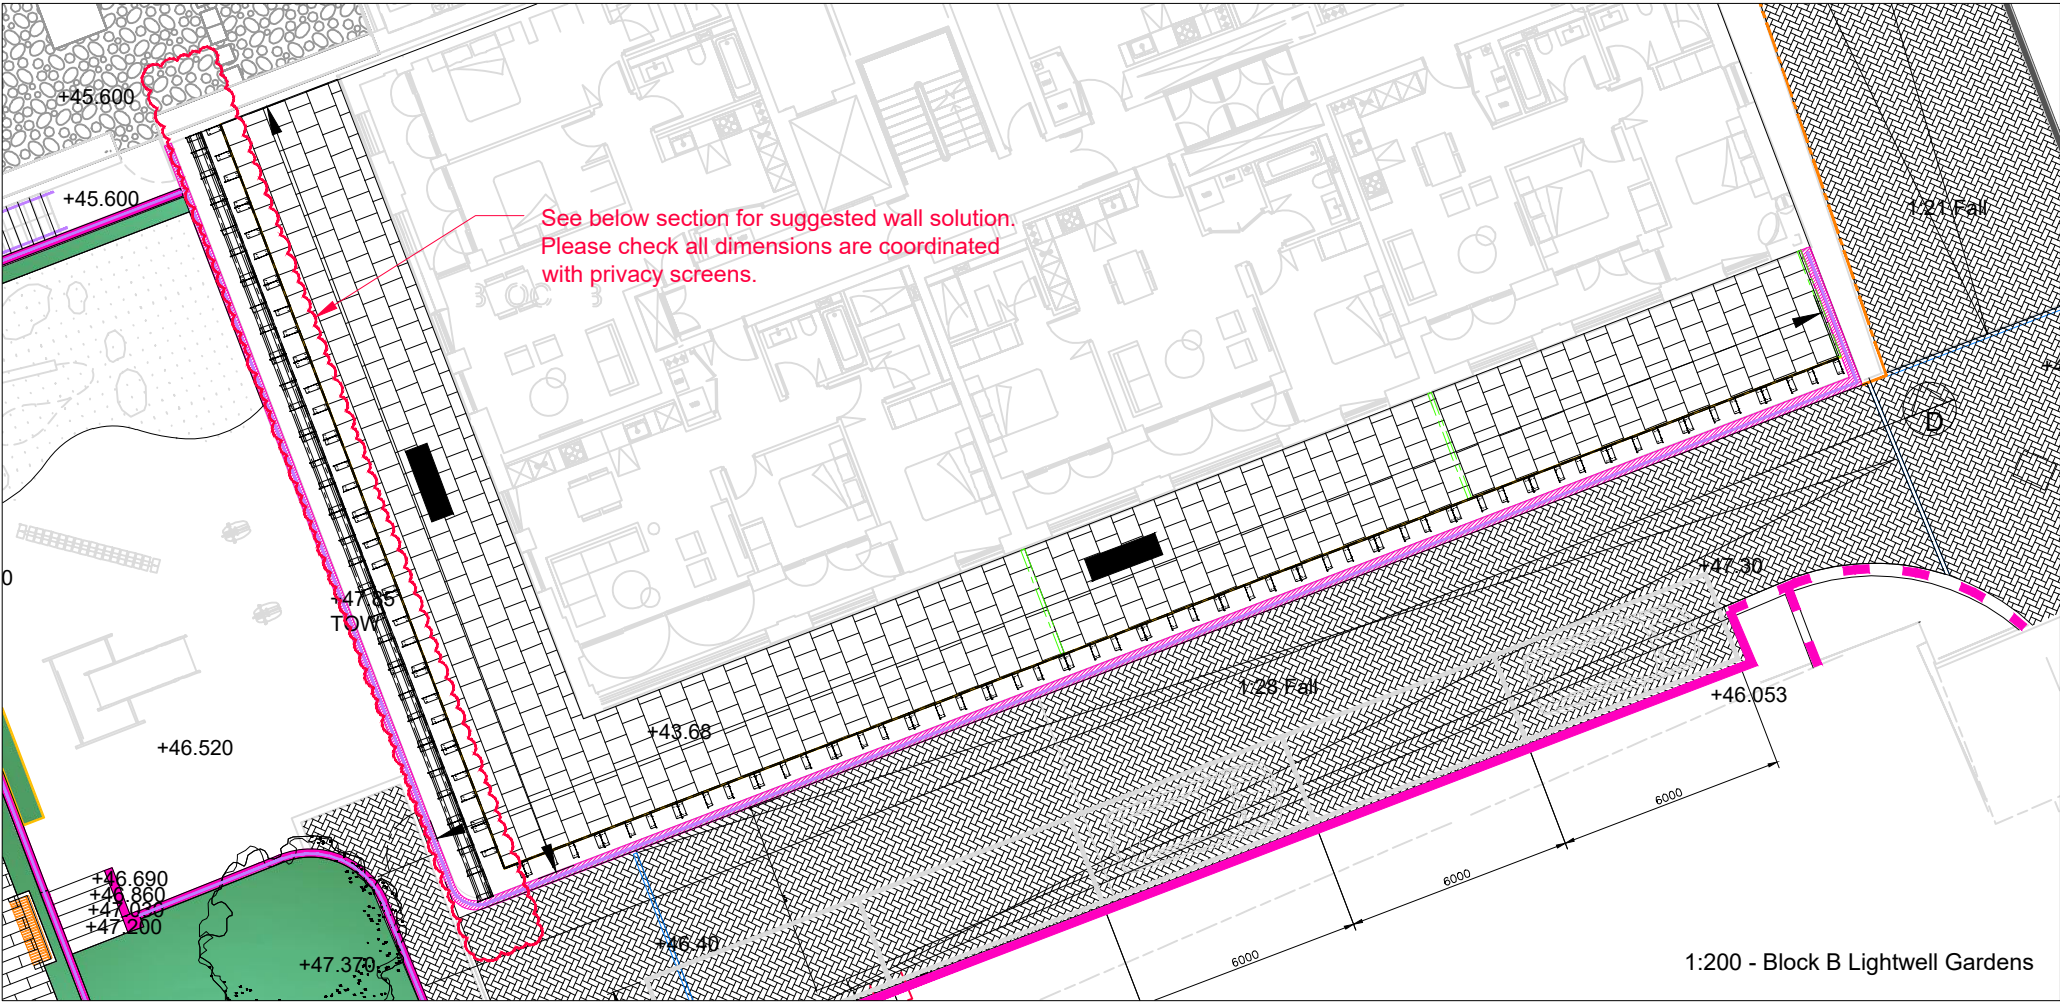


Notes:

1. THE COPYRIGHT OF THIS DRAWING IS VESTED IN FITTALL DESIGNS/GREENSIDE AND IT MAY NOT BE REPRODUCED IN WHOLE OR PART OR USED FOR THE MANUFACTURE OF ANY ARTICLE WITHOUT THE EXPRESS PERMISSION OF THE COPYRIGHT HOLDERS.
2. WORK TO FIGURED DIMENSIONS ONLY.
3. THIS DRAWING IS TO BE READ IN CONJUNCTION WITH ALL RELEVANT ARCHITECT'S, SERVICE ENGINEER'S AND FITTALL DESIGNS/GREENSIDE AND SPECIFICATIONS.

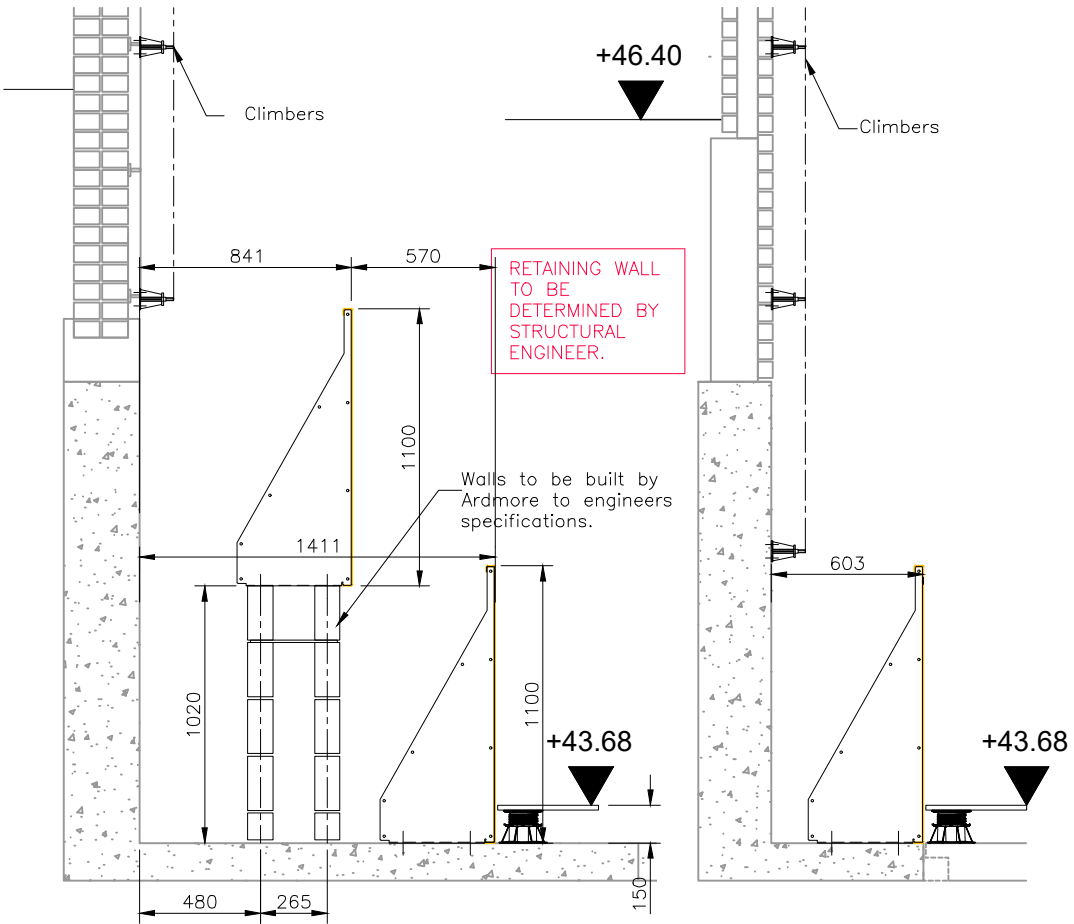

Note: Suggested Centre Line of walls to be adjusted to suit privacy screen locations if required. Ardmore to review.

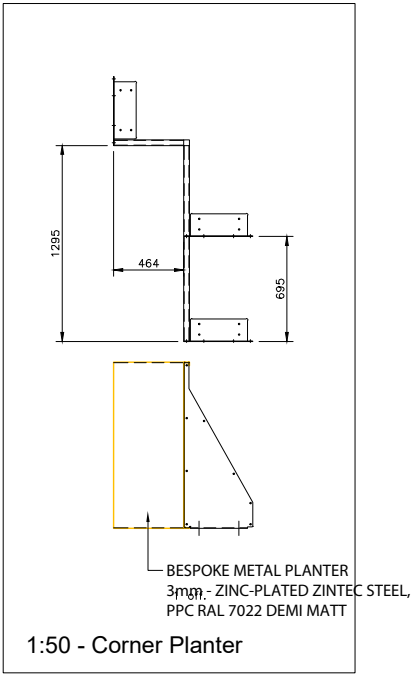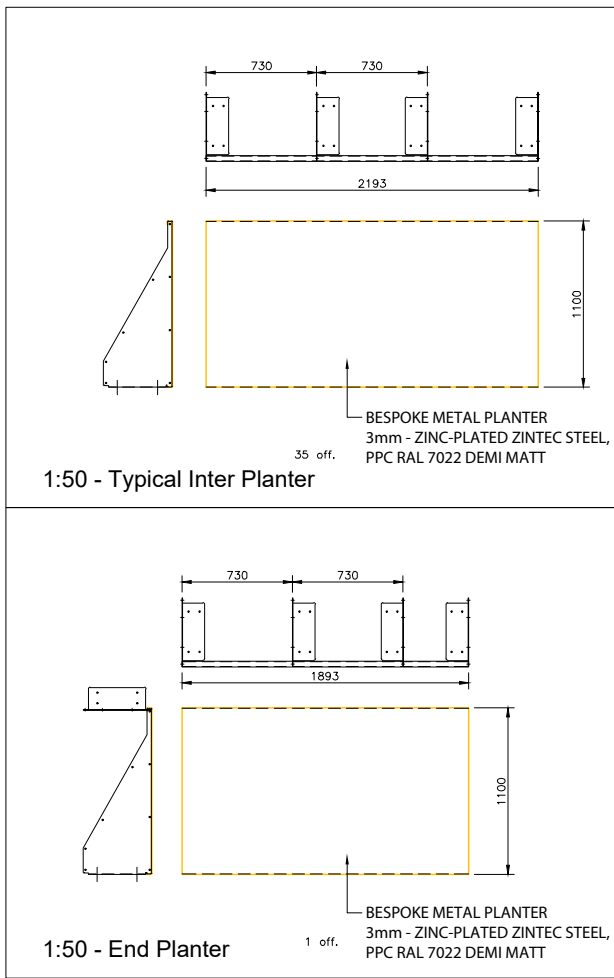

REV:	DESCRIPTION:	BY:	DATE:
STATUS:			

For Construction

GREENSIDE
LANDSCAPES

Unit 45, Golds Business Park, Jenkins Drive, Elsenham, Essex, CM22 6JX

CLIENT:	
ARCHITECT:	

SITE:	Hornsey Town Hall		
TITLE:	Block B Lightwell Planters		
SCALE AT A3:	DATE:	DRAWN:	CHECKED:
1: 200	20/09/22	LF	
PROJECT NO:	DRAWING NO:	REVISION:	
HTH_20.03	GSL_P1_016	C01	