


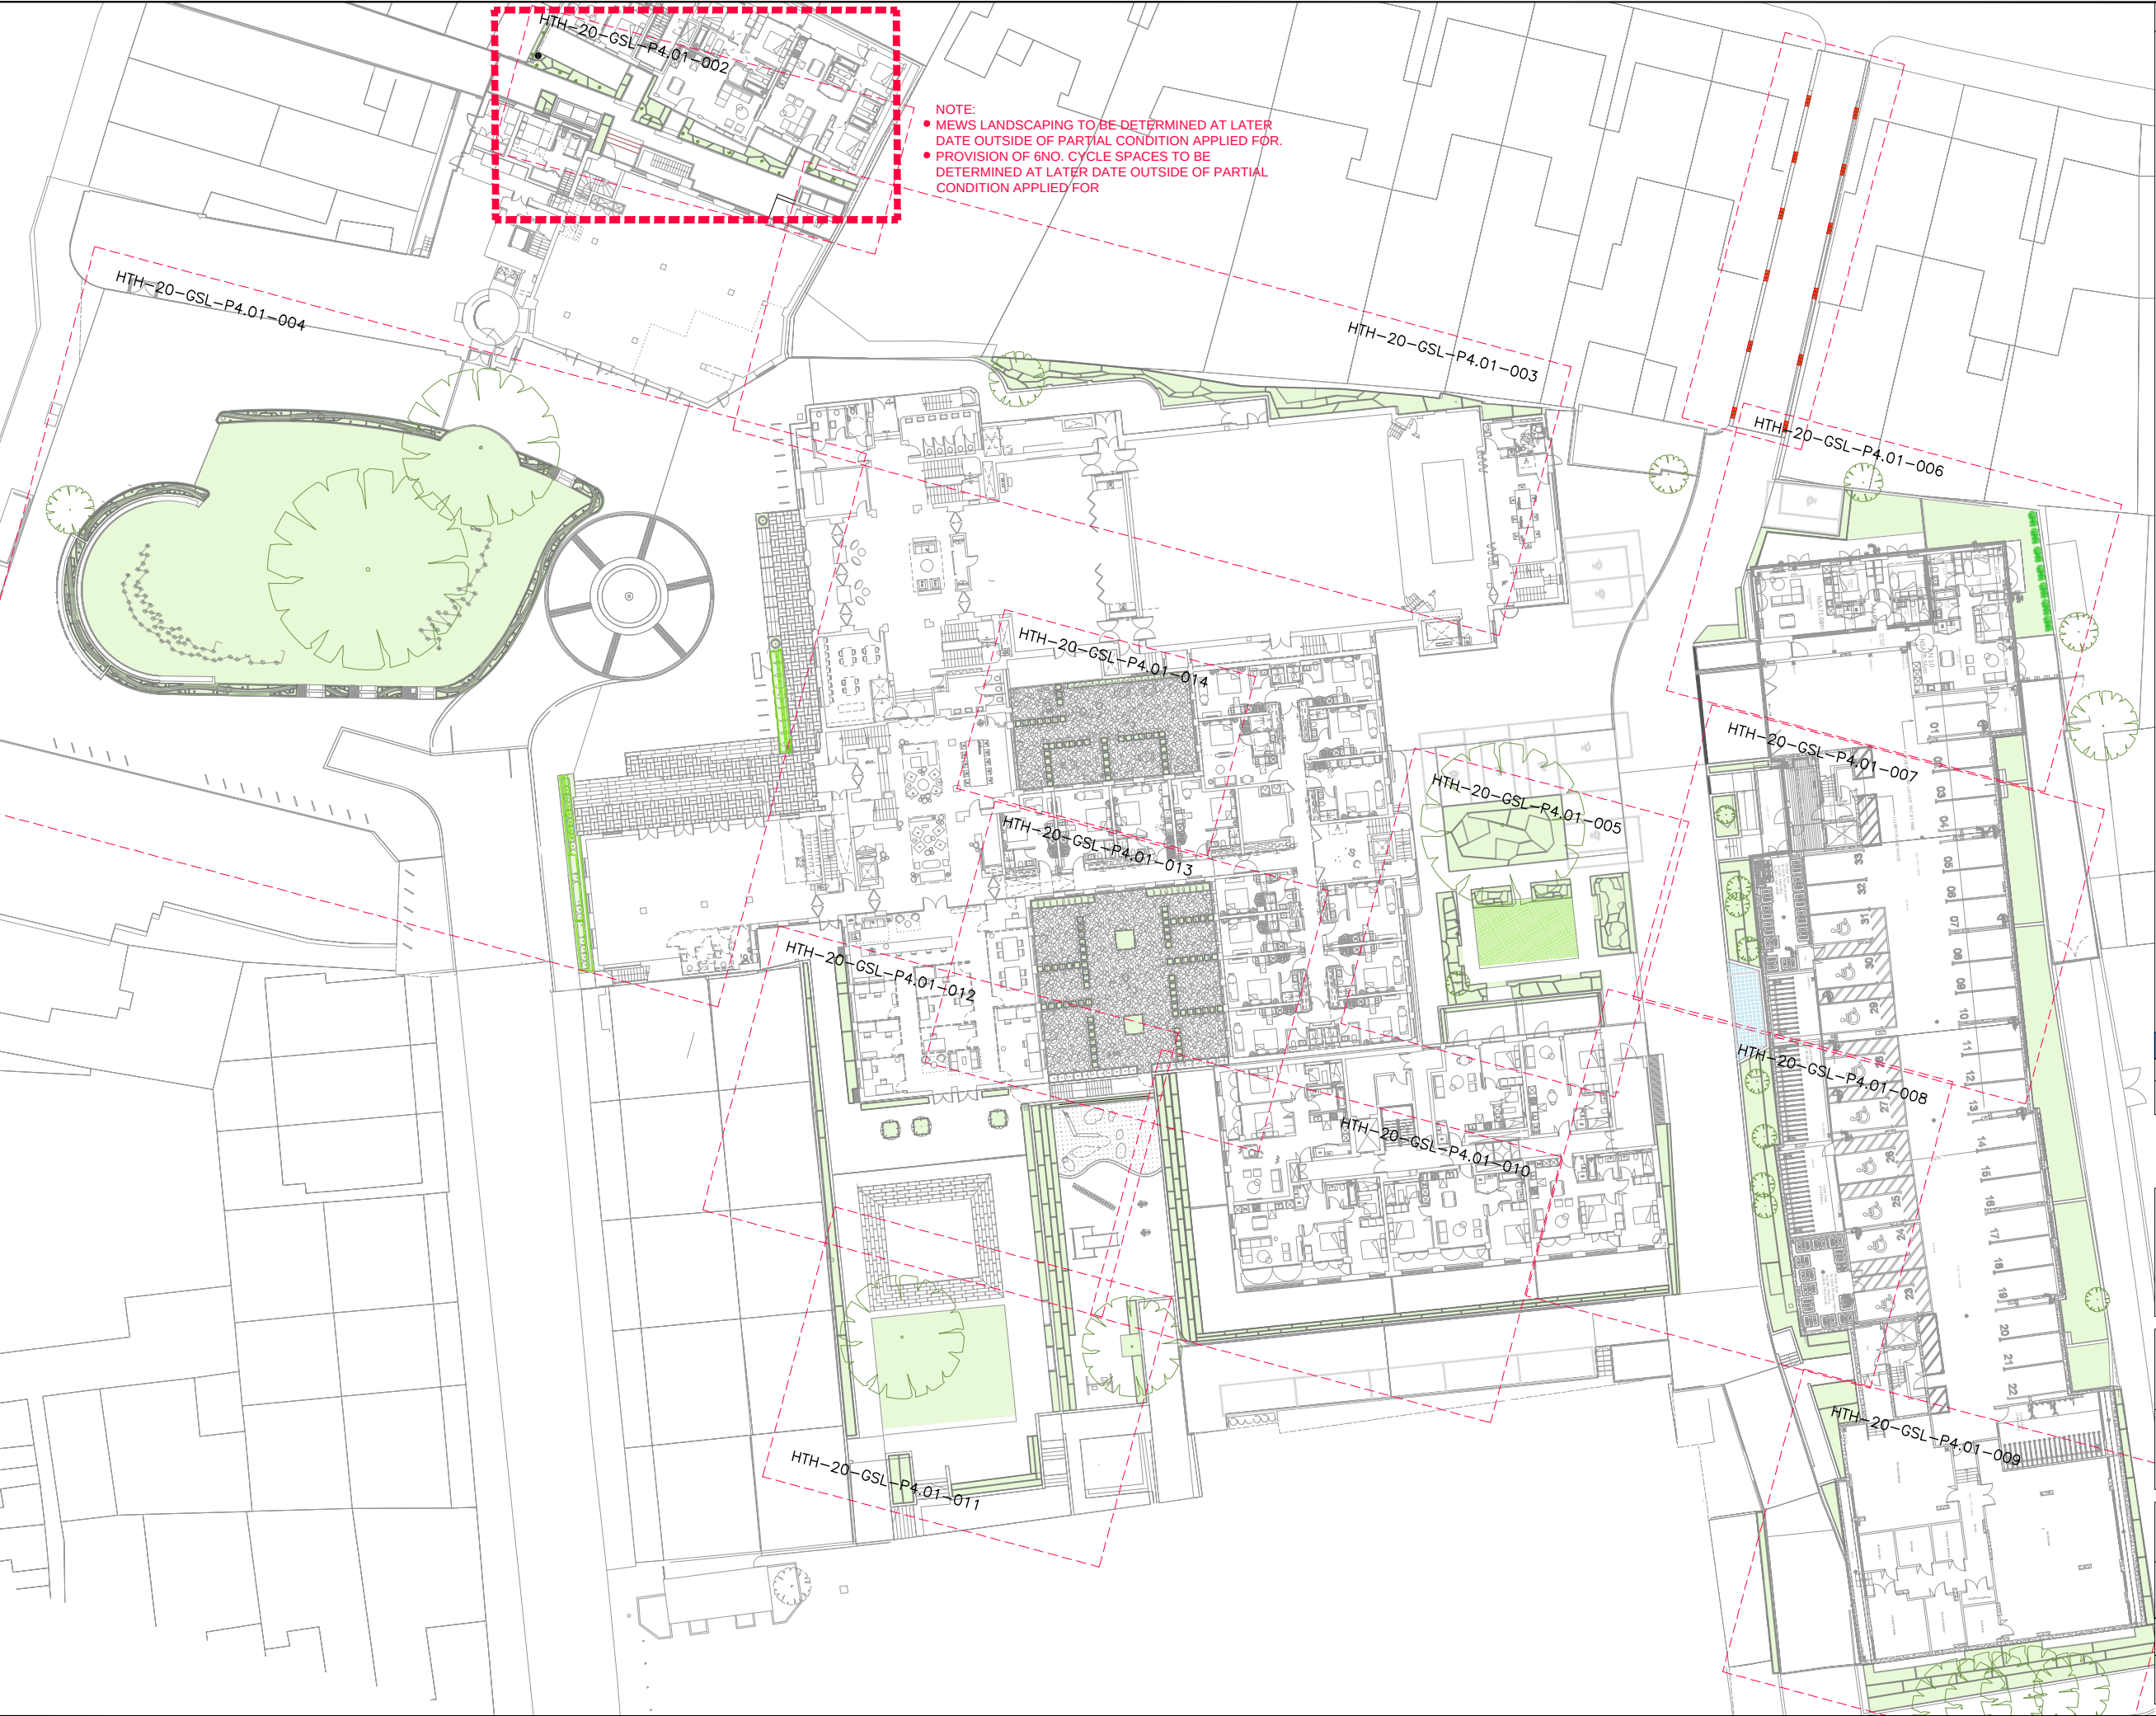

Notes:

1. THE COPYRIGHT OF THIS DRAWING IS VESTED IN GREENSIDE LANDSCAPES AND IT MAY NOT BE REPRODUCED IN WHOLE OR PART OR USED FOR THE MANUFACTURE OF ANY ARTICLE WITHOUT THE EXPRESS PERMISSION OF THE COPYRIGHT HOLDERS.

2. WORK TO FIGURED DIMENSIONS ONLY.

3. THIS DRAWING IS TO BE READ IN CONJUNCTION WITH ALL RELEVANT ARCHITECT'S, SERVICE ENGINEER'S AND GREENSIDE LANDSCAPES SPECIFICATIONS.

C01	Tree locations amended	LF	01.04.21
REV:	DESCRIPTION:	BY:	DATE:
STATUS:		For Construction	

GREENSIDE LANDSCAPES

Unit 45, Golds Business Park, Jenkins Drive, Elsenham, Essex, CM22 6JX

CLIENT: Andmore Construction

ARCHITECT:

SITE: Hornsey Town Hall

TITLE: Typical Planting Application GA

SCALE AT A3: 1:500	DATE: 16.02.21	DRAWN: LF	CHECKED:
PROJECT NO: HTH-20	DRAWING NO: GSL-P4.01-001	REVISION: C01	