


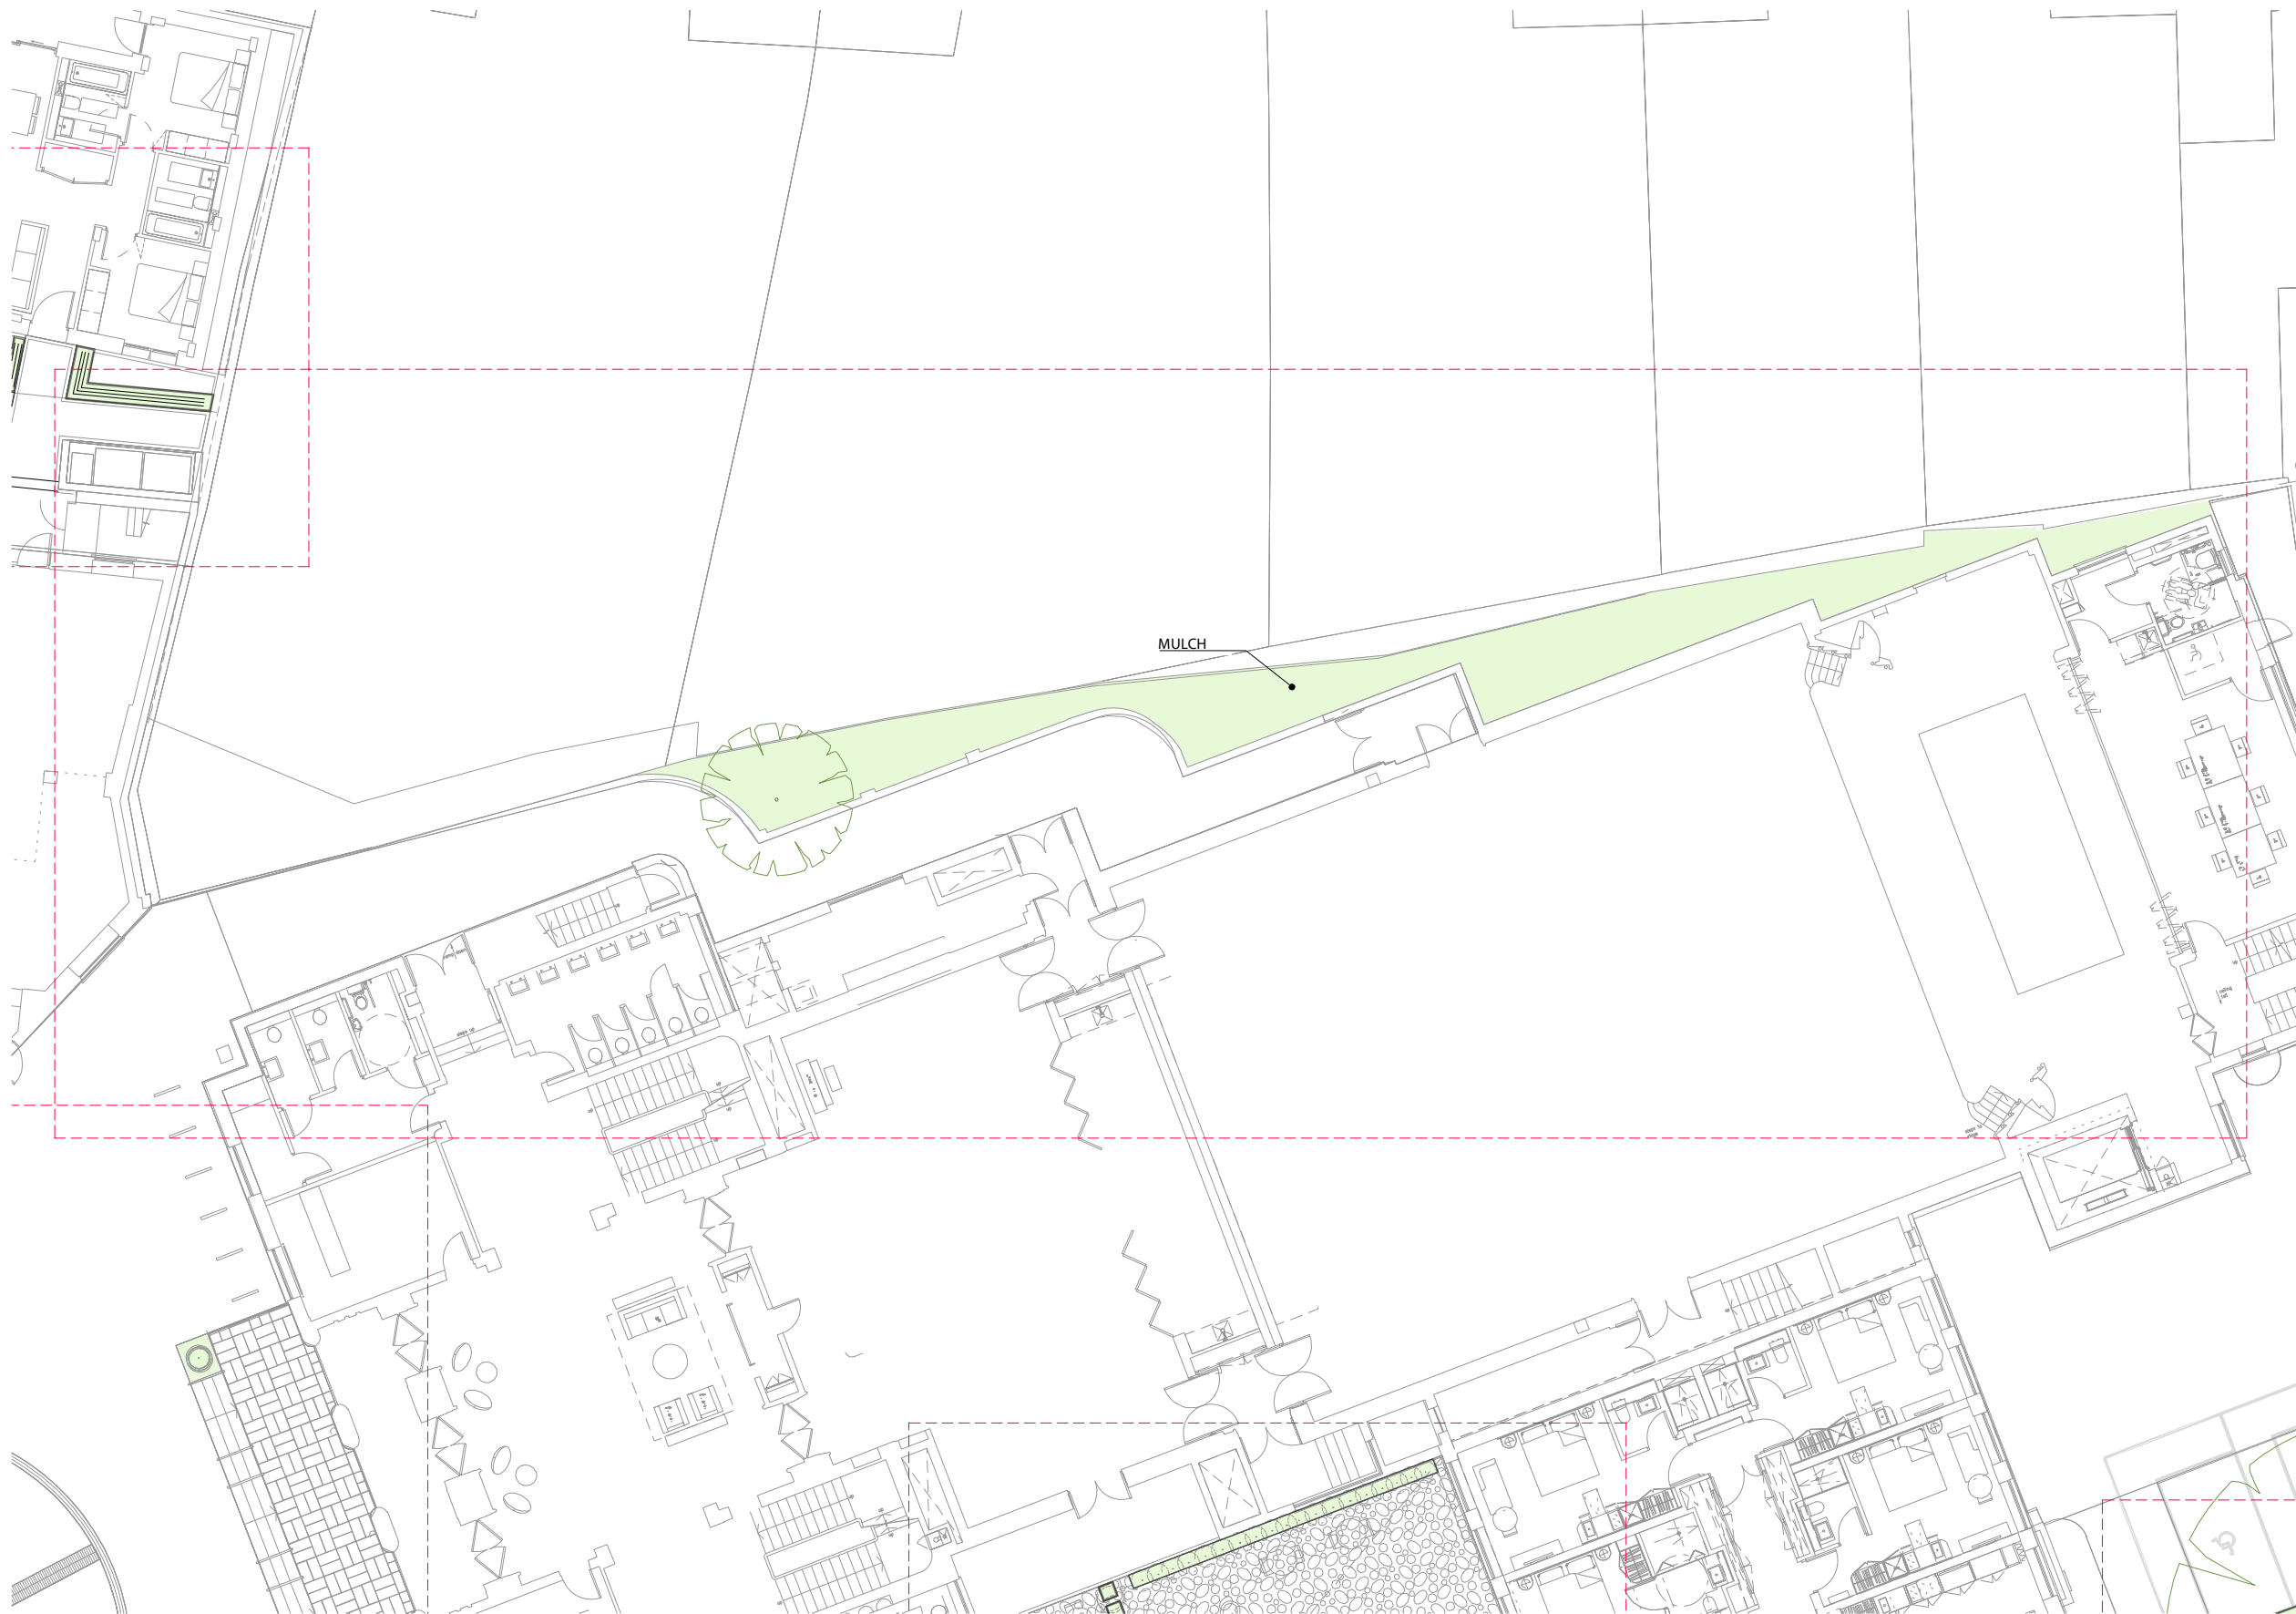

Notes:

1. THE COPYRIGHT OF THIS DRAWING IS VESTED IN GREENSIDE LANDSCAPES AND IT MAY NOT BE REPRODUCED IN WHOLE OR PART OR USED FOR THE MANUFACTURE OF ANY ARTICLE WITHOUT THE EXPRESS PERMISSION OF THE COPYRIGHT HOLDERS.
2. WORK TO FIGURED DIMENSIONS ONLY.
3. THIS DRAWING IS TO BE READ IN CONJUNCTION WITH ALL RELEVANT ARCHITECT'S, SERVICE ENGINEER'S AND GREENSIDE LANDSCAPES SPECIFICATIONS.

C03	Amended to suit Outerspace plans	LF	07.07.22
C02	Plant quantities added	LF	23.02.22
C01	Tree locations amended	LF	01.04.21
REV:	DESCRIPTION:	BY:	DATE:
STATUS:	For Construction		

GREENSIDE
LANDSCAPES

Unit 45, Golds Business Park, Jenkins Drive, Elsenham, Essex, CM22 6JX

CLIENT:

Ardmore Construction

ARCHITECT:

SITE:

Hornsey Town Hall

TITLE:

Broadway Access
Planting Layout

SCALE AT A3:
1:200

DATE:
16.02.21

DRAWN:
LF

CHECKED:

PROJECT NO:
HTH-20

DRAWING NO:
GSL-P4.01-003

REVISION:
C03