



1:200 - Town Hall Entrance

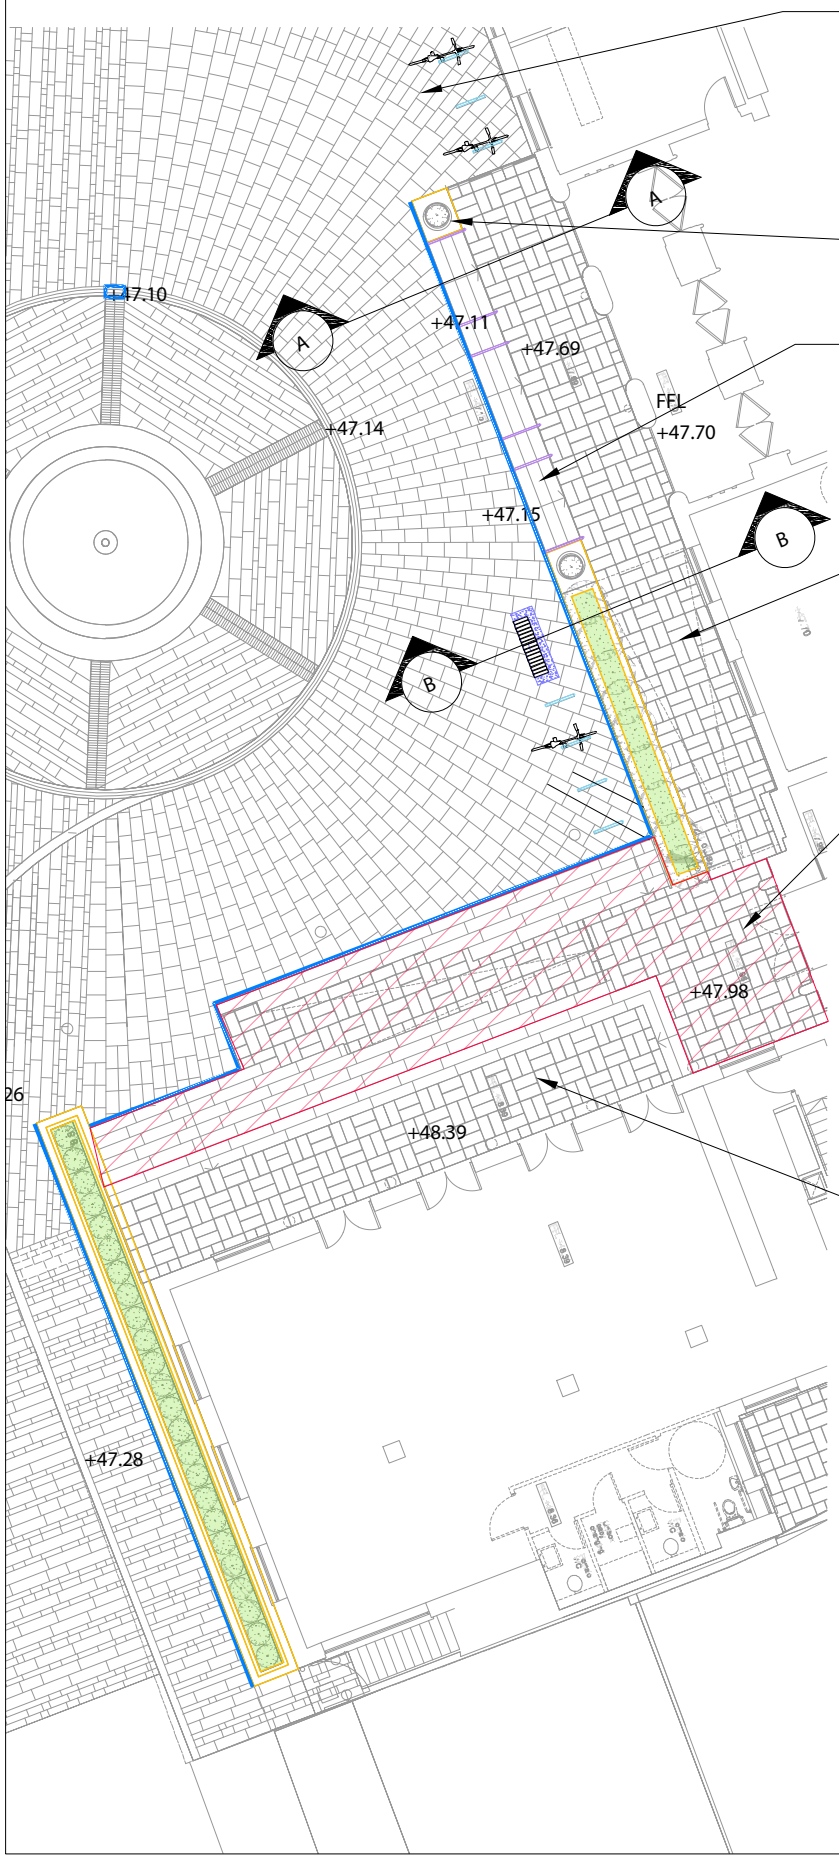


- Radial Pattern Yorkstone.
Note: Max tile size of 900x600,
so additional joint line to be
visible where tiles exceed
maximum available size.
- Yorkstone clad plinths
either side of steps
- Yorkstone steps
- New Ramped and level paving to
match existing Yorkstone as best as
possible.
- Existing ramp/steps to be left as is.
Remedial repair works only.
- New level paving to match existing
Yorkstone as best as possible,
including 2No. new Yorkstone steps.

Scoutmoor Yorkstone Paving
Size: Max. 600x600
Cut to suit radial pattern.
Finish: To match existing

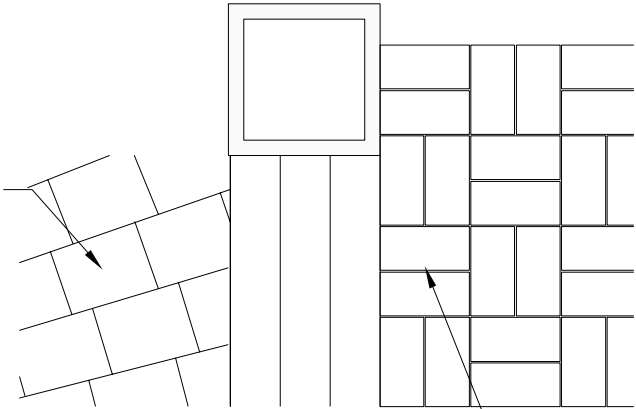


Scoutmoor
Yorkstone Paving
Size: 590x290x75
Finish: To match existing

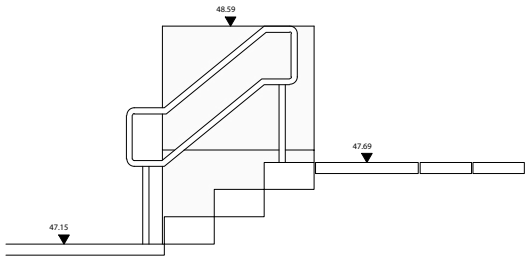

1:50 - Section A-A Detail

New concrete planter to be clad in Scoutmoor Yorkstone Paving
to match landscaping - EXT 101/109/110

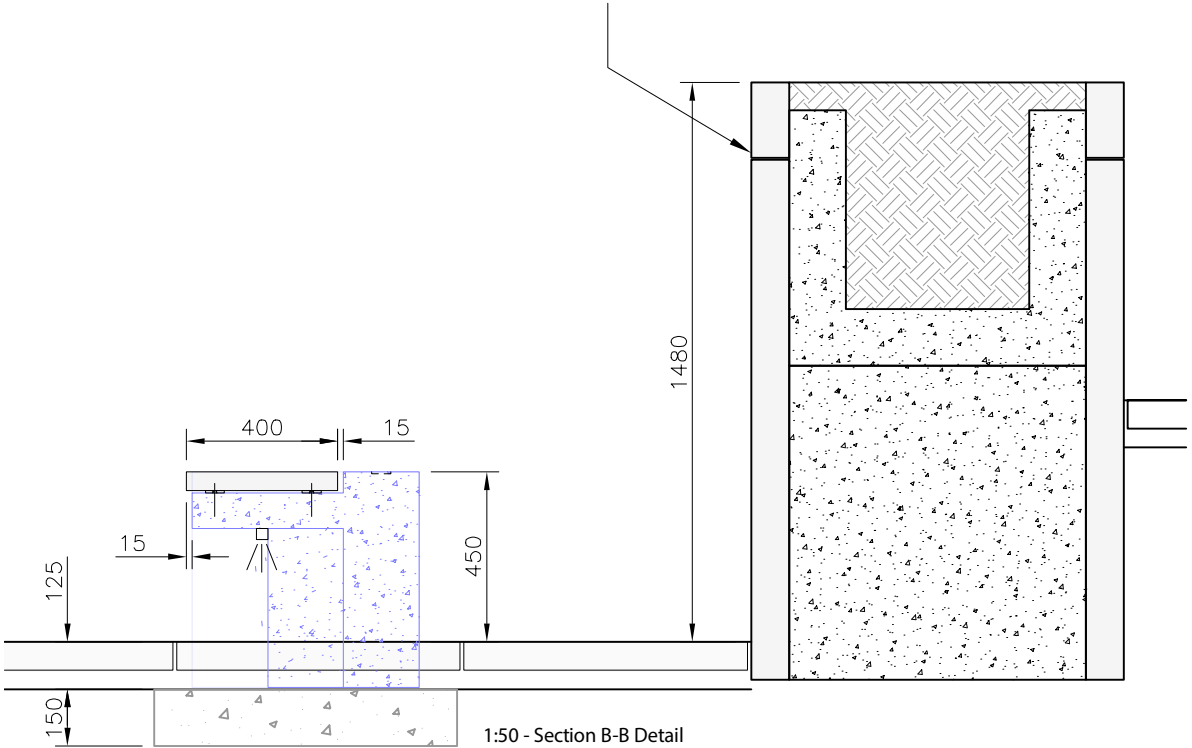

1:50 - Section B-B Detail

Notes:

1. THE COPYRIGHT OF THIS DRAWING IS VESTED IN GREENSIDE LANDSCAPES AND IT MAY NOT BE REPRODUCED IN WHOLE OR PART OR USED FOR THE MANUFACTURE OF ANY ARTICLE WITHOUT THE EXPRESS PERMISSION OF THE COPYRIGHT HOLDERS.
2. WORK TO FIGURED DIMENSIONS ONLY.
3. THIS DRAWING IS TO BE READ IN CONJUNCTION WITH ALL RELEVANT ARCHITECT'S, SERVICE ENGINEER'S AND GREENSIDE LANDSCAPES SPECIFICATIONS.

C02	Bench section revised	LF	29.10.20
REV:	DESCRIPTION:	BY:	DATE:
STATUS:	For Construction		



CLIENT:

ARCHITECT:

SITE: Hornsey Town Hall			
TITLE: Typical Paving Application Town Hall Square Entrance			
SCALE AT A3: 1: 20	DATE: 02/10/20	DRAWN: LF	CHECKED:
PROJECT NO: HTH_20	DRAWING NO: GSL_P2.02-004	REVISION:	C02