



NB - Check dimensions on site

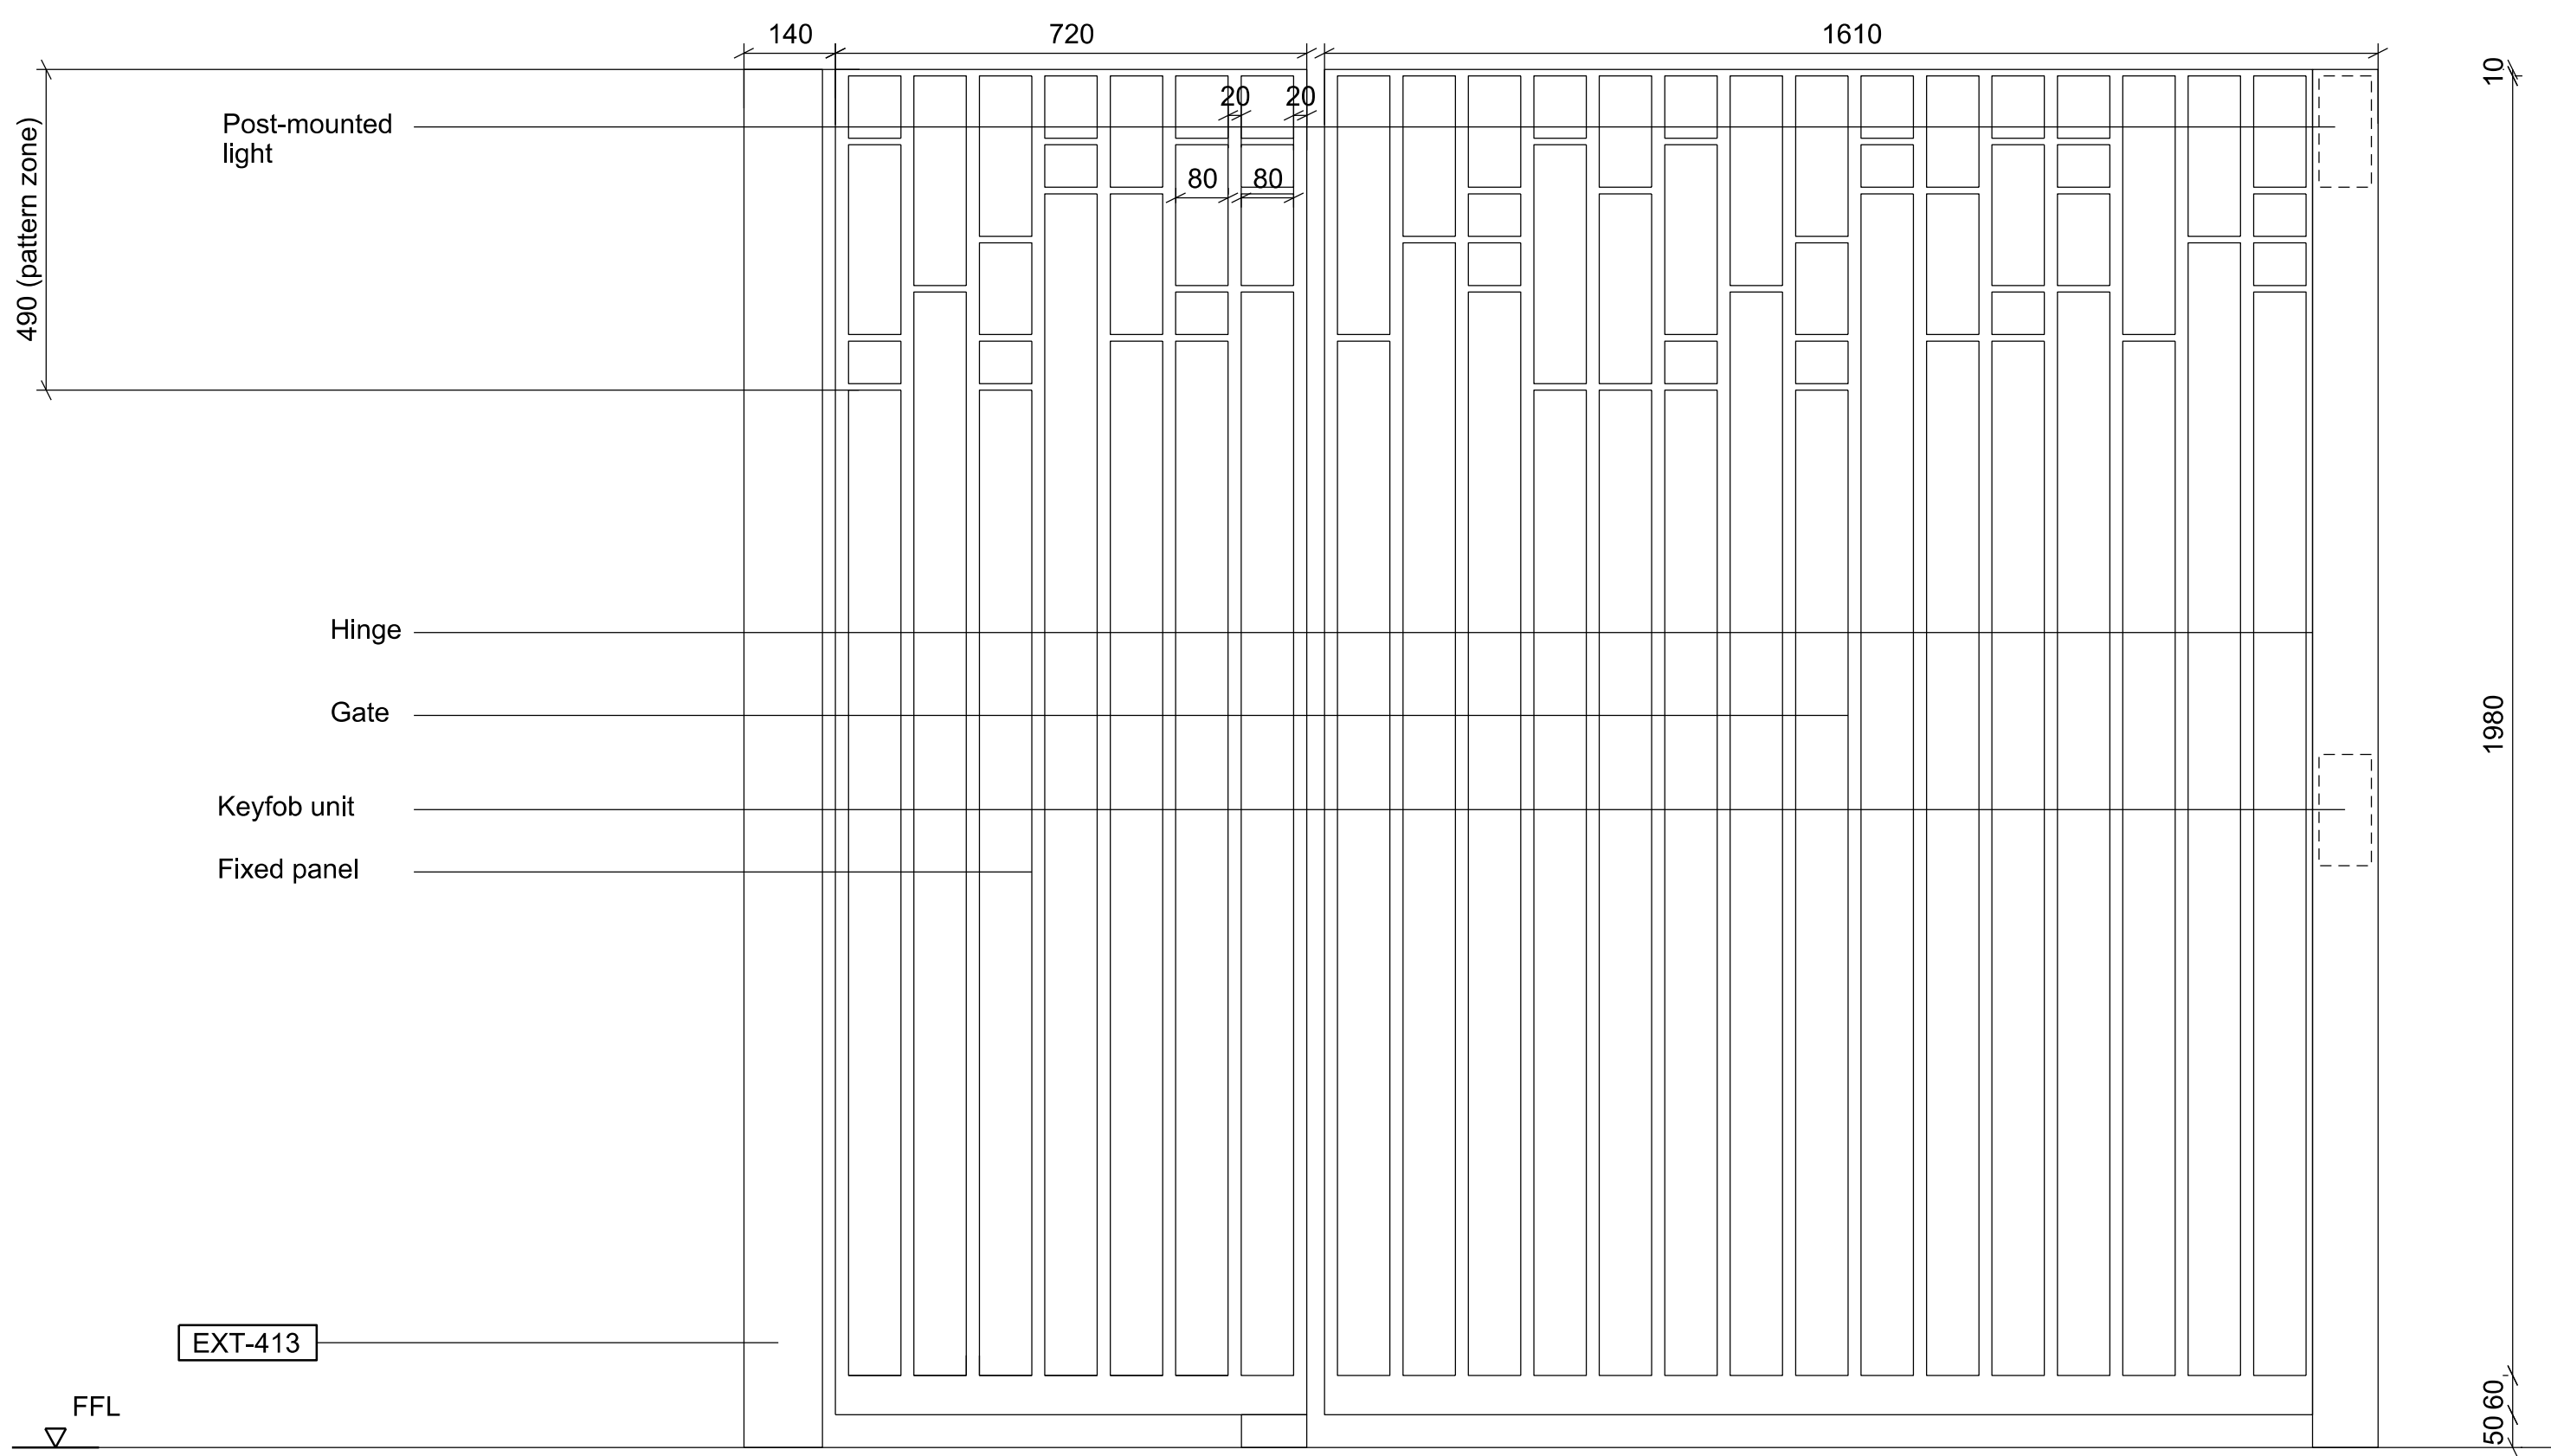


01 **EXT-413**
Gate 14 - Broadway Annex Rear Access - Elevation
1:10

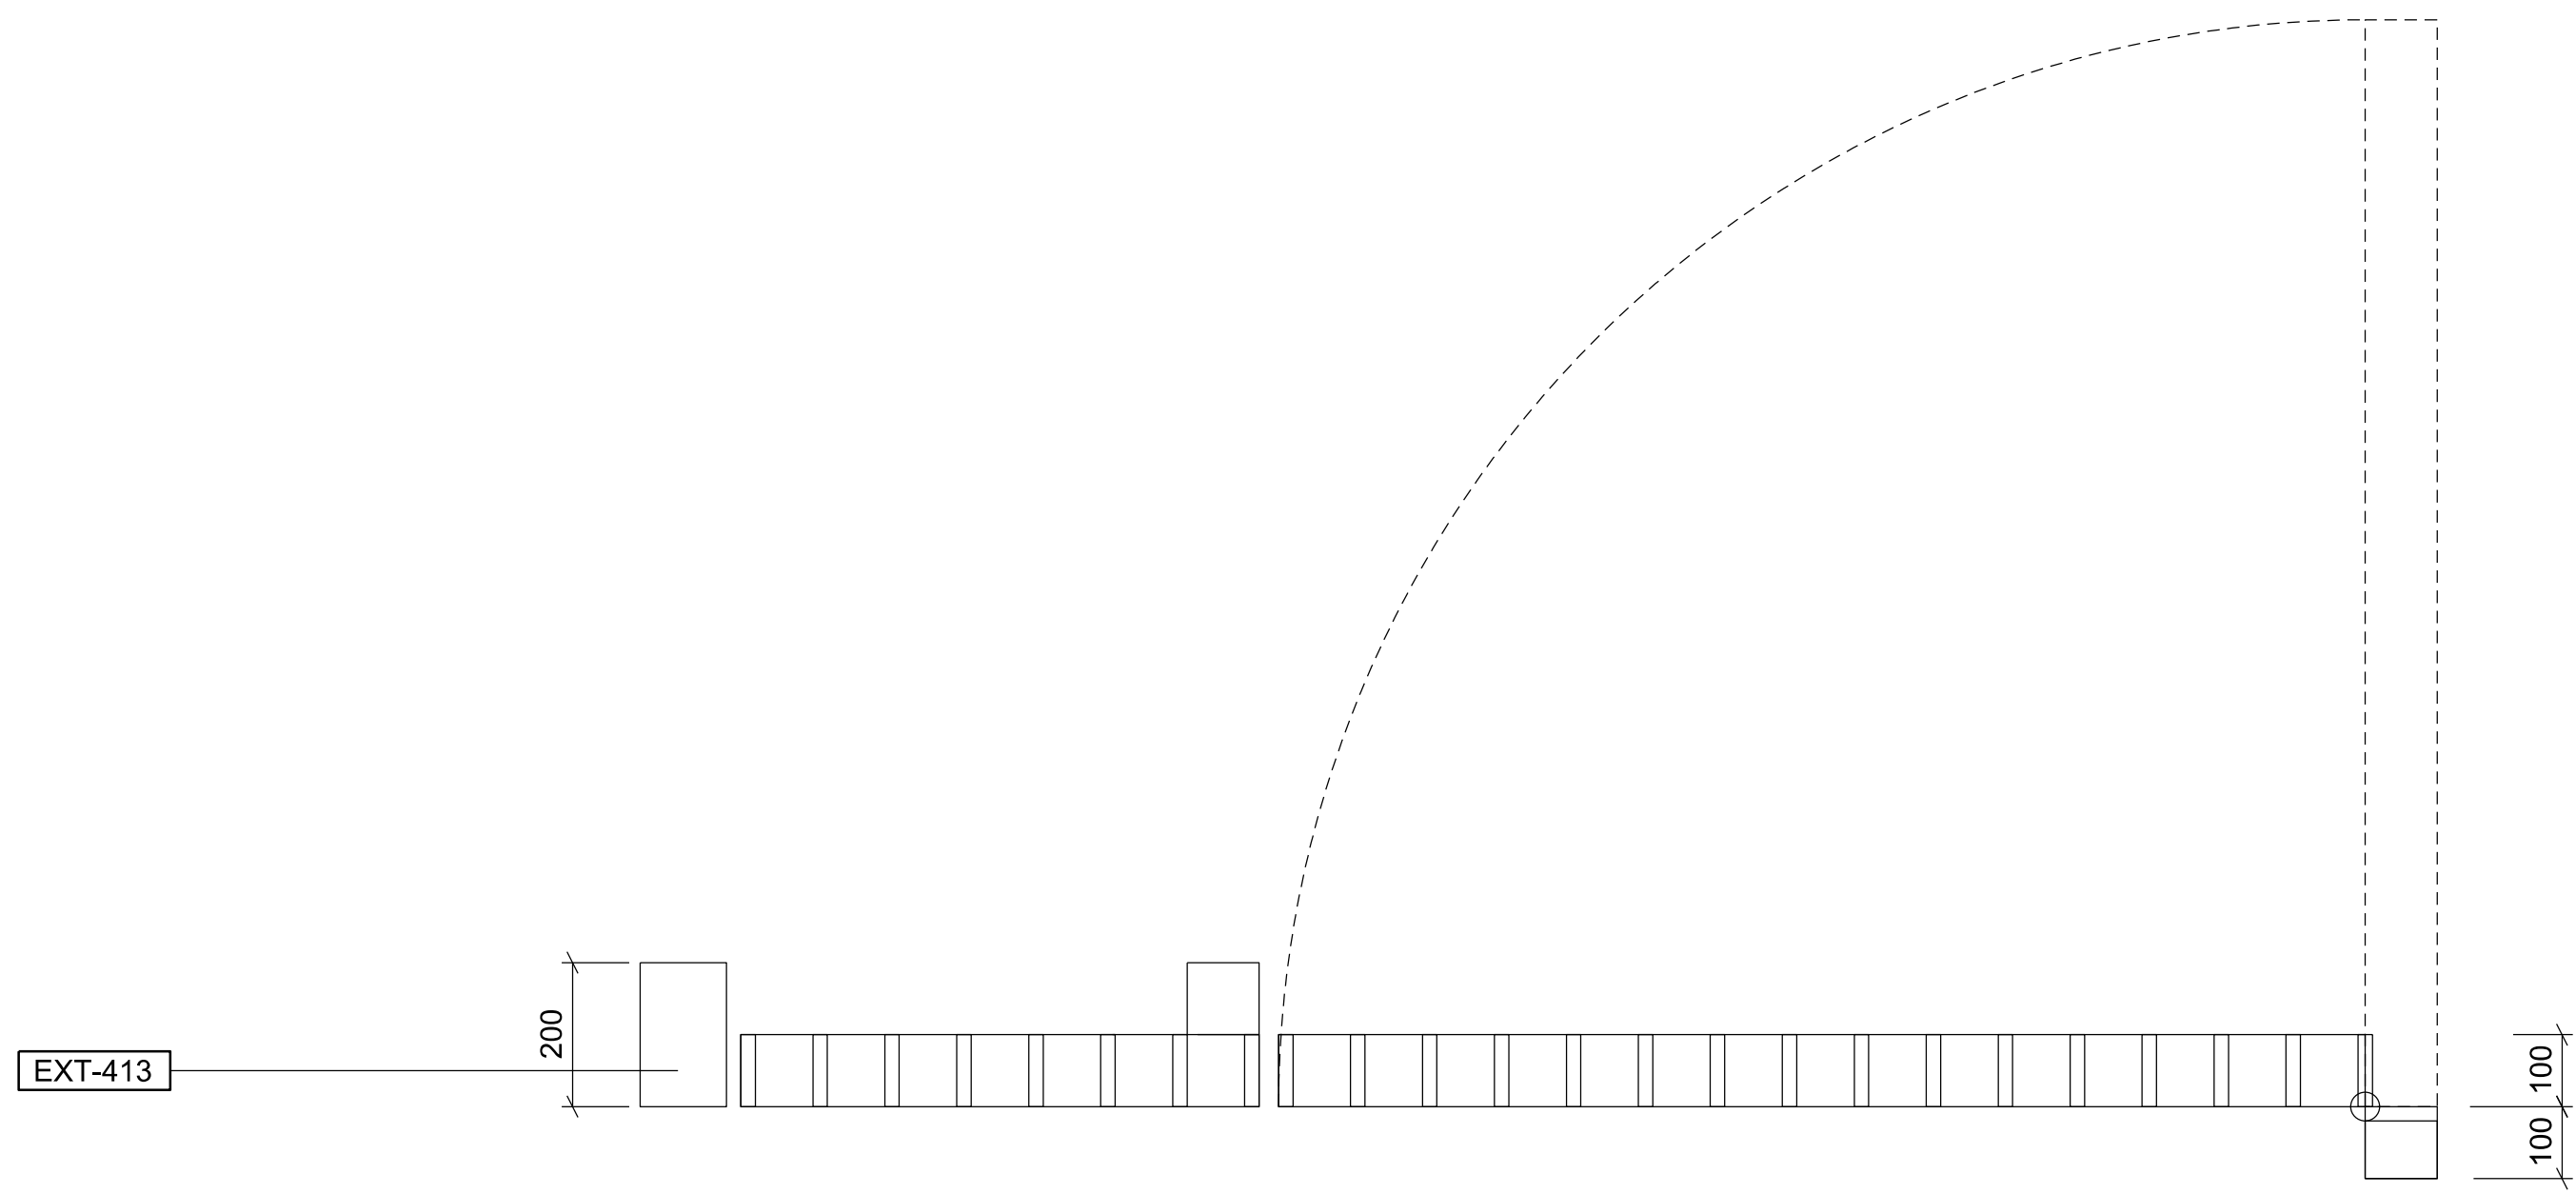


02 **EXT-413**
Gate 14 - Broadway Annex Rear Access - Plan
1:10

NB: Gate pattern as per
BAL-101 - Type A
See drawing X3109

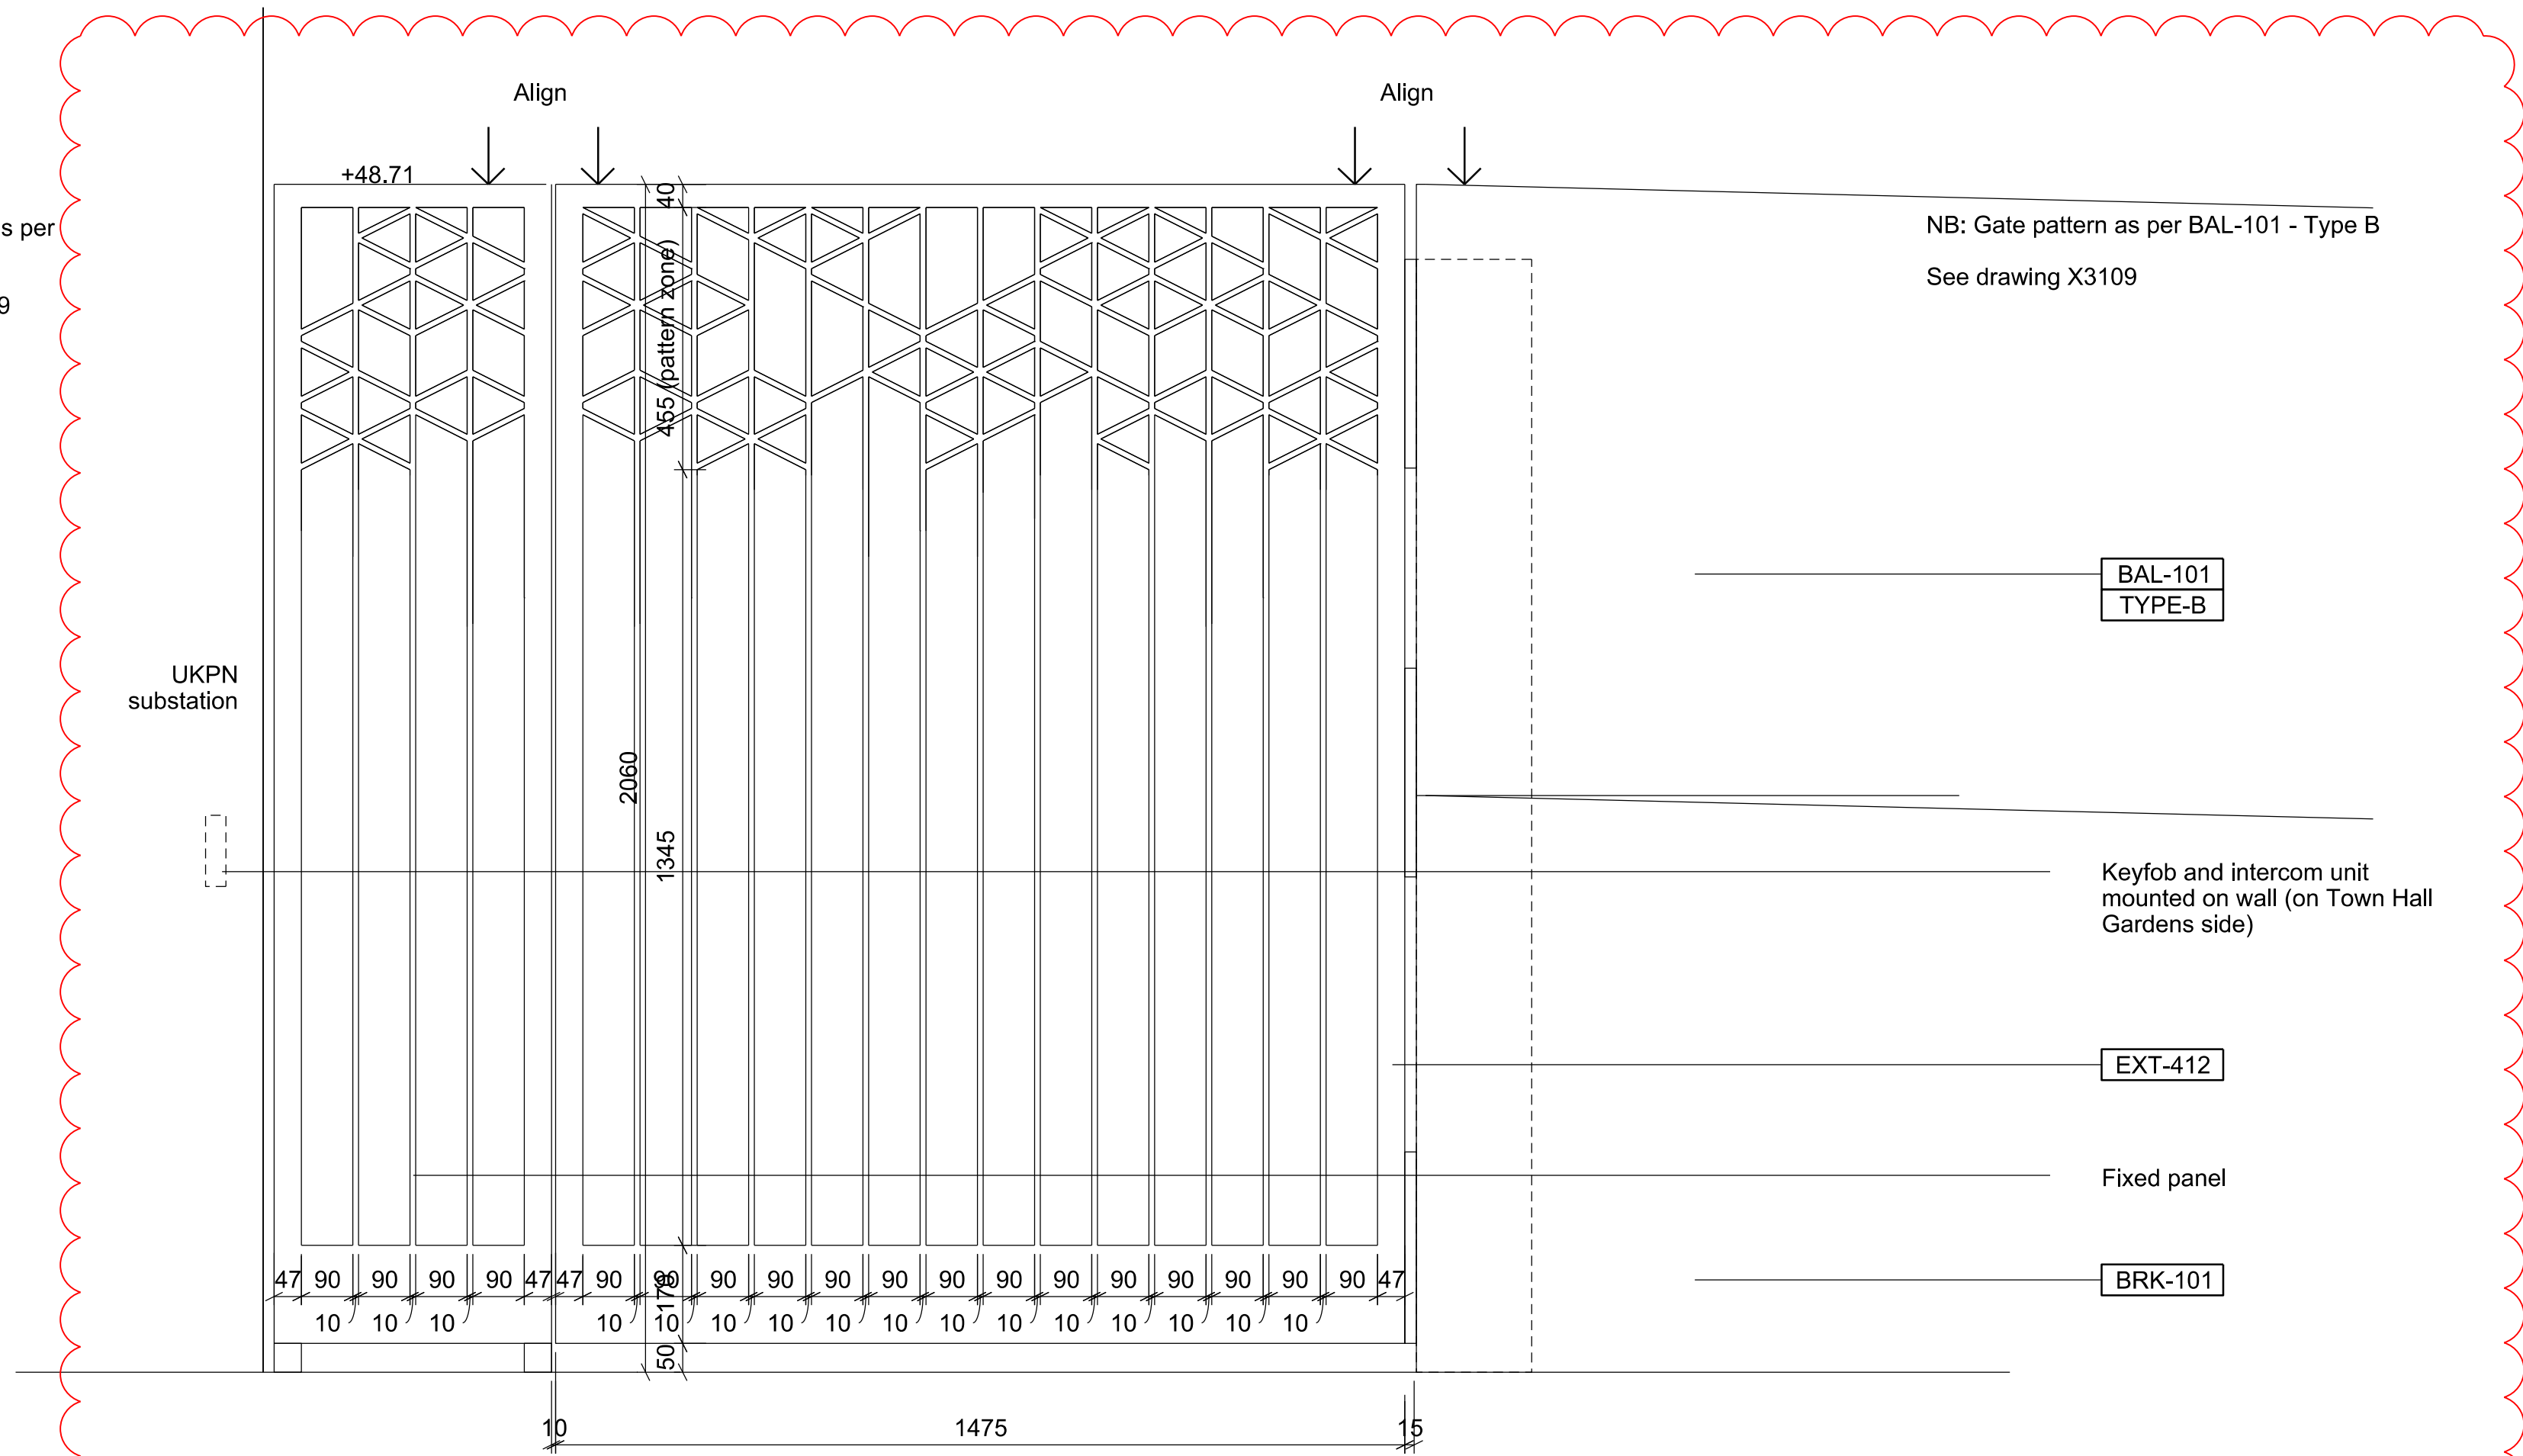

03 **EXT-412**
Gate 13 - Town Hall Gardens / Residential interface - Elevation
1:10

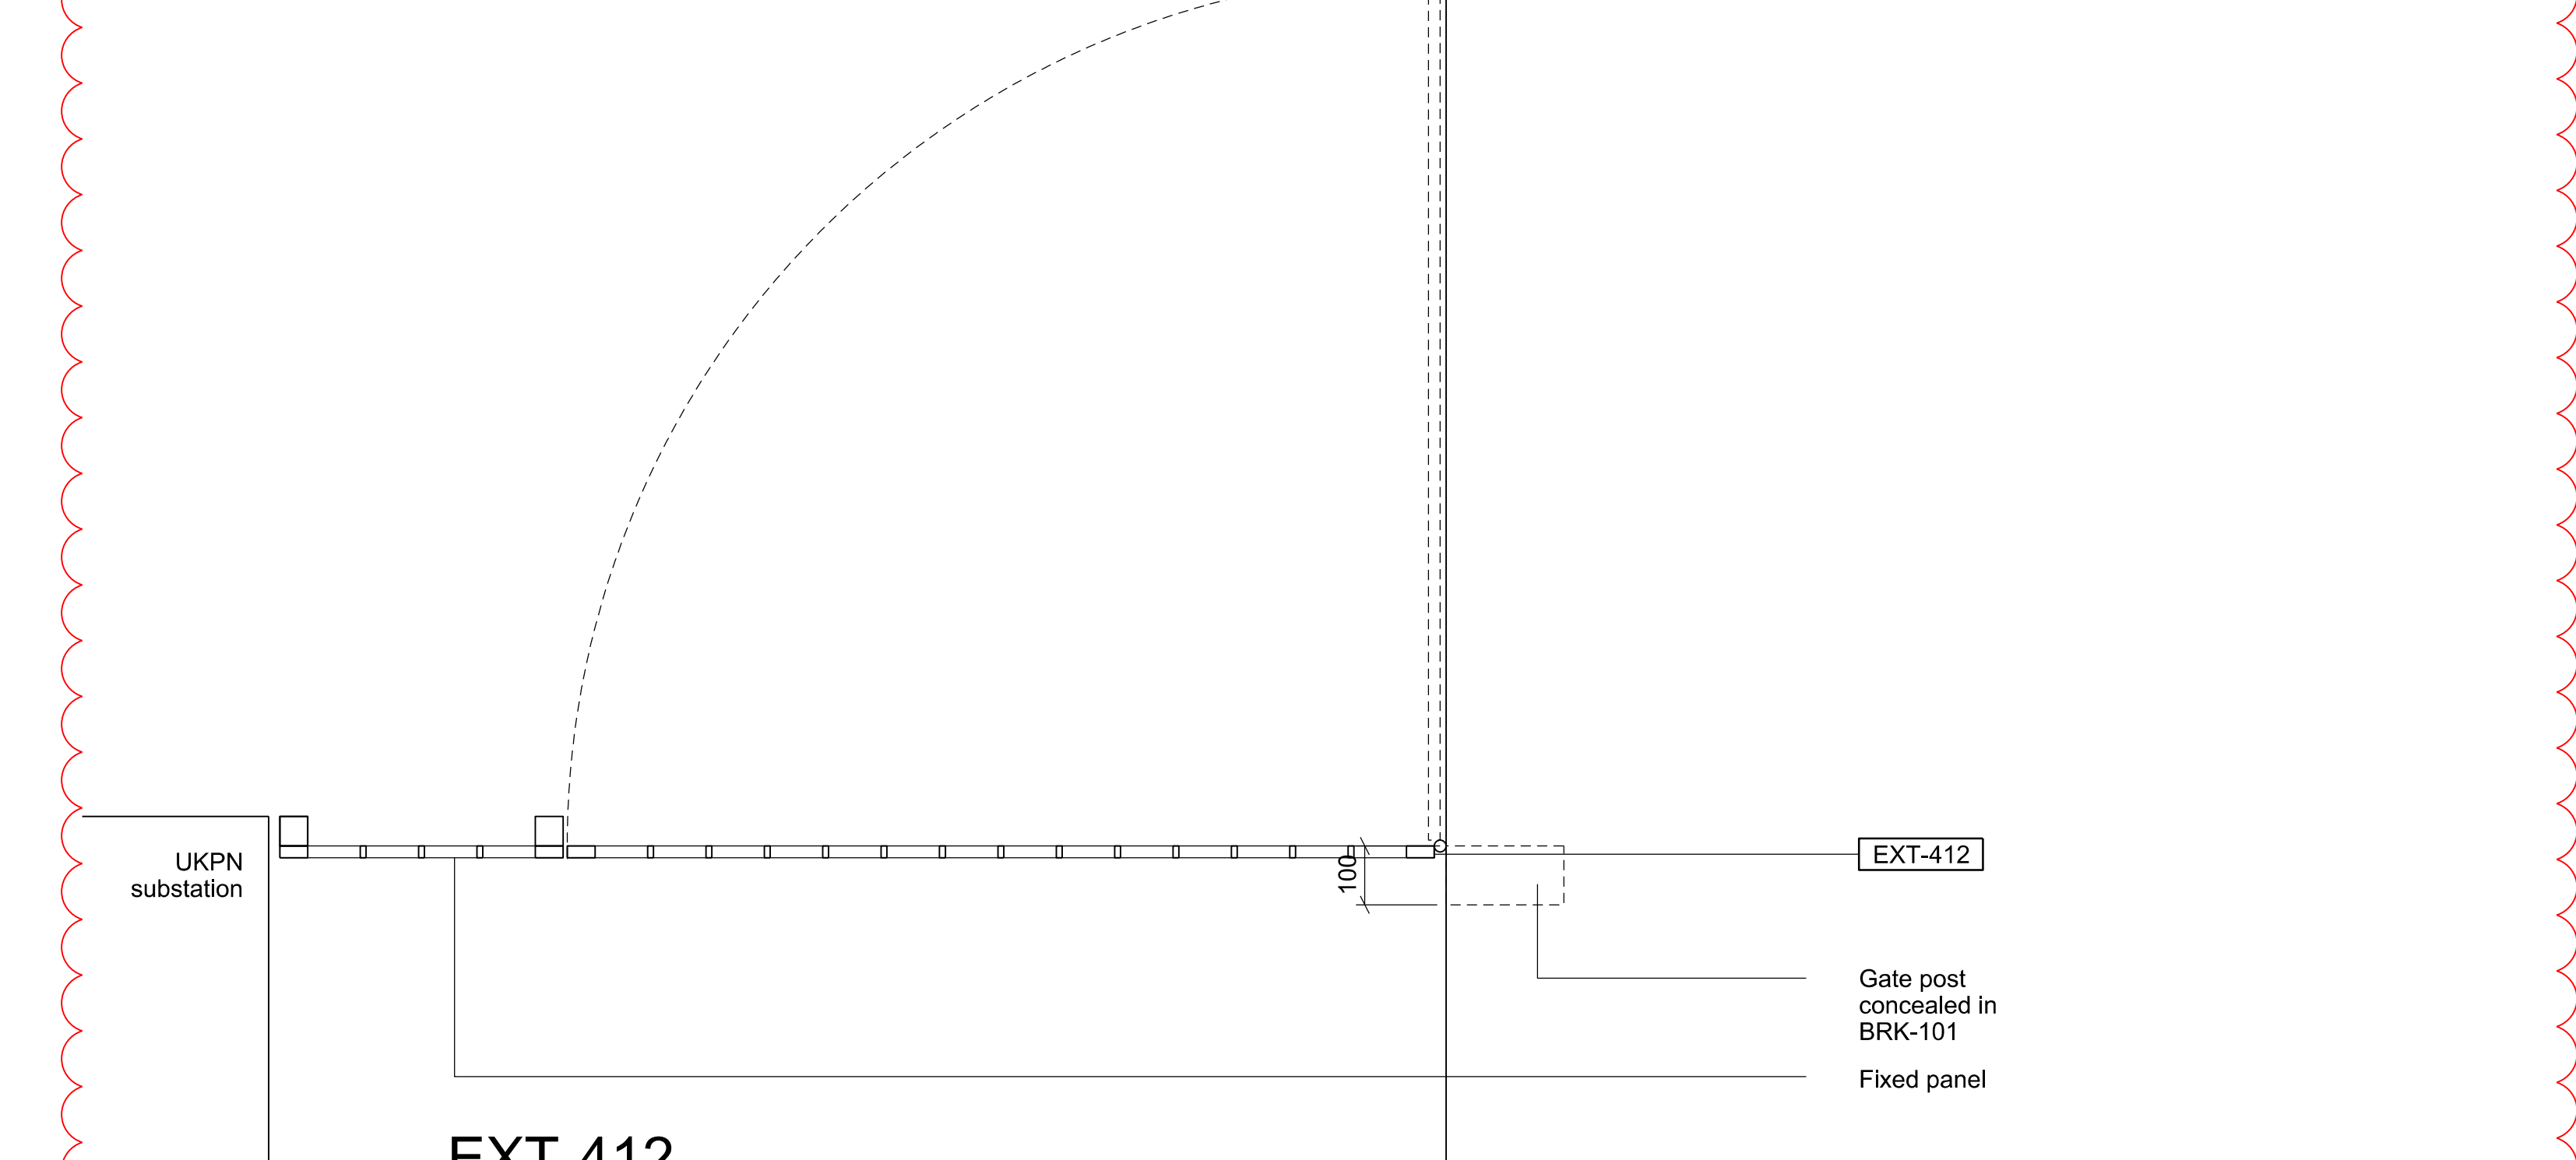

04 **EXT-412**
Gate 13 - Town Hall Gardens / Residential interface - Plan
1:10

REVISIONS:

① Gate reconfigured due to UKPN substation relocation

General Notes

1. Dimensions are in millimetres unless stated otherwise.
2. Levels are in metres AOD unless stated otherwise.
3. Dimensions govern.
4. All dimensions to be verified on site before proceeding.
5. All discrepancies to be notified in writing to Make Limited.

© Make Limited 2015

KEY

Rev	Date	Reason For Issue	Chk
01	15/10/18	For Tender	EB
00	17/08/18	For Tender	EB

STAGE 3+

DRAWING STATUS

make


32 Cleveland Street,
London, W1T 4JY

tel +44 (0) 20 7636 5151

info@makearchitects.com
www.makearchitects.com

Client
Far East Consortium International Limited
Ground Floor, 12 Stanhope Gate
London
W1K 1AW

Keyplan

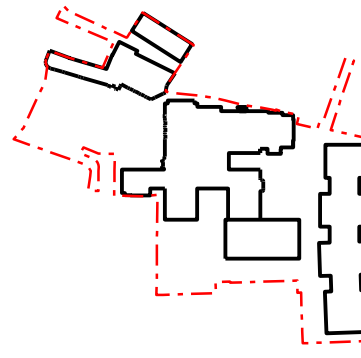

Project
Hornsey Town Hall

Drawing Title
**Hornsey Town Hall
External Works details
Gates & Barriers
Gate 14 & Gate 13
Mews & TH Gardens**

Scale
1: 10

Paper Size
@A0

Date
27.07.18

Project No.

1360

Draw No.

X3127

Rev No.

01

1:10

