




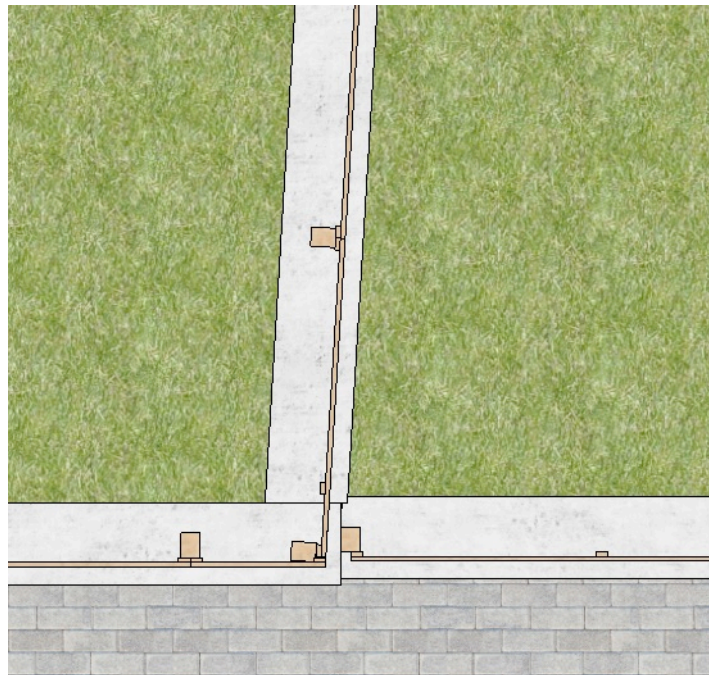

Typical Corner/Stepped Plan - NTS

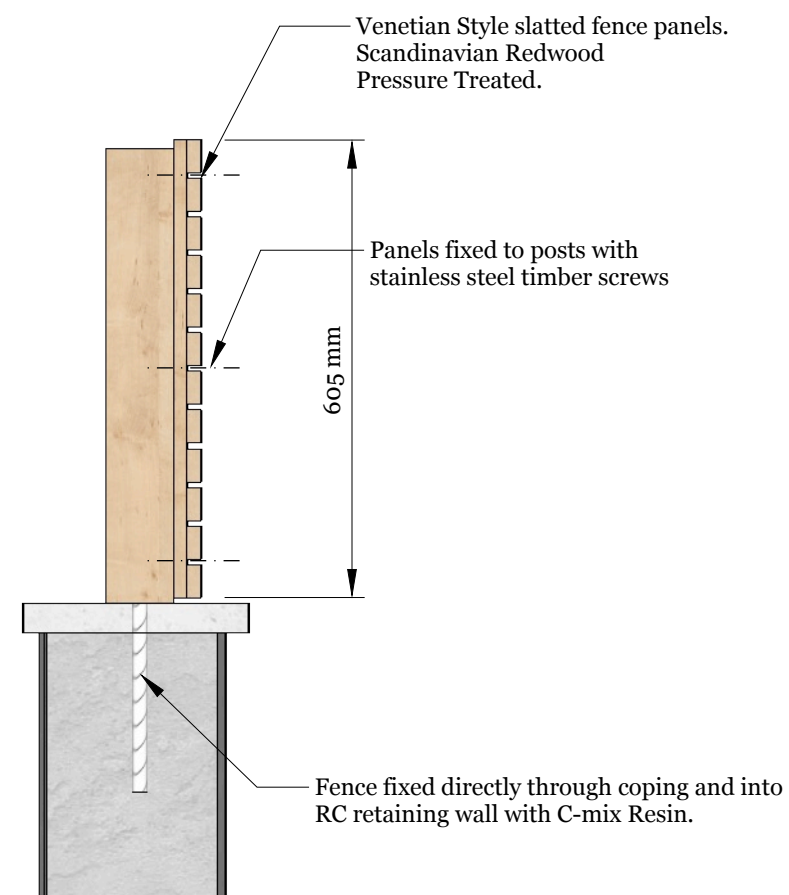

1:10 - Typical Fence Section

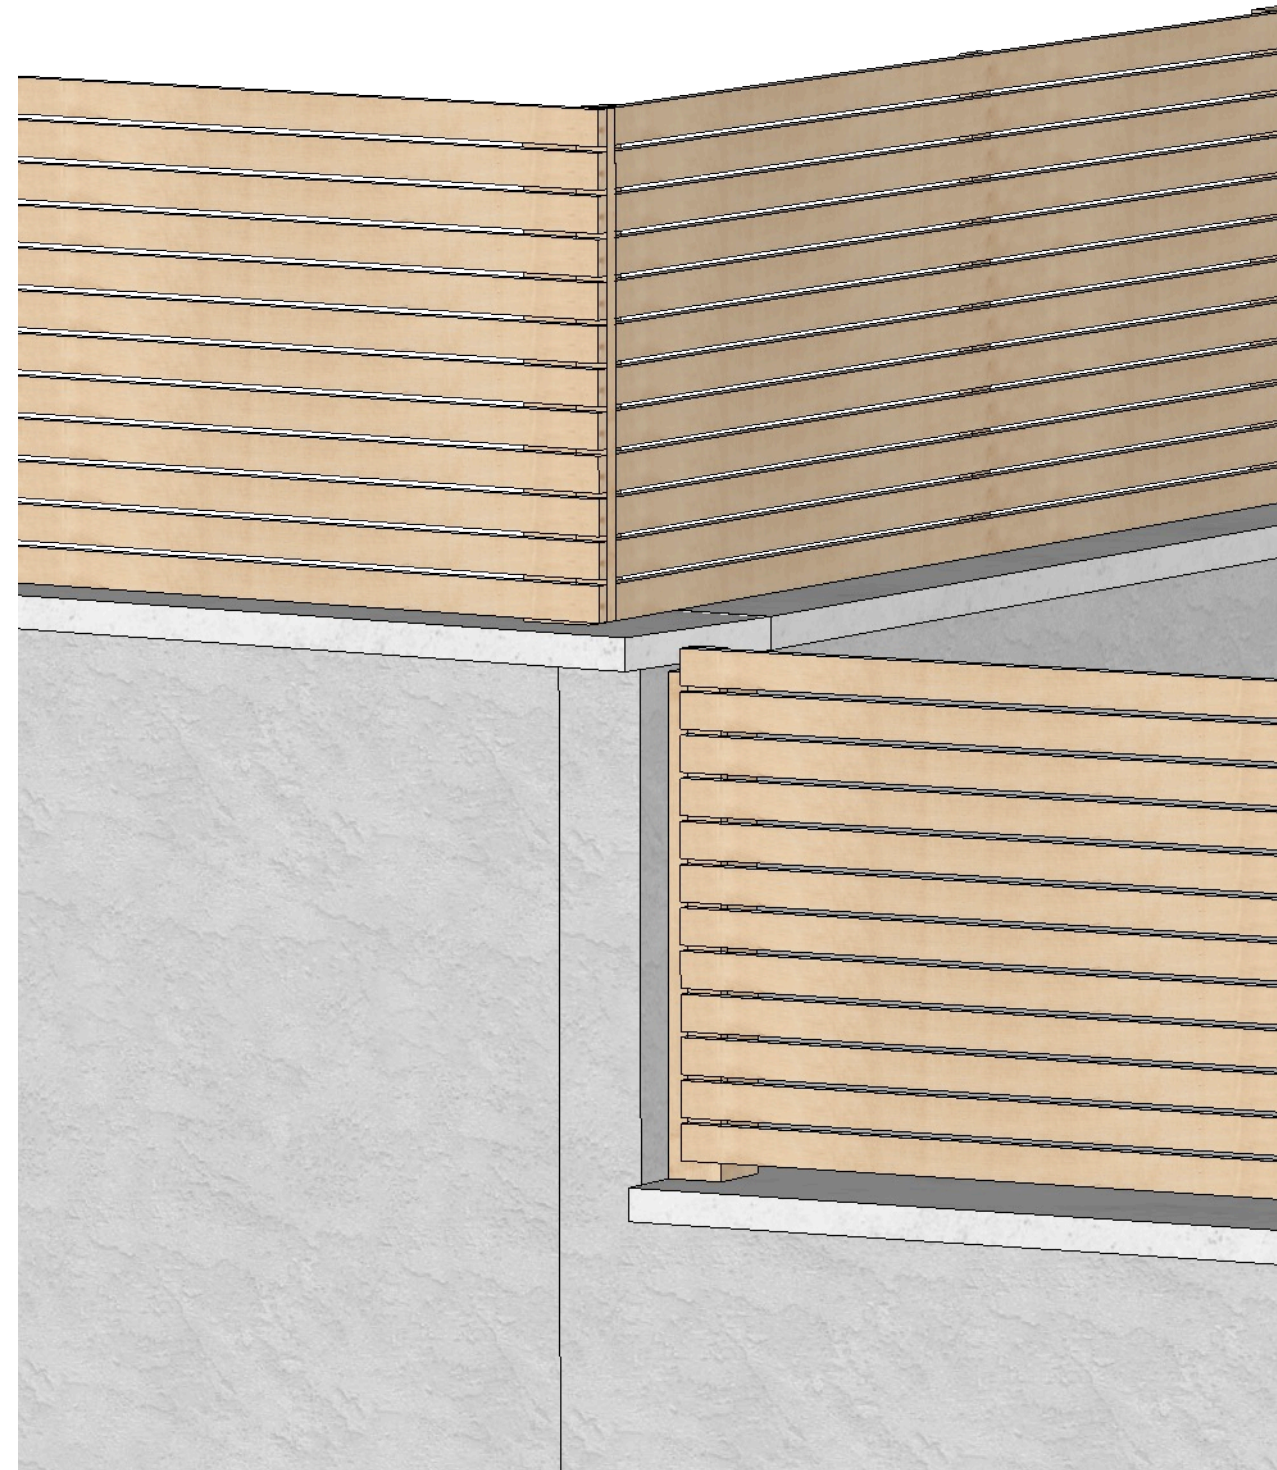

Typical Corner/Stepped Detail - NTS