
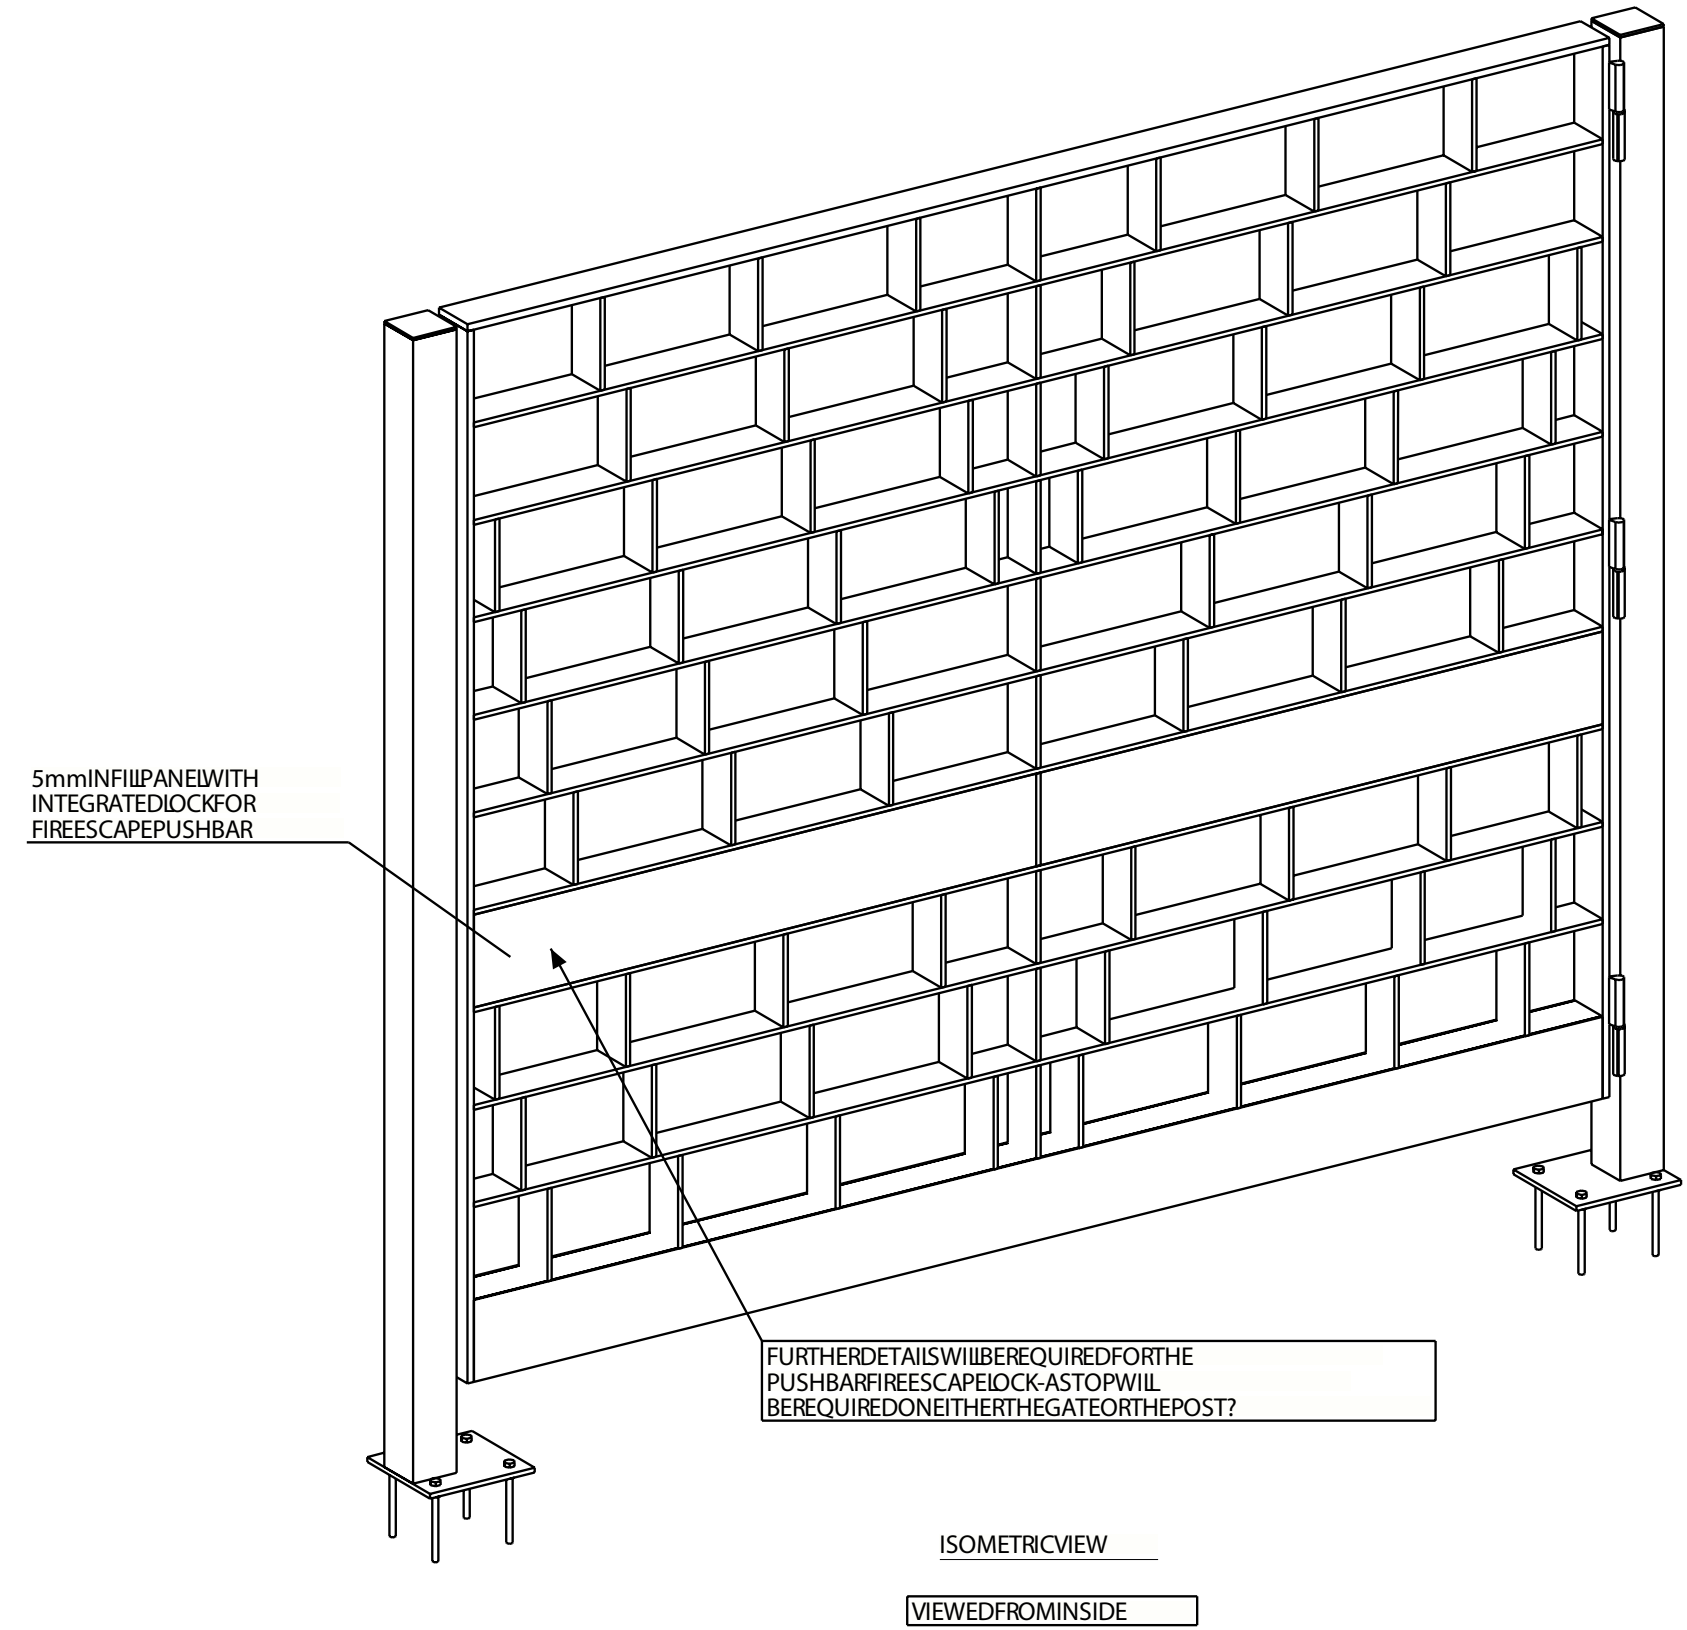
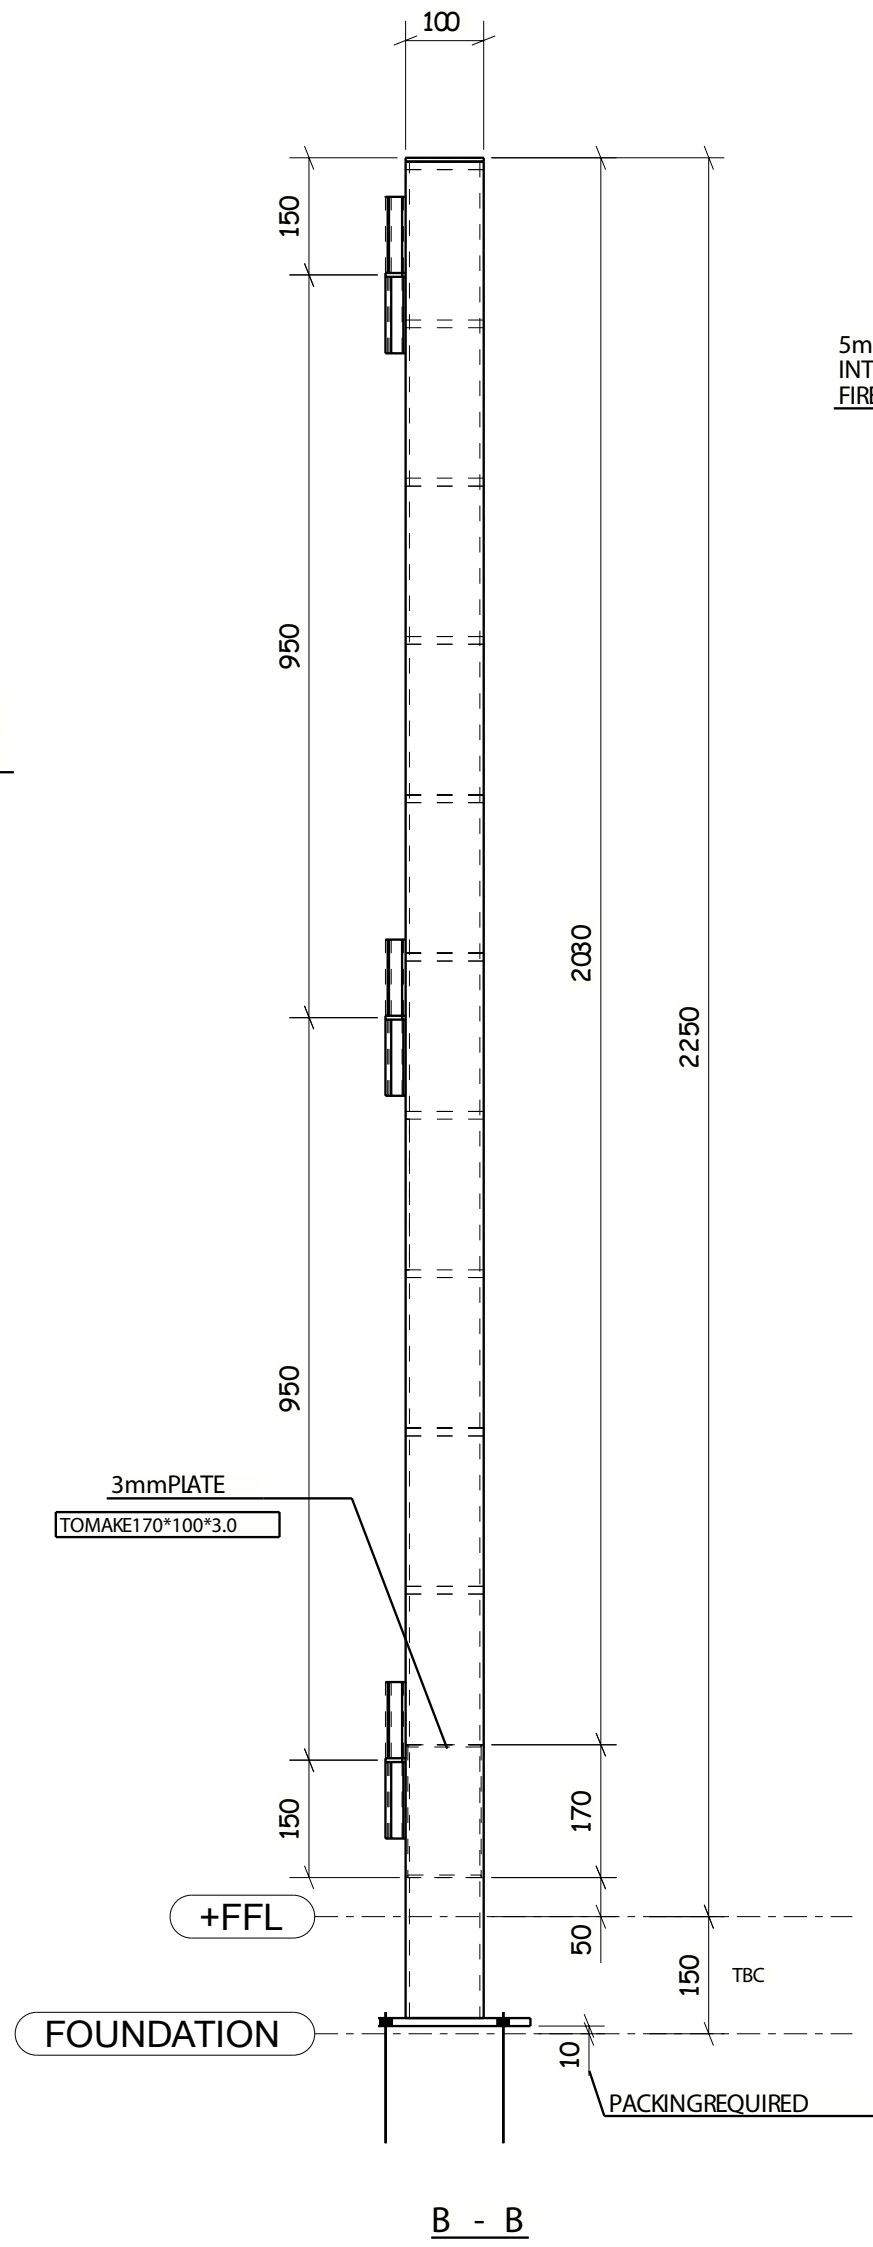
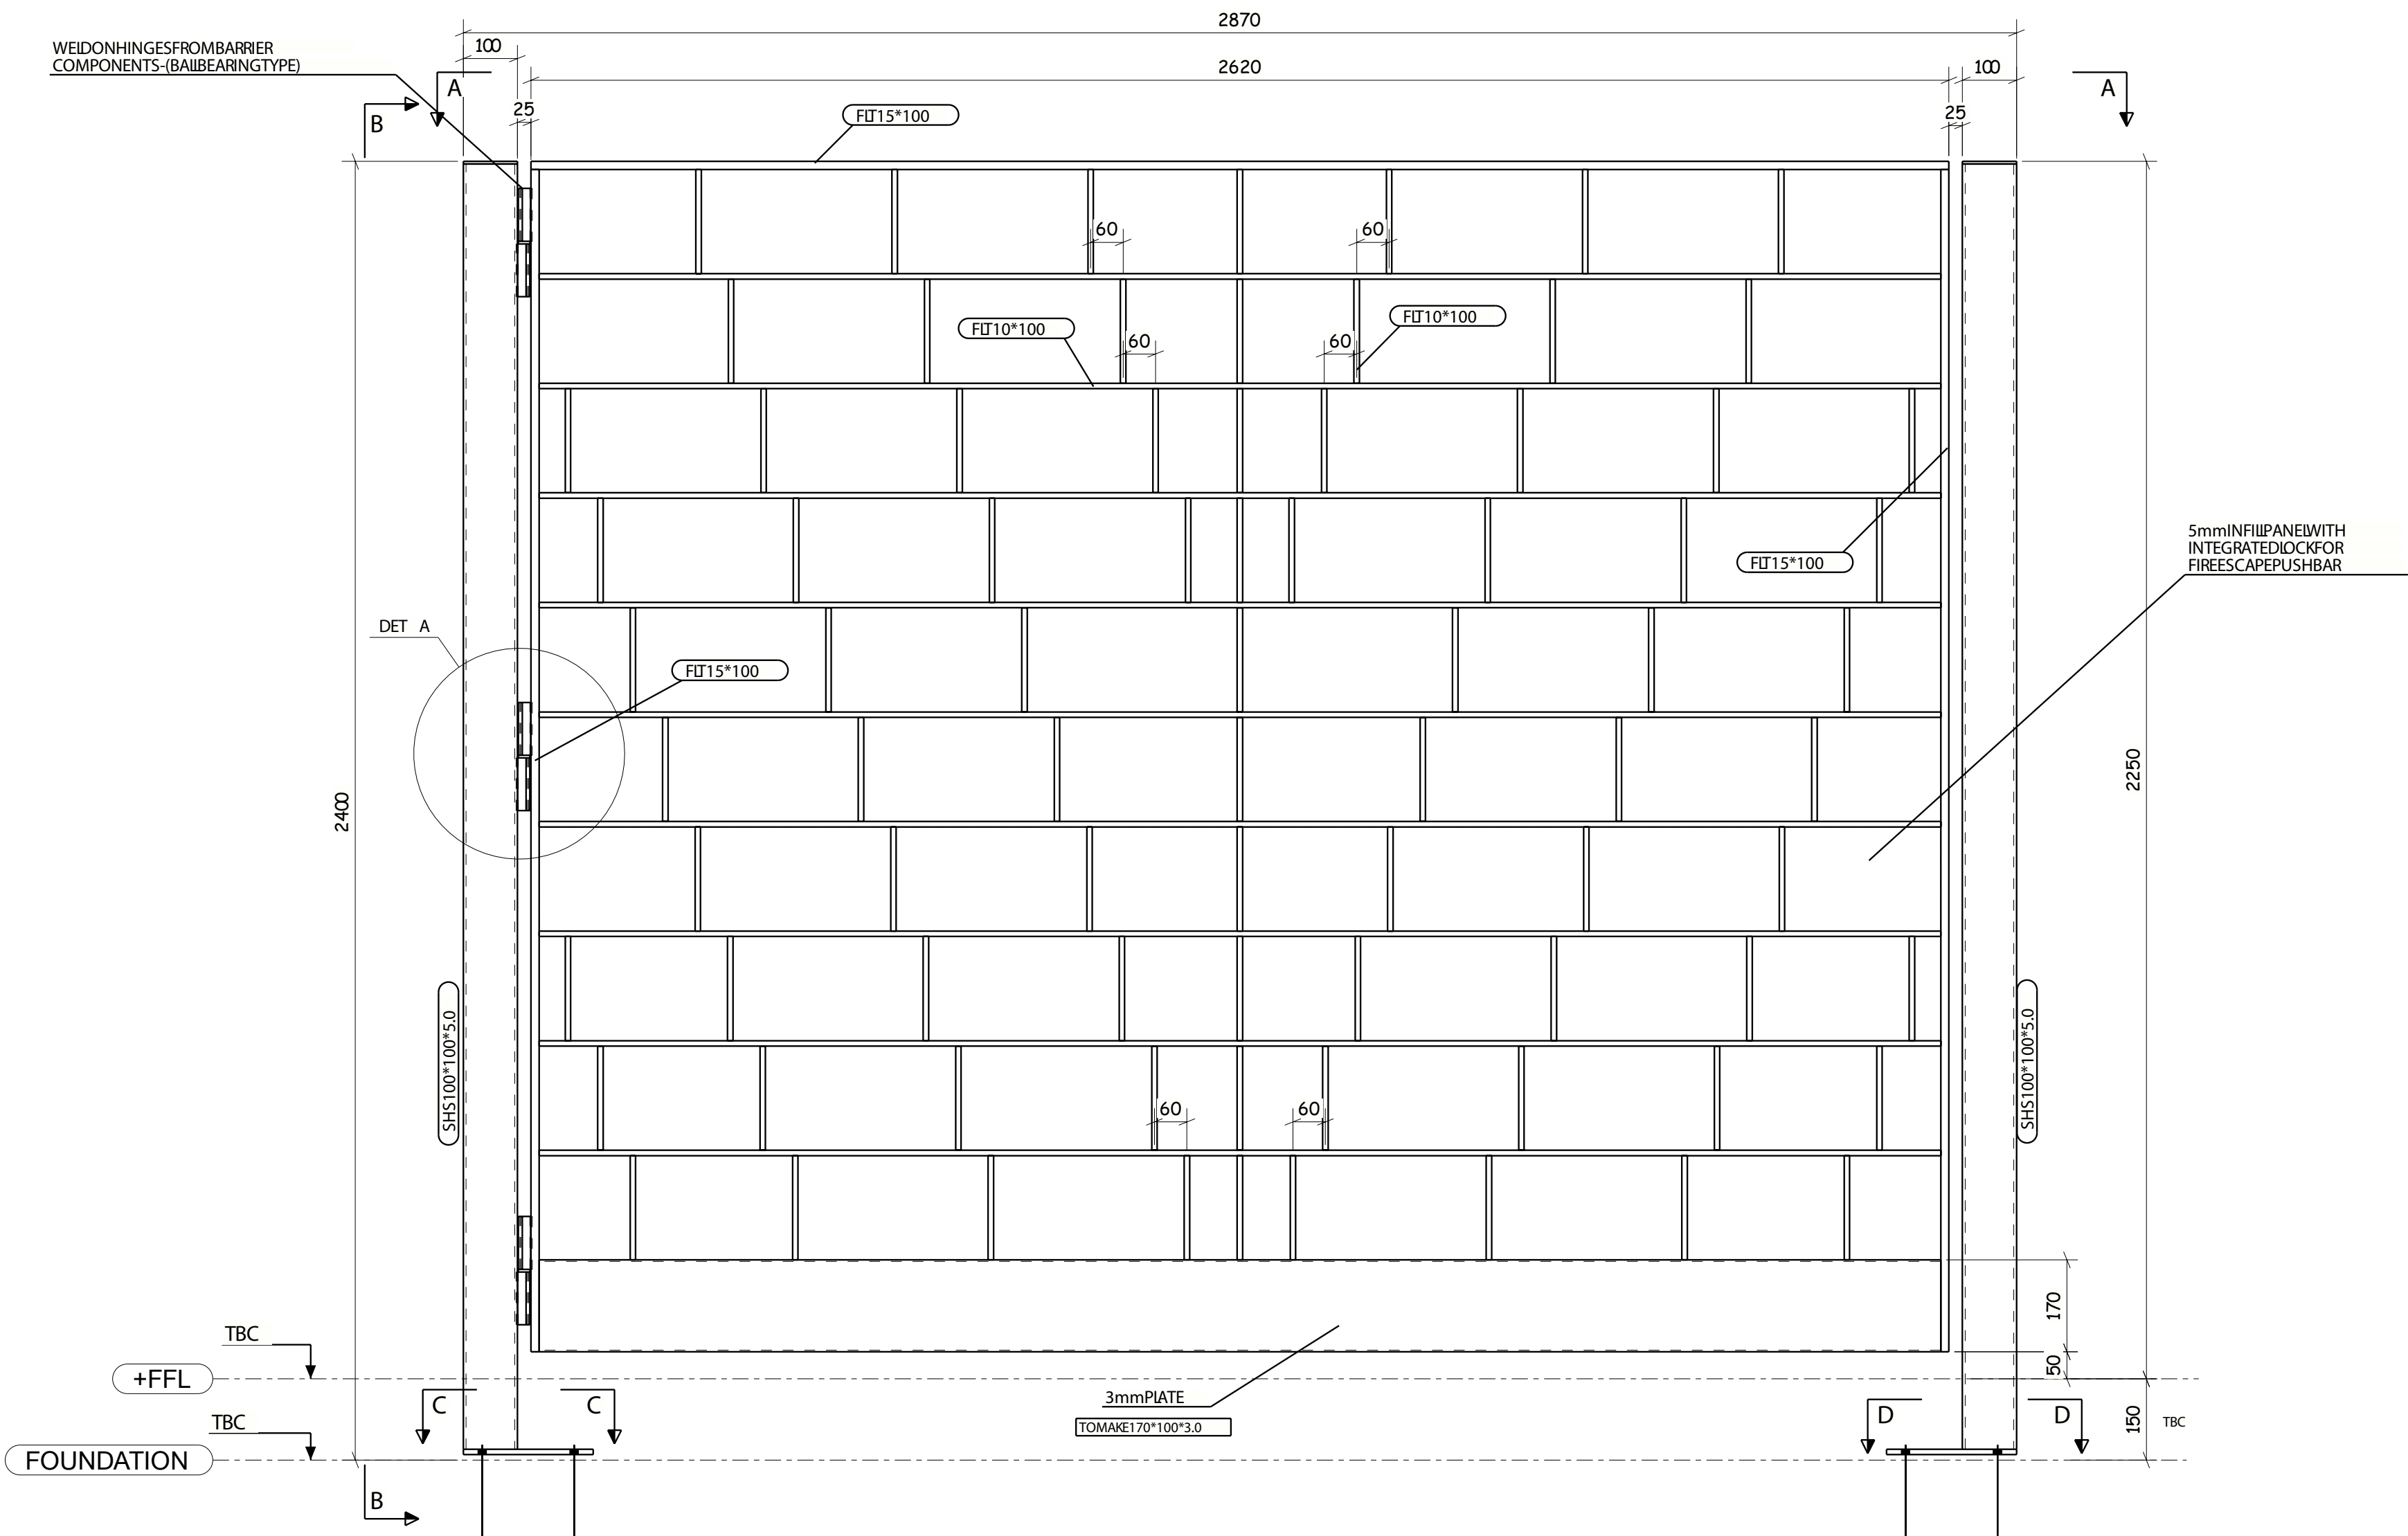
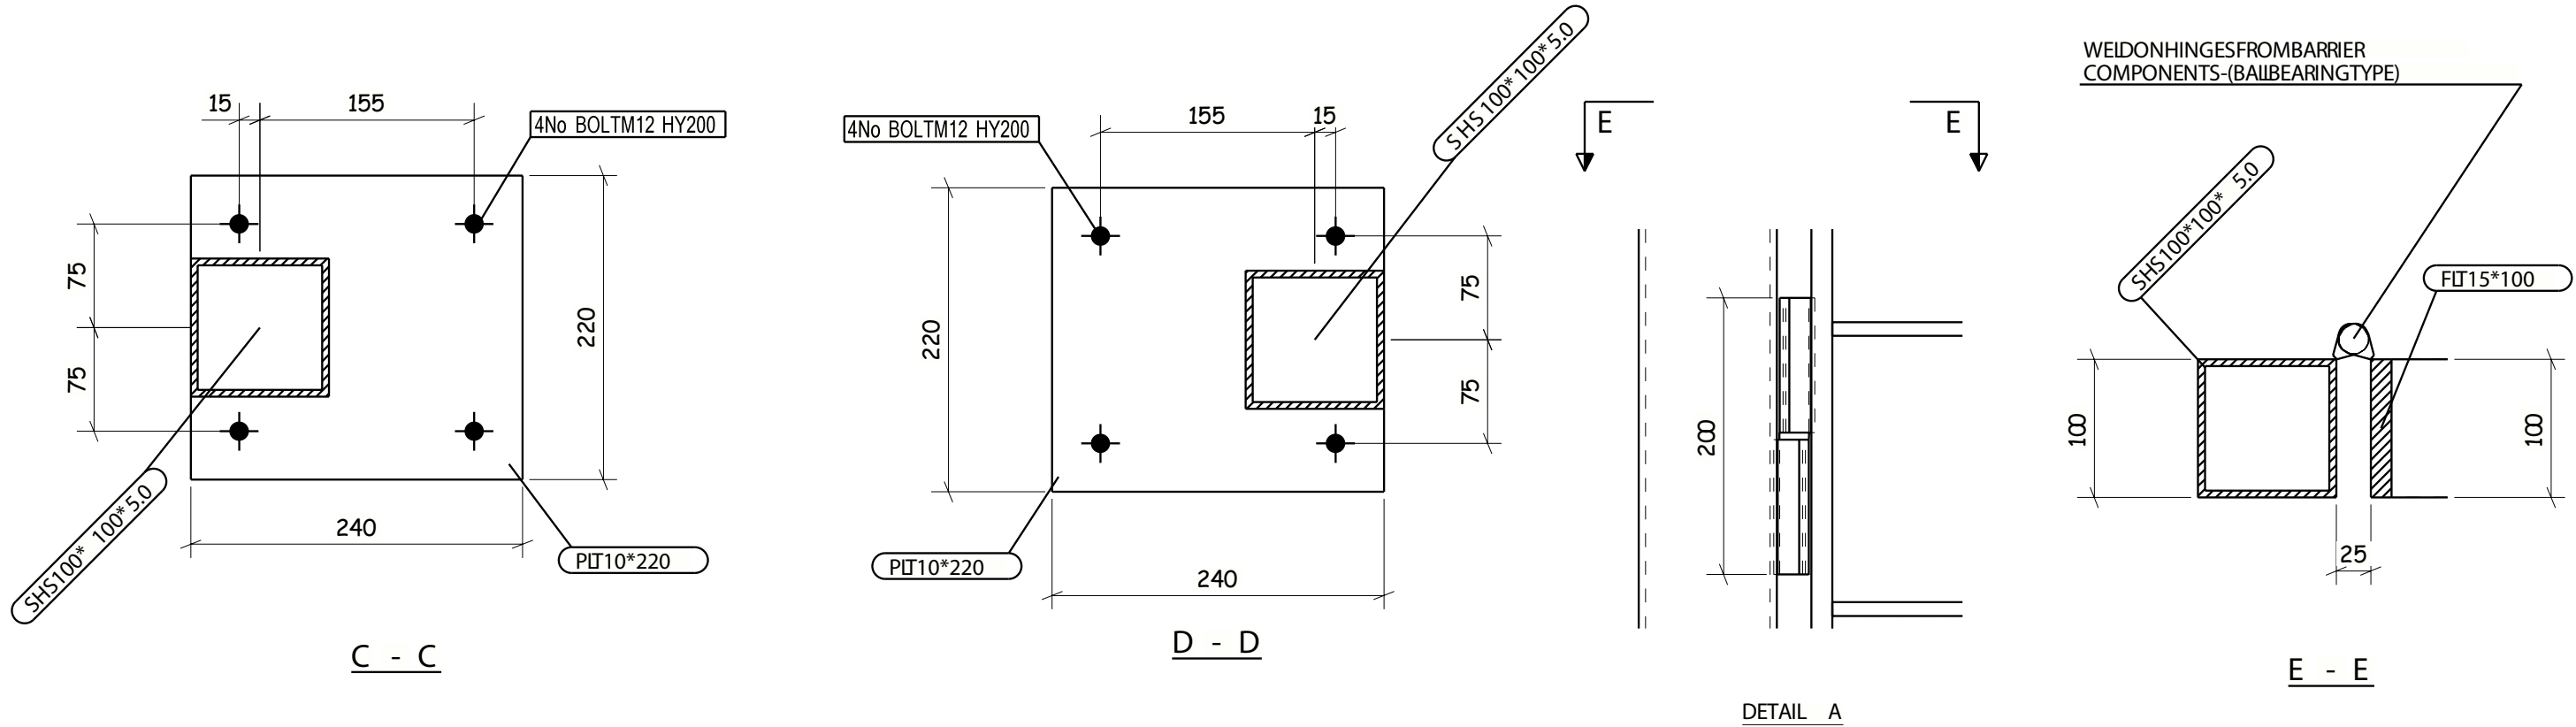


ANYAUTOMATION,MAGLOCKORCLOSER TO BE SUPPLIED BY OTHERS
--

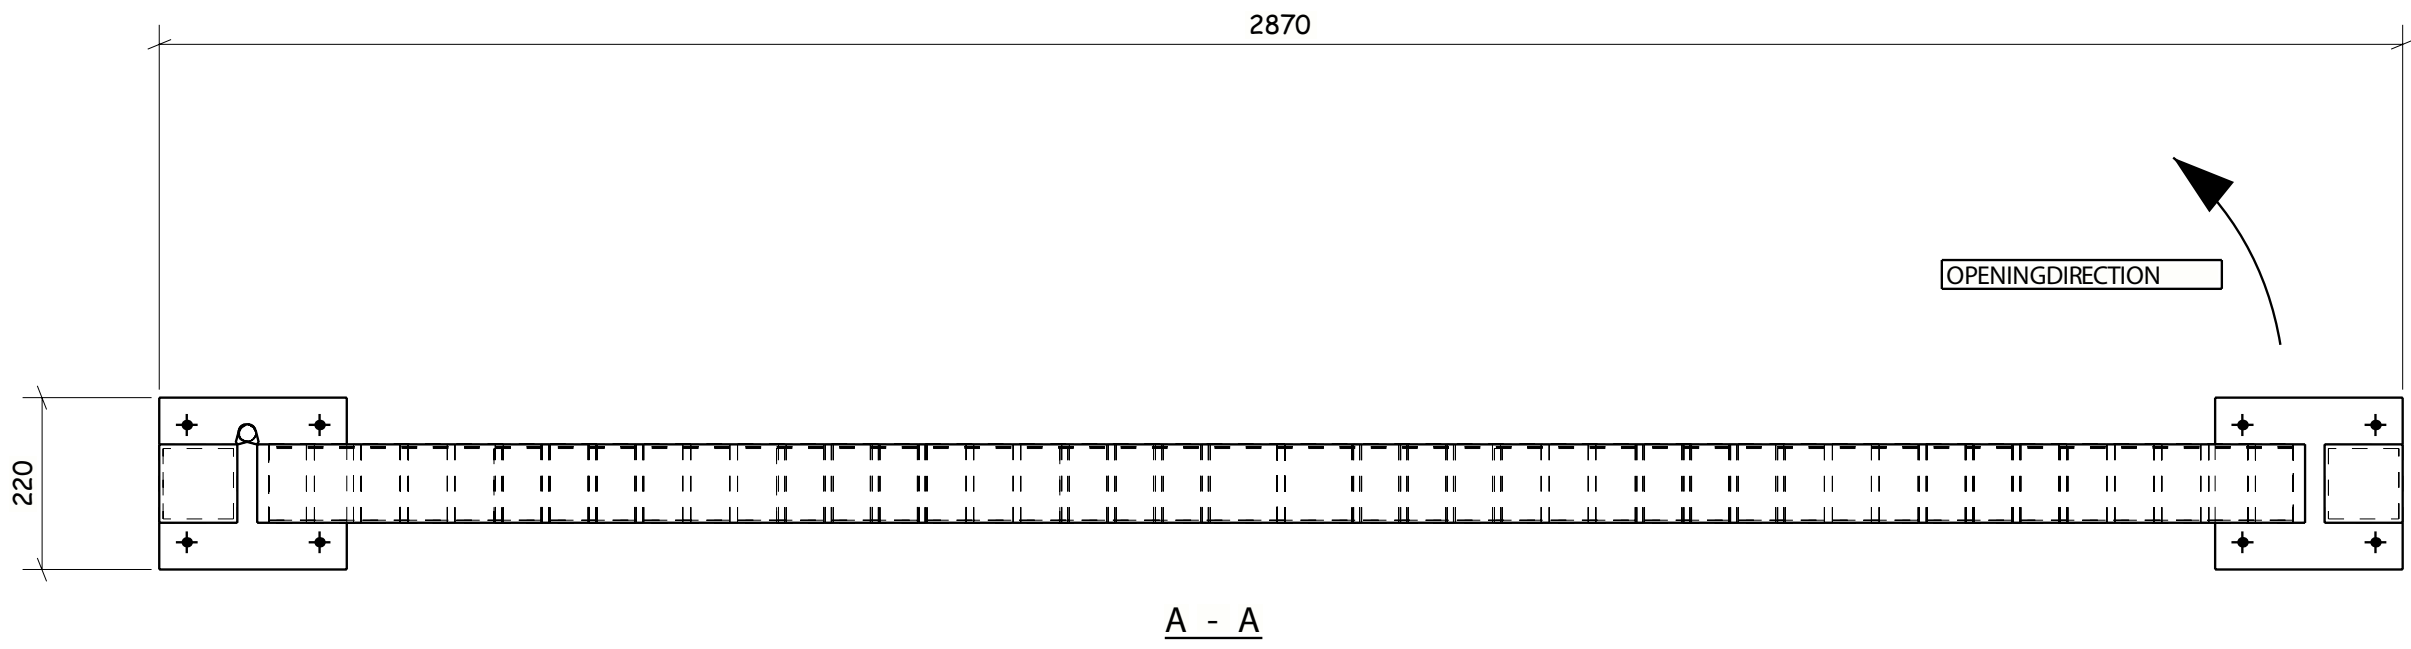

NOTE:
MAINPOSTTOBESH100*100*5.0
BOTTOMRAI3mmPIATETOMAKE170*100*3.0
GATEFRAMETOBEFI100*15
WEIDONHINGSFROMBARRIER COMPONENTS-(BALLBEARINGTYPE)
GATEINFILSTOBEFI100*10
FINISHRAI7022GLOSS(TBC)

C01	ISSUEDFORCOMMENT	15.06.2022
REVMARK	REVISIONDESCRIPTION	REVISIONDATE
 SKYLINE Engineering (South East) Ltd Unit C6, B2, Kingswell Ind Est, 1401 Road, Rochester, Kent, ME2 7JZ UK. Email: OFFICE@SKYLINE-ENGINEERING.CO.UK		
DRAWINGTITLE	GATE3TOWNHALLGARDEN	
CONTRACT	HORNSEYTOWNHALL	
MODELEDBY	IT	DATE 13.06.2022
CONTRACTNO	SEL1142	SCALE 1:5 1:10 1:15
DRAWINGNo	7414-10-008	REVISIONNo. C01