
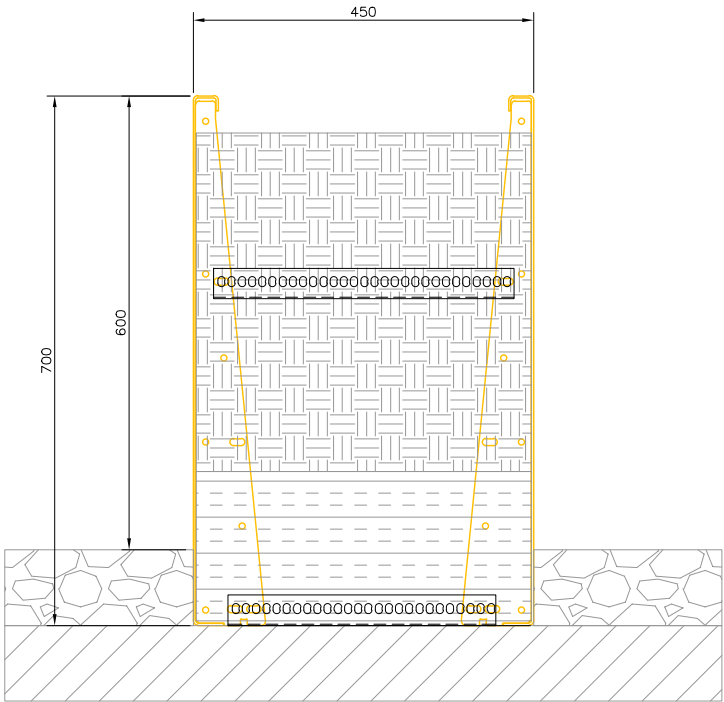


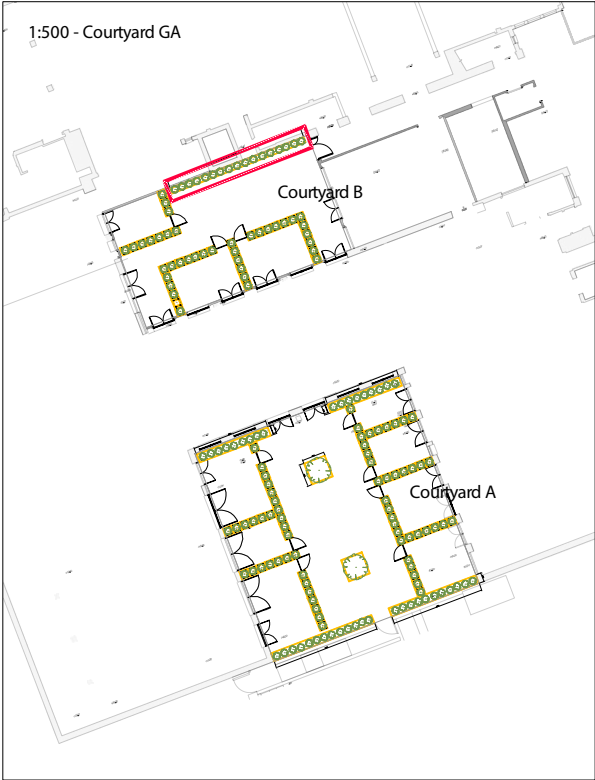


Material

Planter: 3mm Thk M.S

Braces: 2mm Pre-Galv

Finish: Primed & PPC RAL 7022 Semi-Matt

1:10 - Typical 450mm Wide Planter section

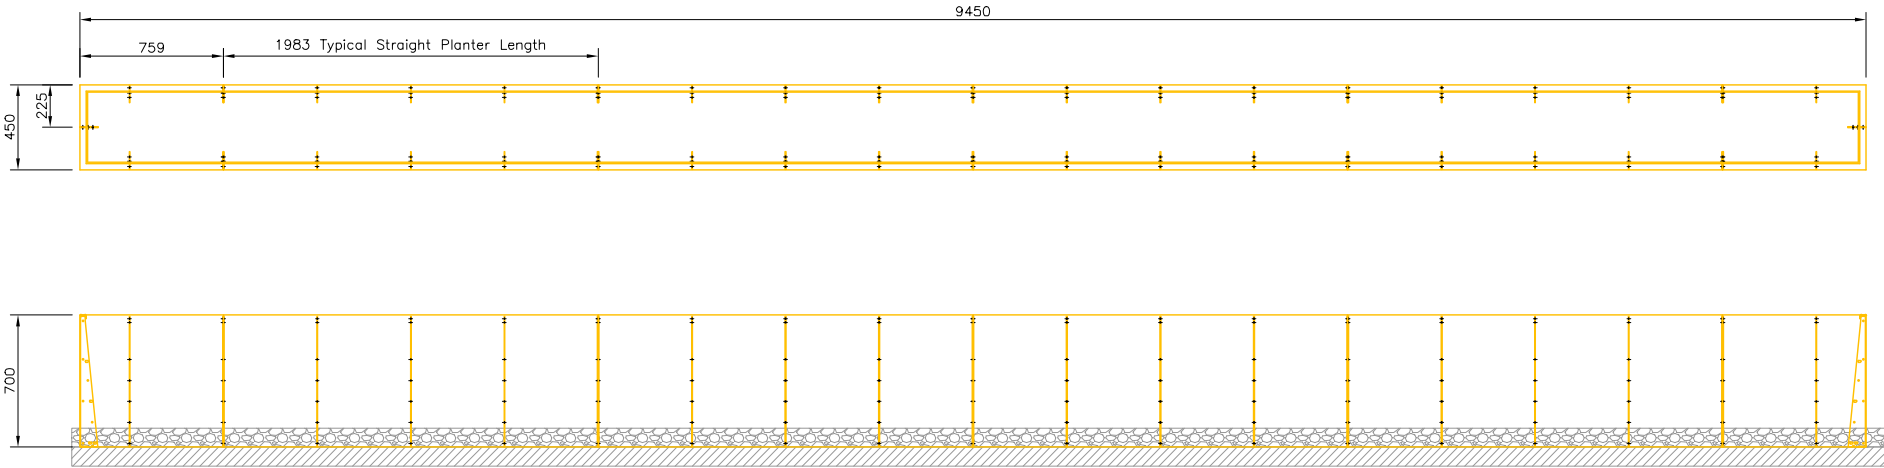

1:40 - Planter 1 Detail

Notes:

1. THE COPYRIGHT OF THIS DRAWING IS VESTED IN FITTALL DESIGNS/GREENSIDE AND IT MAY NOT BE REPRODUCED IN WHOLE OR PART OR USED FOR THE MANUFACTURE OF ANY ARTICLE WITHOUT THE EXPRESS PERMISSION OF THE COPYRIGHT HOLDERS.
2. WORK TO FIGURED DIMENSIONS ONLY.
3. THIS DRAWING IS TO BE READ IN CONJUNCTION WITH ALL RELEVANT ARCHITECT'S, SERVICE ENGINEER'S AND FITTALL DESIGNS/GREENSIDE AND SPECIFICATIONS.

REV:	DESCRIPTION:	BY:	DATE:
STATUS:		For Construction	



CLIENT:	Ardmore
ARCHITECT:	

SITE:	Hornsey Town Hall		
TITLE:	Courtyard B Planter 1 – Modular System		
SCALE AT A3:	DATE:	DRAWN:	CHECKED:
1:20 (U.N.0)	01.06.21	LF	
PROJECT NO:	DRAWING NO:	REVISION:	
HTH-20.03	GSL-CY-003	C01	