


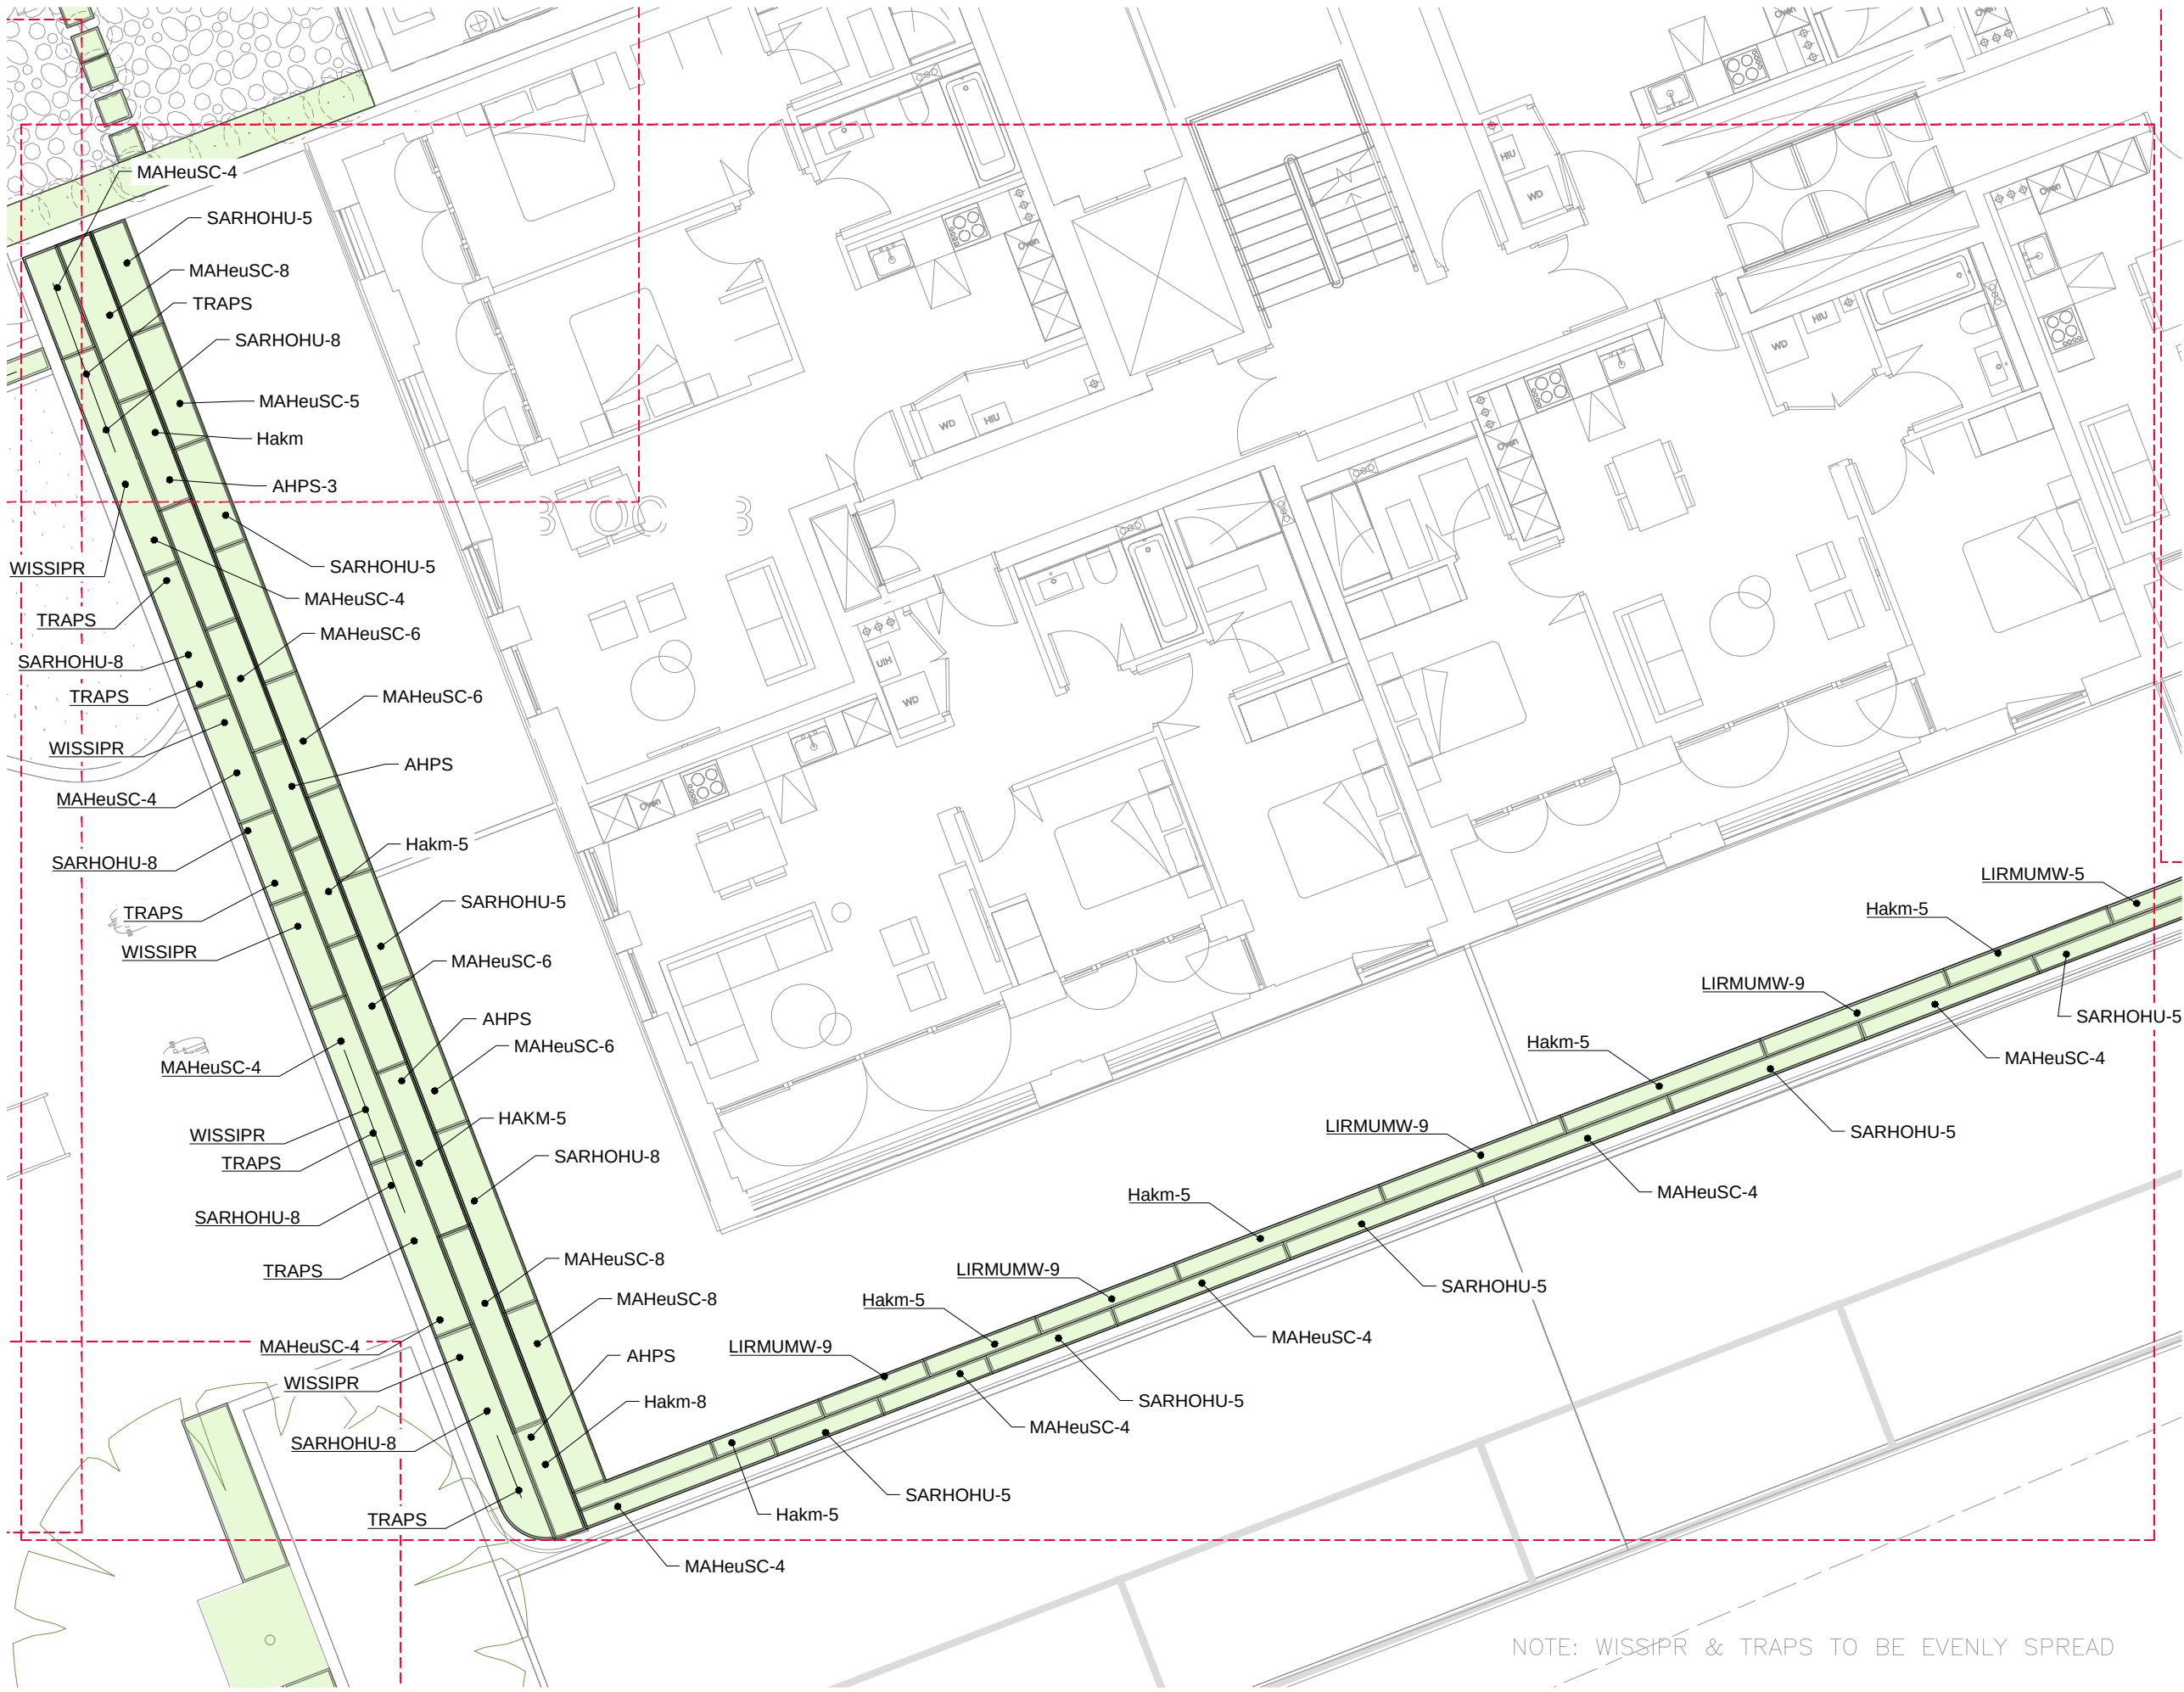

Notes:

1. THE COPYRIGHT OF THIS DRAWING IS VESTED IN GREENSIDE LANDSCAPES AND IT MAY NOT BE REPRODUCED IN WHOLE OR PART OR USED FOR THE MANUFACTURE OF ANY ARTICLE WITHOUT THE EXPRESS PERMISSION OF THE COPYRIGHT HOLDERS.
2. WORK TO FIGURED DIMENSIONS ONLY.
3. THIS DRAWING IS TO BE READ IN CONJUNCTION WITH ALL RELEVANT ARCHITECT'S, SERVICE ENGINEER'S AND GREENSIDE LANDSCAPES SPECIFICATIONS.

C02	Amended to suit Outerspace plans	LF	07.07.22
C01	Plant quantities added	LF	23.02.22
REV:	DESCRIPTION:	BY:	DATE:
STATUS:	For Construction		



CLIENT:	Ardmore Construction
ARCHITECT:	

SITE:	Hornsey Town Hall		
TITLE:	Block B – South West Planting Layout		
SCALE AT A3:	DATE:	DRAWN:	CHECKED:
1:100	16.02.21	LF	
PROJECT NO:	DRAWING NO:	REVISION:	
HTH-20	GSL-P4.01-010	C02	