
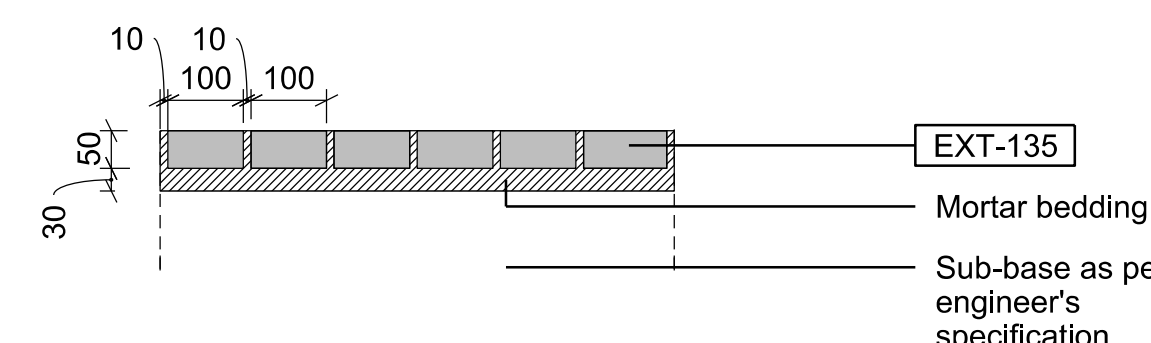
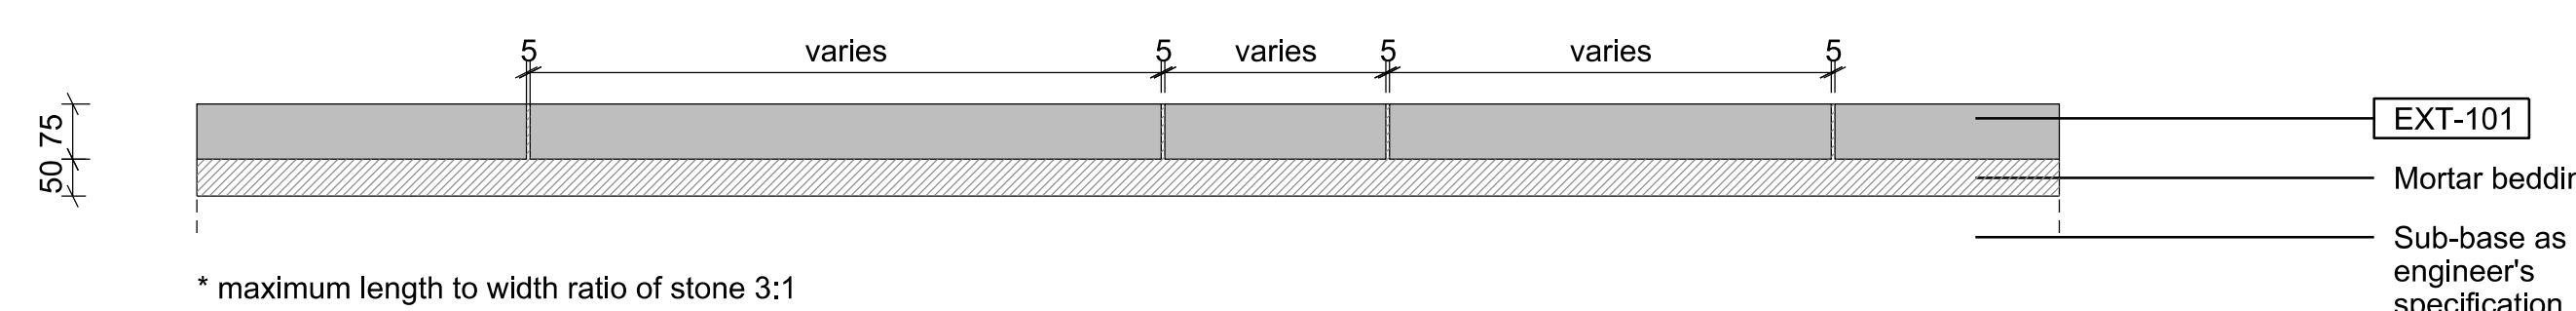
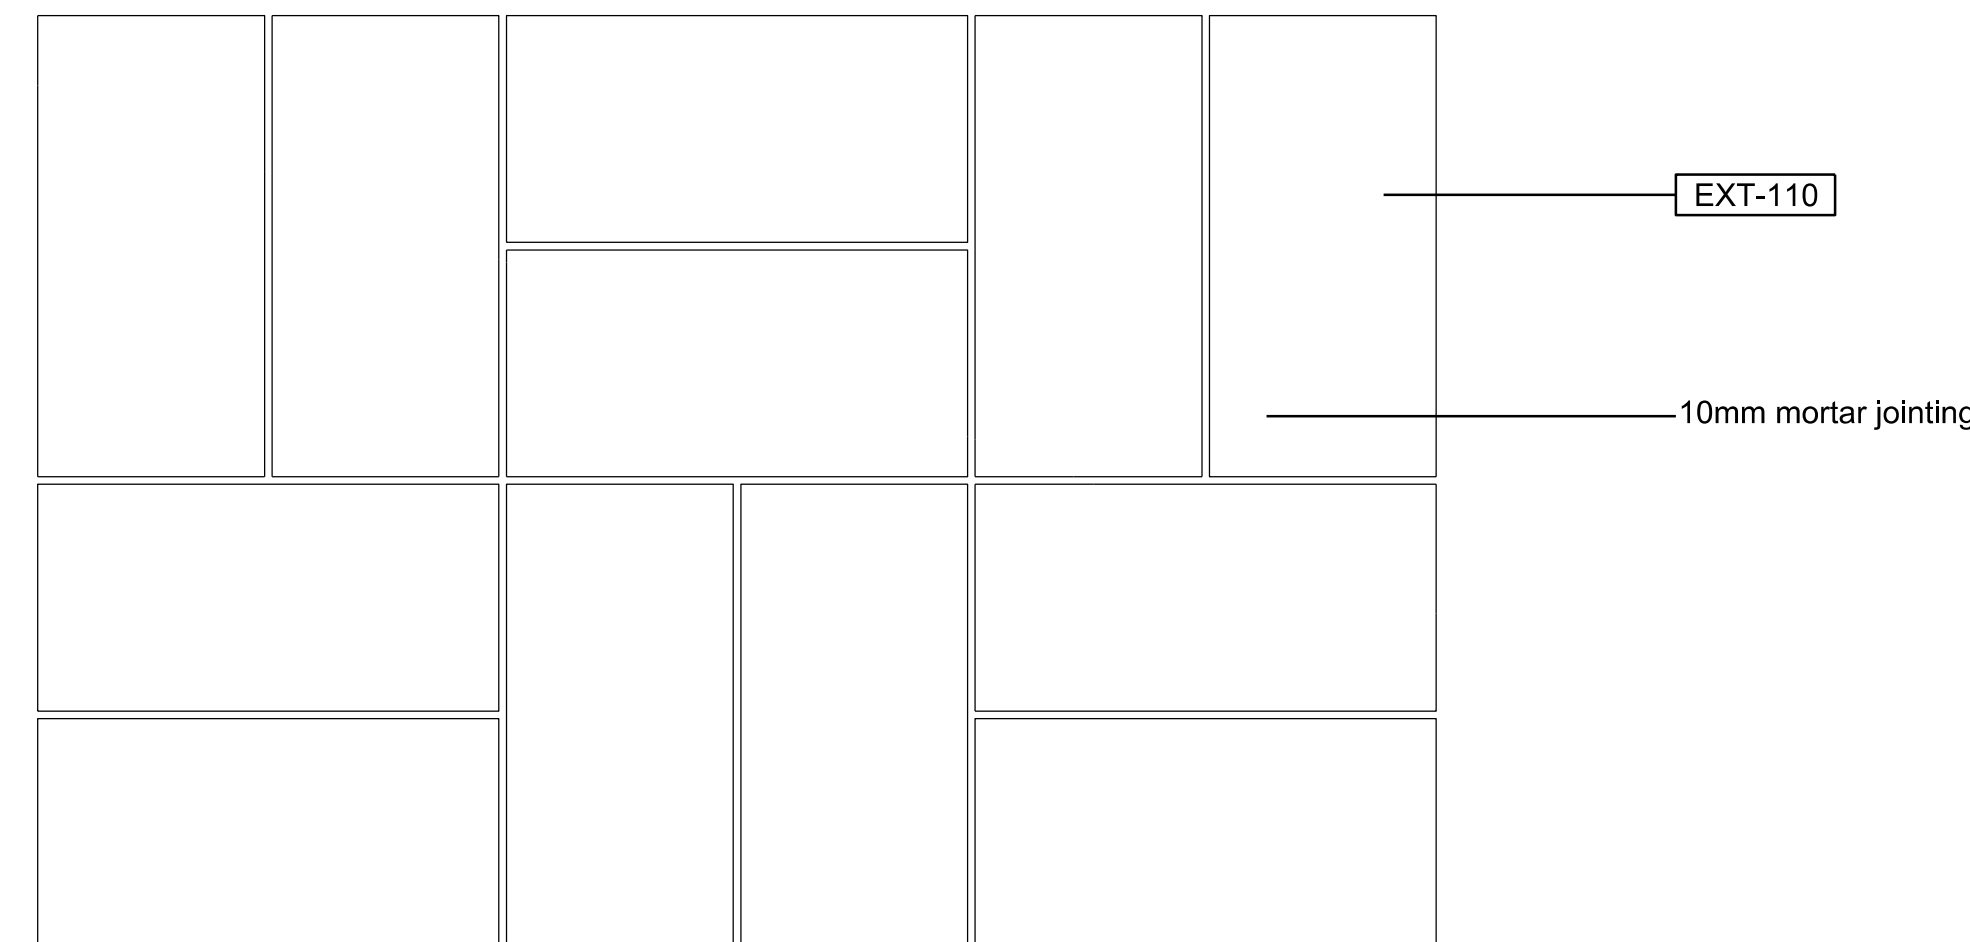
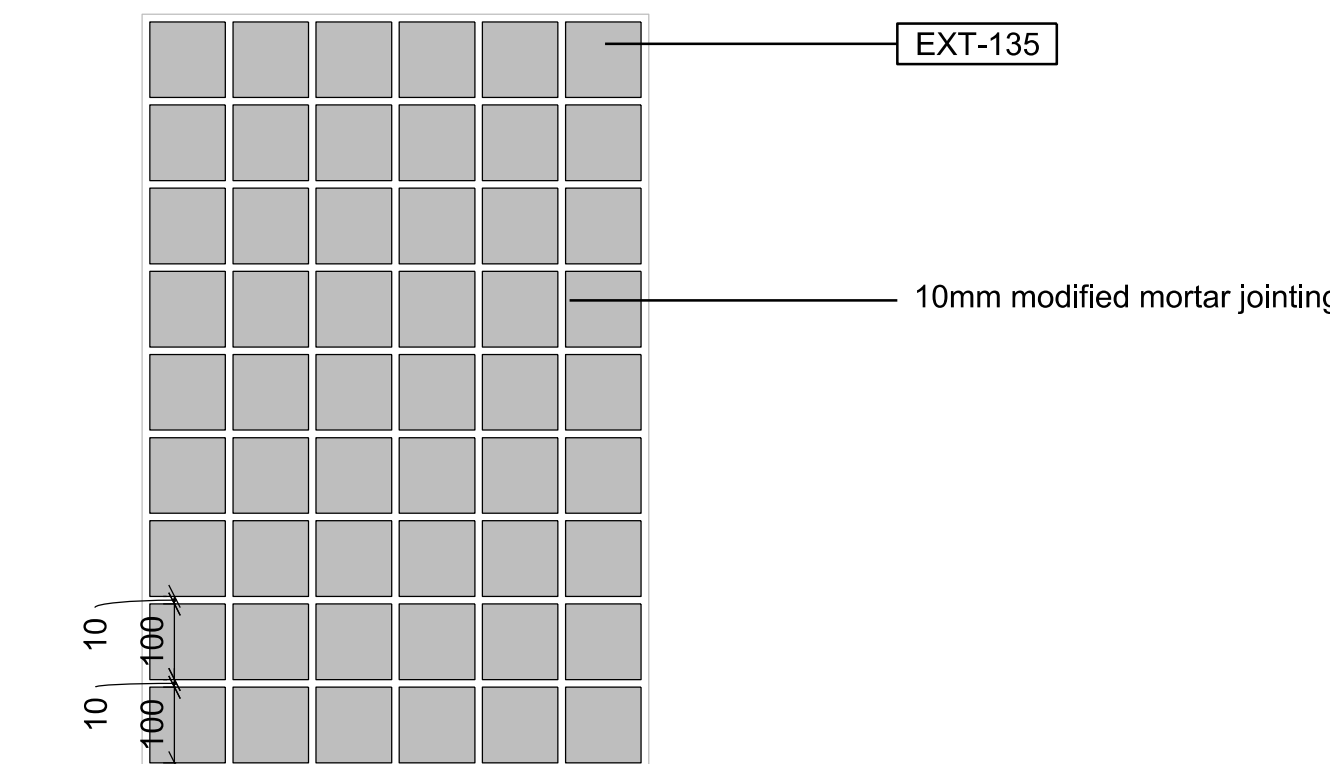
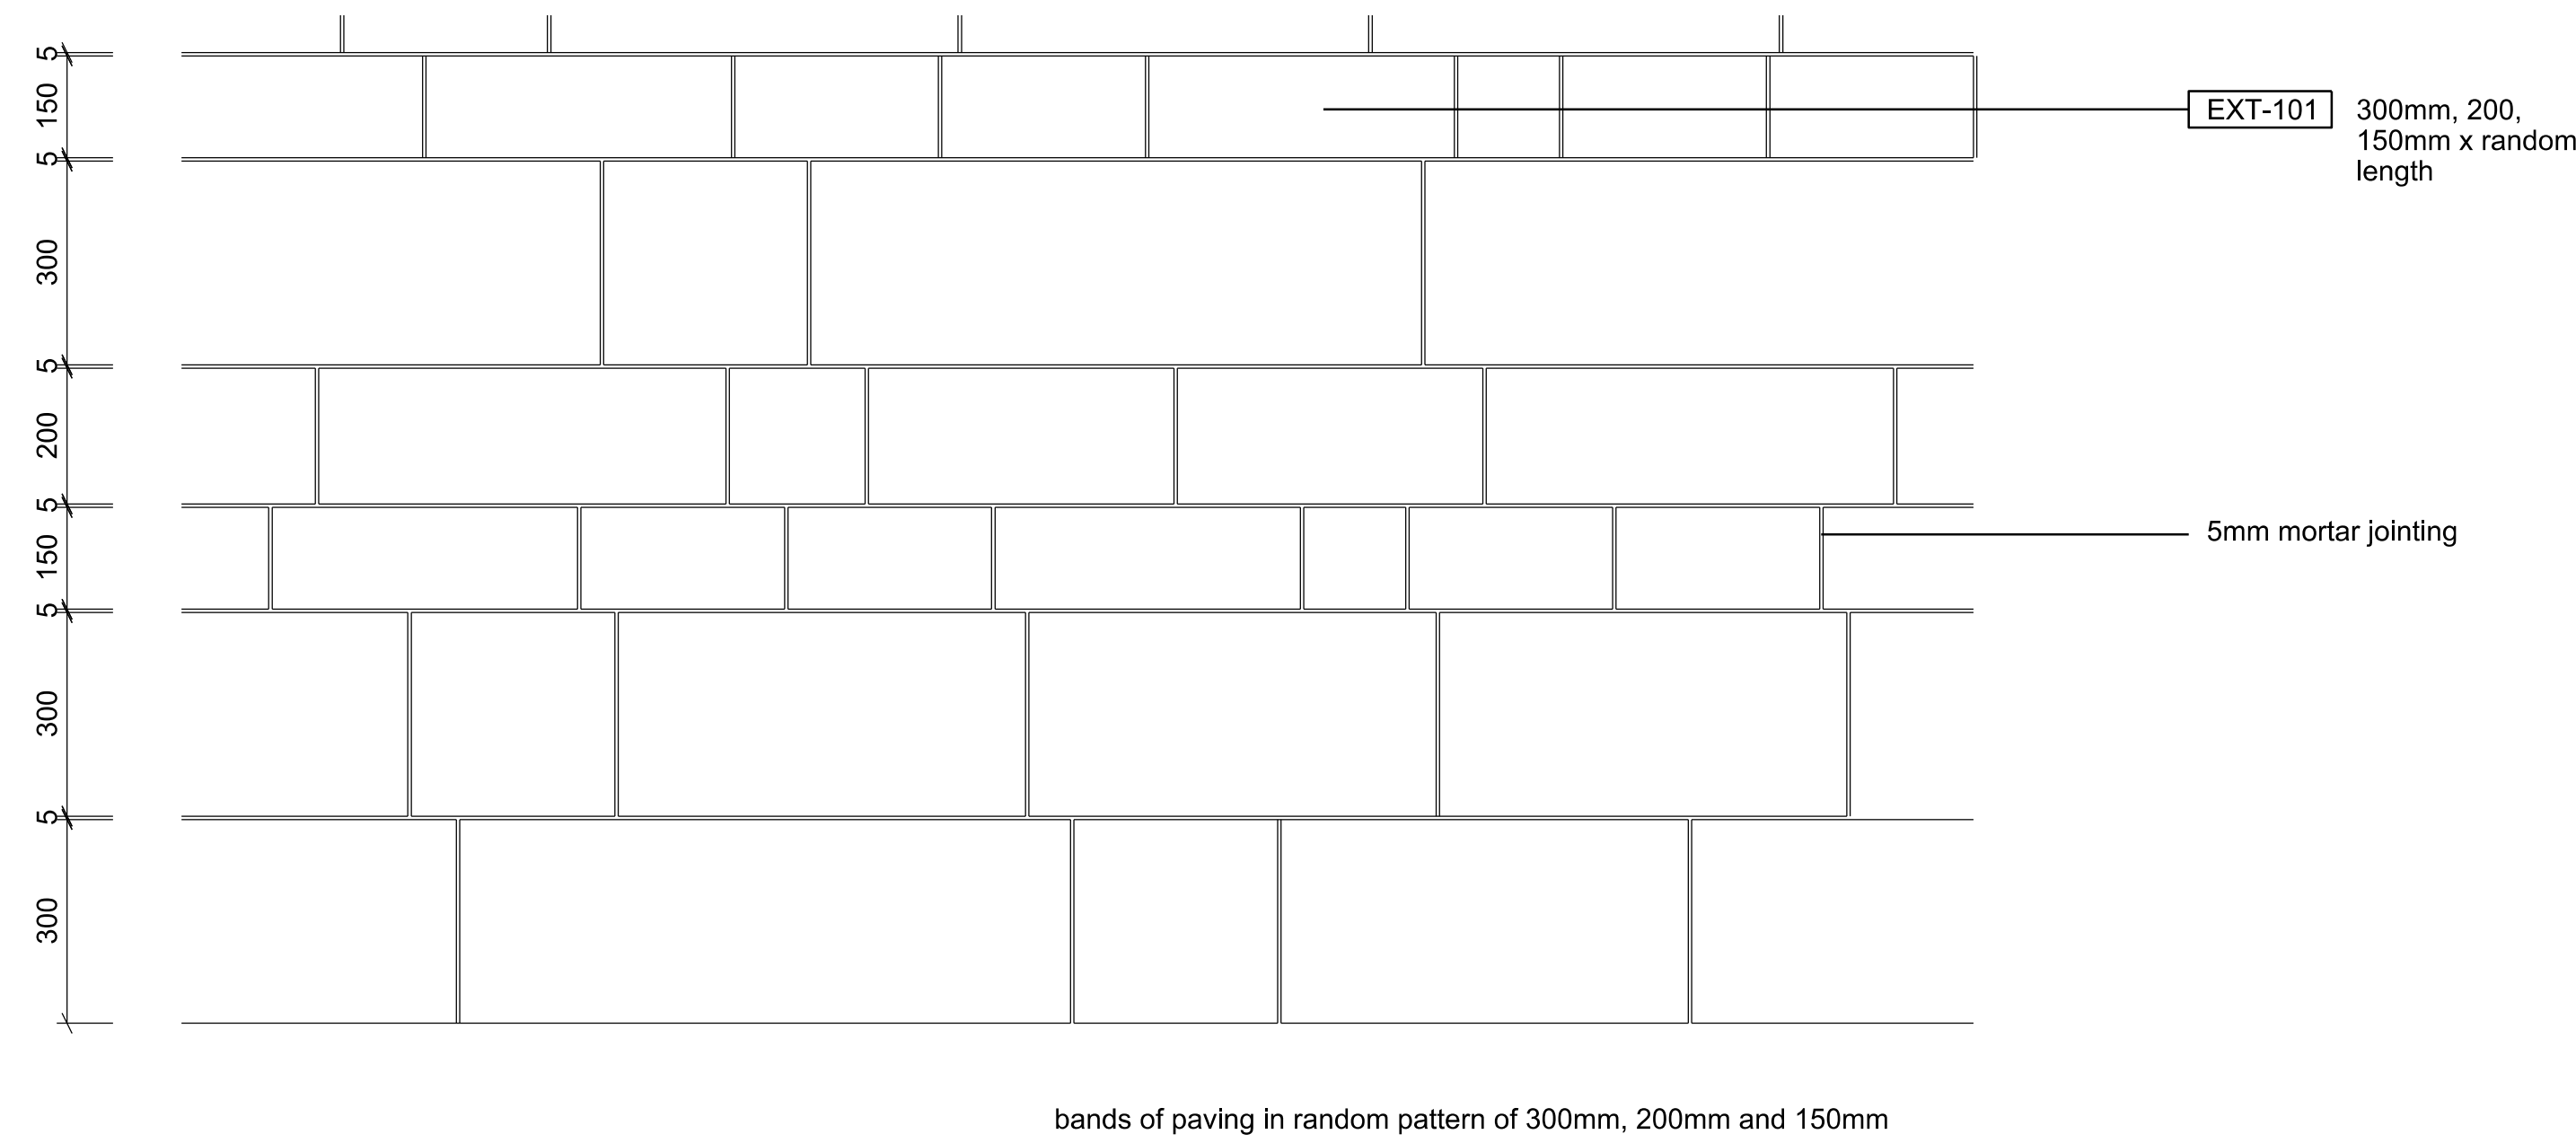
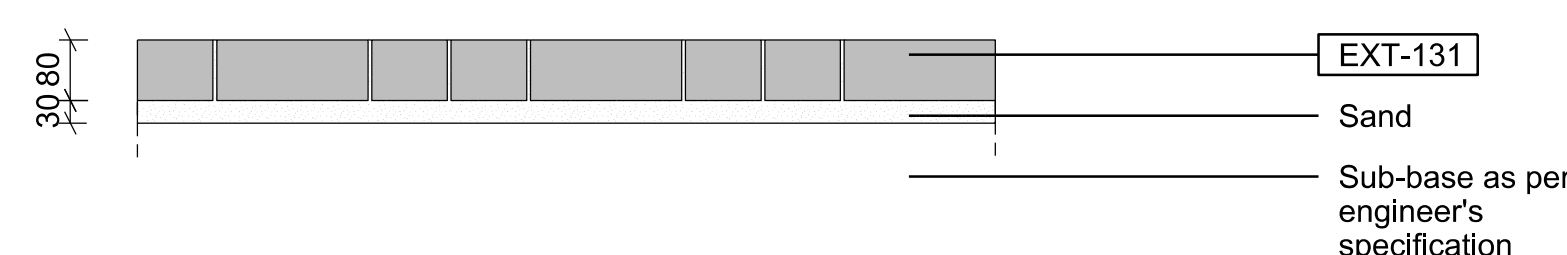
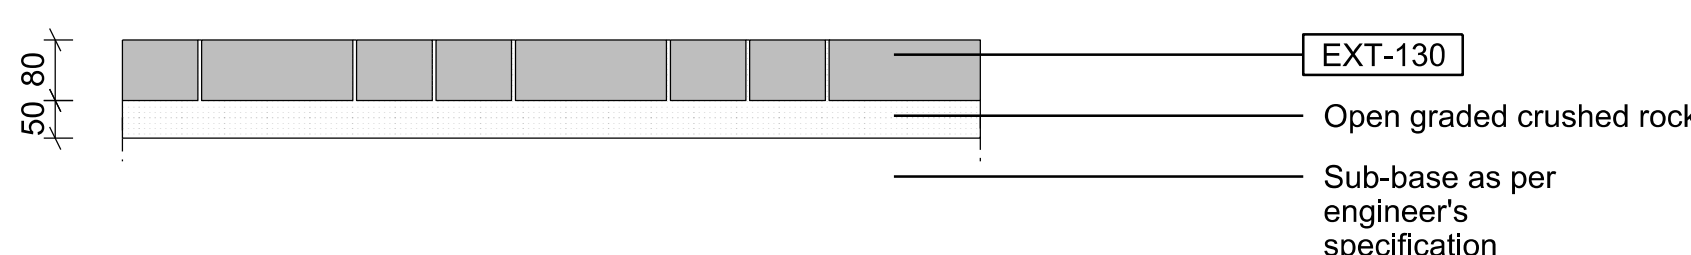
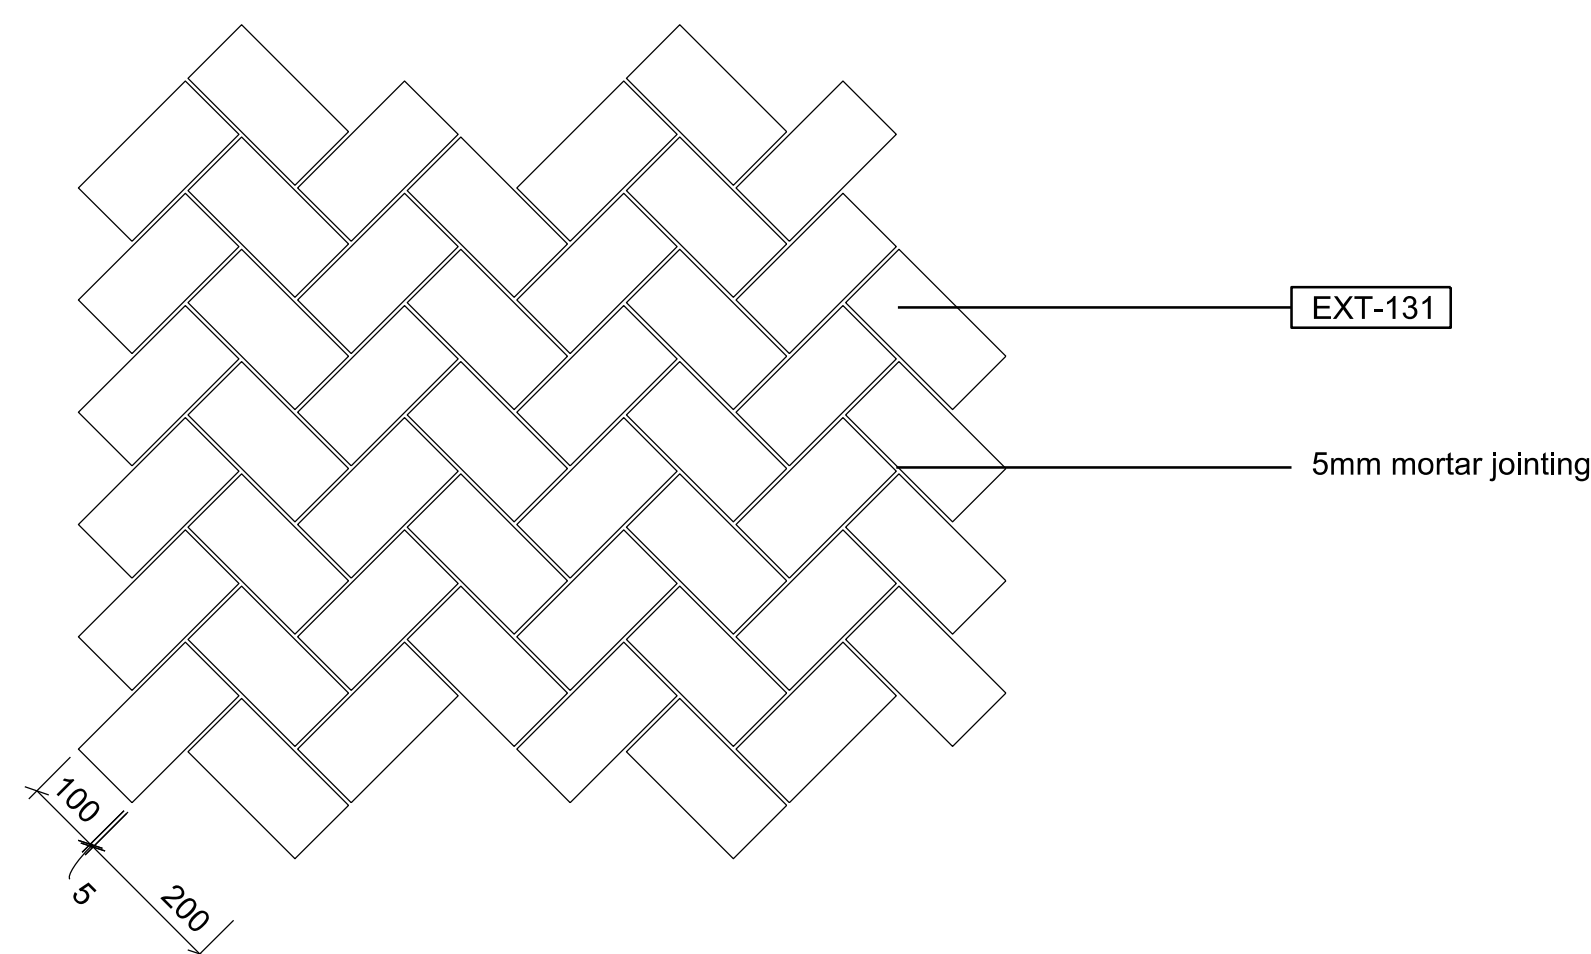


01 EXT-101 - Town Hall Square Paving
1:10







02 EXT-135 - Town Hall Square Paving
1:10

03 EXT-110 - Town Hall Gardens & Residential Entrance Paving
1:10

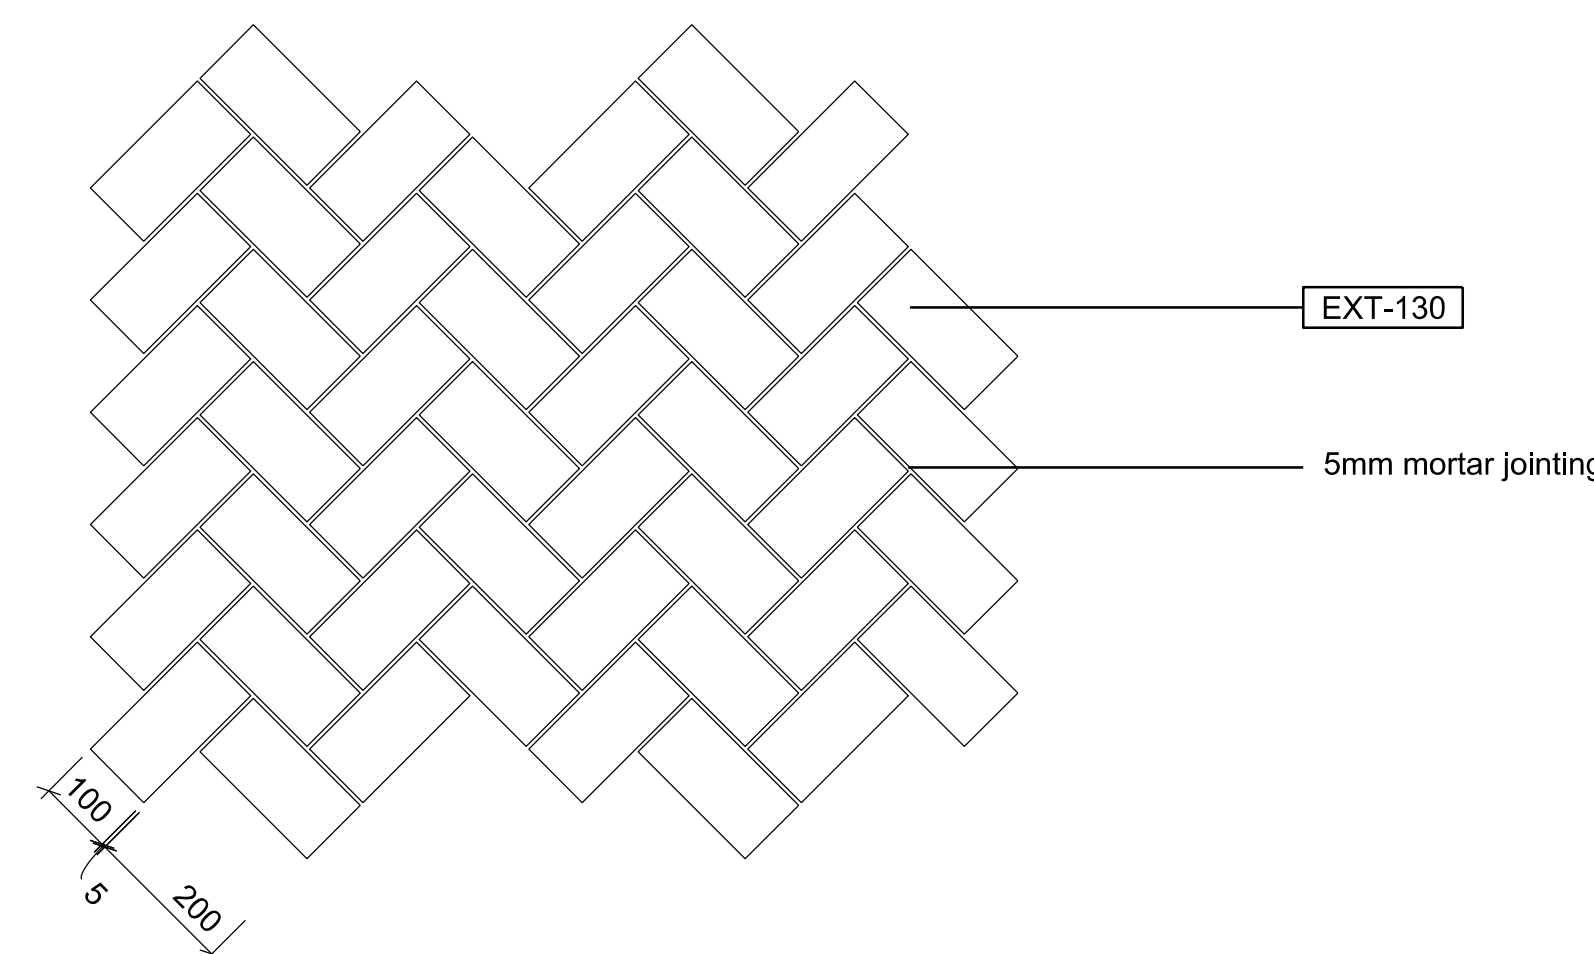

04 EXT-130 - Residential Permeable Paving
1:10

05 EXT-131 - Residential Impermeable Paving
1:10

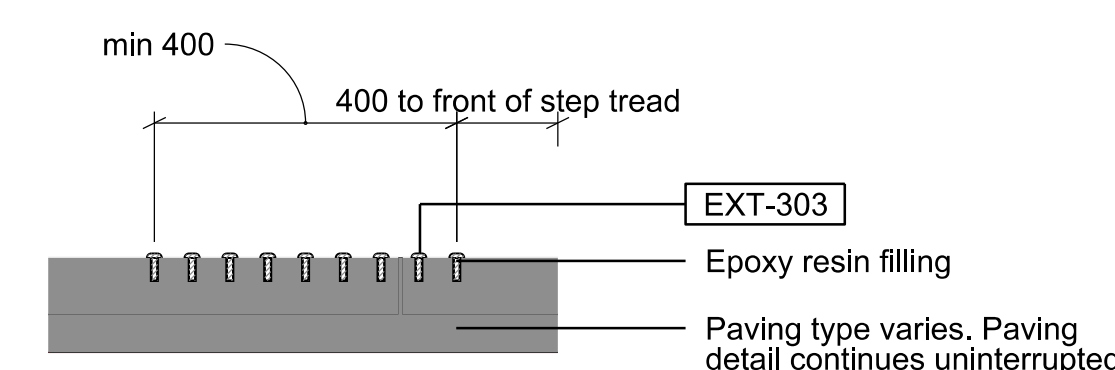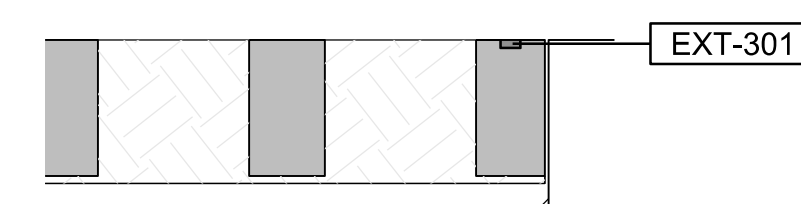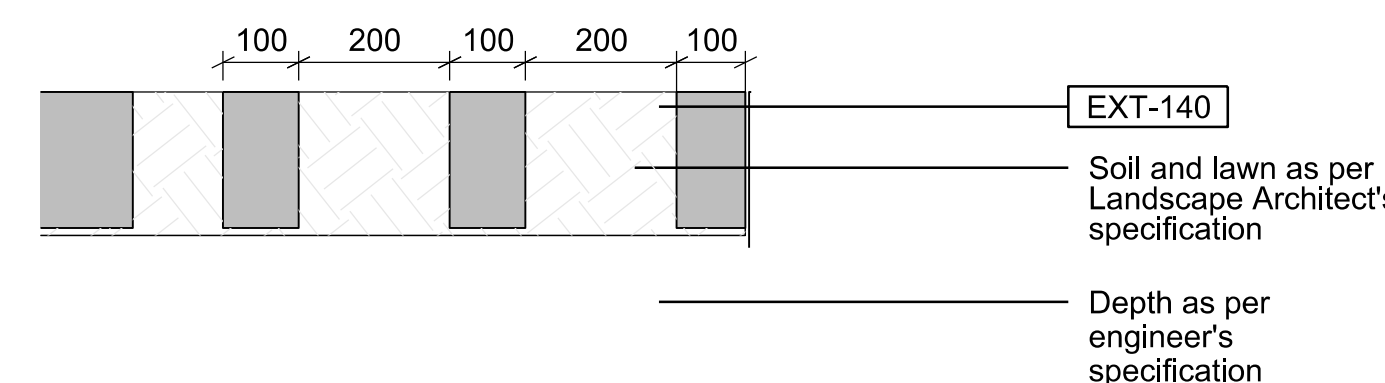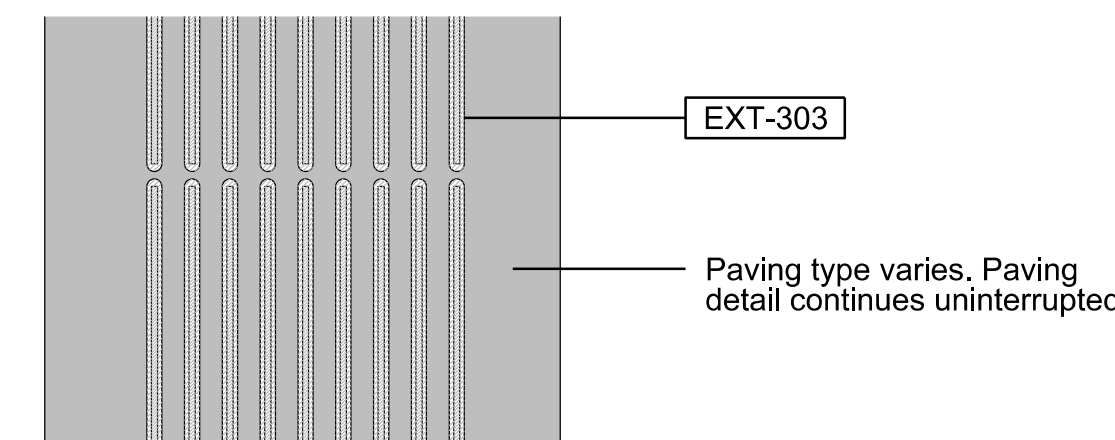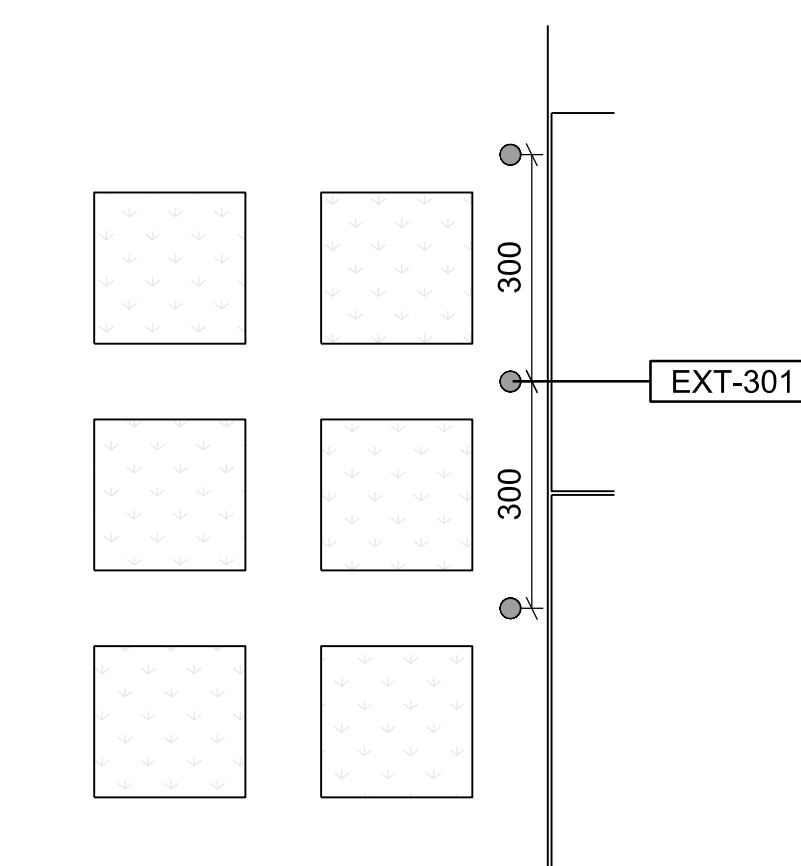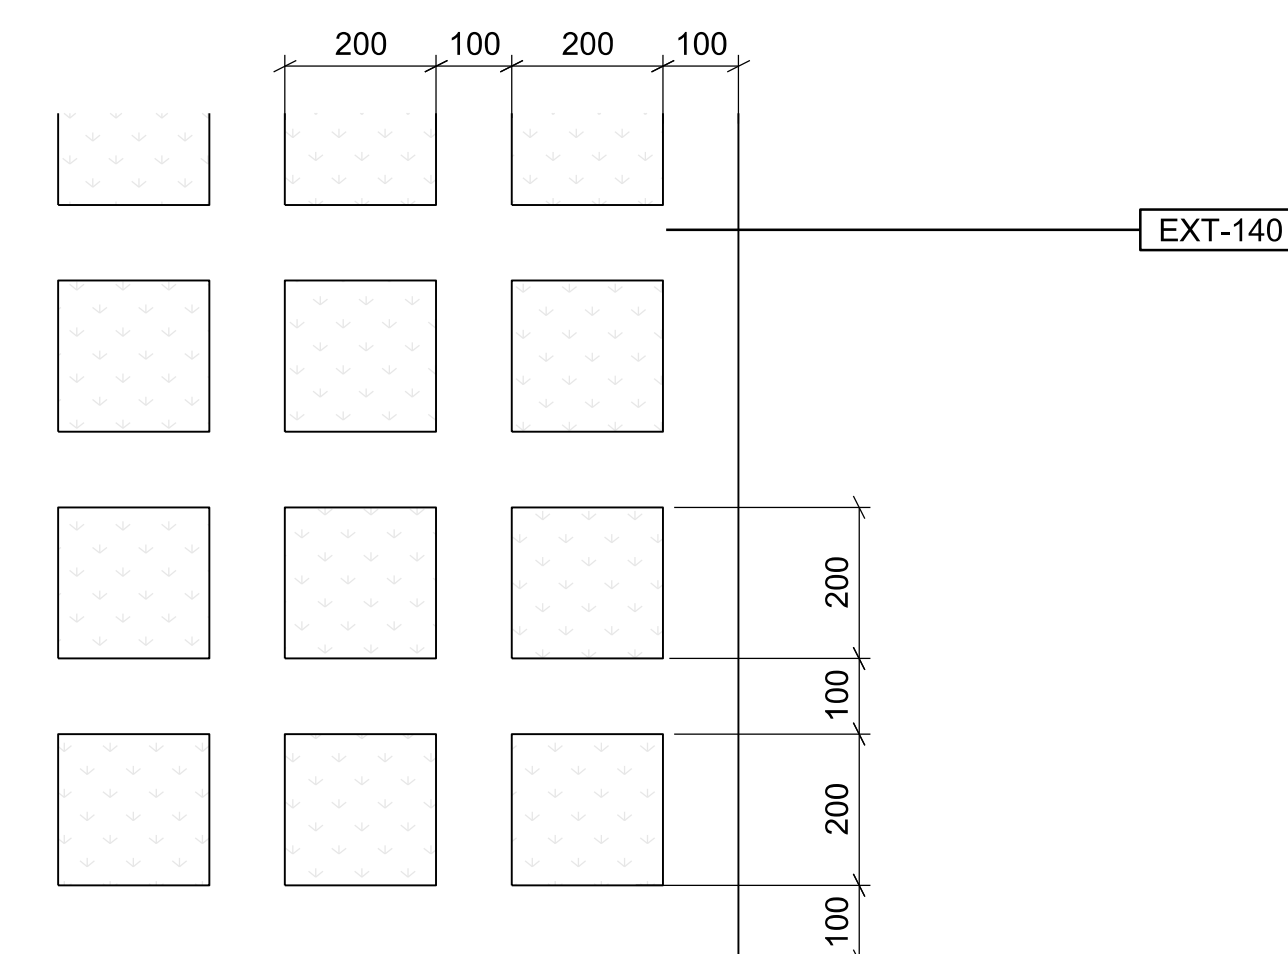

06 EXT-140 Grasscrete
1:10

07 EXT-301 Demise and parking stud
1:10

08 EXT-303 Tactile corduroy strip
1:10

General Notes
1. Dimensions are in millimetres unless stated otherwise.
2. Levels are in metres AOD unless stated otherwise.
3. Dimensions govern. Do not scale off drawing.
4. All dimensions to be verified on site before proceeding.
5. All discrepancies to be notified in writing to Make Limited.
© Make Limited 2015


KEY

00	14/02/18	For Tender	EB
Rev	Date	Reason For Issue	Chk

STAGE 3
DRAWING STATUS

make
32 Cleveland Street,
London, W1T 4JY
tel +44 (0) 20 7636 5151
info@makearchitects.com
www.makearchitects.com

Client
Far East Consortium International Limited
Ground Floor, 12 Stanhope Gate
London
W1K 1AW

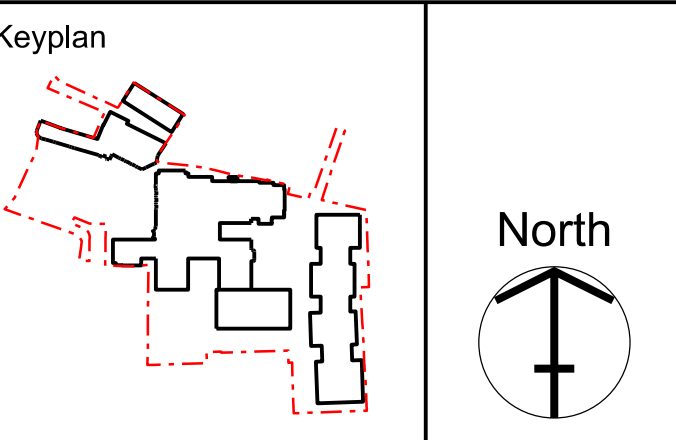

Project
Hornsey Town Hall
Drawing Title
Hornsey Town Hall
External Works details
Typical Paving details

Scale 1: 10	Paper Size @A0	Date 21.07.17
Project No. 1360	Draw No. X3100	Rev No. 00

