
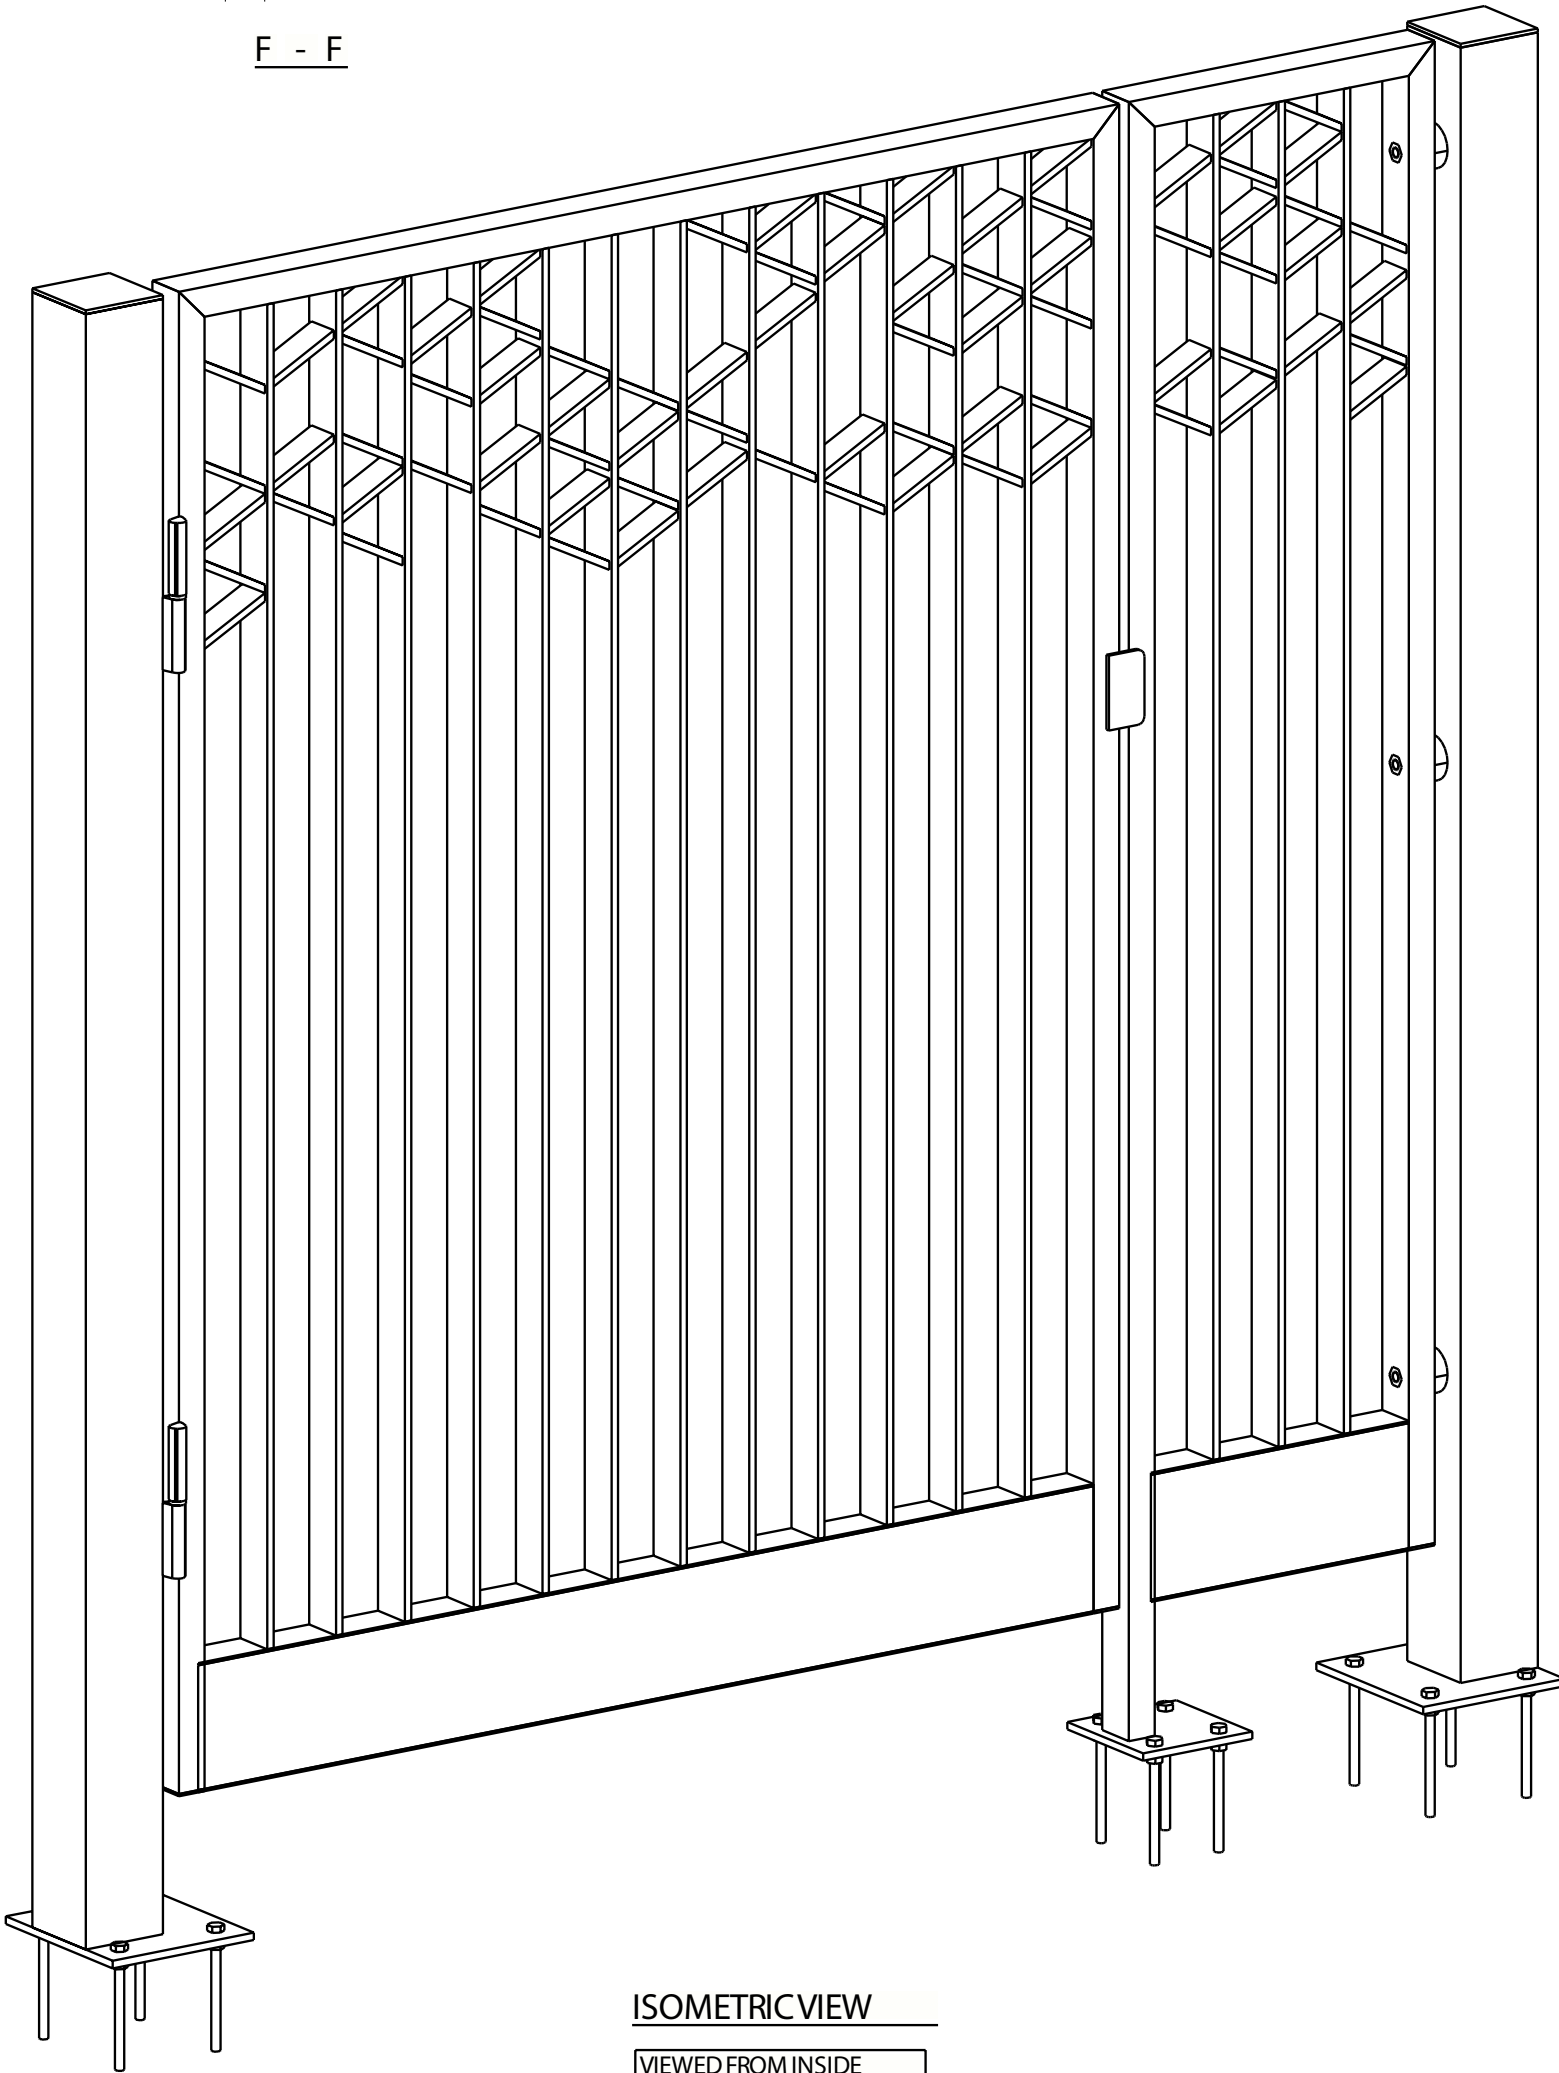
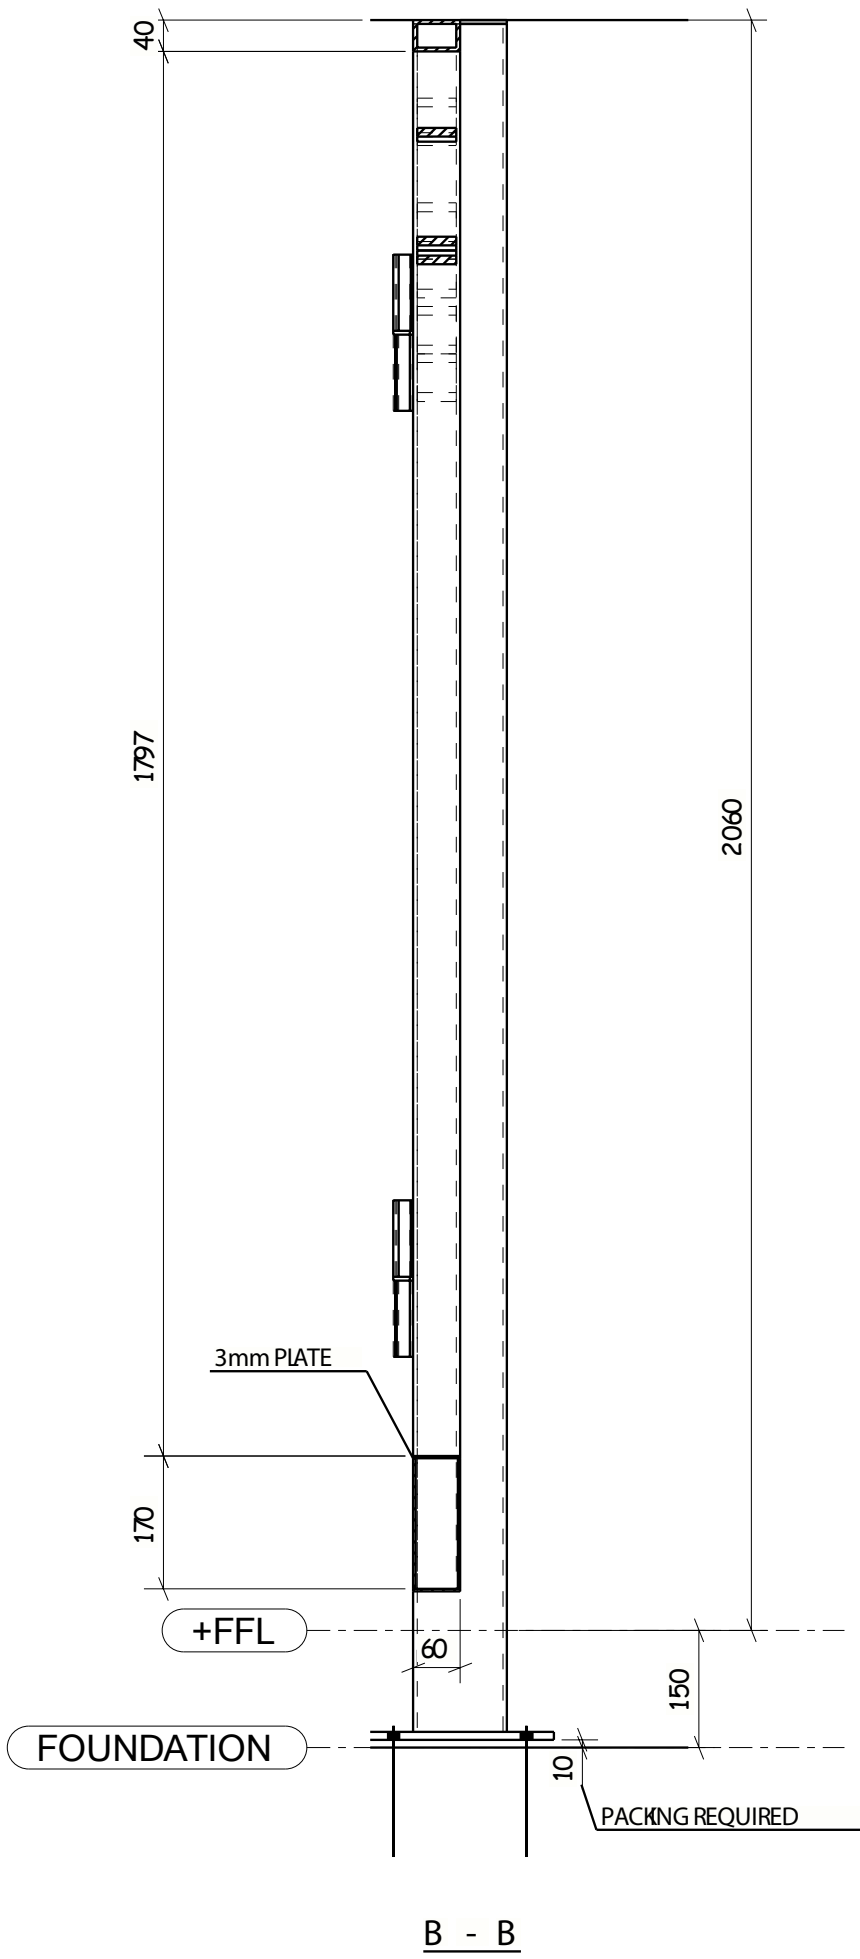
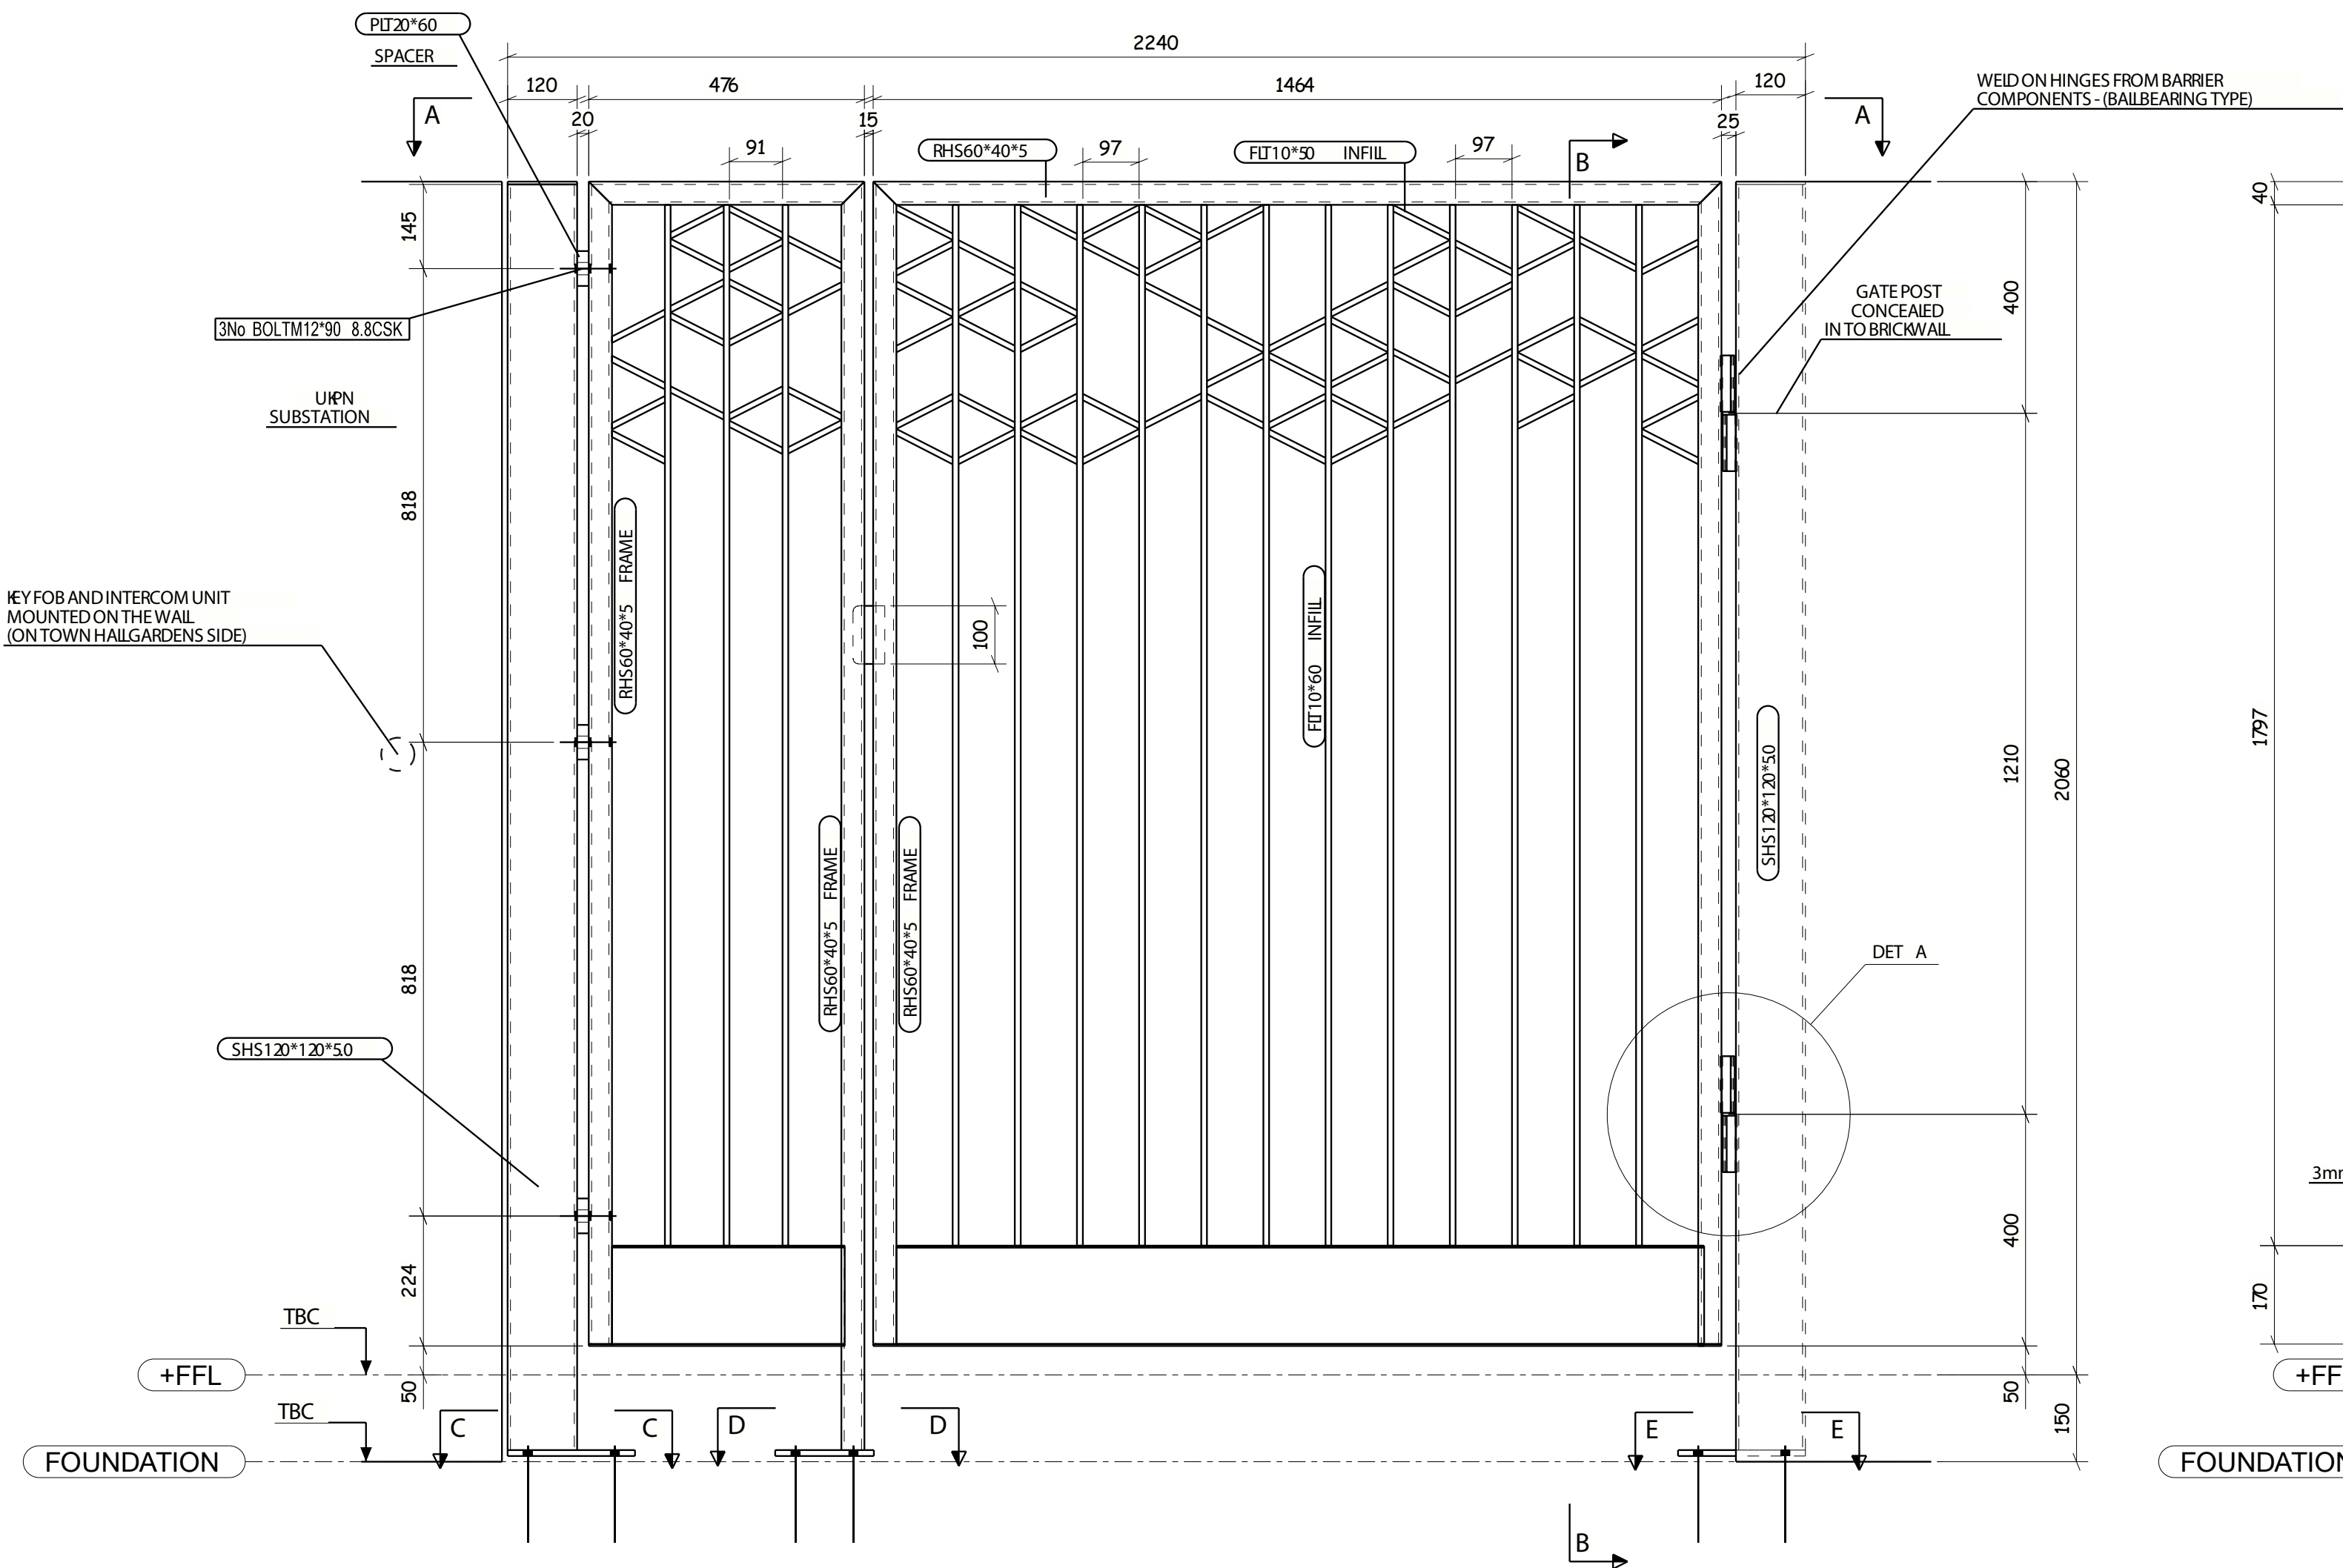
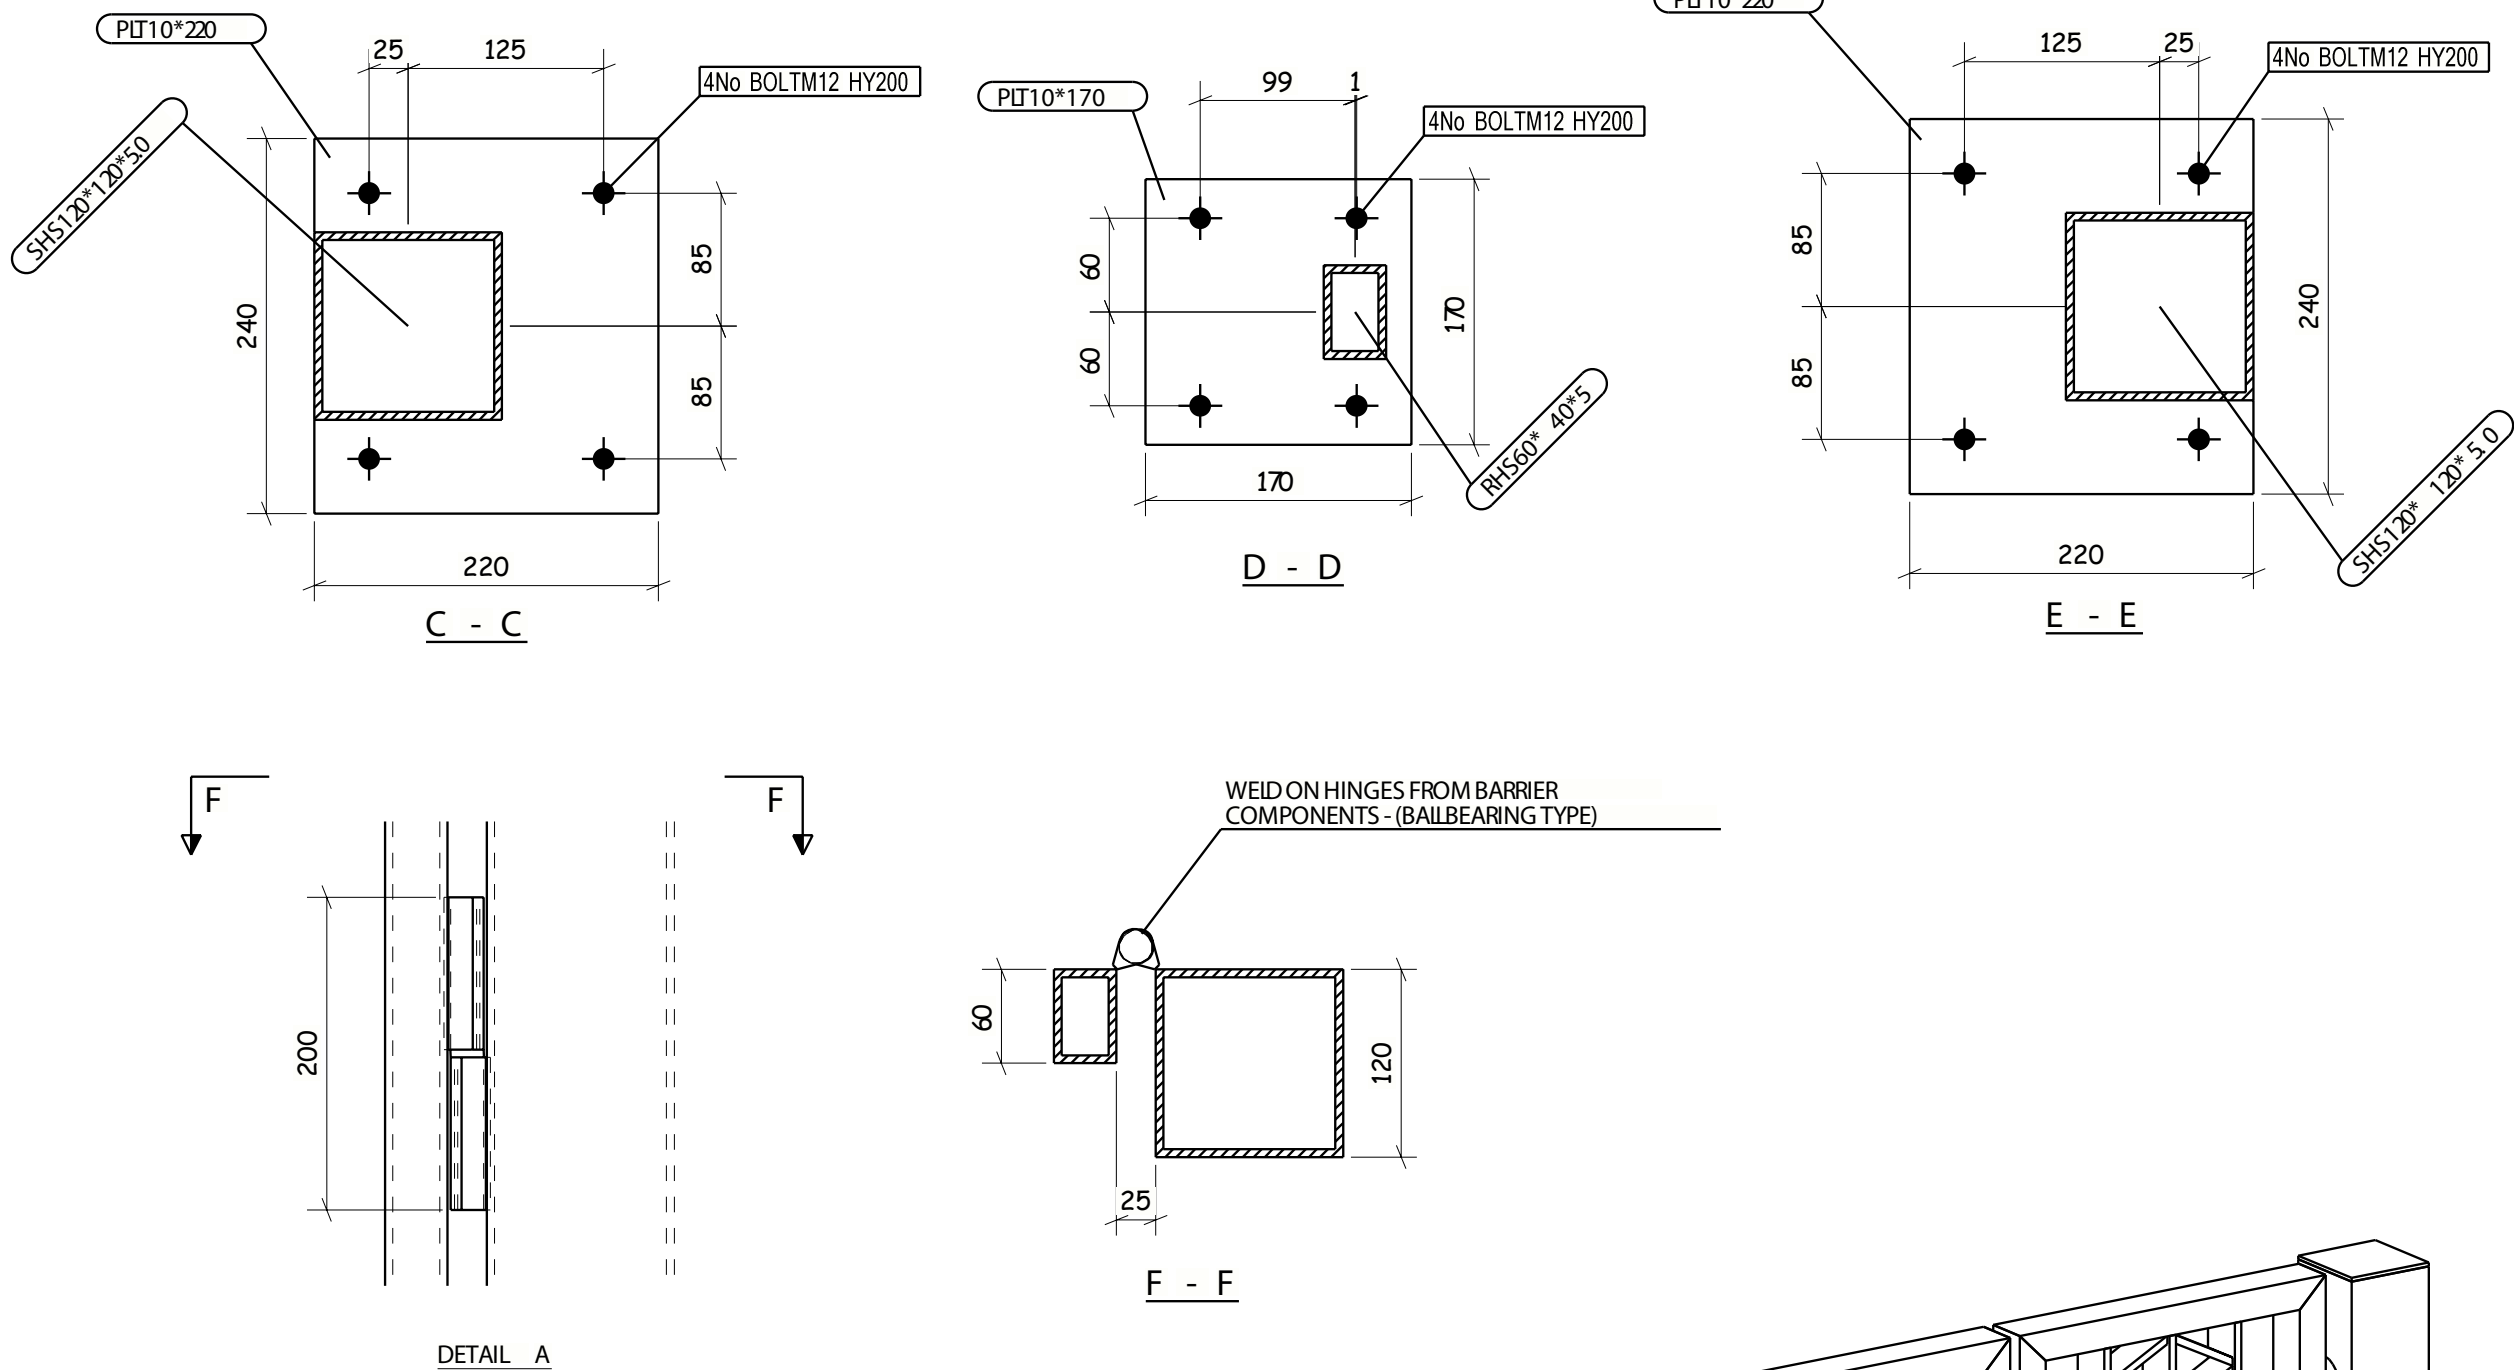


ANY AUTOMATION, MAG LOCK OR CLOSURE TO BE SUPPLIED BY OTHERS

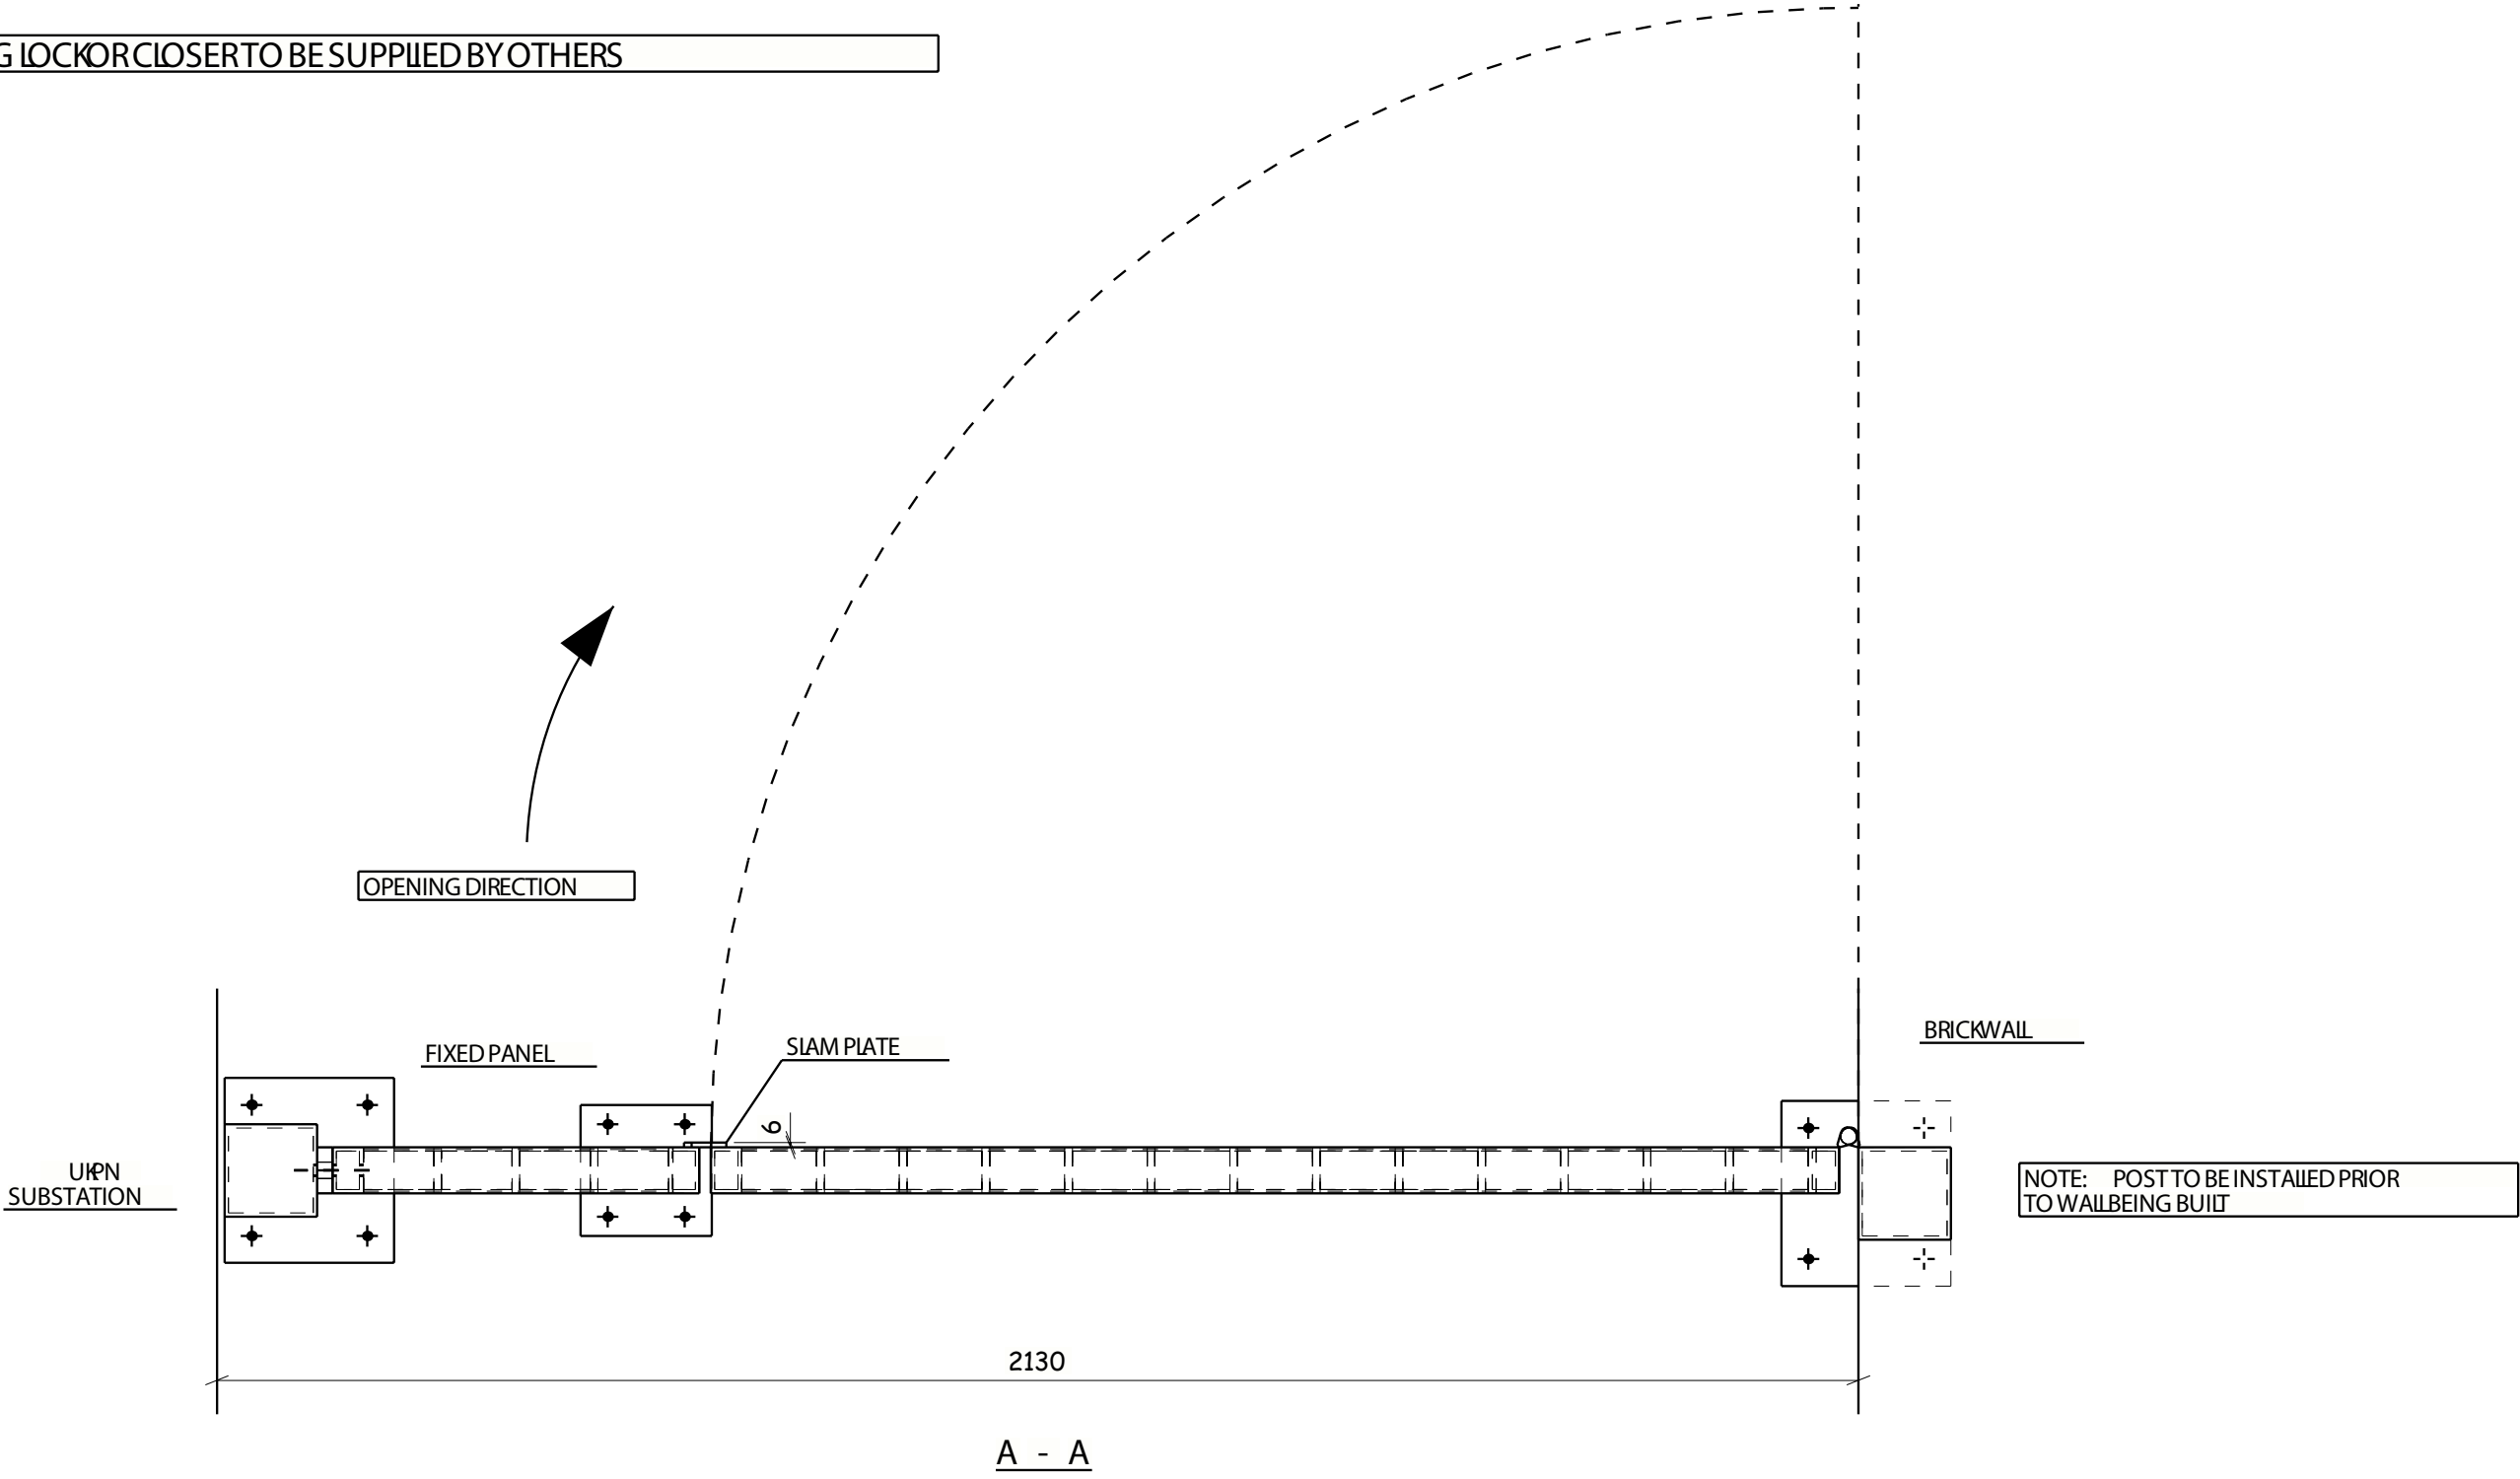

ISOMETRIC VIEW
VIEWED FROM INSIDE
CONCRETE NOT SHOWN FOR CLARITY

NOTE:
MAIN POST TO BE SHS120*120*5.0
BOTTOM RAIL 3mm PLATE TO MAE 170*60*3
GATE FRAME TO BE RH560*40*5
HINGE TBC
GATE INFILLS TO BE RH60*10
FINISH RAU/022 GLOSS (TBC)

C01	ISSUED FOR COMMENT	08.06.2022
REV MARK	REVISION DESCRIPTION	REVISION DATE
DRAWING TITLE	GATE 13 LAYOUT	
CONTRACT	HORNSEY TOWN HALL	
MODELED BY	IT	DATE 01.06.2022
CONTRACT NO	SEL142	SCALE 1:5 1:10
DRAWING No	7414-10-002	REVISION No. C01

