




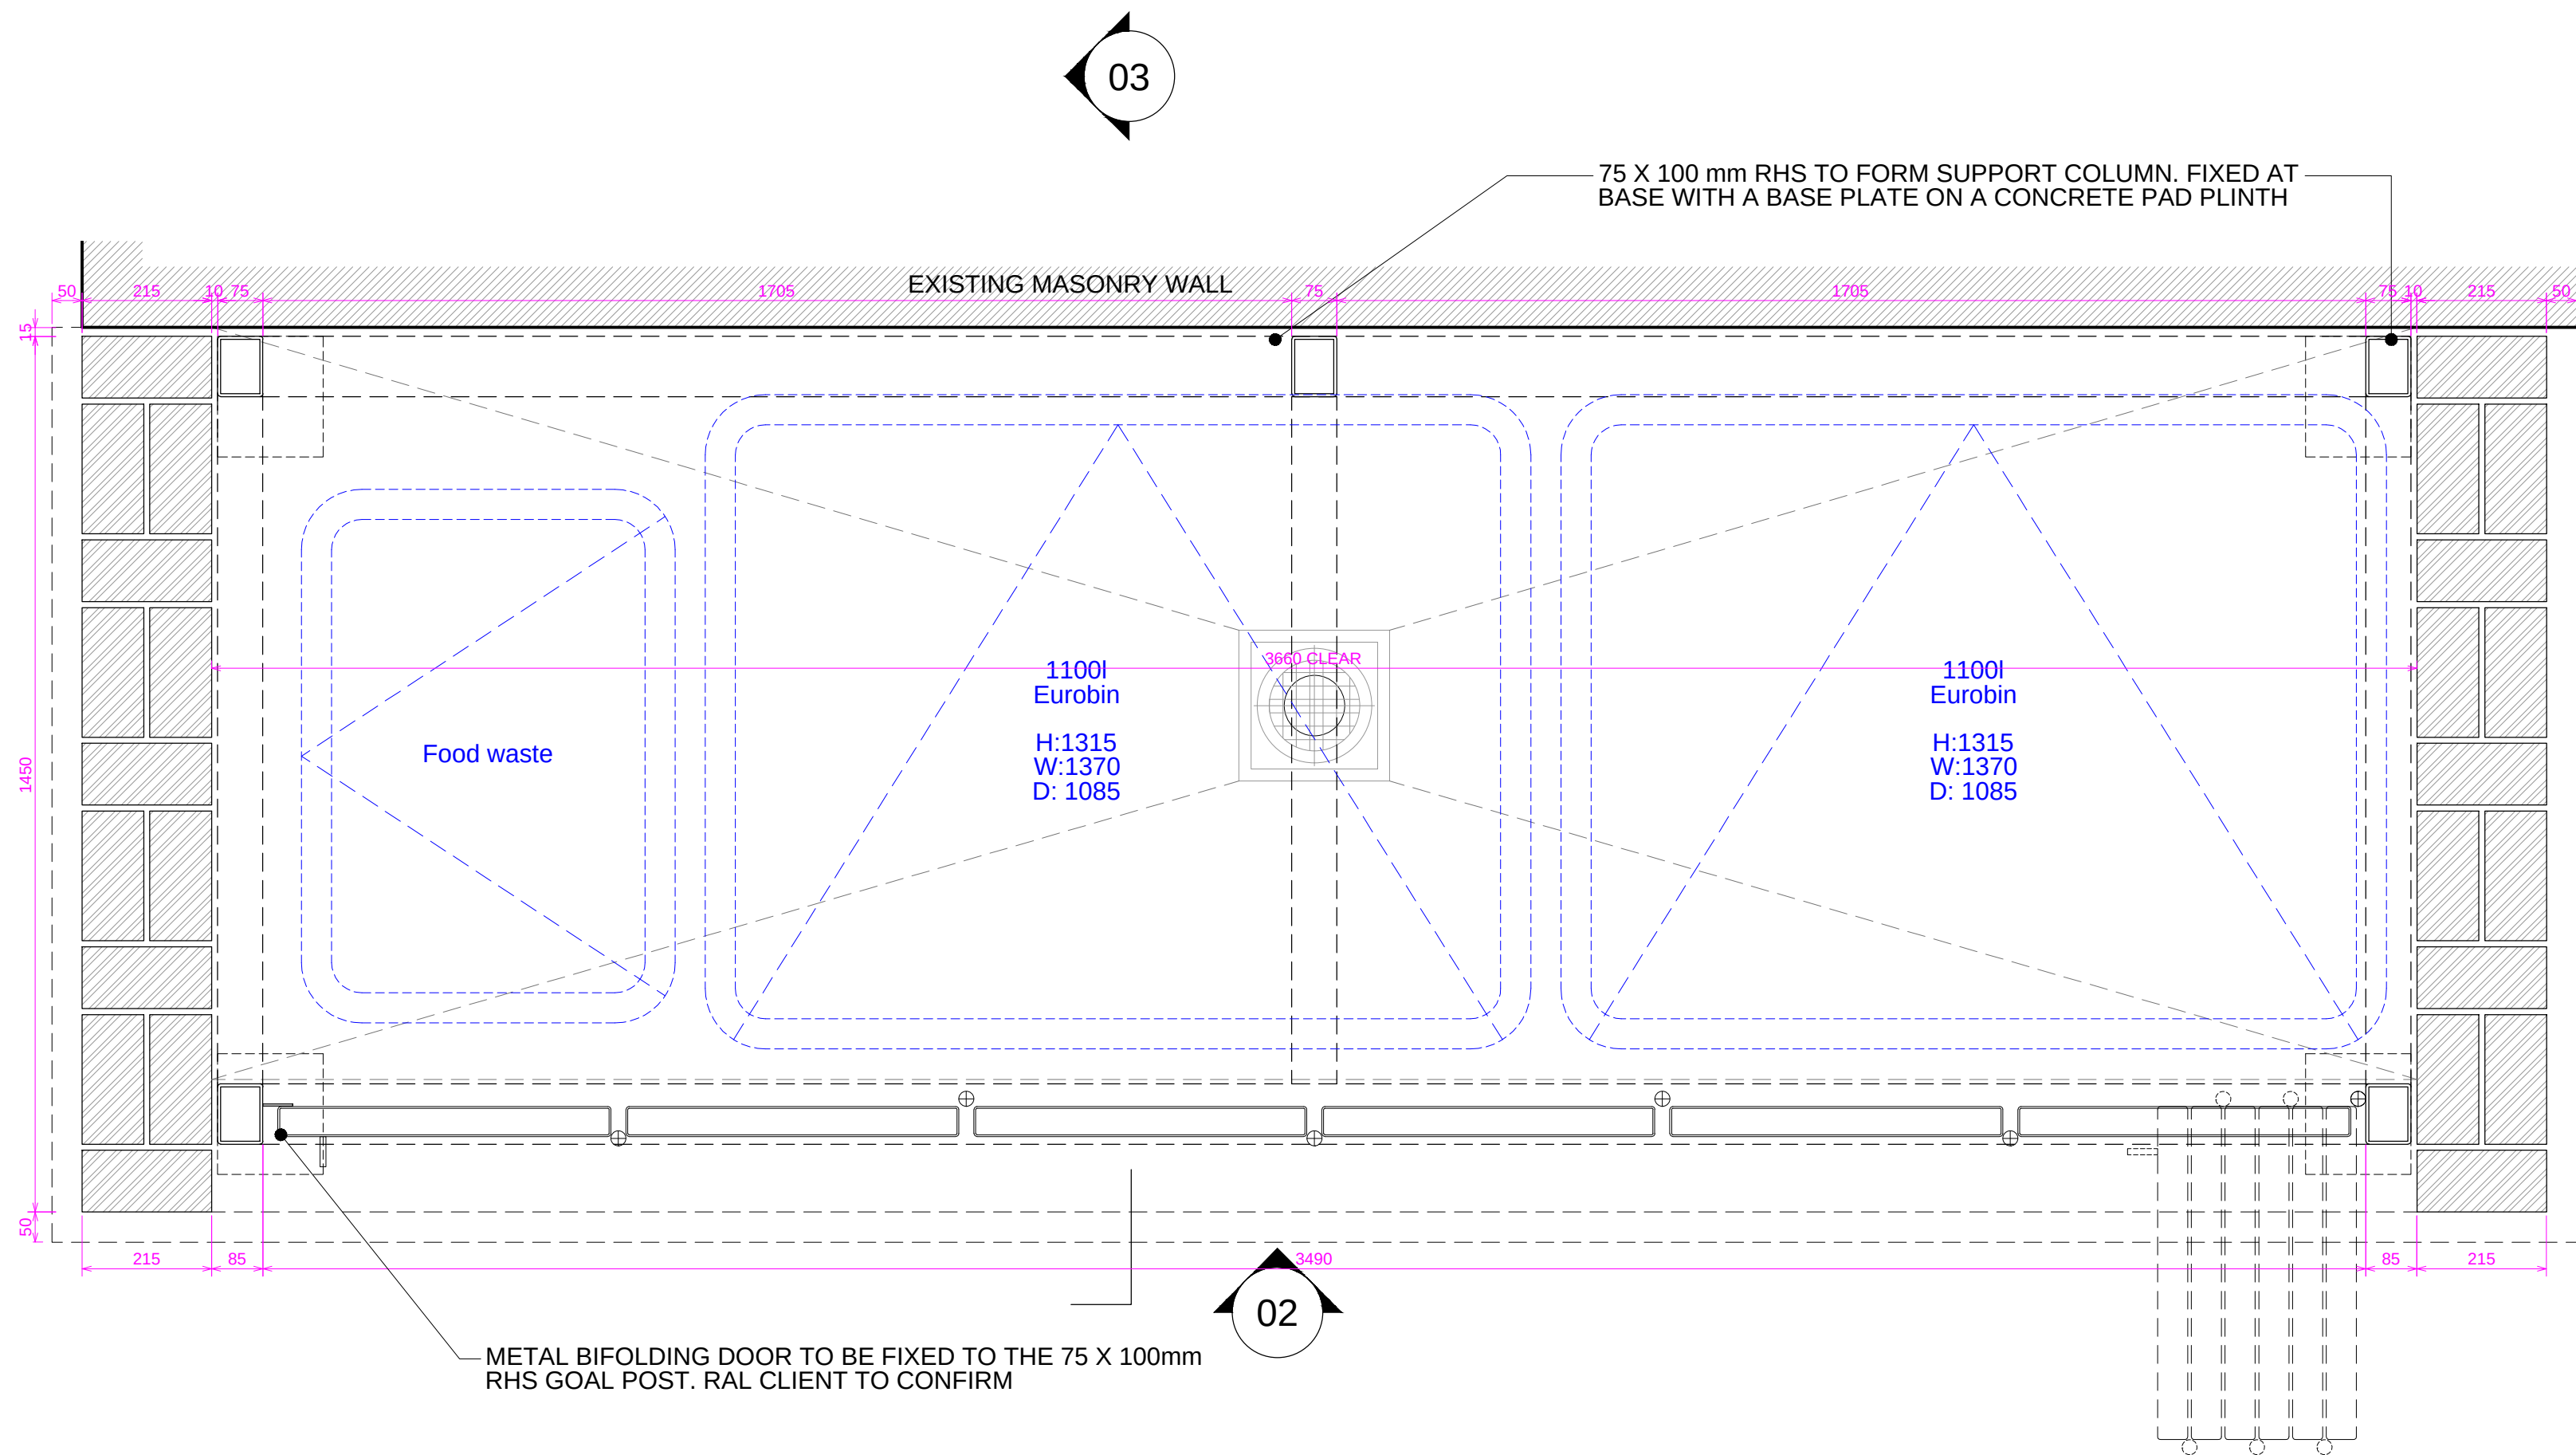


01 Bin Store Proposed Plan
1:10

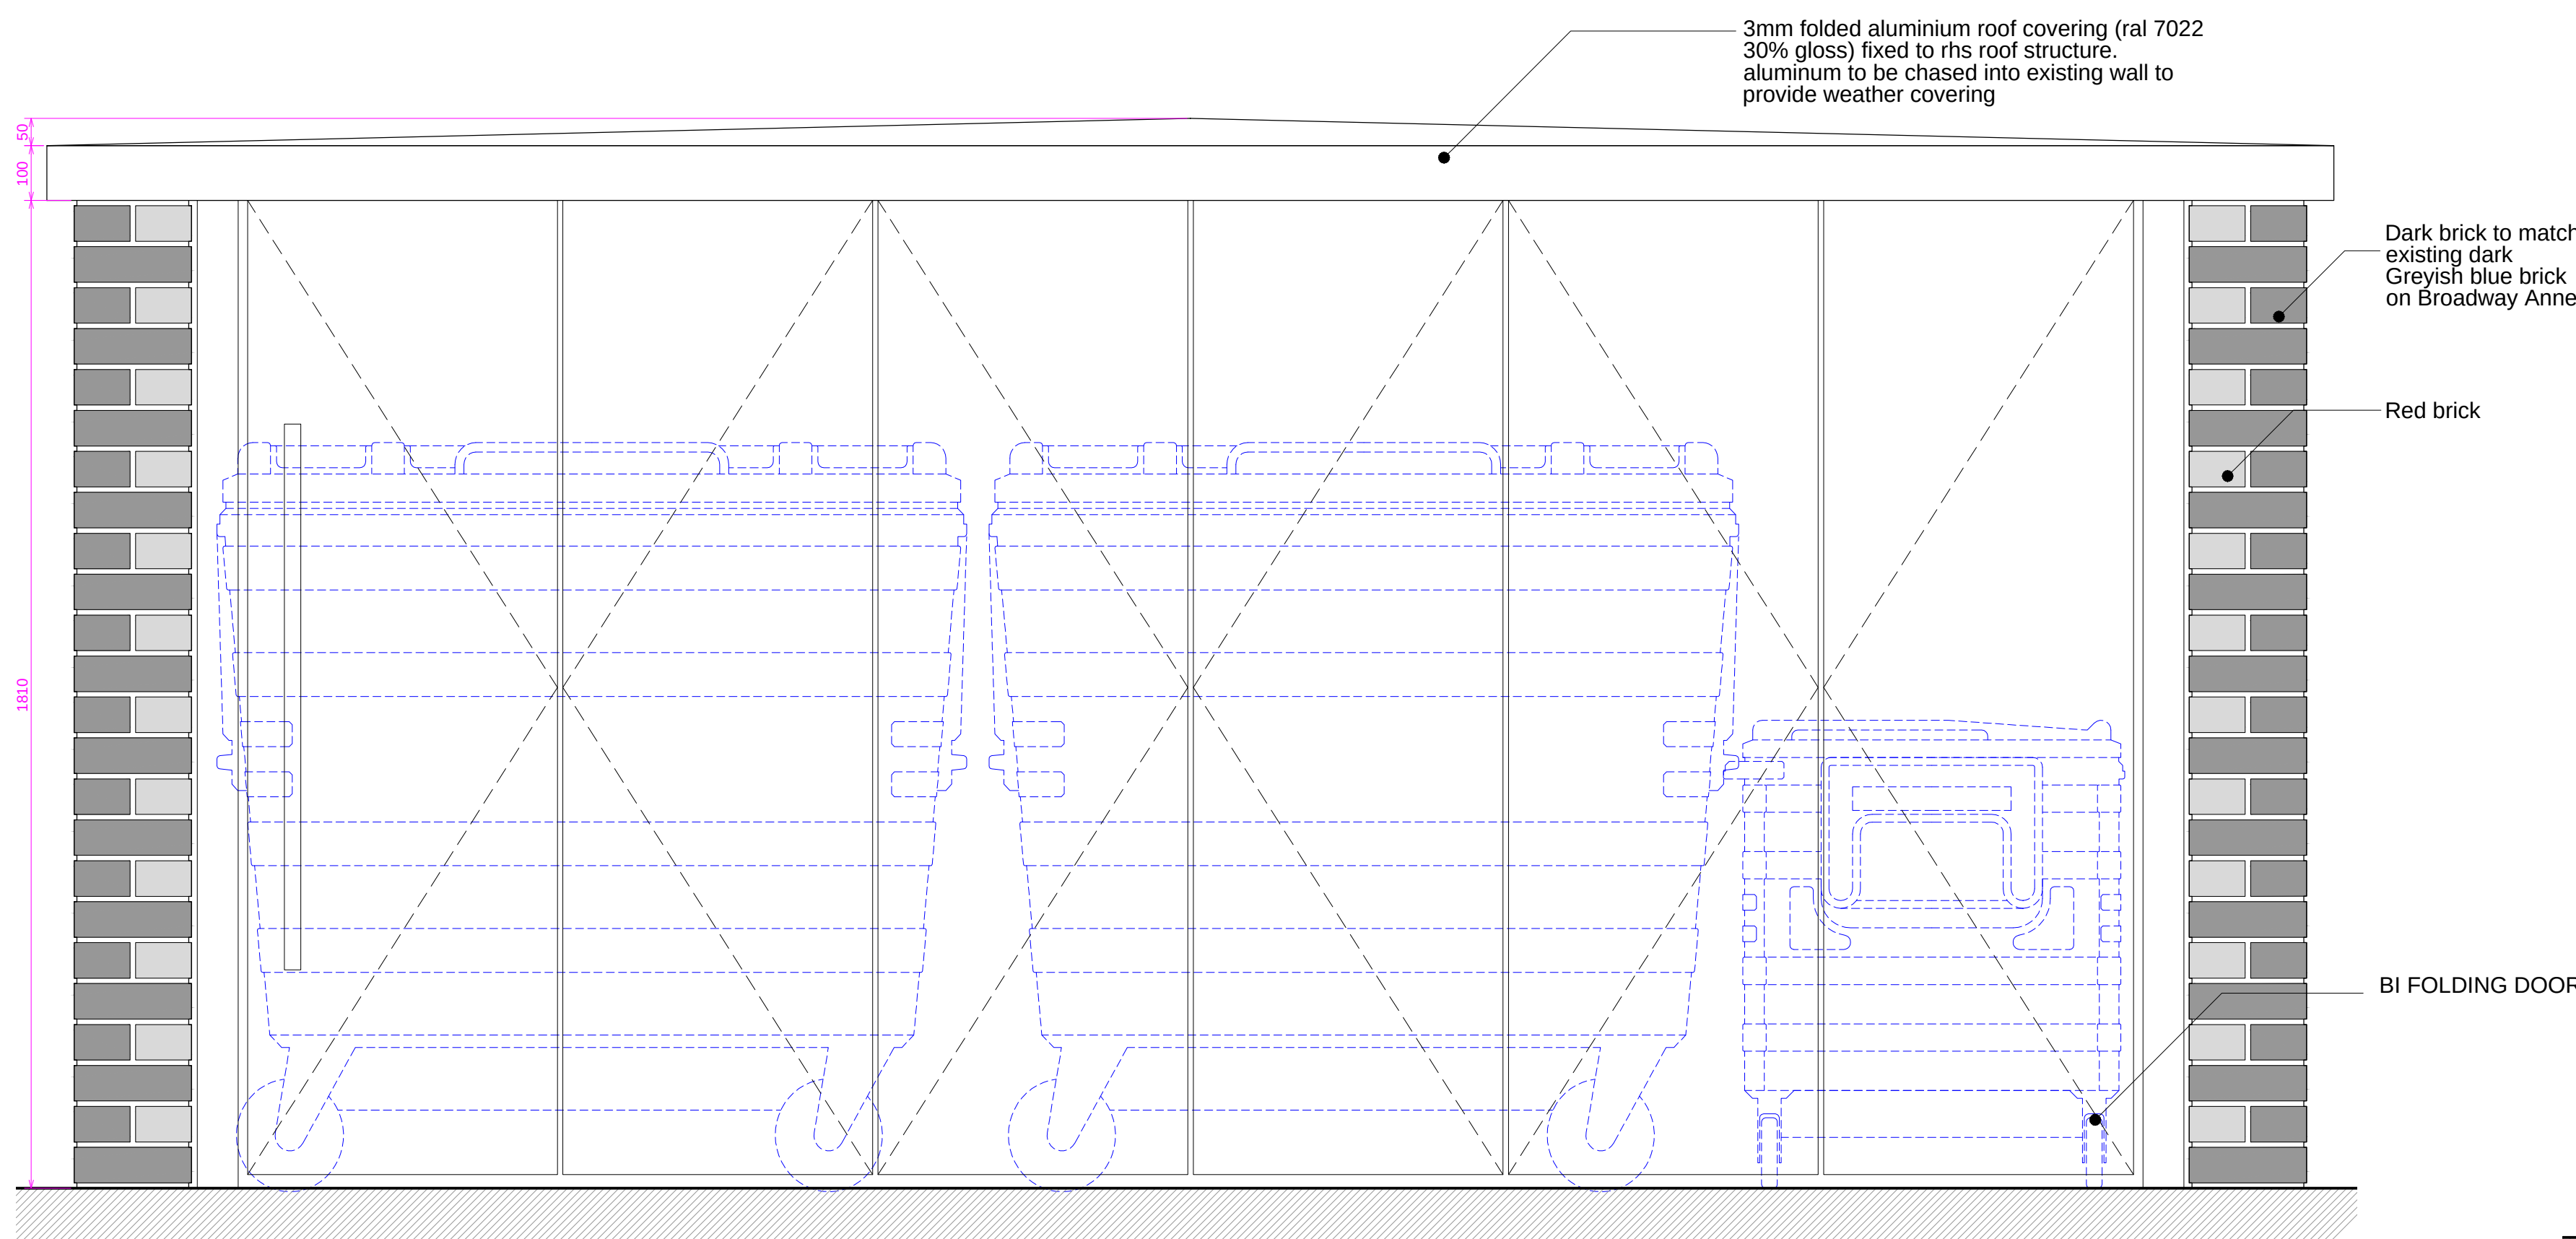

02 Bin Store Proposed Elevation
1:10

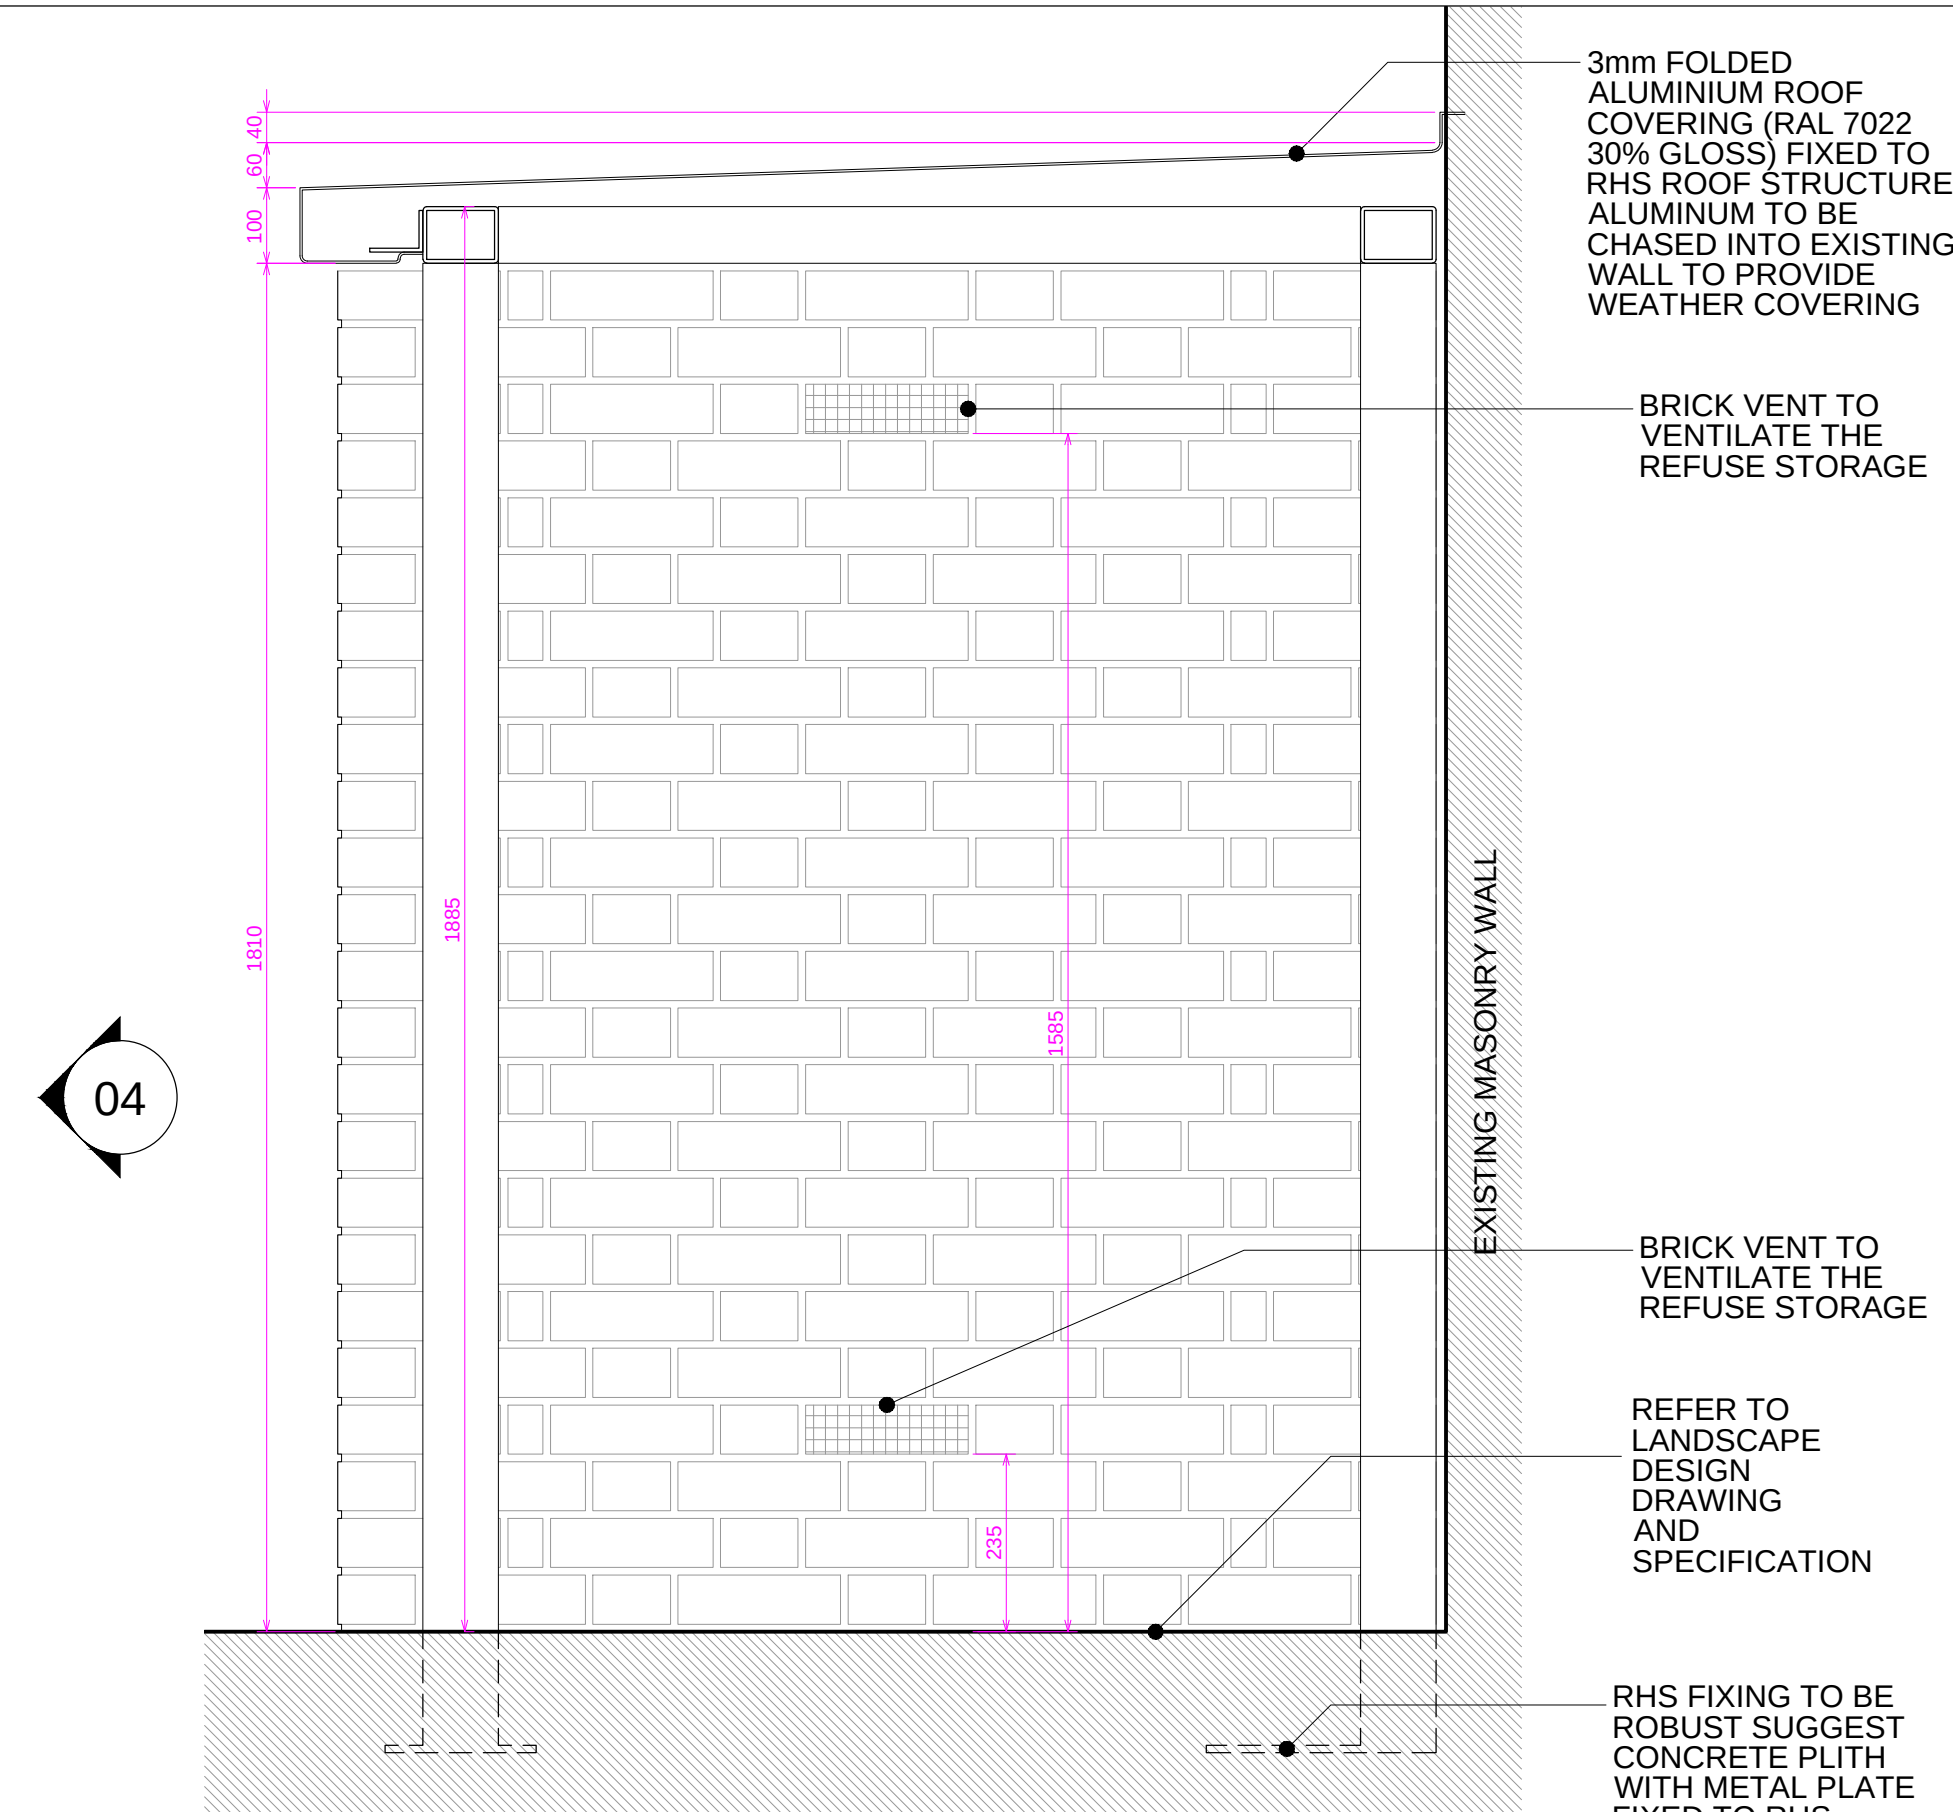

03 Bin Store Proposed Section
1:10

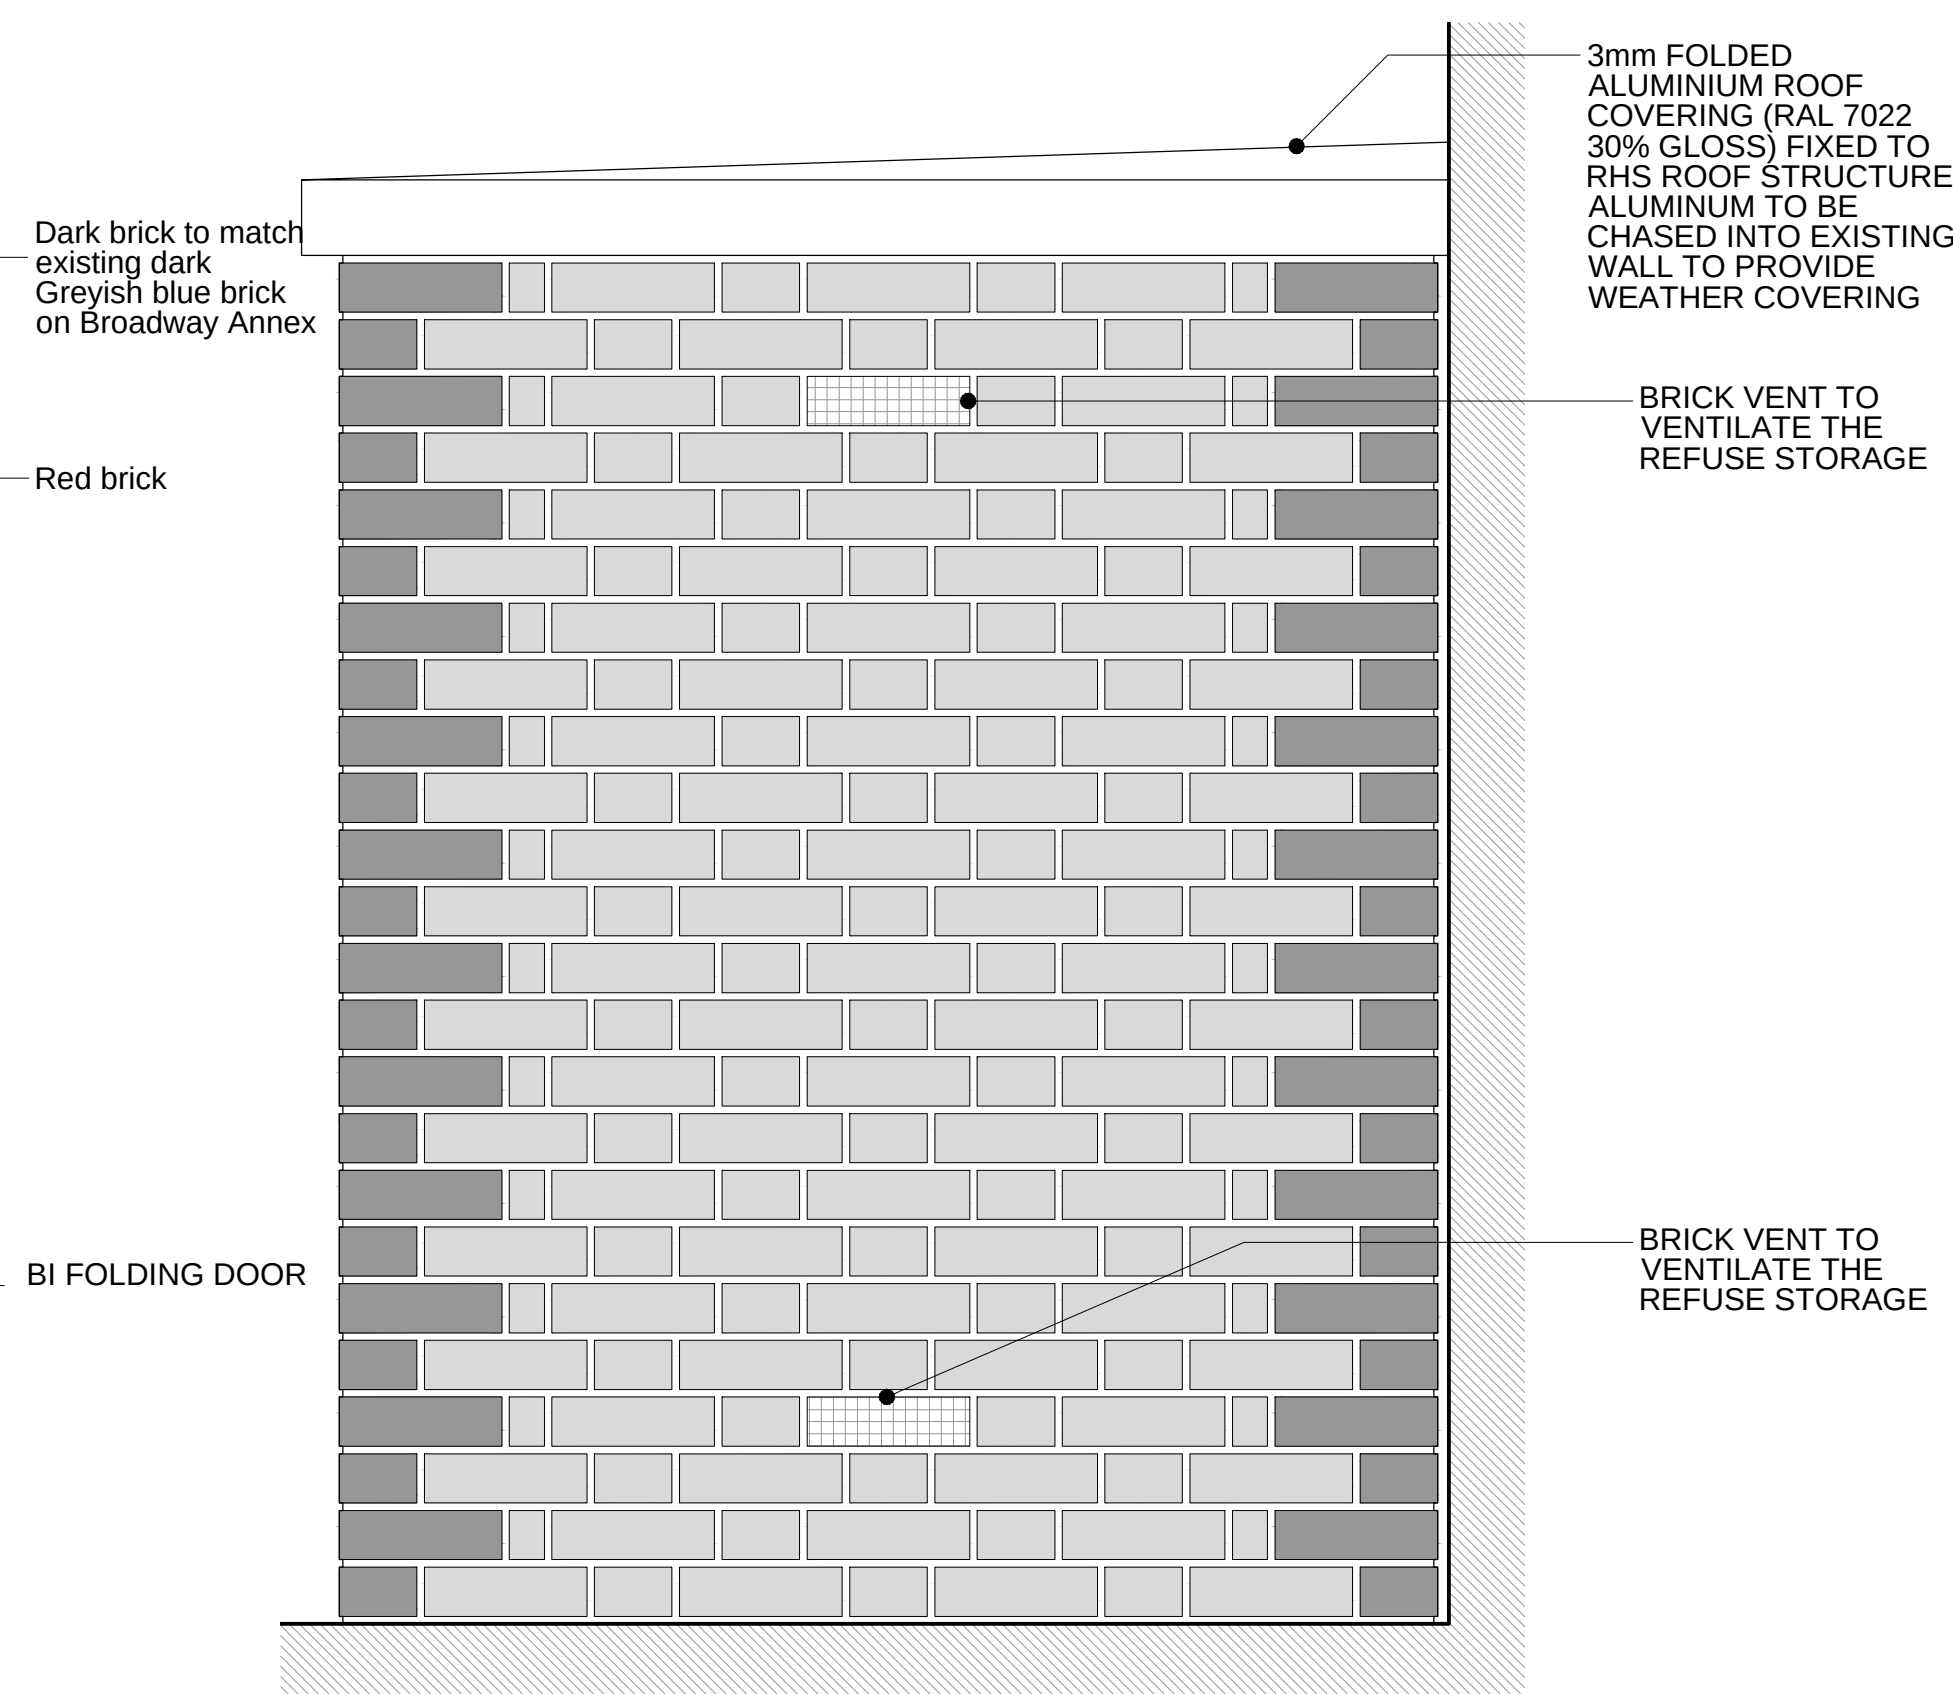

04 Bin Store Proposed Elevation
1:10

© KDS & Associates Ltd
No part of this drawing may be reproduced without written consent.
All contractors must visit site and be responsible for taking and checking all dimensions relating to this work.
Do not scale from this drawing.

REVISION NOTES

C1	04-05-2022	AC	ISSUED FOR INFORMATION
C2	04-12-2022	NR	ISSUED FOR CONSTRUCTION AMENDED FURTHER TO EMAIL CONFIRMATION WITH MAKE & ACL

Keyplan

North

ARDMORE CONSTRUCTION LTD.
6 WHARF STUDIOS,
25 WHARF ROAD,
LONDON, N1 7GR
TEL: 0208-344 0300
www.ardmoregroup.co.uk

KDS ASSOCIATES LTD
TECHNICAL • ARCHITECTURAL • MANAGEMENT • CONSULTANTS
101 THE BLACKFRIARS FOUNDRY
156 BLACKFRIARS ROAD
LONDON SE1 6EN
0203 355 0775
www.kdsassociates.co.uk

CONSTRUCTION

PROJECT / DRAWING TITLE
HORNSEY TOWN HALL
BROADWAY ANNEX
N8 9JJ
DRAWING TITLE

MASORRY DETAILS
EXTERNAL BIN STORE

DATE / DRAWN BY 18-06-19 AC	SCALE 1:10 @A1	REV C2
--------------------------------	-------------------	-----------

PROJECT / DRAWING NO
3670-KDS-BA-ZZ-DR-A-51-4901