

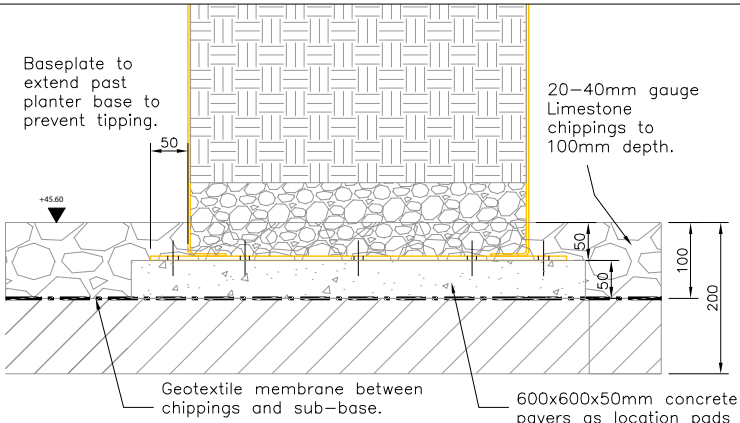
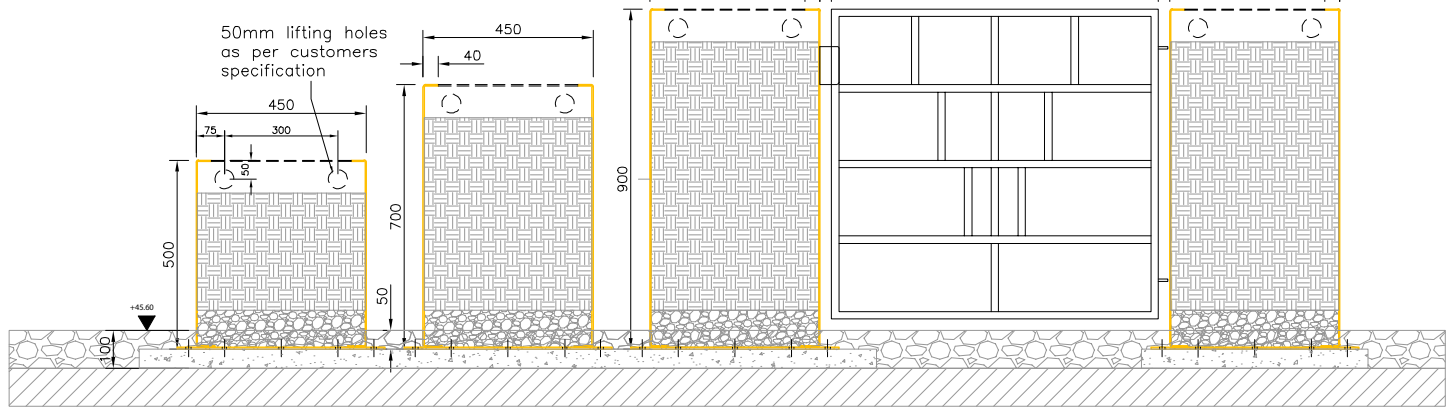
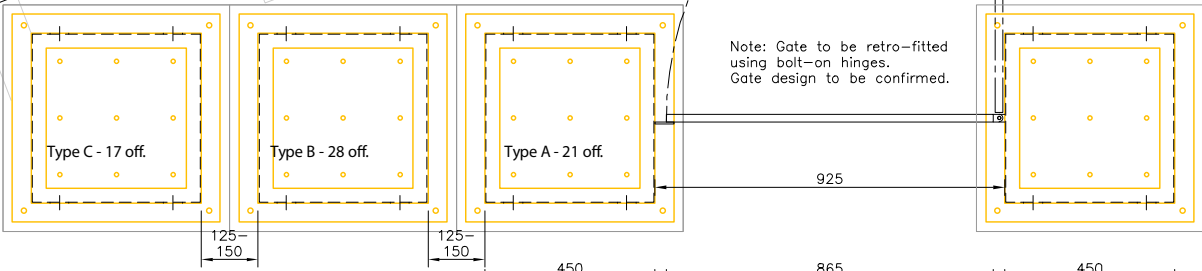


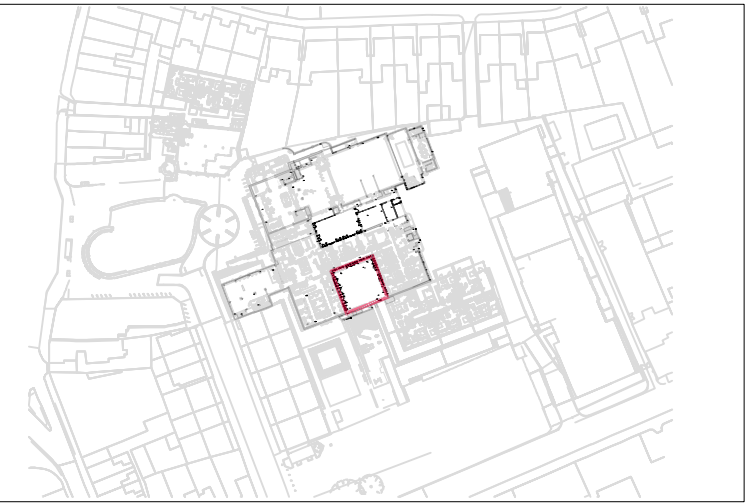

Notes:

1. THE COPYRIGHT OF THIS DRAWING IS VESTED IN FITTALL DESIGNS/GREENSIDE AND IT MAY NOT BE REPRODUCED IN WHOLE OR PART OR USED FOR THE MANUFACTURE OF ANY ARTICLE WITHOUT THE EXPRESS PERMISSION OF THE COPYRIGHT HOLDERS.
2. WORK TO FIGURED DIMENSIONS ONLY.
3. THIS DRAWING IS TO BE READ IN CONJUNCTION WITH ALL RELEVANT ARCHITECT'S, SERVICE ENGINEER'S AND FITTALL DESIGNS/GREENSIDE AND SPECIFICATIONS.

C02	Base extended for stability	LF	08.06.21
REV:	DESCRIPTION:	BY:	DATE:
STATUS:	For Construction		

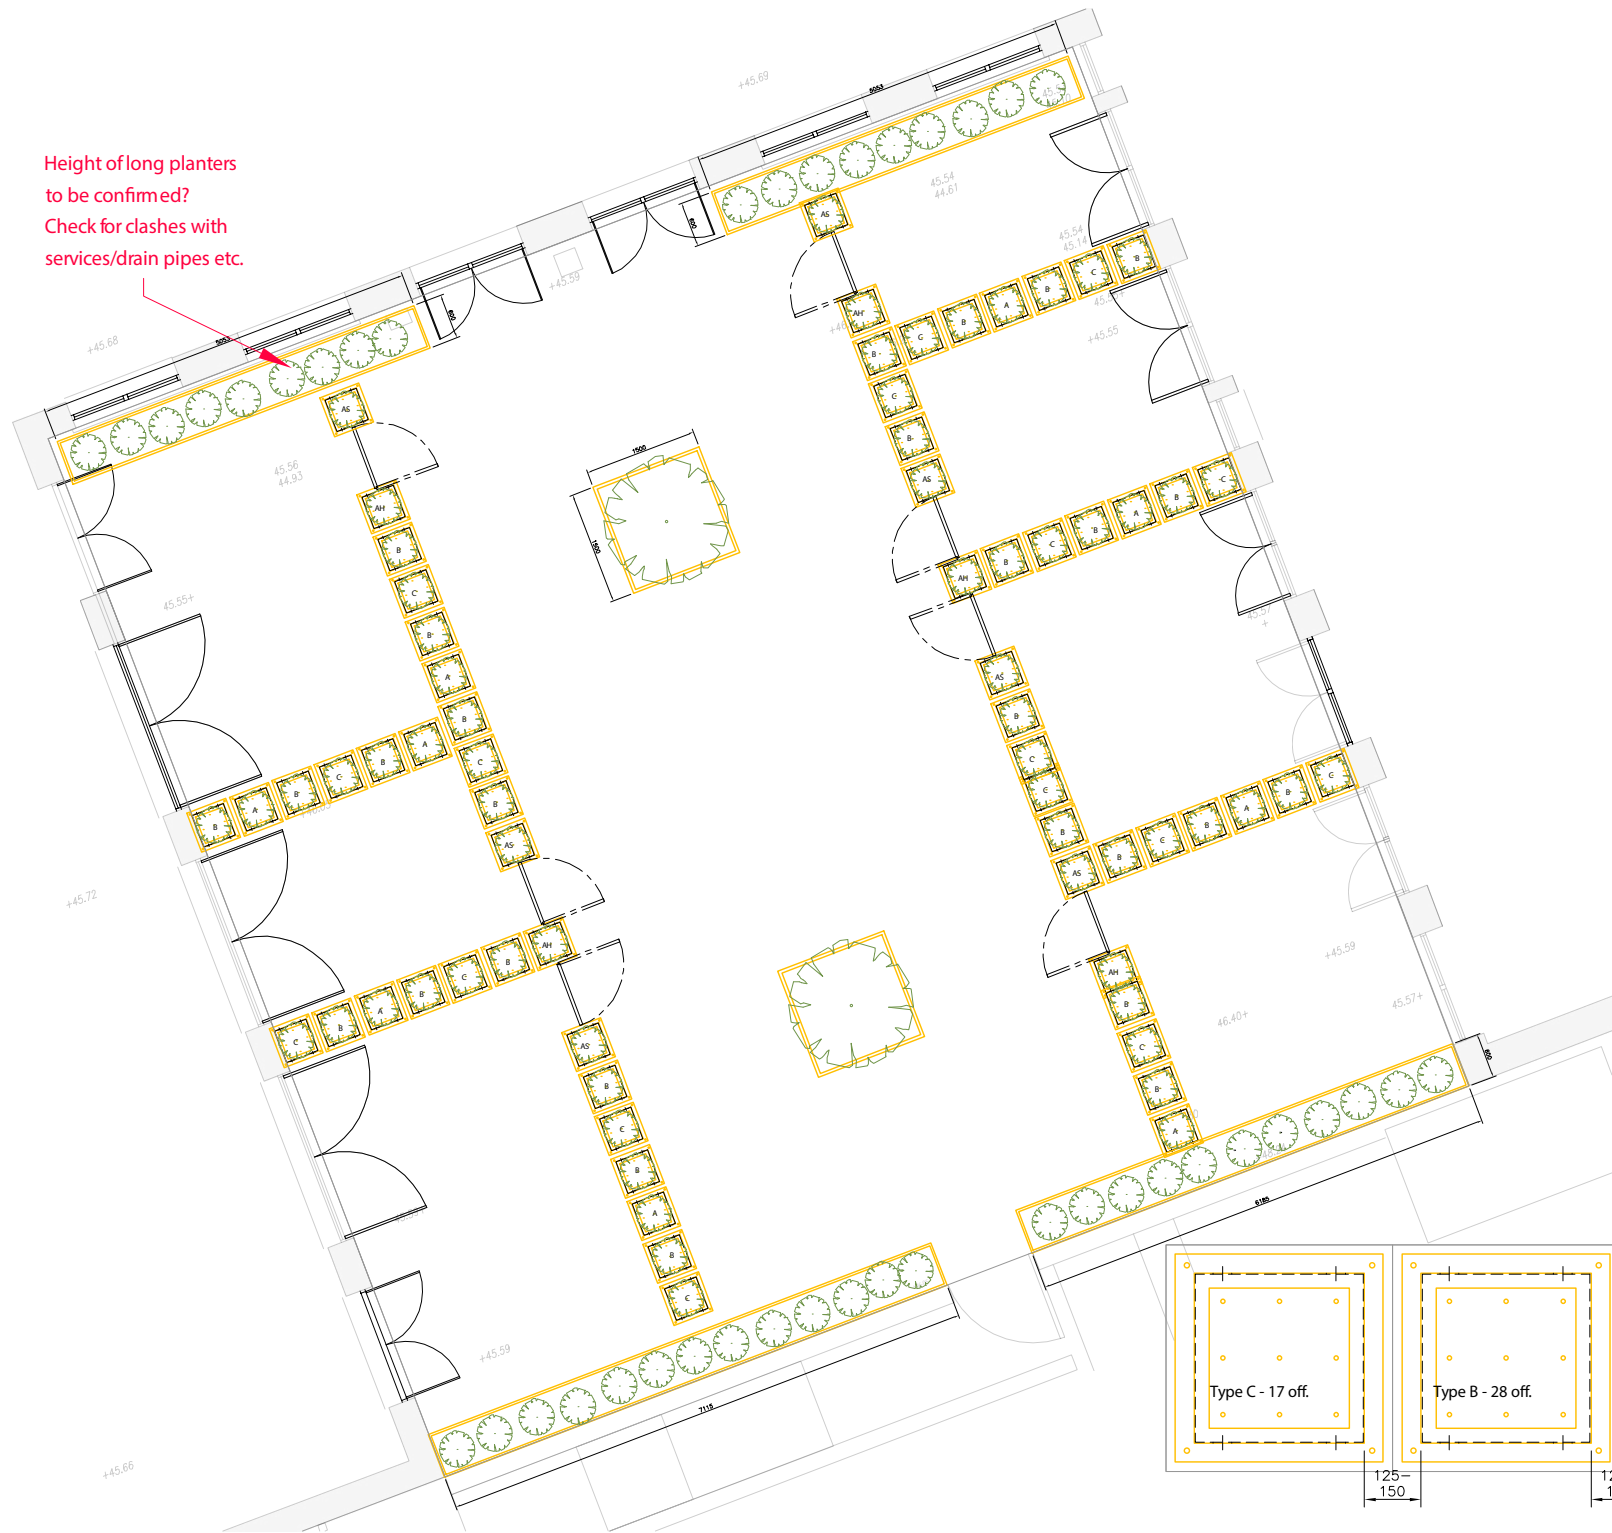

CLIENT:	Ardmore
ARCHITECT:	

SITE:	Hornsey Town Hall		
TITLE:	Courtyard A Layout		
SCALE AT A3:	DATE:	DRAWN:	CHECKED:
1:20 (U.N.O)	16.02.2021	LF	
PROJECT NO:	DRAWING NO:	REVISION:	
HTH-20.03	GSL-CY-002	C02	