
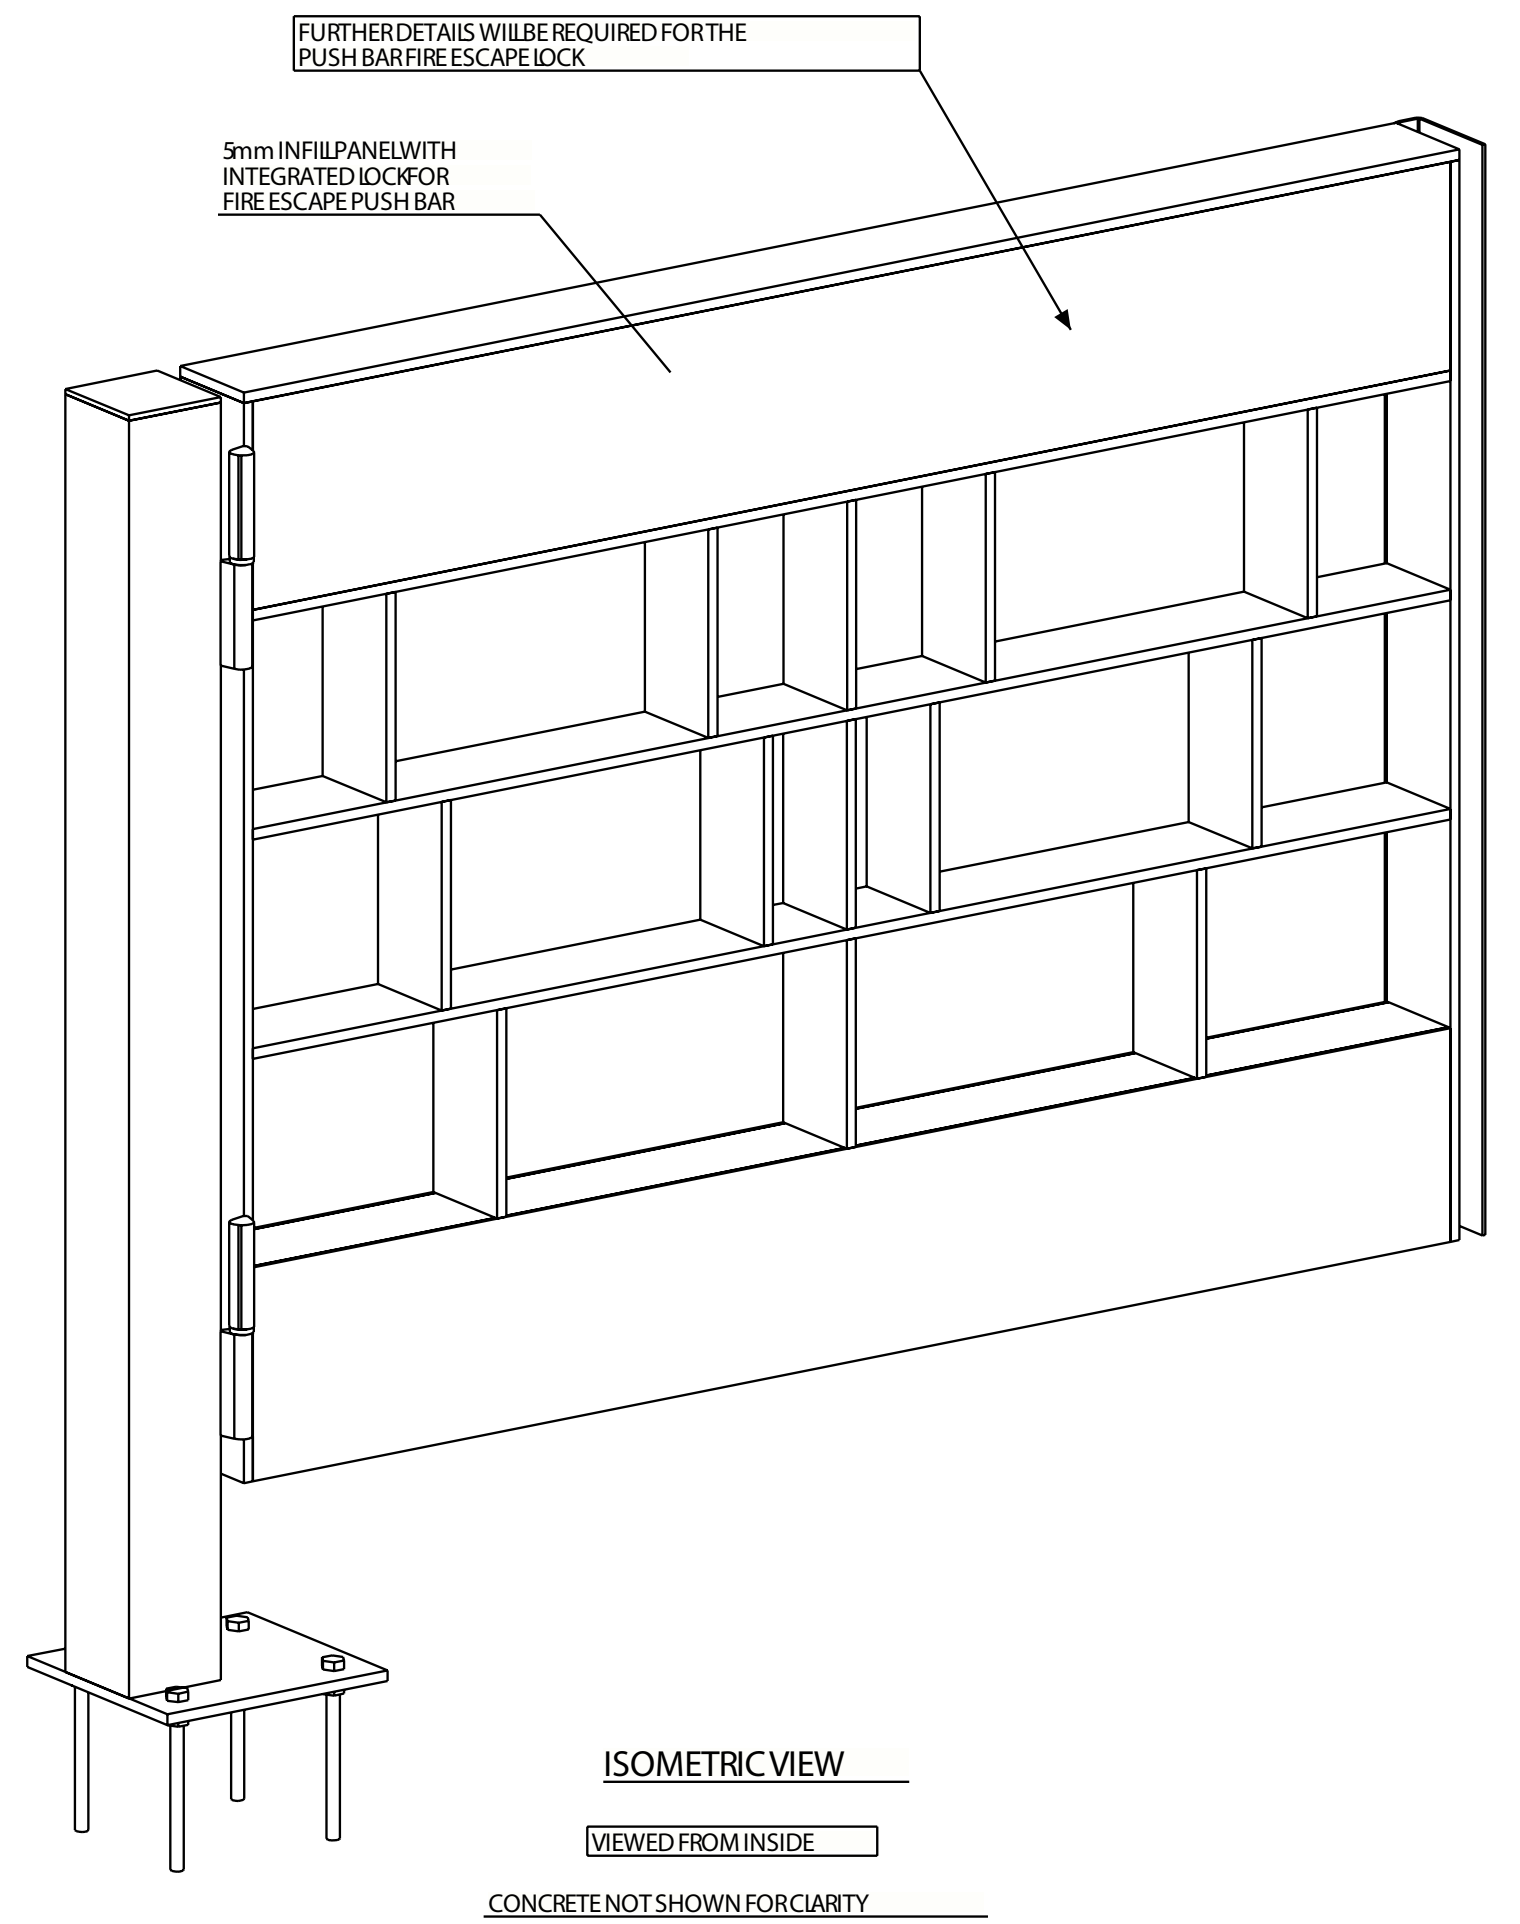
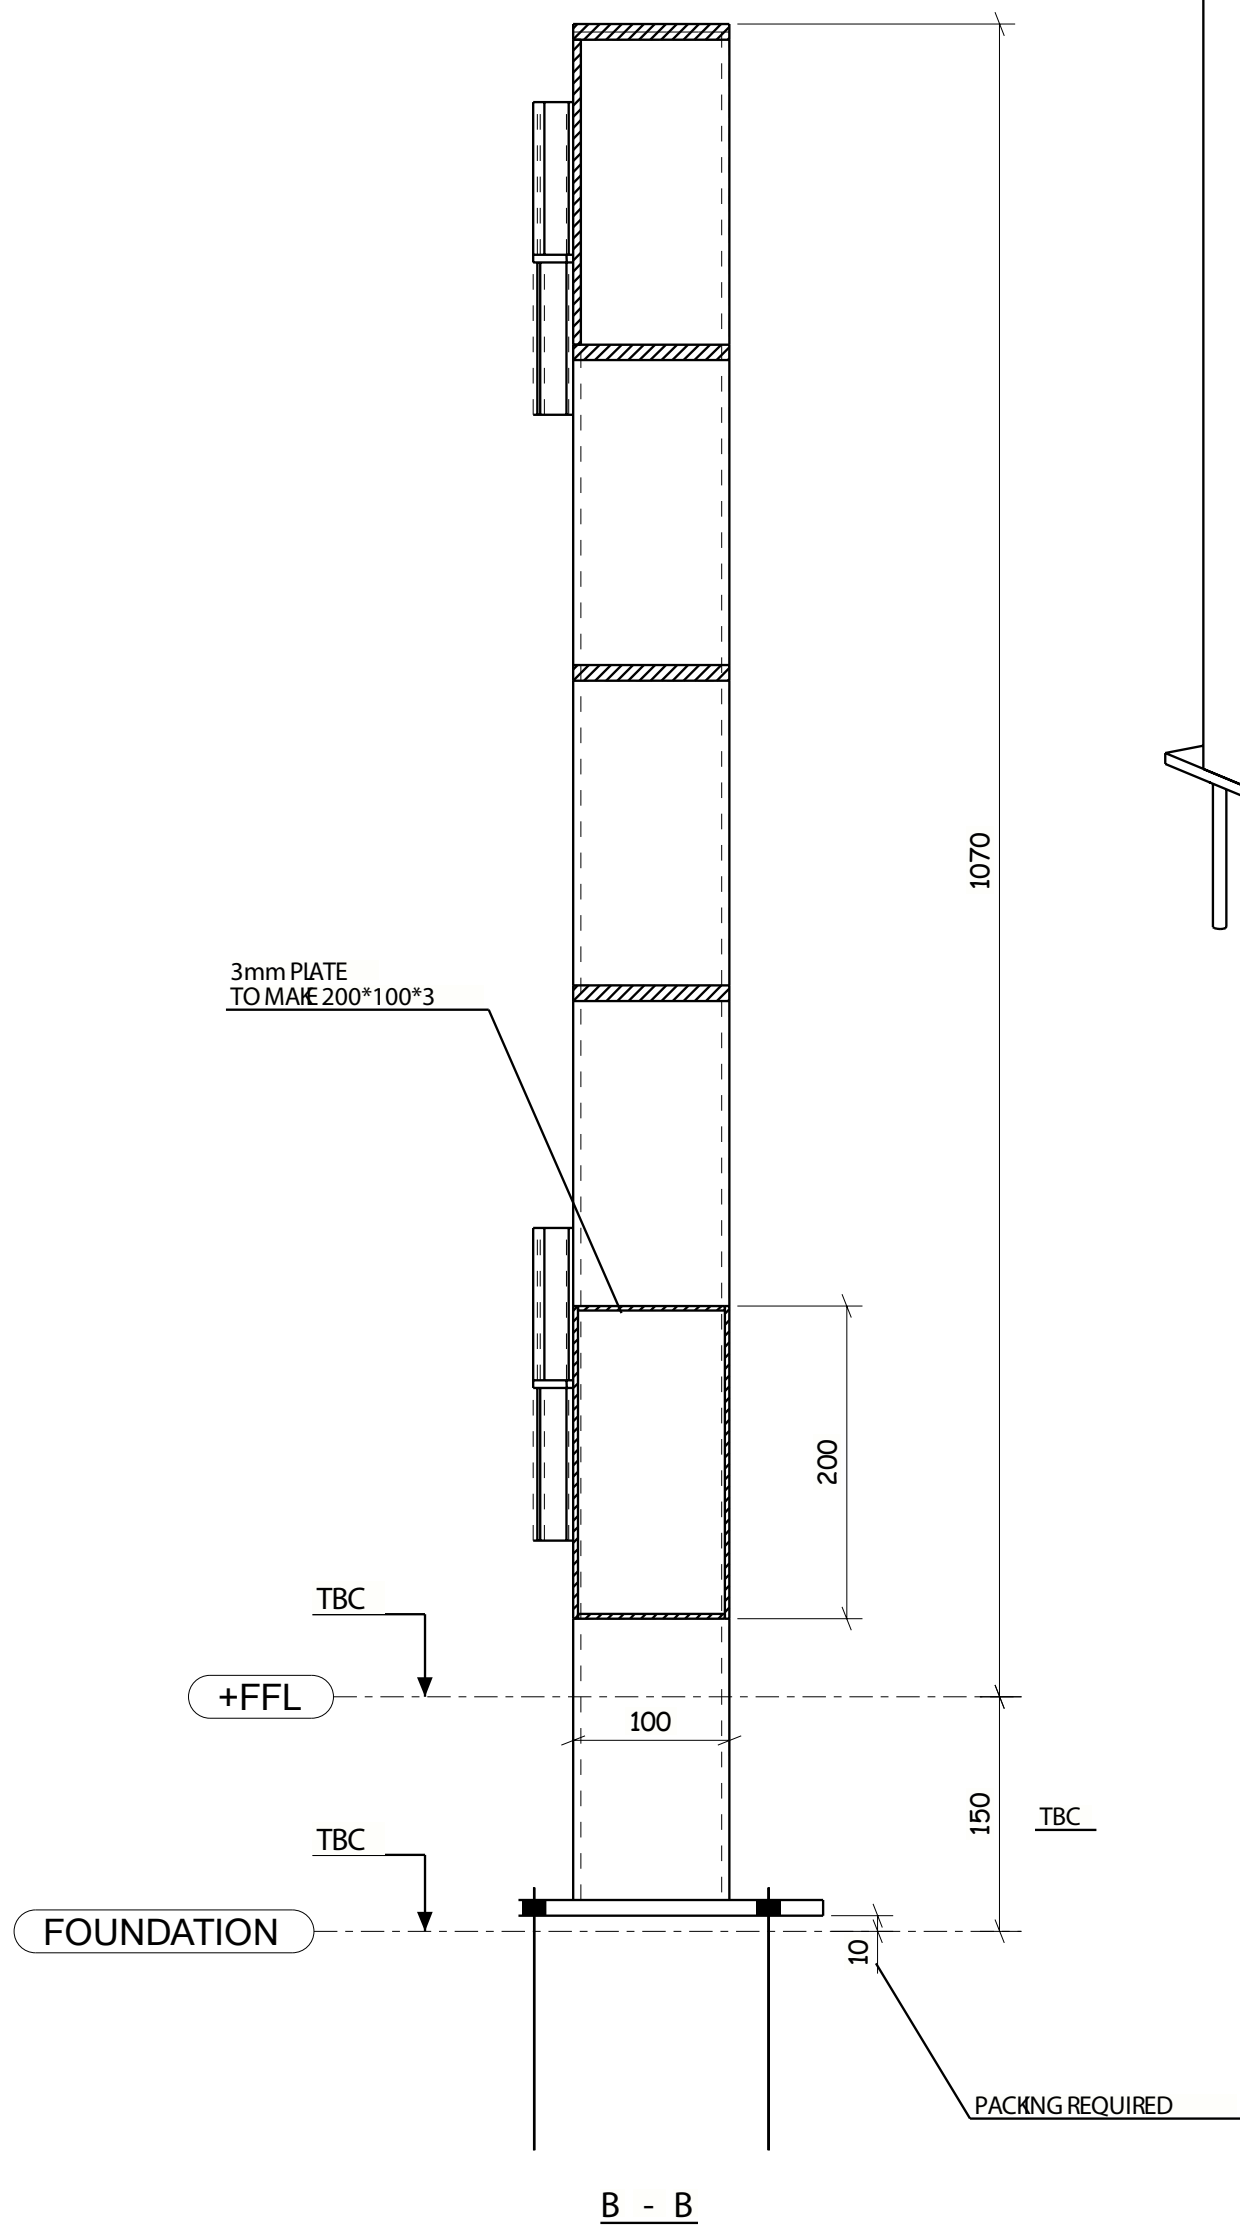
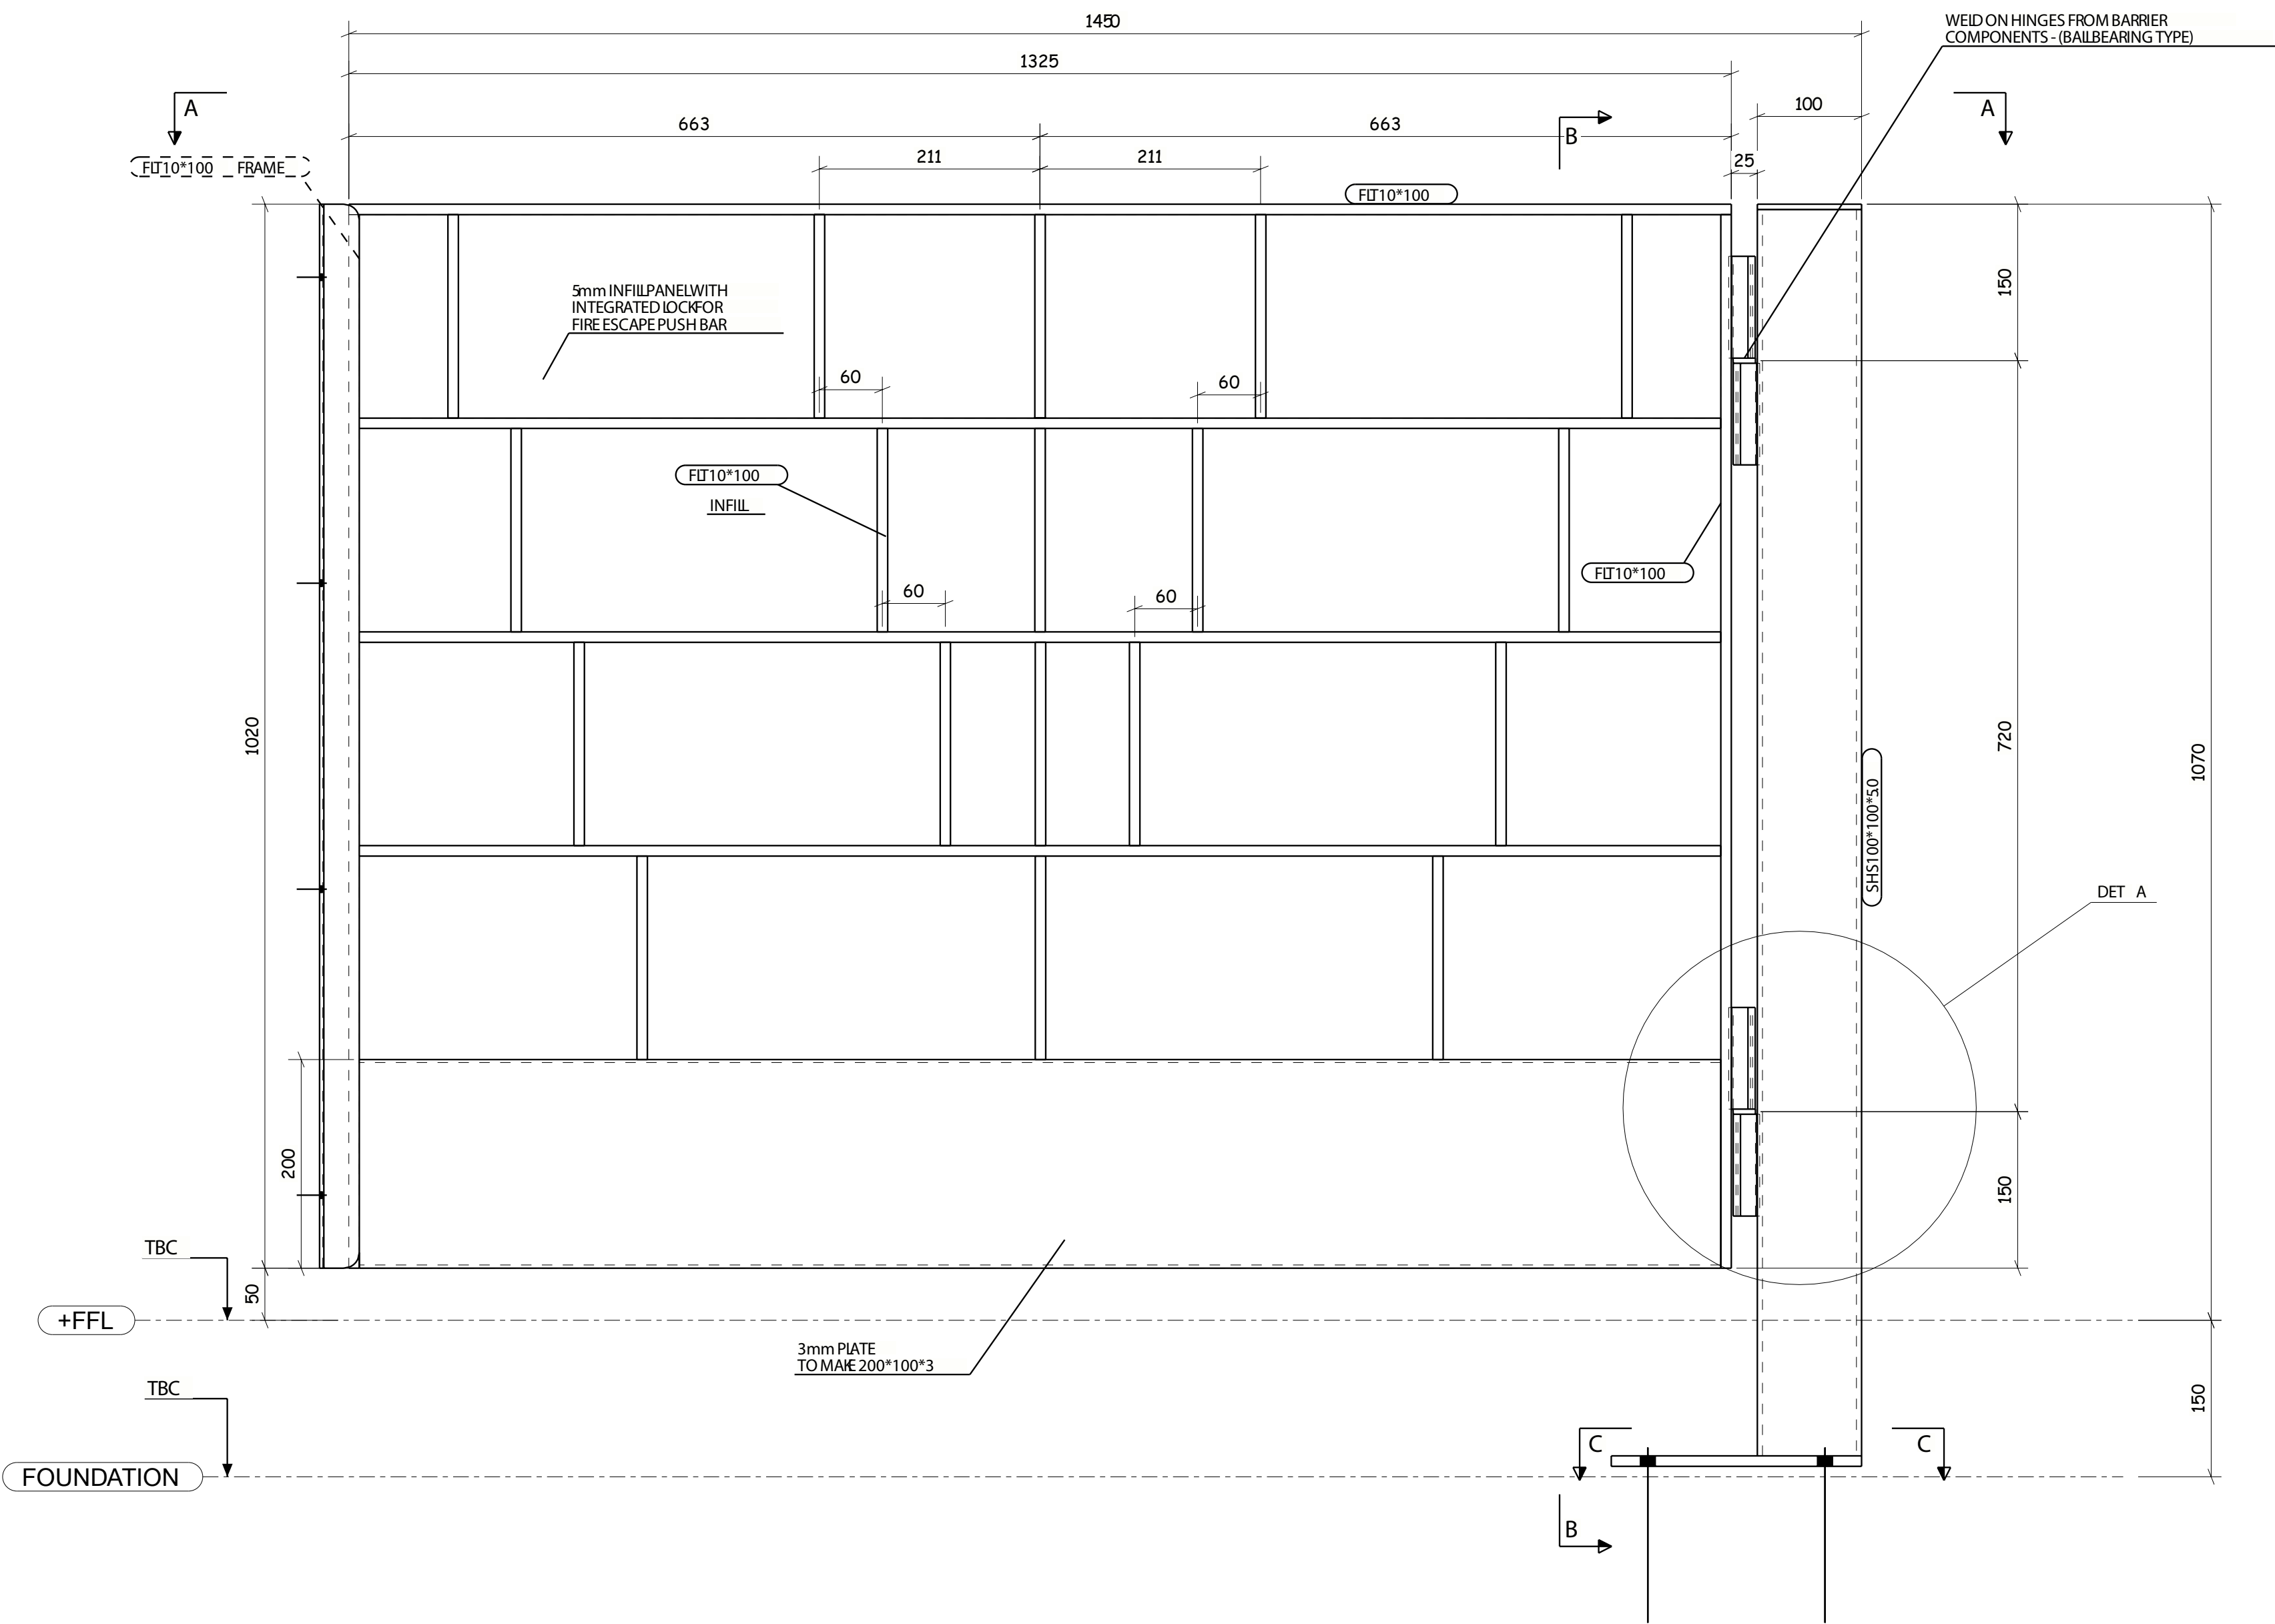
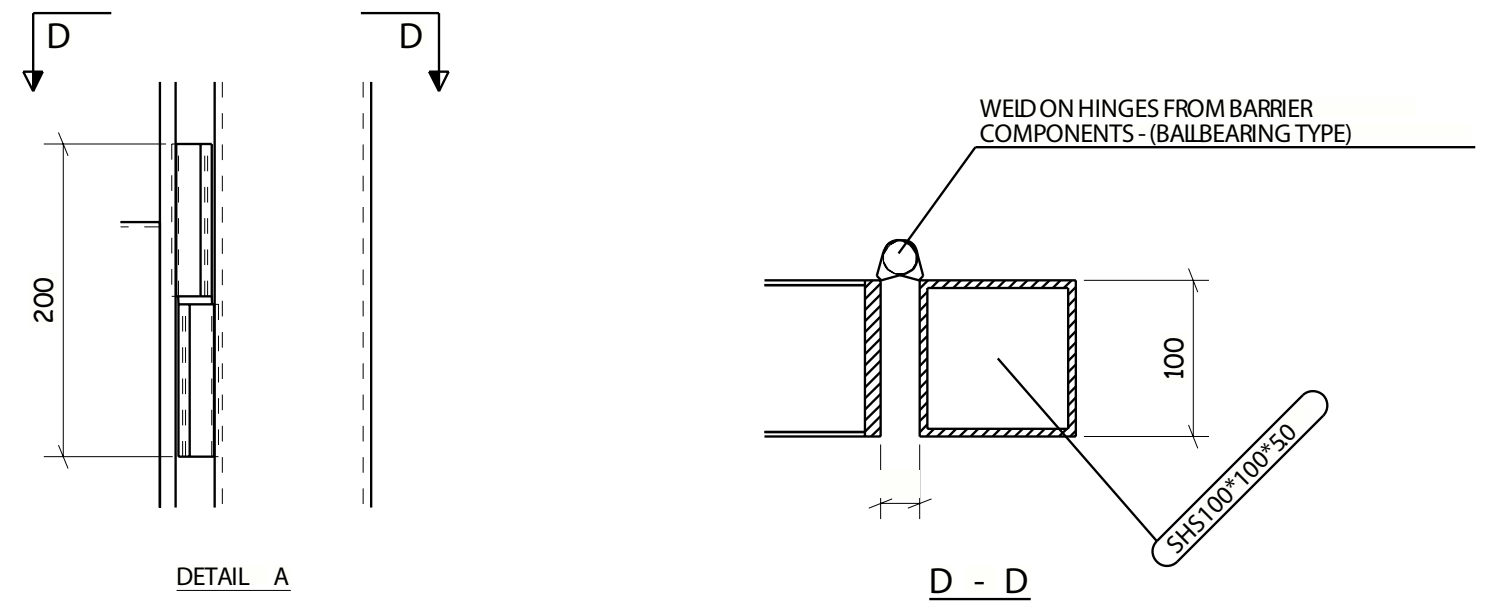
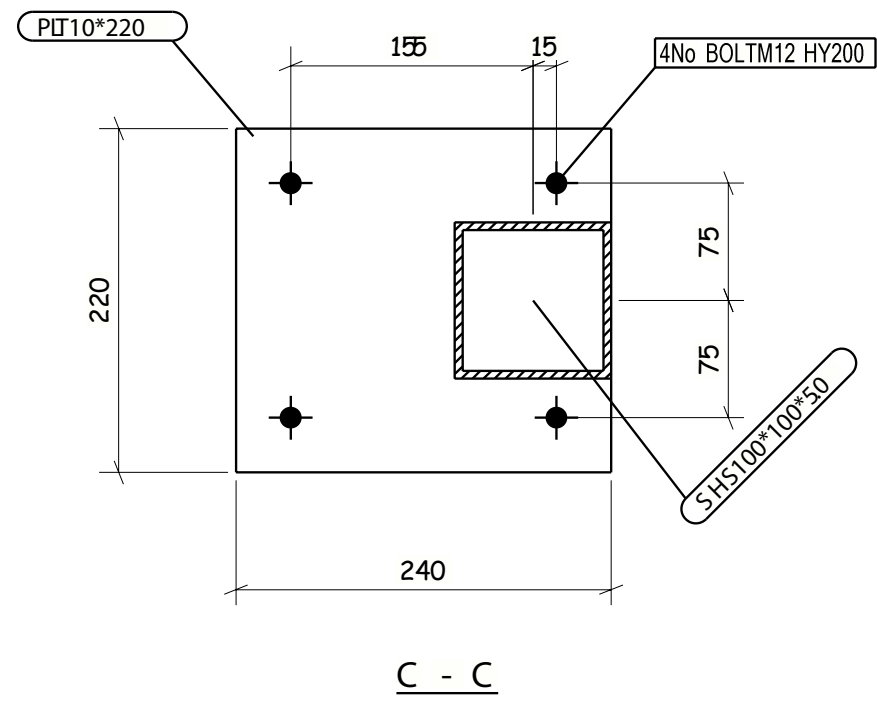


ANY AUTOMATION, MAG LOCK OR CLOSER TO BE SUPPLIED BY OTHERS

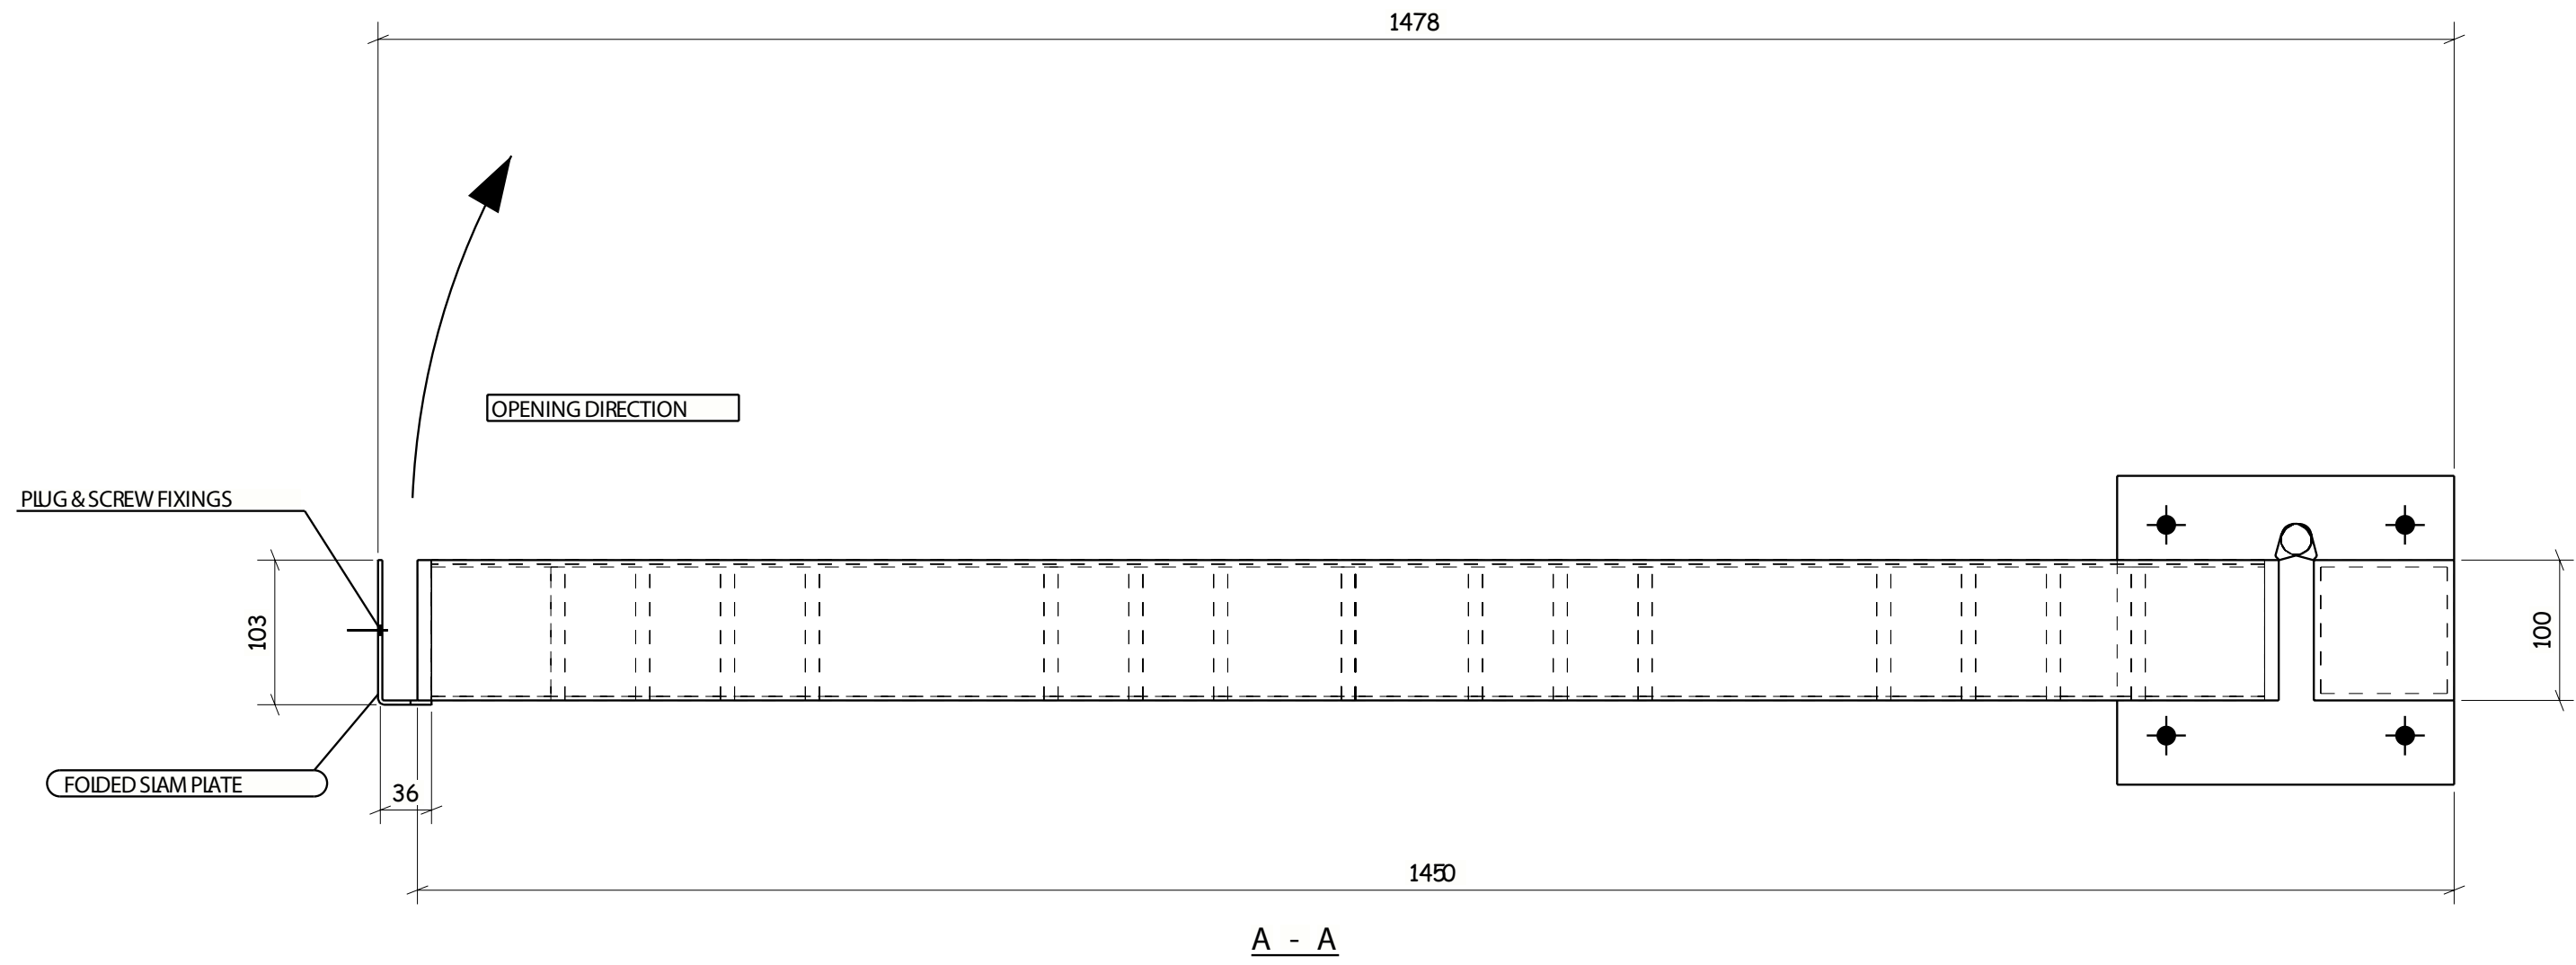

NOTE:
MAIN POST TO BE SHS 100*100*50
BOTTOM RAIL 3mm PLATE TO MAKE 200*100*3
GATE FRAME TO BE FUT 100*10
WELD ON HINGES FROM BARRIER COMPONENTS - (BALL BEARING TYPE)
WELD IN DEAD LOCK FH BRUNDIES (CODE 03SD60)
GATE INFILL TO BE FUT 100*10
FINISH RA1022 GLOSS (TBC)

C01	ISSUED FOR COMMENT	1506.2022
REV MARK	REVISION DESCRIPTION	REVISION DATE
 SKYLINE Engineering (South East) Ltd Unit 10 & 11, 12, 1000		
DRAWING TITLE	GATE 8 LOW LEVEL HOTEL FIRE ESCAPE	
CONTRACT	HORNSEY TOWN HALL	
MODELED BY	IT	DATE 10.06.2022
CONTRACT NO	SEL1142	SCALE 1:5 1:7
DRAWING No	7414-10-005	REVISION No. C01