

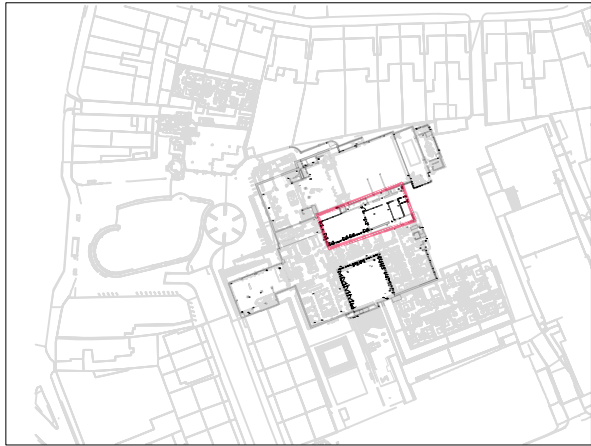
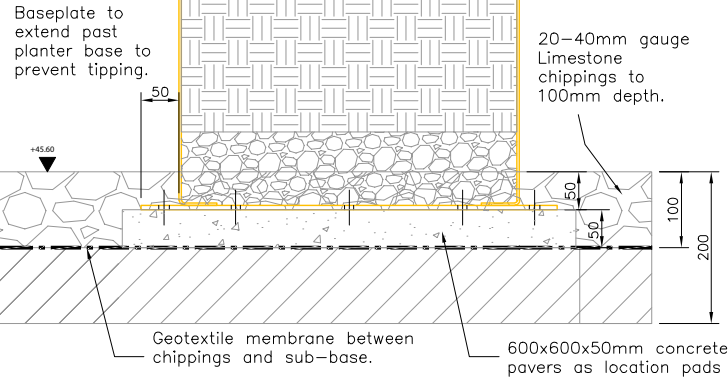
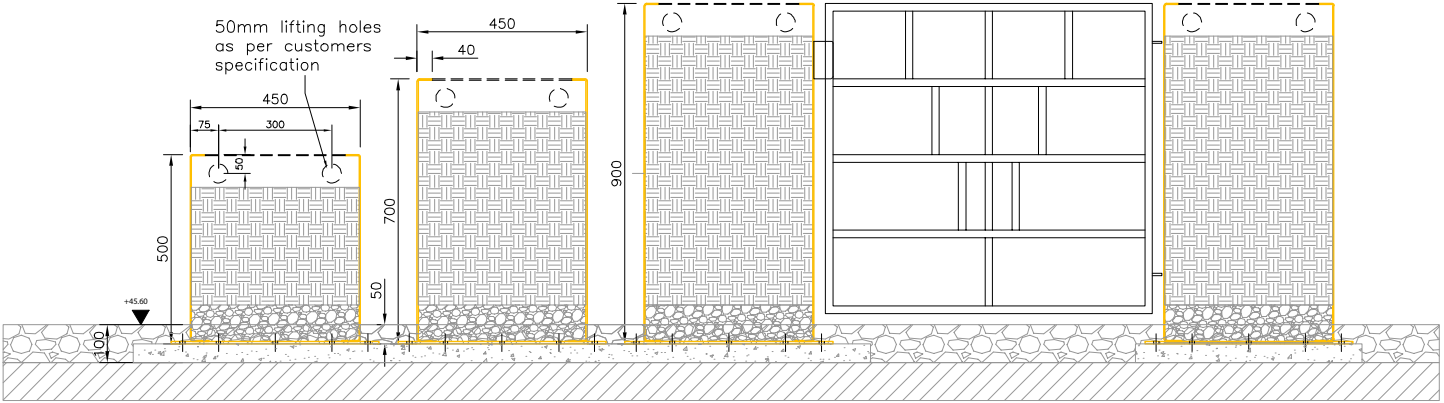


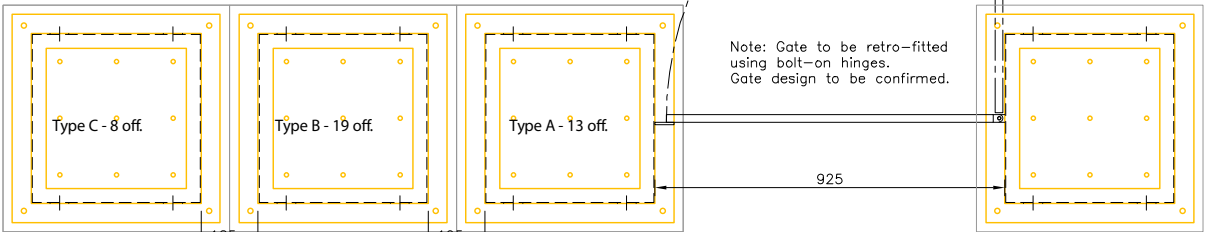

Height of long planters
to be confirmed?
Check for clashes with
services/drain pipes etc.

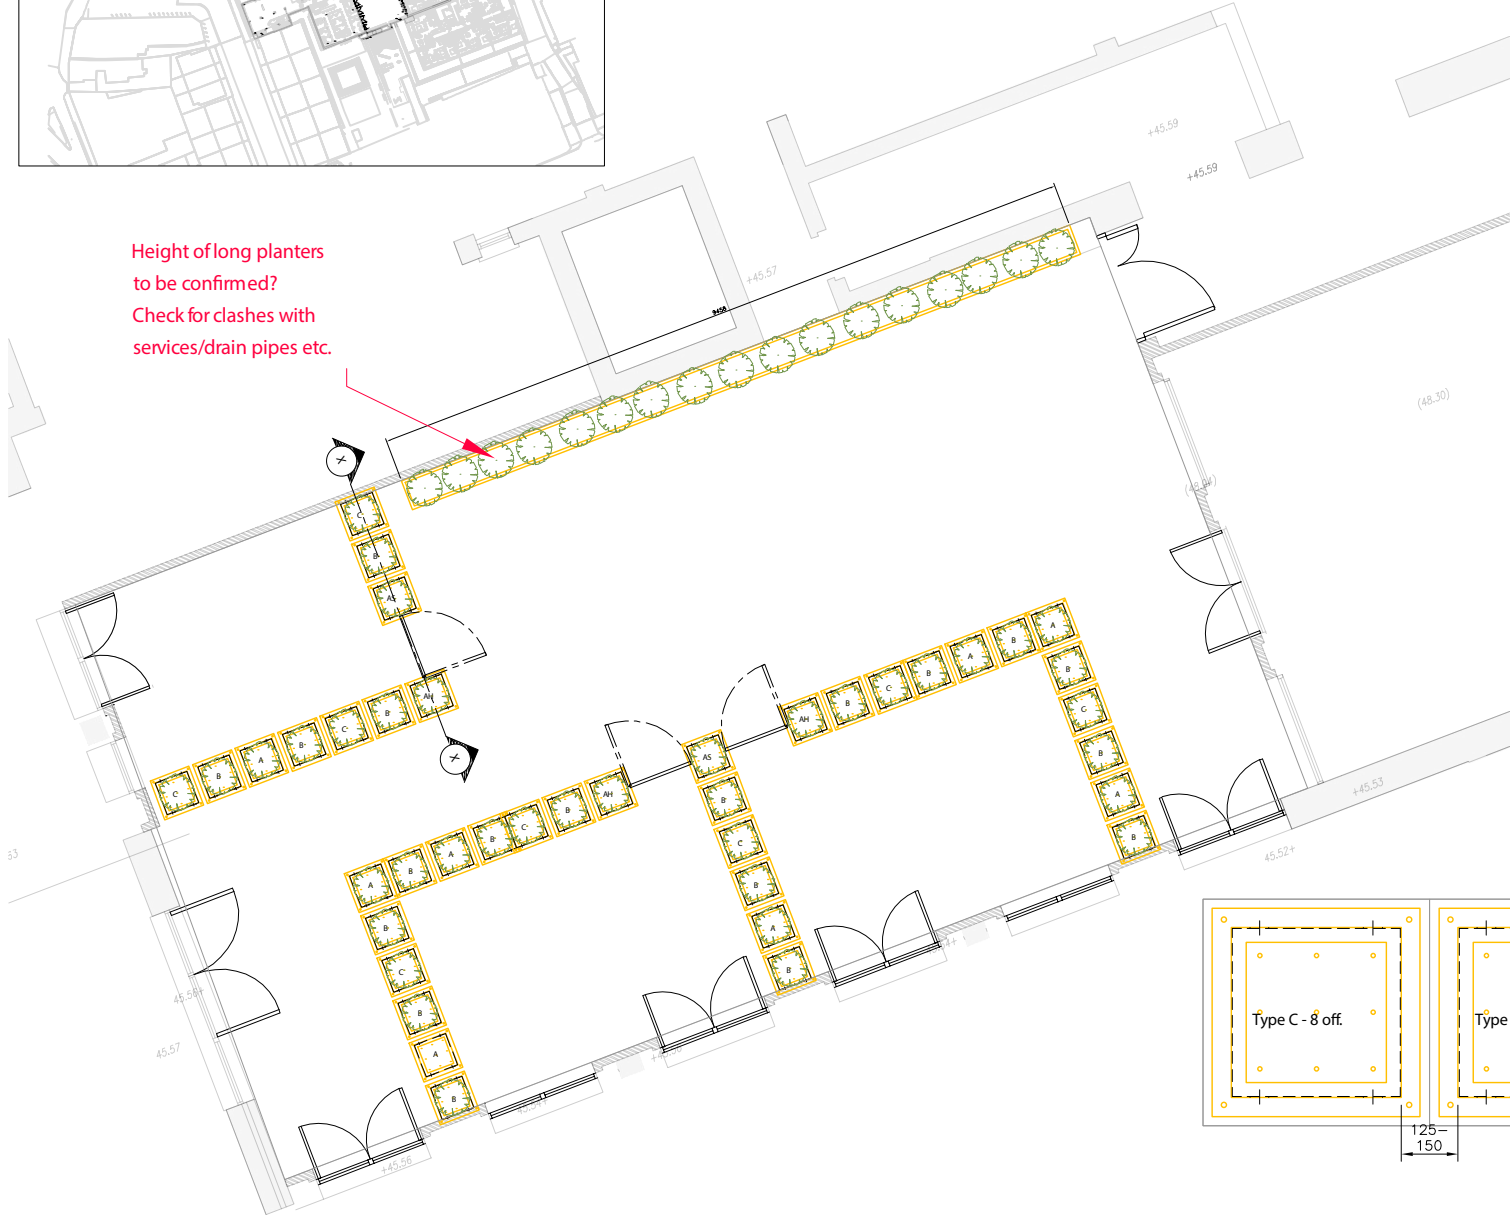

Notes:

1. THE COPYRIGHT OF THIS DRAWING IS VESTED IN FITTALL DESIGNS/GREENSIDE AND IT MAY NOT BE REPRODUCED IN WHOLE OR PART OR USED FOR THE MANUFACTURE OF ANY ARTICLE WITHOUT THE EXPRESS PERMISSION OF THE COPYRIGHT HOLDERS.
2. WORK TO FIGURED DIMENSIONS ONLY.
3. THIS DRAWING IS TO BE READ IN CONJUNCTION WITH ALL RELEVANT ARCHITECT'S, SERVICE ENGINEER'S AND FITTALL DESIGNS/GREENSIDE AND SPECIFICATIONS.

REV:	DESCRIPTION:	BY:	DATE:
C02	Base extended for stability	LF	08.06.21
For Construction			

GREENSIDE
LANDSCAPES

Unit 45, Golds Business Park, Jenkins Drive, Elsenham, Essex, CM22 6JX

CLIENT:

Ardmore

ARCHITECT:

SITE:

Hornsey Town Hall

TITLE: Courtyard B Layout

SCALE AT A3: 1:20 (U.N.O)	DATE: 16.02.2021	DRAWN: LF	CHECKED:
PROJECT NO: HTH-20.03	DRAWING NO: GSL-CY-001	REVISION:	C02