



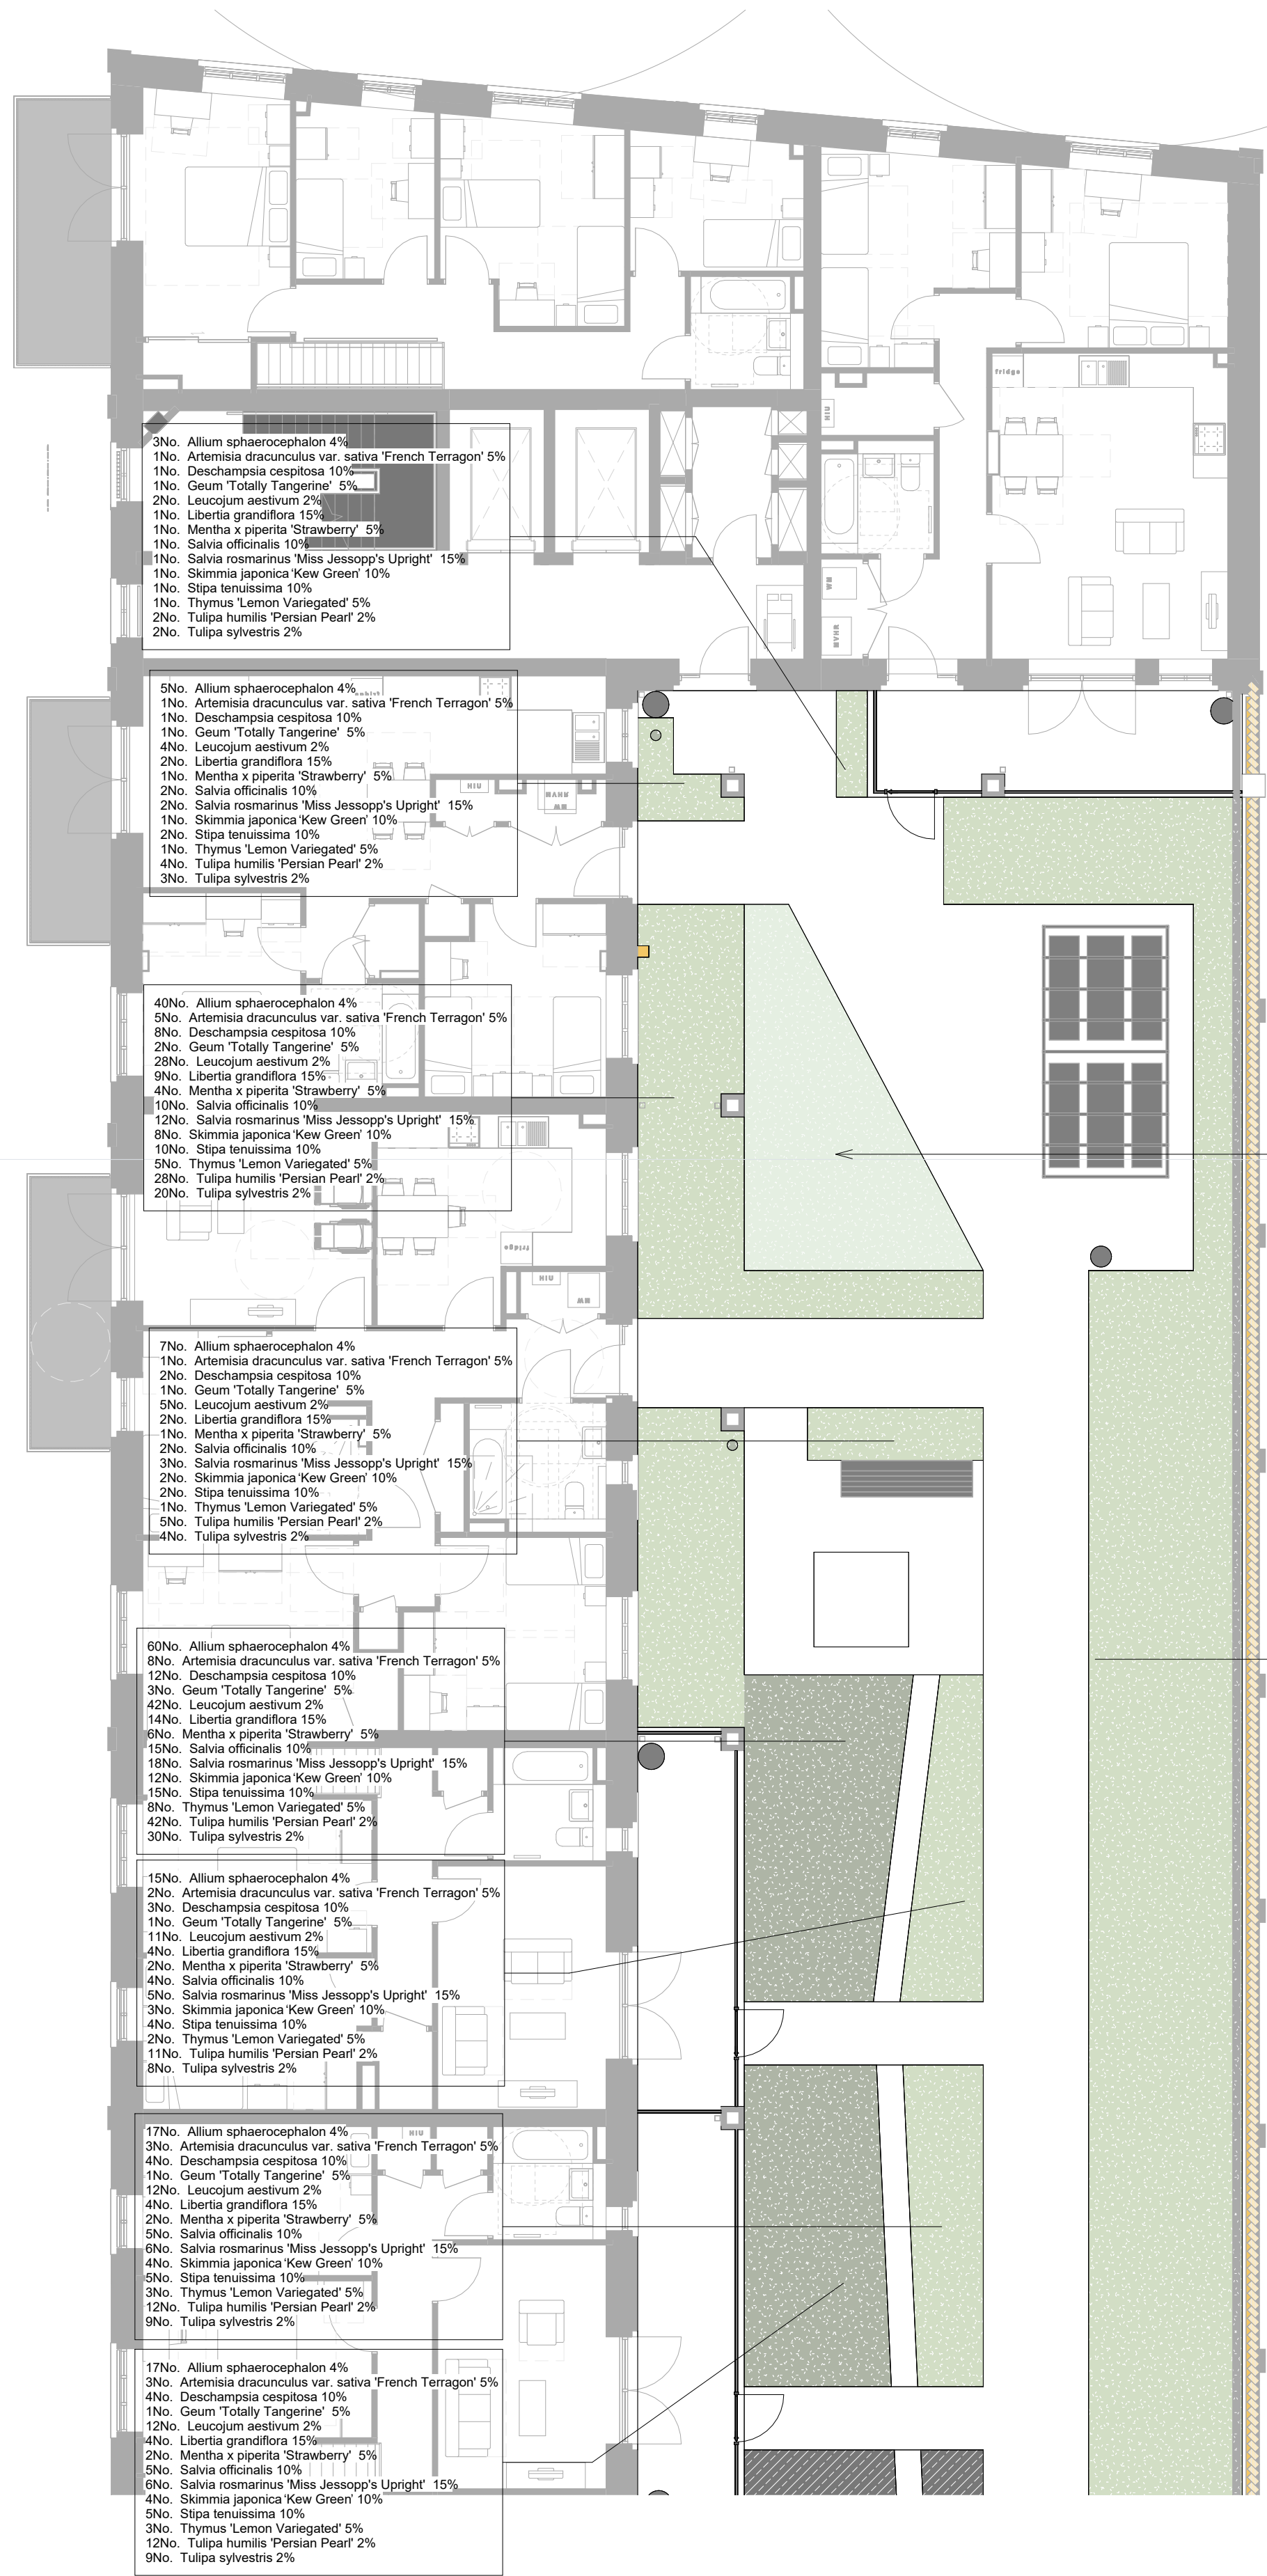

Mixed species turf mix 19m²
High quality, hard wearing, shade tolerant and heavy foot traffic tolerant turf for play and woodland areas

17No. Allium sphaerocephalon 4%
22No. Artemisia dracunculifolia var. sativa 'French Terragon' 5%
35No. Deschampsia cespitosa 10%
9No. Geum 'Totally Tangerine' 5%
123No. Leucocoryne aestivum 2%
40No. Lobelia grandiflora 15%
18No. Mentha x piperita 'Strawberry' 5%
44No. Salvia officinalis 10%
53No. Salvia rosmarinus 'Miss Jessopp's Upright' 15%
35No. Skimmia japonica 'Kew Green' 10%
44No. Stipa tenuissima 10%
22No. Thymus 'Lemon Variegated' 5%
123No. Tulipa humilis 'Persian Pearl' 2%
88No. Tulipa sylvestris 2%

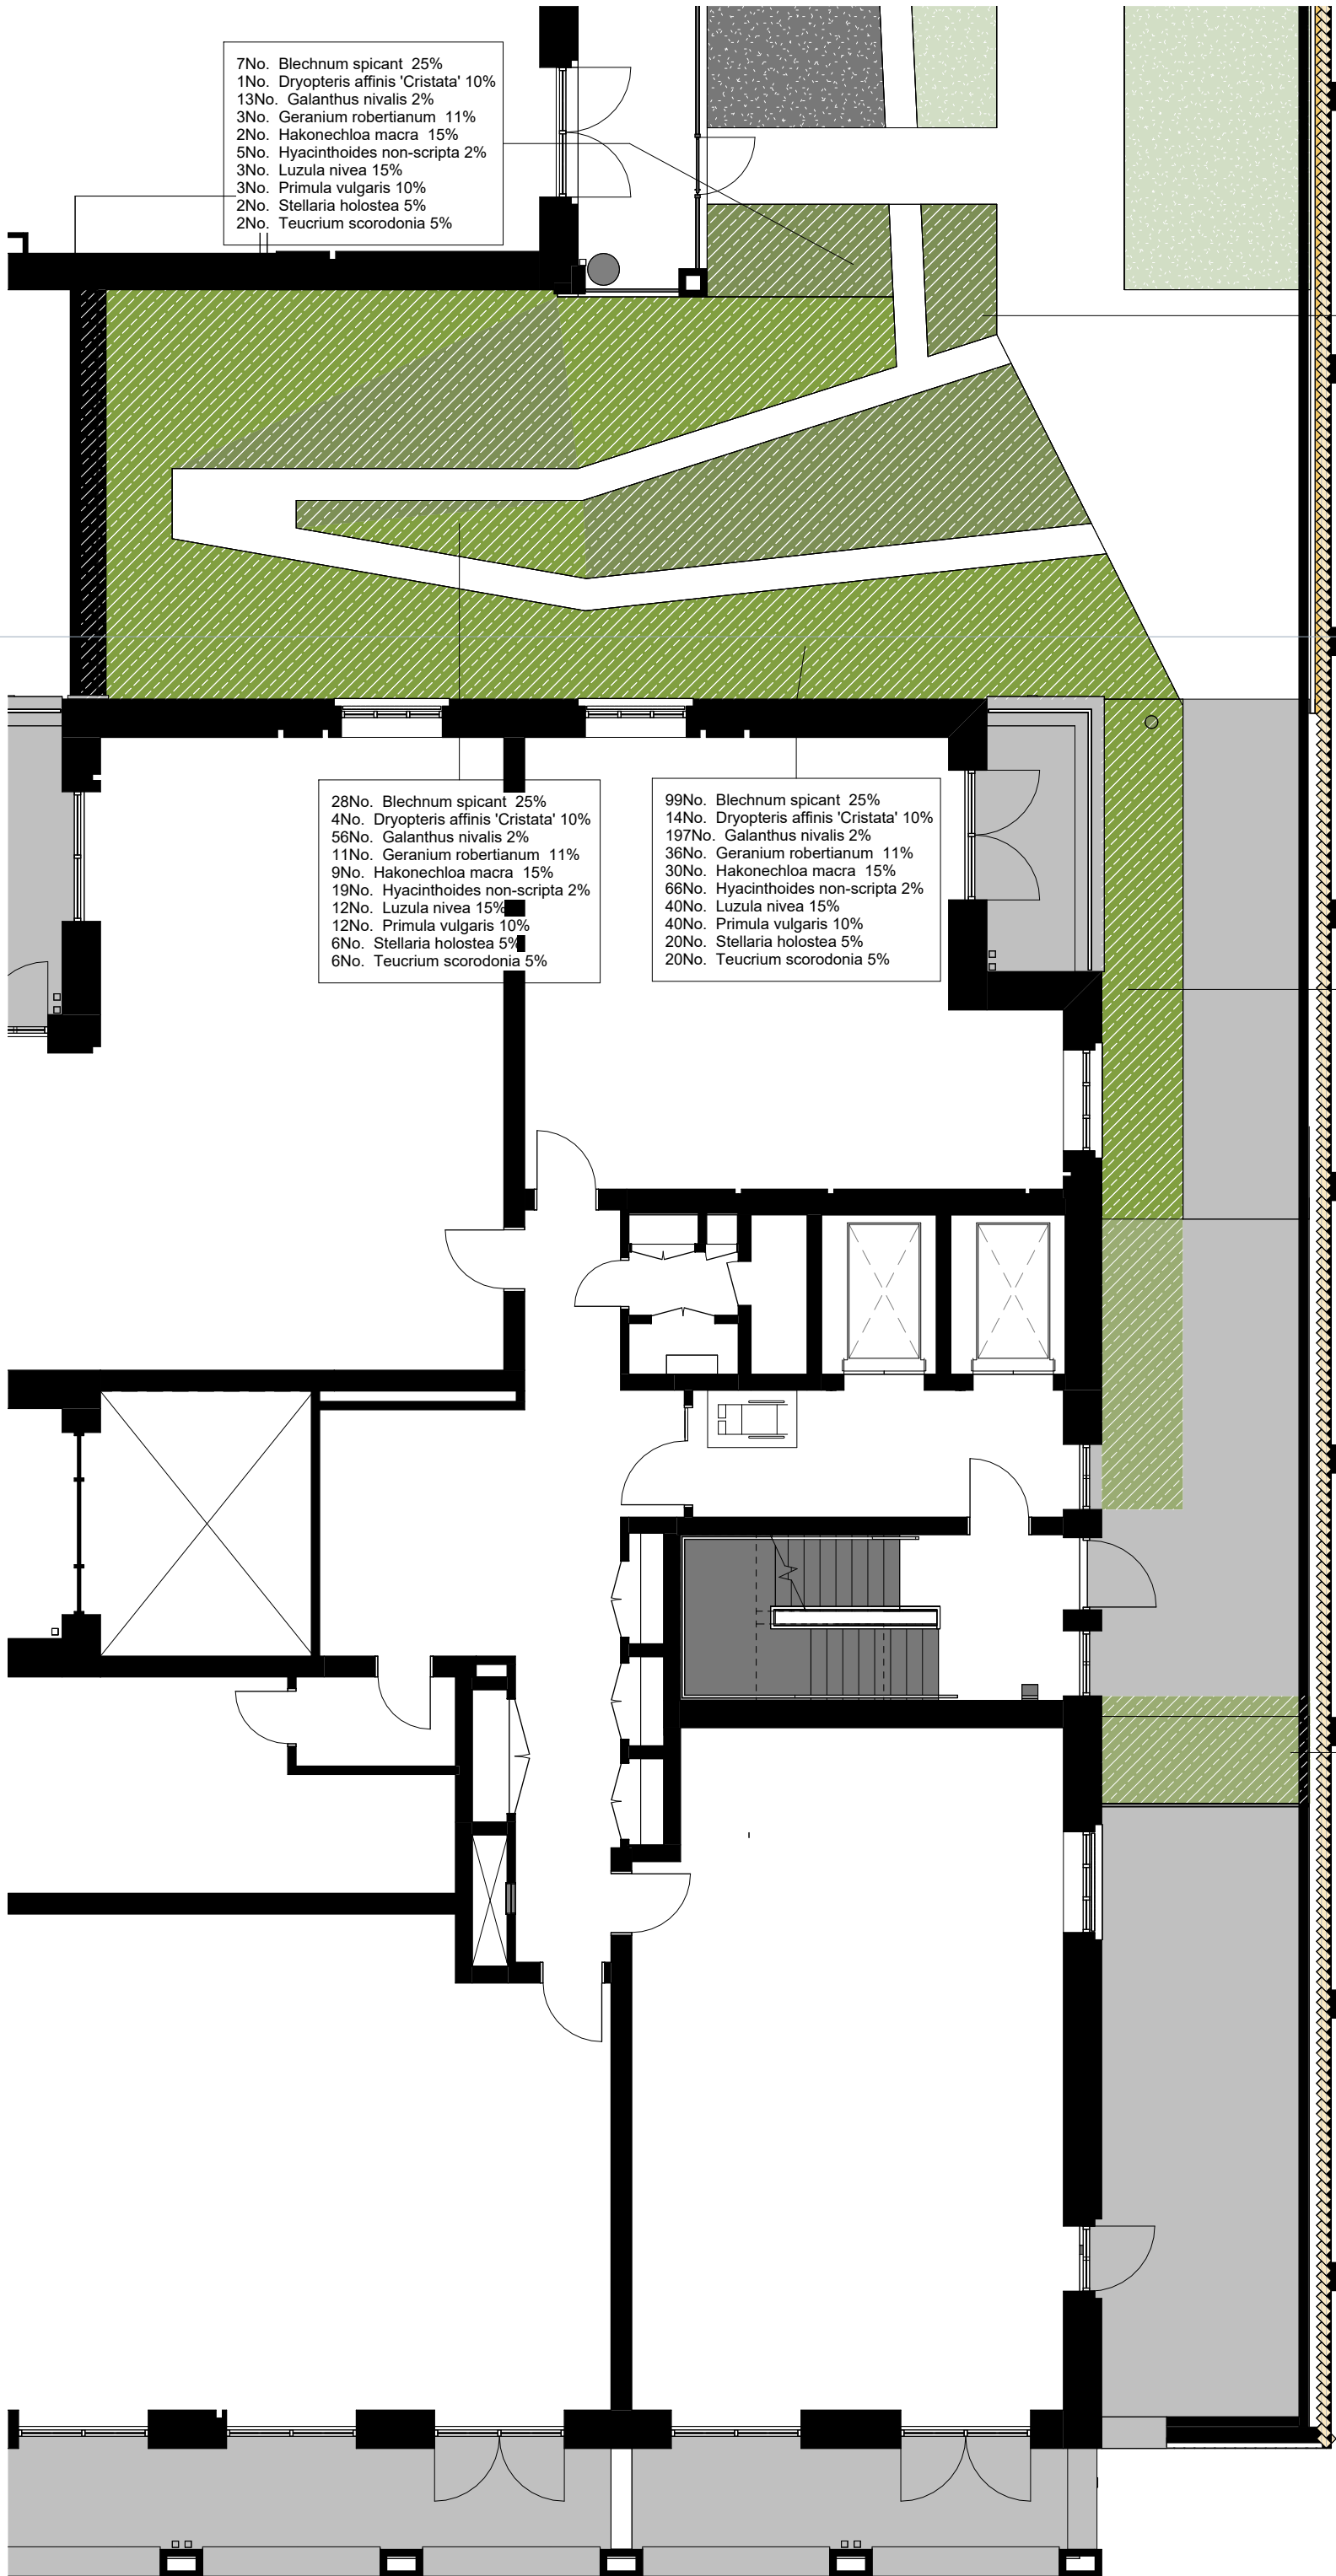

2 | Podium-Planting Plan 2 of 2

Notes

1. Do not scale this drawing.
2. All dimensions must be checked on site and any discrepancies verified with the architect.
3. Unless shown otherwise, all dimensions are to structural surfaces.
4. Drawing to be read with all other issued information. Any discrepancies to be brought to the attention of the architect.
5. This drawing is the copyright of Levitt Bernstein and may not be copied, altered or reproduced in any form, or passed to a third party without license or written consent.
6. This document is prepared for the sole use of Formation D&B and no liability to any other persons is accepted by Levitt Bernstein. Levitt Bernstein accepts no liability for use of this drawing by parties other than the party for whom it was prepared or for purposes other than those for which it was prepared.

This is not a construction drawing, it is unsuitable for the purpose of construction and must not be used as such.



C1	25/07/24	Construction Issue	CW
P1	10/04/24	Stage 4B Issue	CW
Rev	Date	Description	Drawn / Checked

Project name

Ashley Road Depot
Tottenham Hale

Drawing number Rev

3742B - LB - CC - 01 - D - L - 210013 C1

Drawing

Block C Podium Planting Plan

Purpose of issue

For Construction

Scale Date
1 : 100 @ A1 10/04/24

Client
Formation D&B

London
Thane Studios
2-4 Thane Villas
London N7 7PA
+44 (0)20 7275 7676
Manchester
Bonded Warehouse
15 Lower Byrom Street
Manchester M3 4AP
+44 (0)161 669 8740

Levitt Bernstein
levittbernstein.co.uk