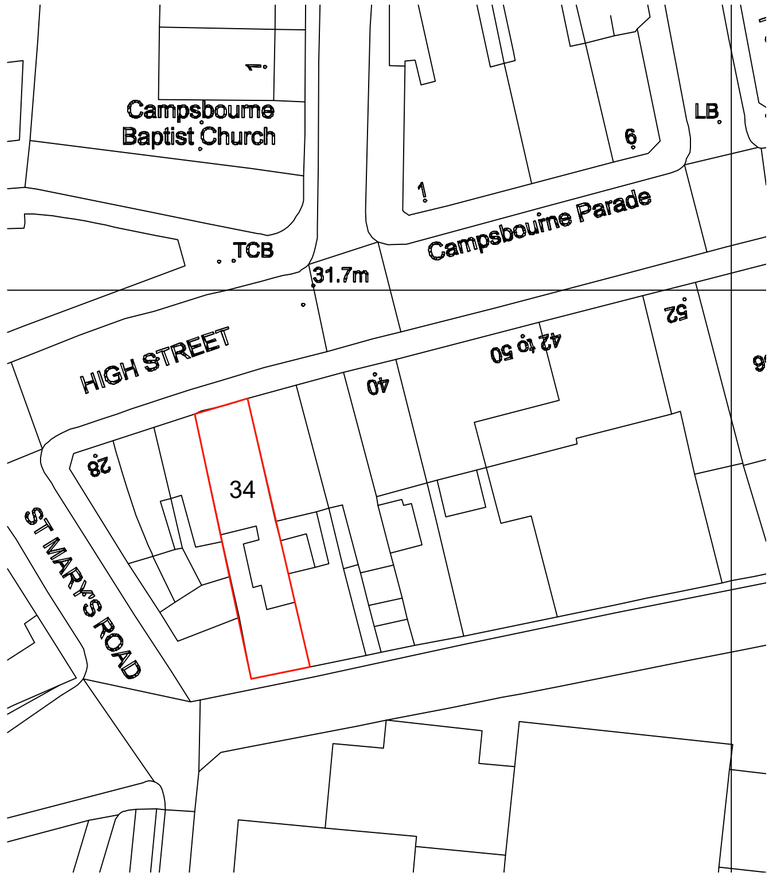

SITE LOCATION PLAN - (1:500)

0 10 20 METERS

EXISTING SITE PHOTOS

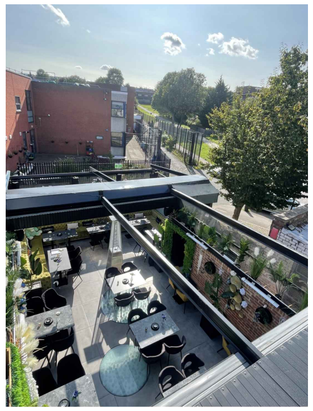

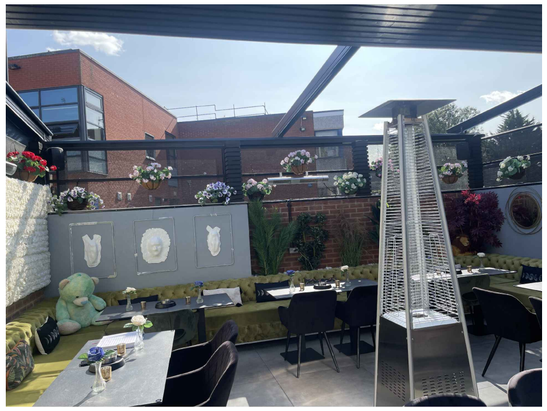

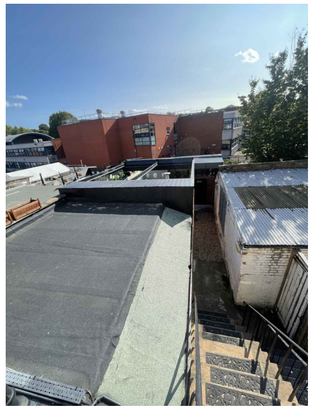

mza planning planning permission without the headaches	Title: **SITE LOCATION PLAN** **EXISTING SITE PHOTOS** **Dwg.No: 001**	
14 Devonshire Mews Chiswick London, W4 2HA T. 0844 500 5050 office@mzaplanning.com	Project: 34 High Street, London, N8 7NX	**Date:** 05-02-25 **Scale:** 1:500 @ A2 1:100 @ A2

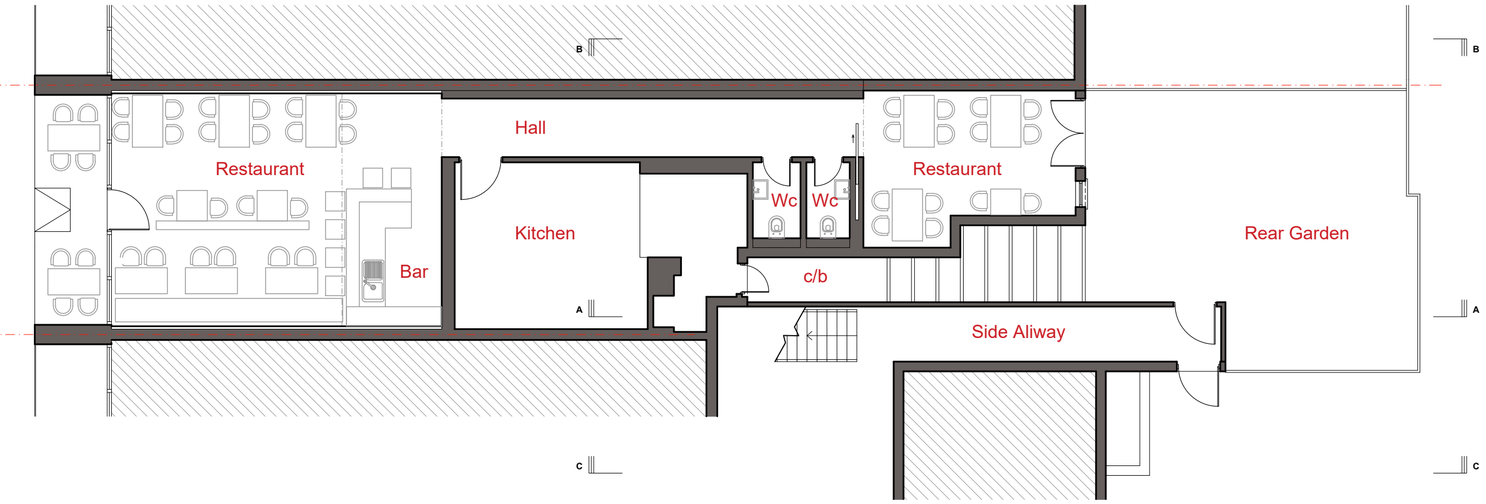

PRE - EXISTING GROUND FLOOR PLAN - (1:100)

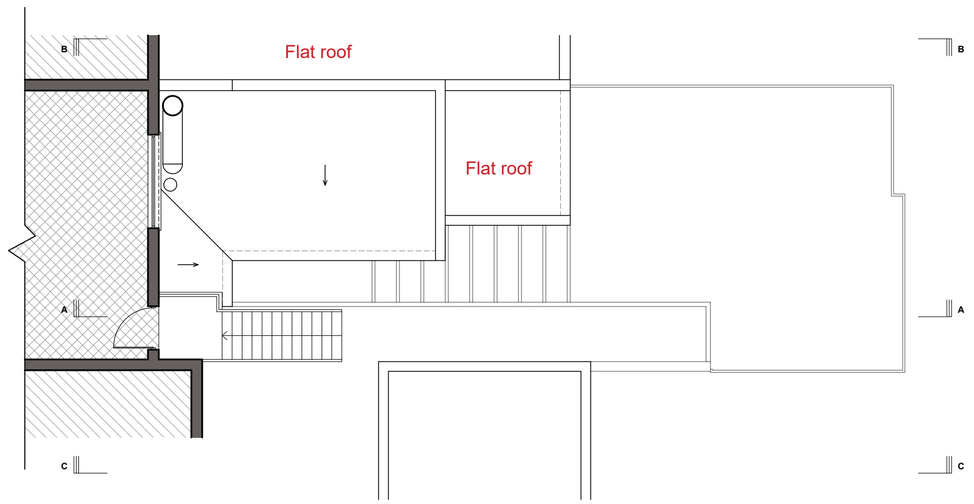

PRE - EXISTING ROOF PLAN - (1:100)

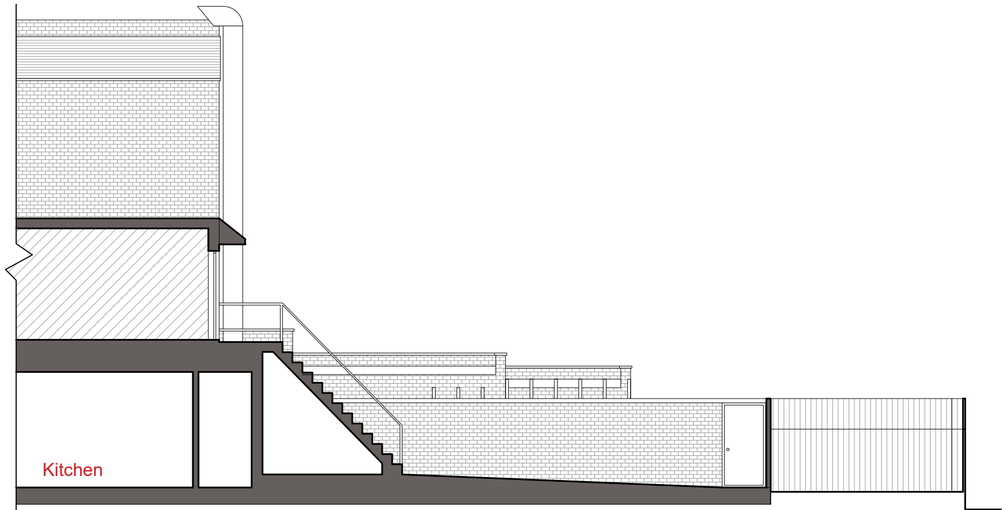

PRE - EXISTING SECTION A-A - (1:100)

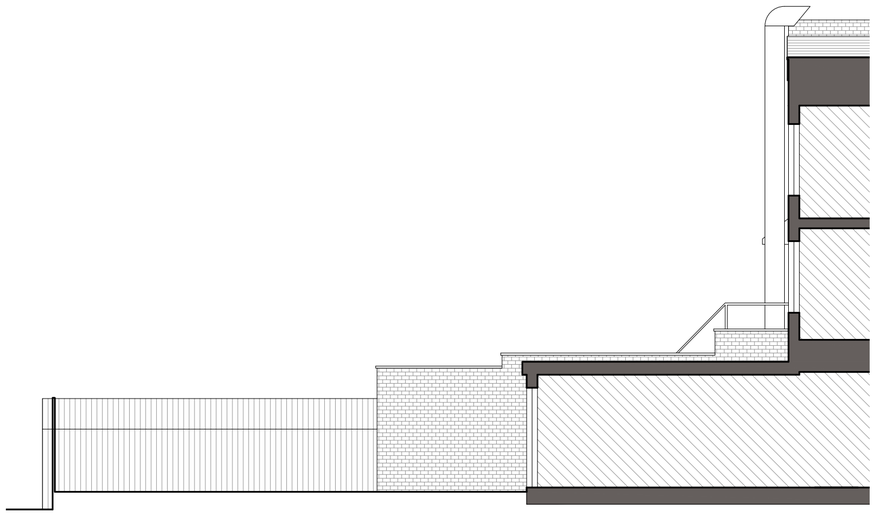

PRE - EXISTING SECTION B-B - (1:100)



PRE-EXISTING REAR ELEVATION - (1:100)

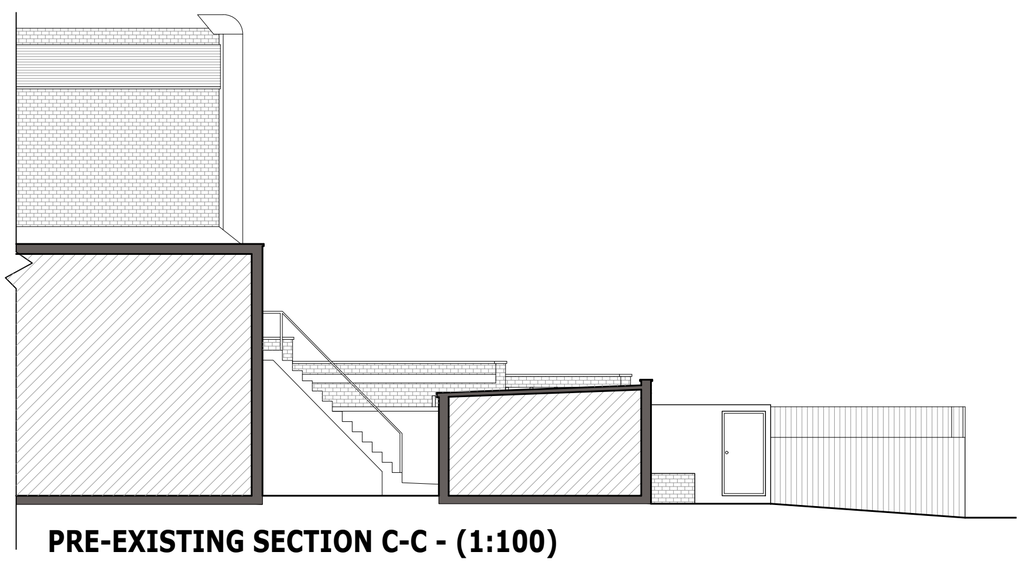

PRE-EXISTING SECTION C-C - (1:100)

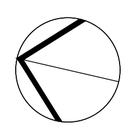

mza planning planning permission without the headaches	Title: **PRE - EXISTING GROUND FLOOR PLAN, ROOF PLAN SECTION A-A, B-B, C-C , FRONT AND REAR ELEVATIONS** **Dwg.No: 002**	
14 Devonshire Mews Chiswick London, W4 2HA T. 0844 500 5050 office@mzaplanning.com	Project: 34 High Street, London, N8 7NX	**Date:** 05-02-25 **Scale:**1:100 @ A2

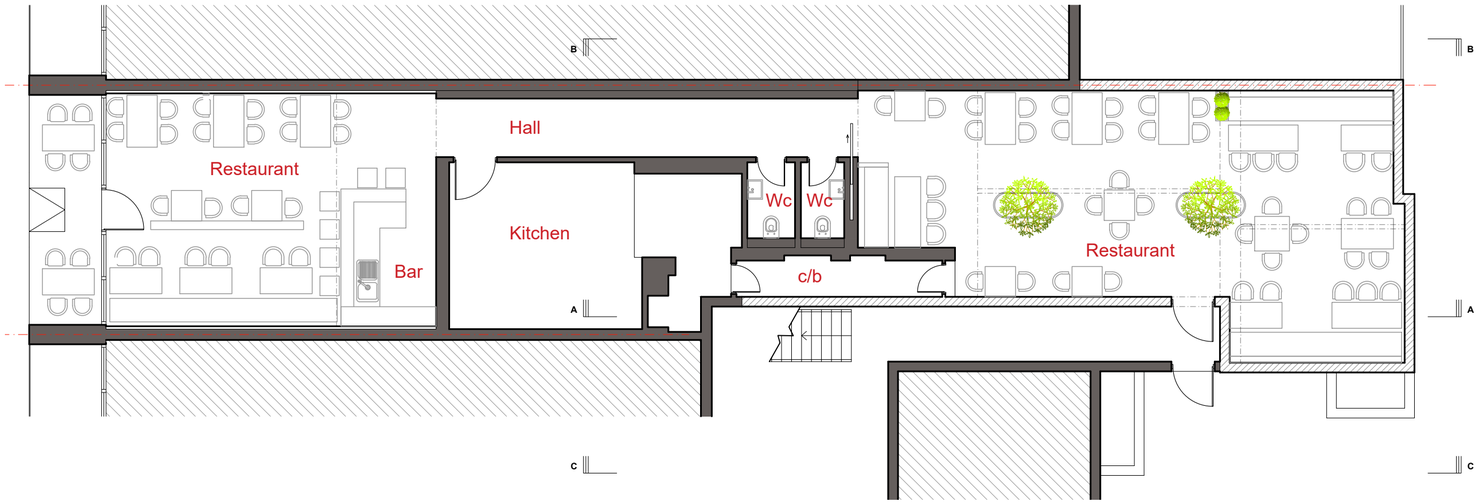

EXISTING GROUND FLOOR PLAN - (1:100)

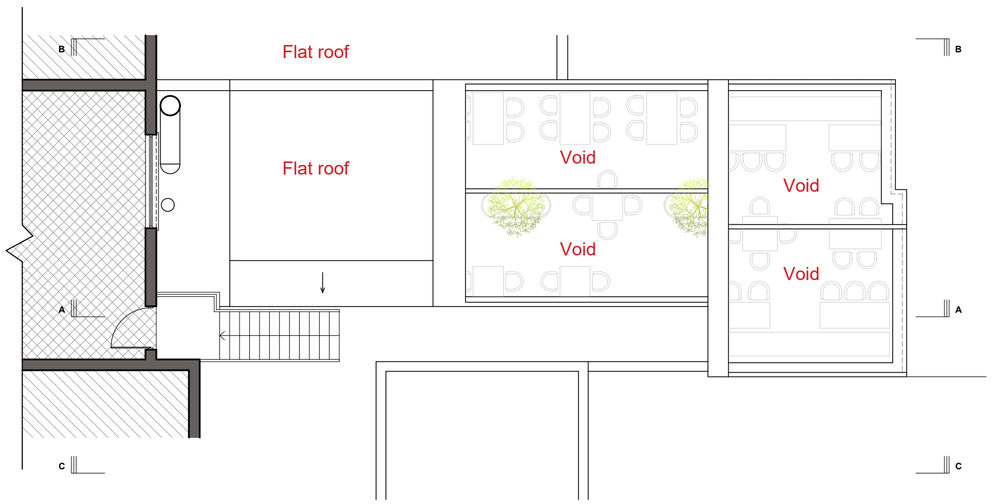

EXISTING ROOF PLAN - (1:100)

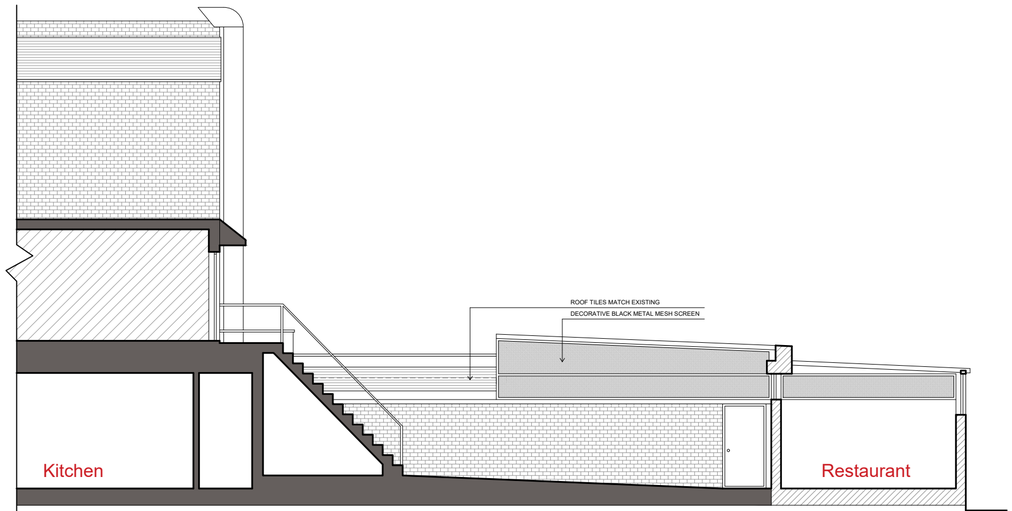

EXISTING SECTION A-A - (1:100)

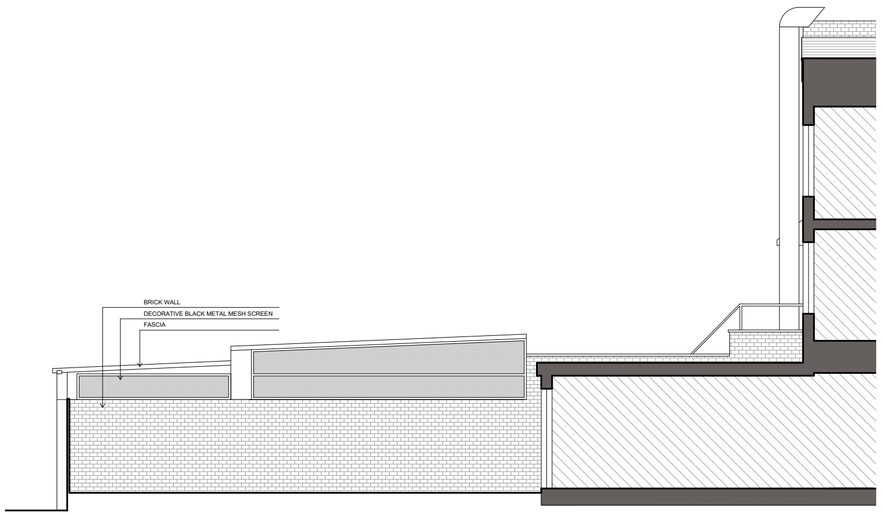

EXISTING SECTION B-B - (1:100)



REAR ELEVATION - (1:100)

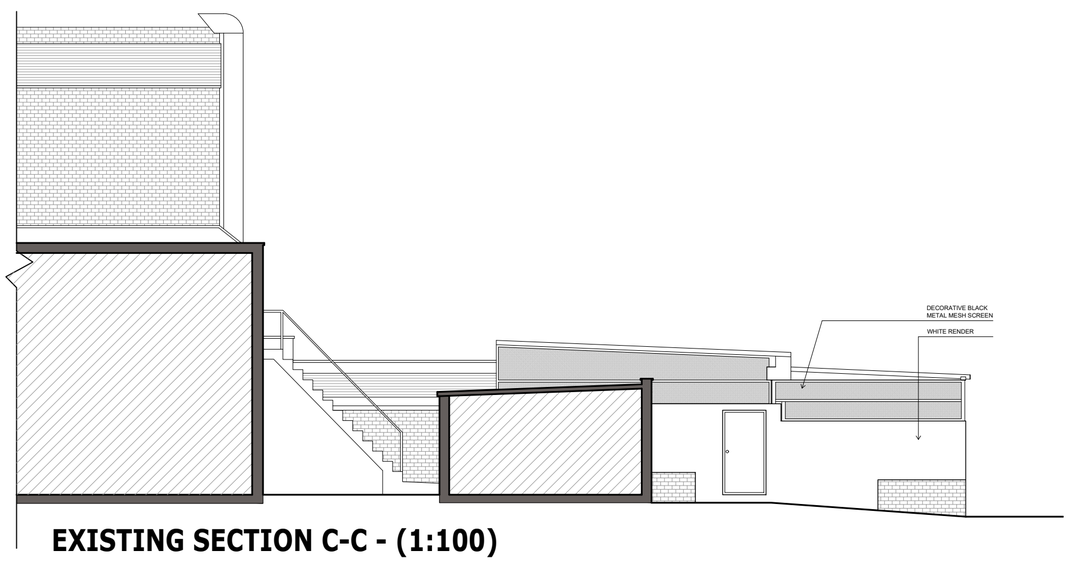

EXISTING SECTION C-C - (1:100)

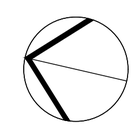



LEGEND:

EXISTING WALLS

PROPOSED WALLS

mza planning
planning permission without the headaches

14 Devonshire Mews
Chiswick
London, W4 2HA

T. 0844 500 5050
office@mzaplanning.com

Title: **EXISTING GROUND FLOOR PLAN, ROOF PLAN SECTION A-A, B-B, C-C, FRONT AND REAR ELEVATIONS**

Dwg.No: 003

Project: 34 High Street, London, N8 7NX

Date: 05-02-25

Scale: 1:100 @ A2

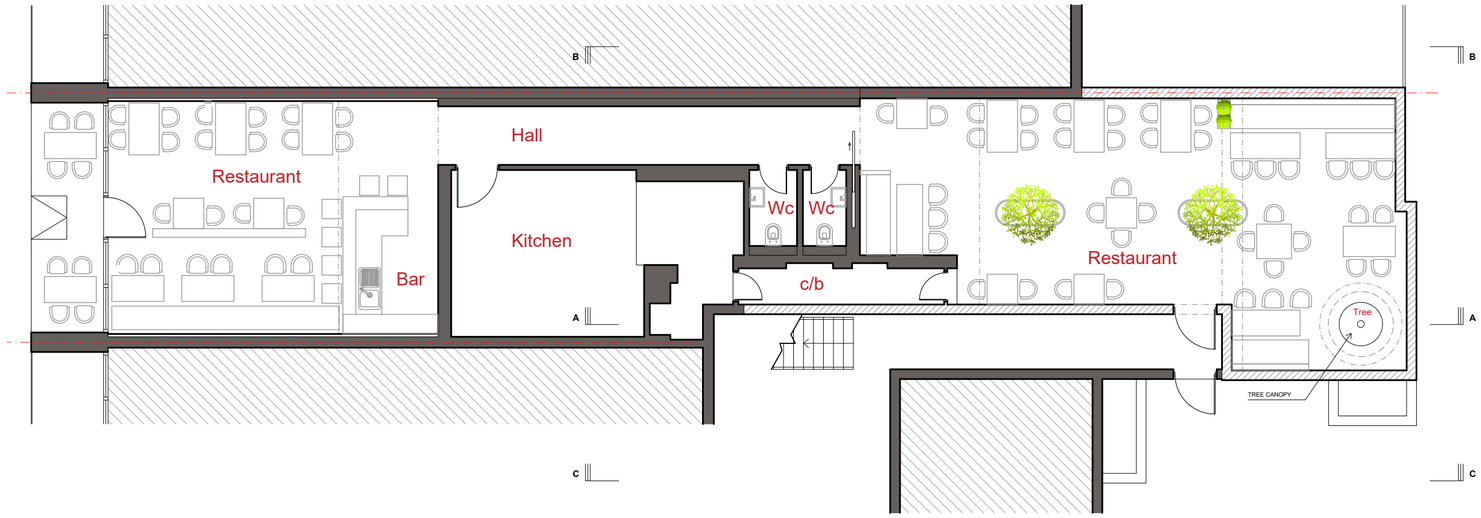

PROPOSED GROUND FLOOR PLAN - (1:100)

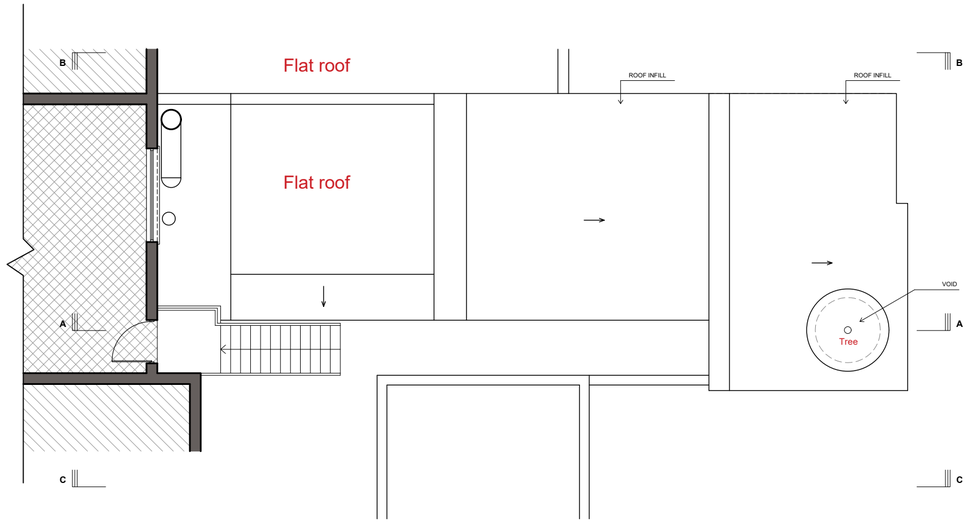

PROPOSED ROOF PLAN - (1:100)

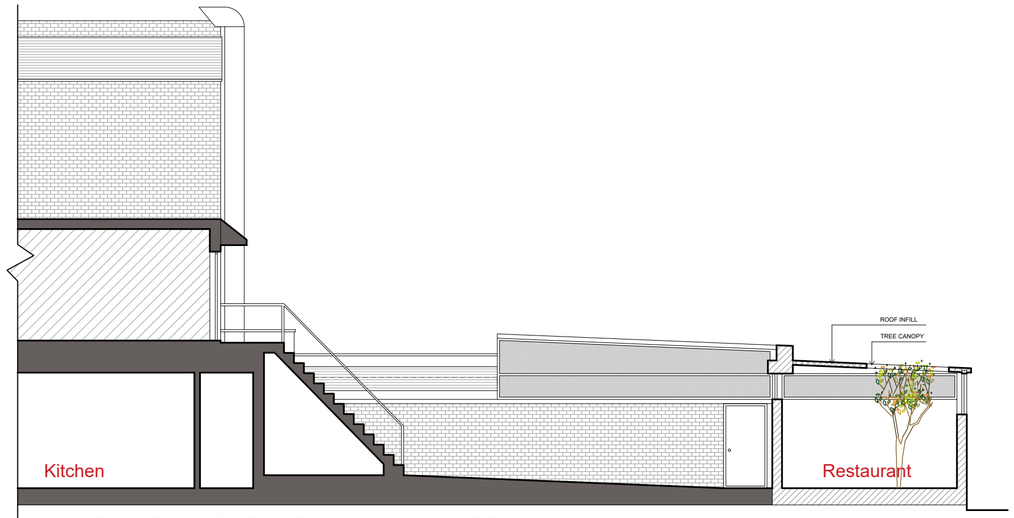

PROPOSED SECTION A-A - (1:100)

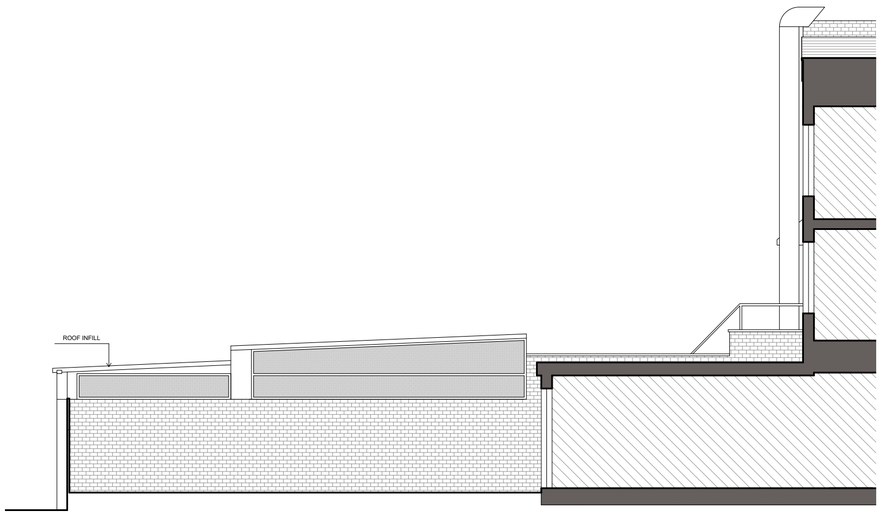

PROPOSED SECTION B-B - (1:100)



REAR ELEVATION - (1:100)

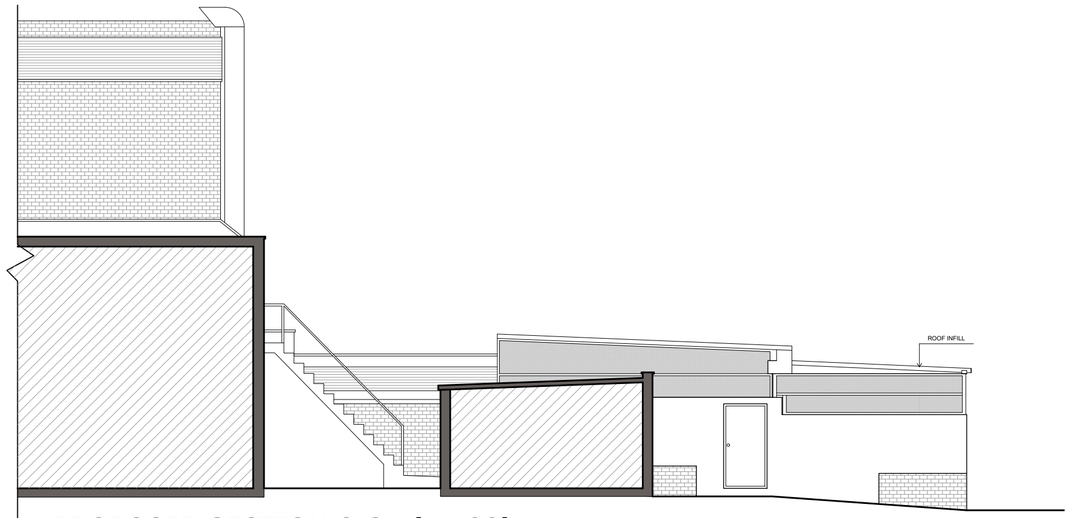

PROPOSED SECTION C-C - (1:100)



TREE CANOPY EXAMPLE

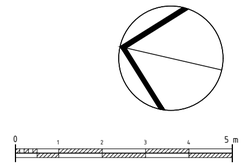

LEGEND:

EXISTING WALLS

PROPOSED WALLS

mza planning

planning permission without the headaches

14 Devonshire Mews
Chiswick
London, W4 2HA

T. 0844 500 5050
office@mzaplanning.com

Title: **PROPOSED GROUND FLOOR PLAN, ROOF PLAN SECTION A-A, B-B, C-C, FRONT AND REAR ELEVATIONS**

Dwg.No: 004

Project: 34 High Street, London, N8 7NX

Date: 05-02-25

Scale:1:100 @ A2