


Rev	Date	By	Check	Appr	Description
A	08.02.25	GS	GS	GS	Updated following planner comments

NOTE

Check all dimensions on site prior to construction.
Identify any variations immediately.

1. slate tile to new dormer
2. Aluminium doors
3. Brick upstand to match existing
4. black metal handrail
5. Rooflight
6. Roof tiles to match existing
7. Single ply roofing membrane
8. Timber window to match existing

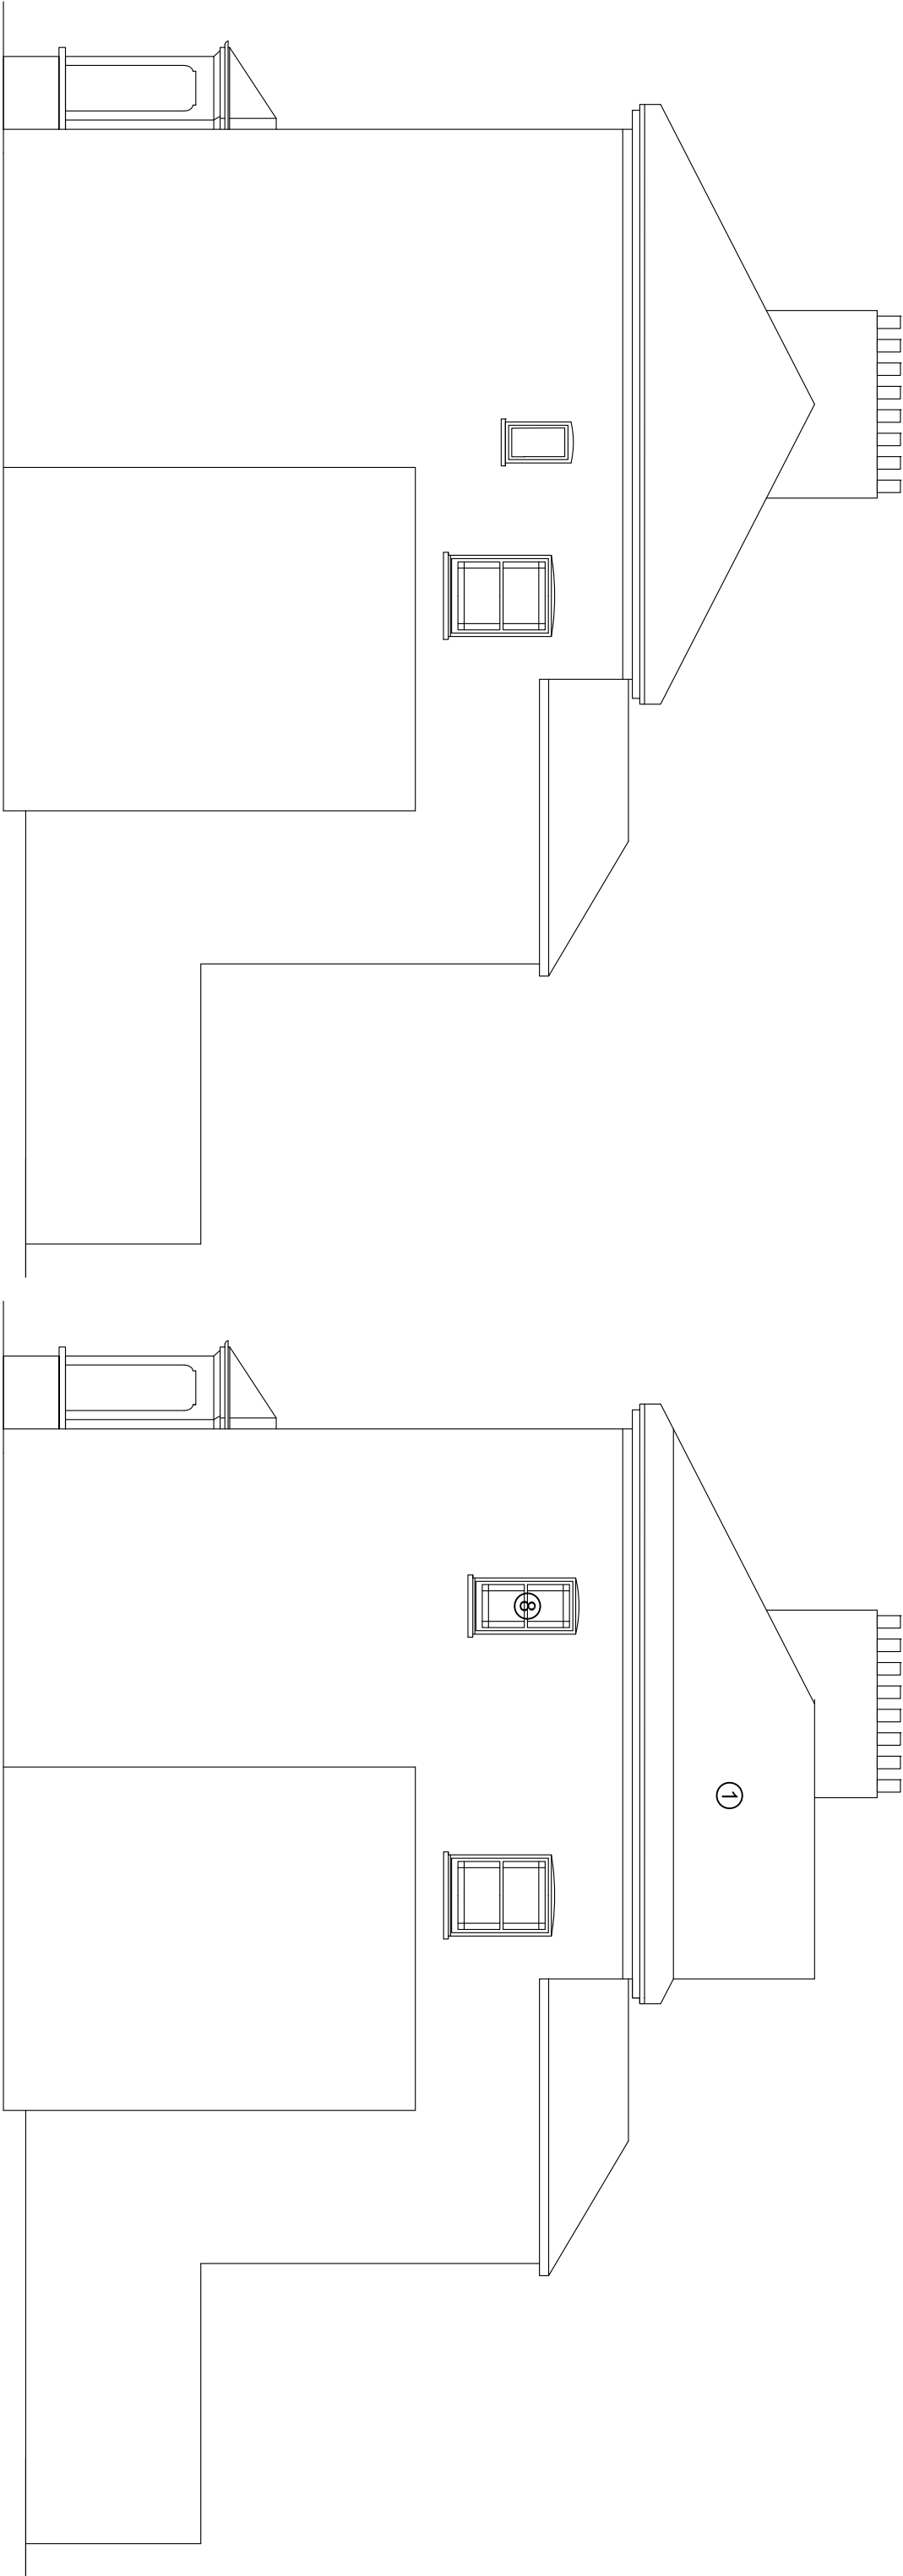

EXISTING SIDE ELEVATION

PROPOSED SIDE ELEVATION

1 Lochbie Crouch Hill				
London N4 4SB				
07786478179				
Client				
DRU				
Project				
63C Middle Lane N8 8PE				
Drawing Title				
Existing and Proposed				
Side Elevation				
Job/Dwg No/Rev	DRU6	P0006	A	
Drawn	GS	Checked	Appr	Date
GS	GS	CB		16.06.24
Drawing status: PLANNING				
Do not scale from this drawing. Check all dimensions on site before starting				
Scale 1:100@A3				