




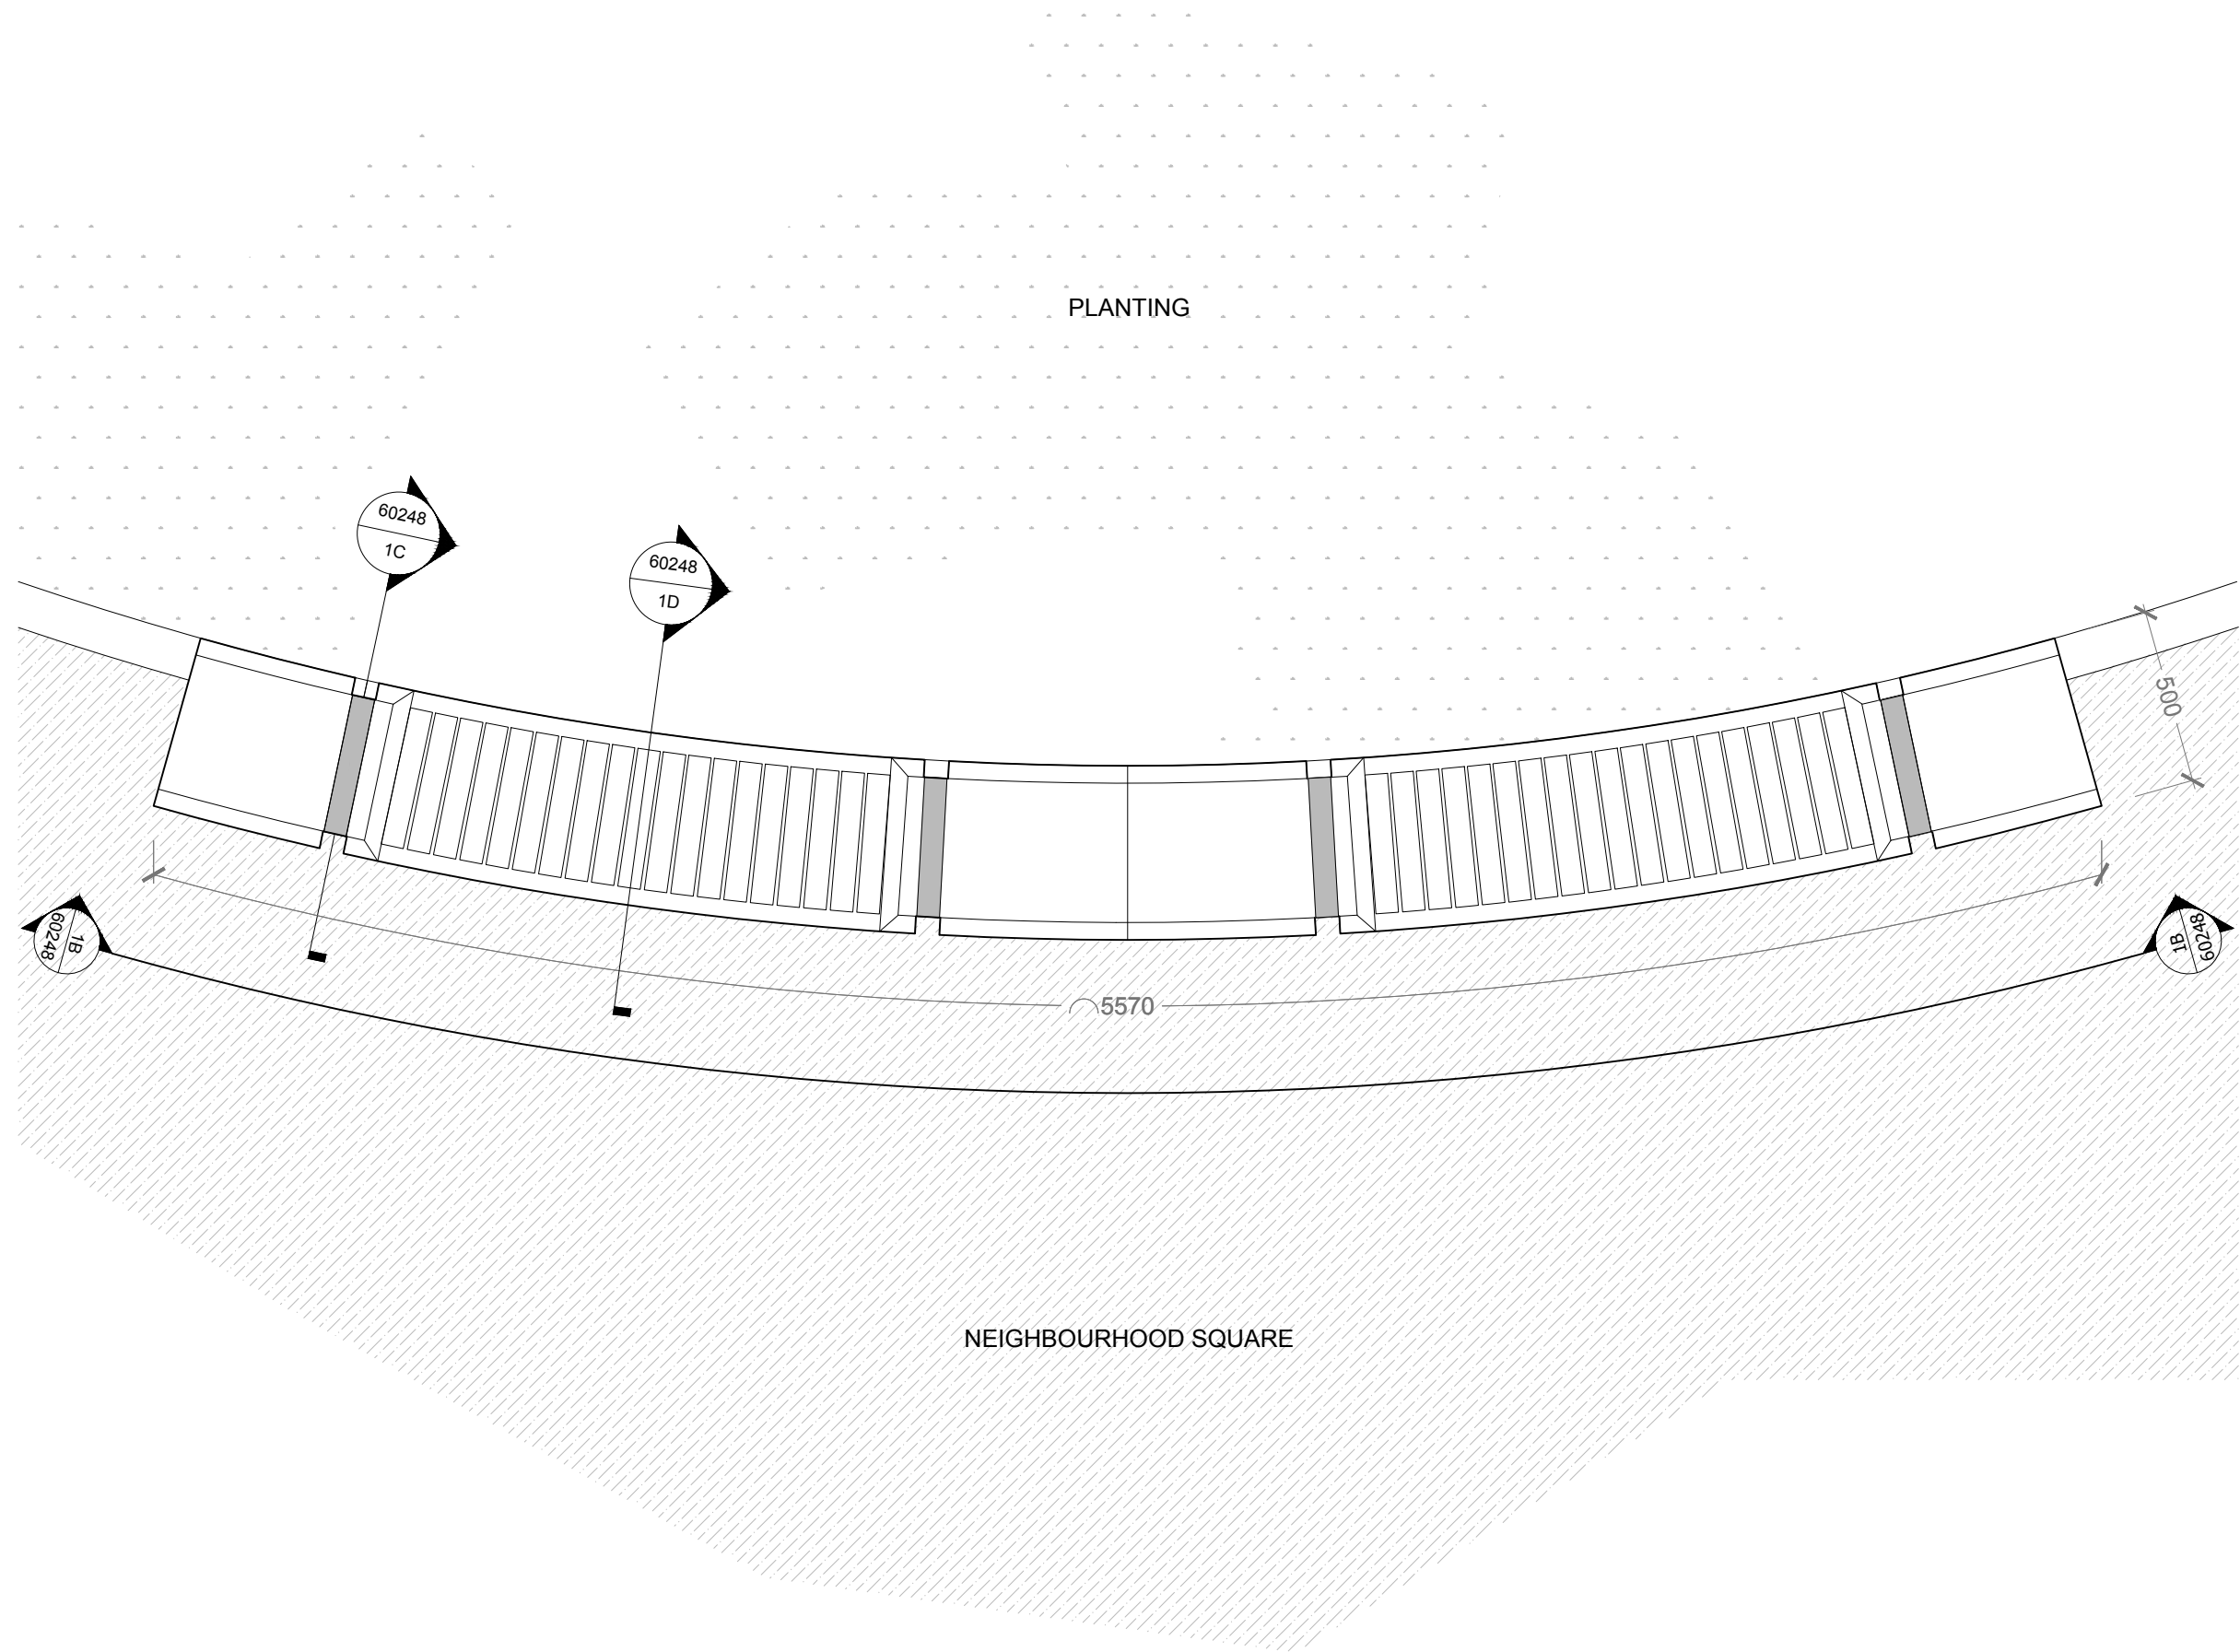


1A BESPOKE CONCRETE BENCH - NEIGHBOURHOOD SQUARE (DESIGN INTENT ONLY)
PLAN - 1:20 @ A1

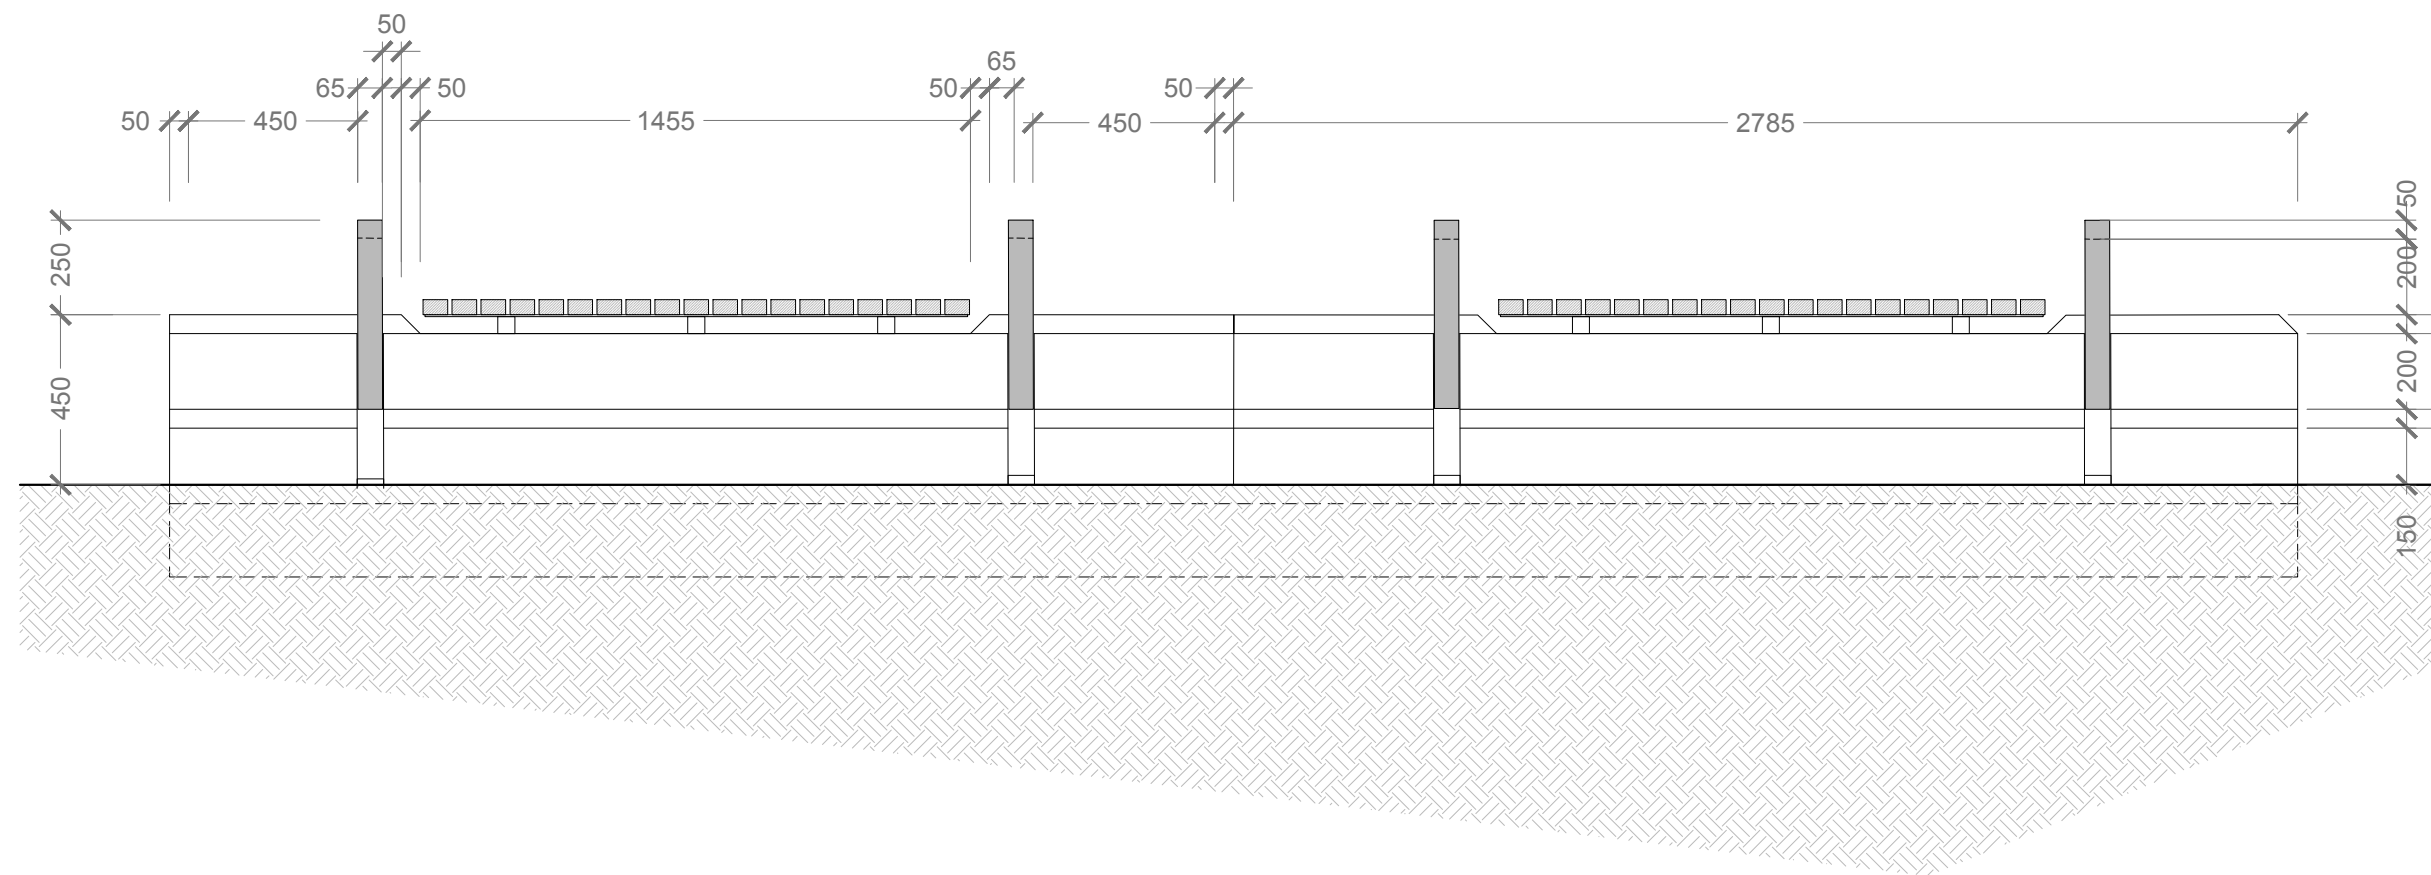

1B BESPOKE CONCRETE BENCH - NEIGHBOURHOOD SQUARE (DESIGN INTENT ONLY)
ELEVATION - 1:20 @ A1

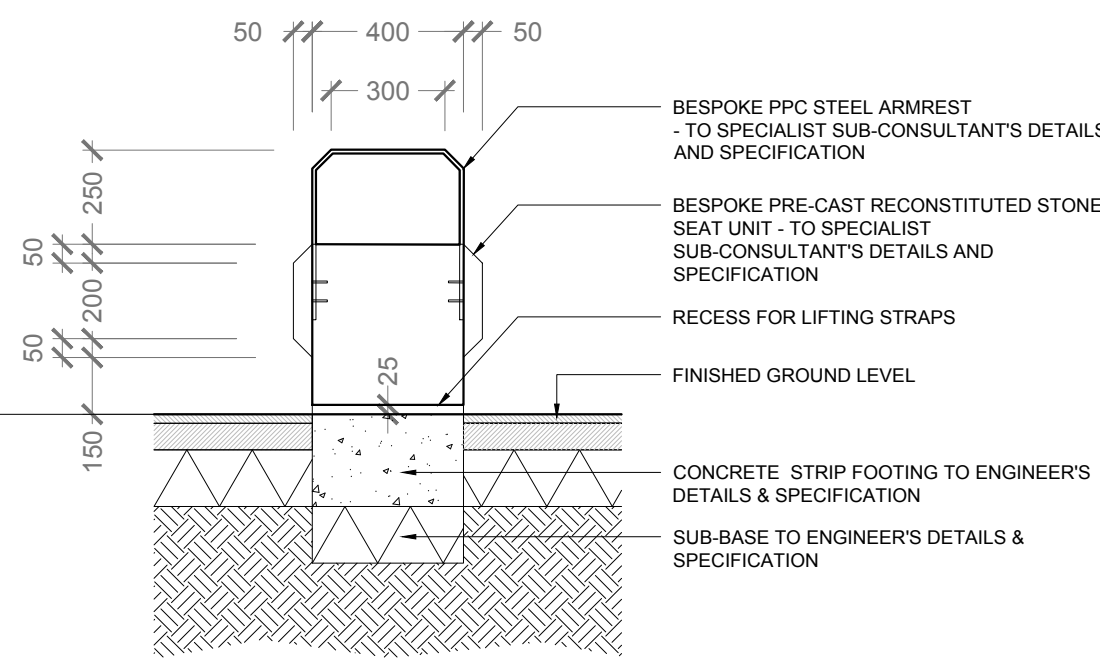

1C BESPOKE BENCH - NEIGHBOURHOOD SQUARE (DESIGN INTENT ONLY)
TYPICAL SECTION - 1:20 @ A1

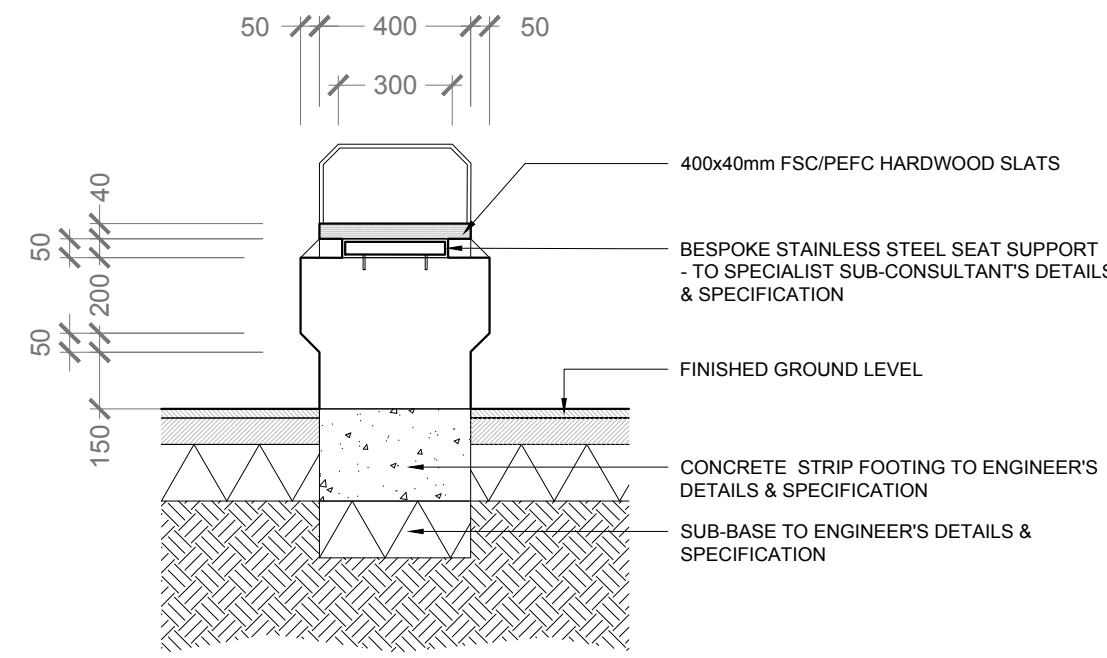

1D BESPOKE BENCH - NEIGHBOURHOOD SQUARE (DESIGN INTENT ONLY)
TYPICAL SECTION - 1:20 @ A1

GENERAL NOTES:
1. DO NOT SCALE FROM THIS DRAWING. DIMENSIONS GOVERN.
2. ALL DIMENSIONS ARE IN MILLIMETRES UNLESS NOTED OTHERWISE.
3. ALL DIMENSIONS SHALL BE VERIFIED ON SITE BEFORE PROCEEDING WITH THE WORK.
4. PLINCKE SHALL BE NOTIFIED IN WRITING OF ANY DISCREPANCIES.
5. PLINCKE ACCEPTS NO LIABILITY FOR ANY EXPENSE, LOSS OR DAMAGE OF WHATSOEVER NATURE AND HOWEVER ARISING FROM ANY VARIATION MADE TO THIS DRAWING OR IN THE EXECUTION OF THE WORK TO WHICH IT RELATES WHICH HAS NOT BEEN REFERRED TO THEM AND PRIOR APPROVAL OBTAINED.

A1 Original Sheet Size
0mm 50mm


KEY PLAN

CDM:

IN ADDITION TO THE HAZARDS / RISKS NORMALLY ASSOCIATED WITH THE TYPES OF WORK DETAILED ON THIS DRAWING, NOTE THE FOLLOWING:

ITEM NO. RISK REGISTER DETAILS

KEY:

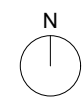

C01	CONSTRUCTION ISSUE	19.09.24	GW	CB
REV	REVISION	DATE	DWN	APPD

plincke.
landscape urbanism design
www.plincke.com
London +44 (0)207 739 3330
Manchester +44 (0)161 237 9223

Project:
ST ANNS NEW NEIGHBOURHOOD
HARINGEY

Drawing:
TYPICAL DETAILS
SHEET 18

Date: 19.09.24
Scale: 1:20

Status: S4 - Suitable for Stage Approval
Dm: GW
App'd: CB

Drawing No: N15301-PLI-ZZ-DR-L-60248
Rev: C01