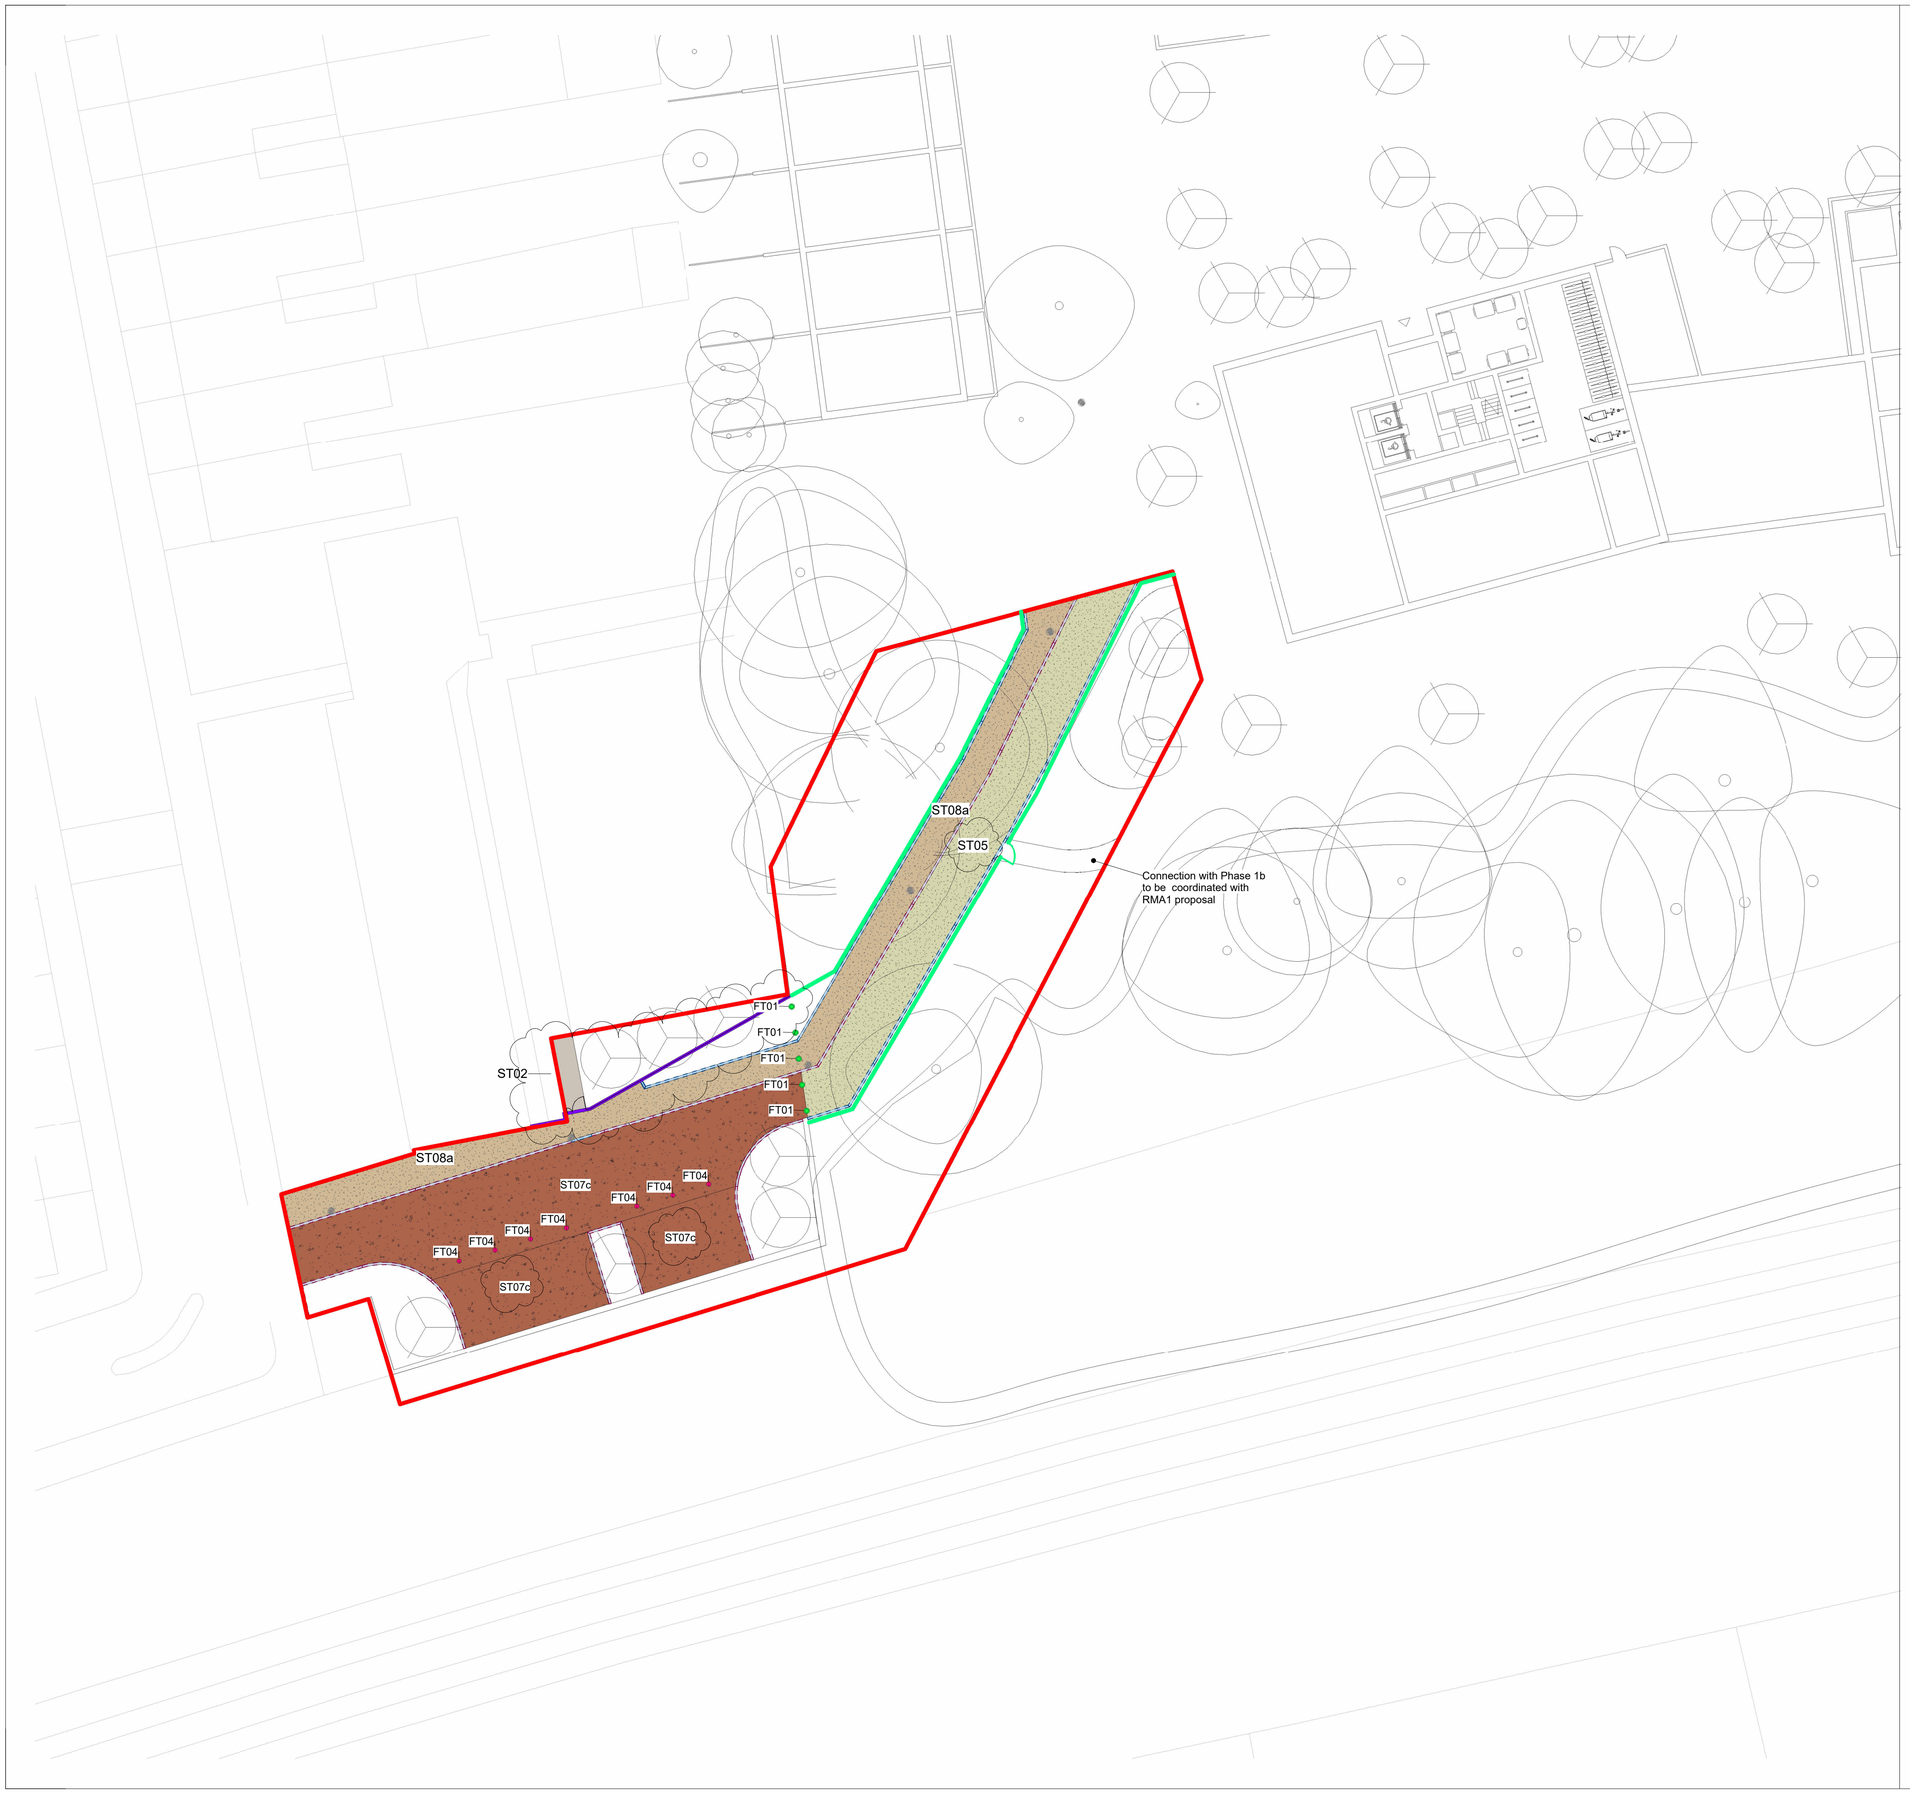

Detail Hard Works Plan to be read in conjunction with drawing N15301-PLI-ZZ-ZZ-DR-L-30207

DRAWING NOTES:

GENERAL:

1. COPYRIGHT OF THIS DRAWING IS VESTED IN PLINCKE AND IT MUST NOT BE COPIED OR REPRODUCED WITHOUT CONSENT.
2. DO NOT SCALE FROM THIS DRAWING - DIMENSIONS GOVERN. IF IN DOUBT, ASK!
3. ALL DIMENSIONS ARE IN MILLIMETRES UNLESS NOTED OTHERWISE. ONLY FIGURED DIMENSIONS ARE TO BE TAKEN FROM THIS DRAWING.
4. ALL DIMENSIONS SHALL BE VERIFIED ON SITE BEFORE PROCEEDING WITH THE WORK. ALL CONTRACTORS MUST VISIT SITE AND BE RESPONSIBLE FOR TAKING AND CHECKING ALL DIMENSIONS RELATIVE TO THEIR WORK.
5. PLINCKE SHALL BE NOTIFIED IMMEDIATELY, BY EMAIL, OF ANY DISCREPANCIES.
6. PLINCKE ACCEPT NO LIABILITY FOR ANY EXPENSE, LOSS OR DAMAGE OF WHATSOEVER NATURE AND HOWEVER ARISING FROM ANY VARIATION MADE TO THIS DRAWING OR IN THE EXECUTION OF THE WORK TO WHICH IT RELATES WHICH HAS NOT BEEN REFERRED TO THEM AND PRIOR APPROVAL OBTAINED.
7. ALL PLINCKE DRAWINGS TO BE READ IN CONJUNCTION WITH ALL RELEVANT ARCHITECTURAL, C&S ENGINEERS AND M&E ENGINEERS DRAWINGS AND SPECIFICATIONS.

REFERENCE FILES:

1. THIS DRAWING IS BASED ON THE FOLLOWING EXTERNAL CONSULTANTS DRAWINGS:

CONSULTANT	REFERENCE FILE	DATE RECEIVED

HEALTH, SAFETY & ENVIRONMENTAL INFORMATION:

1. IT IS ASSUMED THAT ALL WORKS ON THIS DRAWING WILL BE CARRIED OUT BY A COMPETENT CONTRACTOR AND, WHERE APPROPRIATE, WORKING TO AN APPROVED METHOD STATEMENT.
2. THIS DRAWING IS TO BE READ IN CONJUNCTION WITH ALL OTHER HAZARDS / RISKS WHICH HAVE BEEN IDENTIFIED AND RECORDED WITHIN THE PRE-CONSTRUCTION INFORMATION PACK AND / OR THE CONSTRUCTION PHASE H&S PLAN.
3. IN ADDITION TO THE HAZARDS / RISKS NORMALLY ASSOCIATED WITH THE TYPES OF WORK DETAILED ON THIS DRAWING, NOTE THE FOLLOWING:

ITEM N°	RISK REGISTER DETAILS

GENERAL NOTES:
1. Drawings to be read in conjunction with external works schedules, details and specifications
2. Refer to Architecfs drawings and specifications for external walls, fences and gates attached to new buildings (Plots A, B, C, and D) and refurbished buildings.
3. Refer to M&E Engineers drawings for all lighting, CCTV, and EVCP layouts, details and specification.
4. Refer to Civil Engineels details and specification for all hard landscape build-ups and footings/foundations.
5. All Highways works to Civil Engineers details and specification
6. Lighing and EVCP are indicated as per RBE drawings and to be coordinated. Plincke requested the street lighting columns be moved to avoid clashes with trees. EVCP allocated to bays, thier location to be coordinated.

REV.	REV. DESCRIPTION	DATE	DWN	CHK
C05	Issued for Construction	09.12.2024	MZ	GW
C04	Issued for Construction	21.05.2024	MZ	GW
C03	Issued for Construction	03.05.2024	MZ	GW
C02	Issued for Construction	18.04.2024	MZ	GW
C01	Issued for Construction	15.12.2023	AG	GW
P01	First Issue	12.10.2023	AG	GW

KEY PLAN

CLIENT

INTERIOR AND EXTERIOR LANDSCAPE CONSULTANTS & CONTRACTORS
21, ALSTON'S ROAD • HOUNSLOW • MIDDLESEX TW3 3HH
TELEPHONE: 020 8577 3792 • FACSIMILE: 020 8577 3373

plincke.

MANCHESTER
0161 237 9223
north@plincke.com

RUGBY
0178 881 7866
midlands@plincke.com

LONDON
0207 739 3330
london@plincke.com

www.plincke.com

PROJECT TITLE		STATUS
St Anne's New Neighbourhood		S5
		STAGE 6
DRAWING TITLE: DETAILED HARD WORKS PLAN 06		DATE 15.12.2023
PROJECT No. N15301-	DRAWING No. PLI-XX-ZZ-DR-L-30206	REVISION C05

SCALE BAR @ 1 : 200 — SCALE @ A1

0 4 8 12 16 20

GRAPHIC SCALE: 1:200