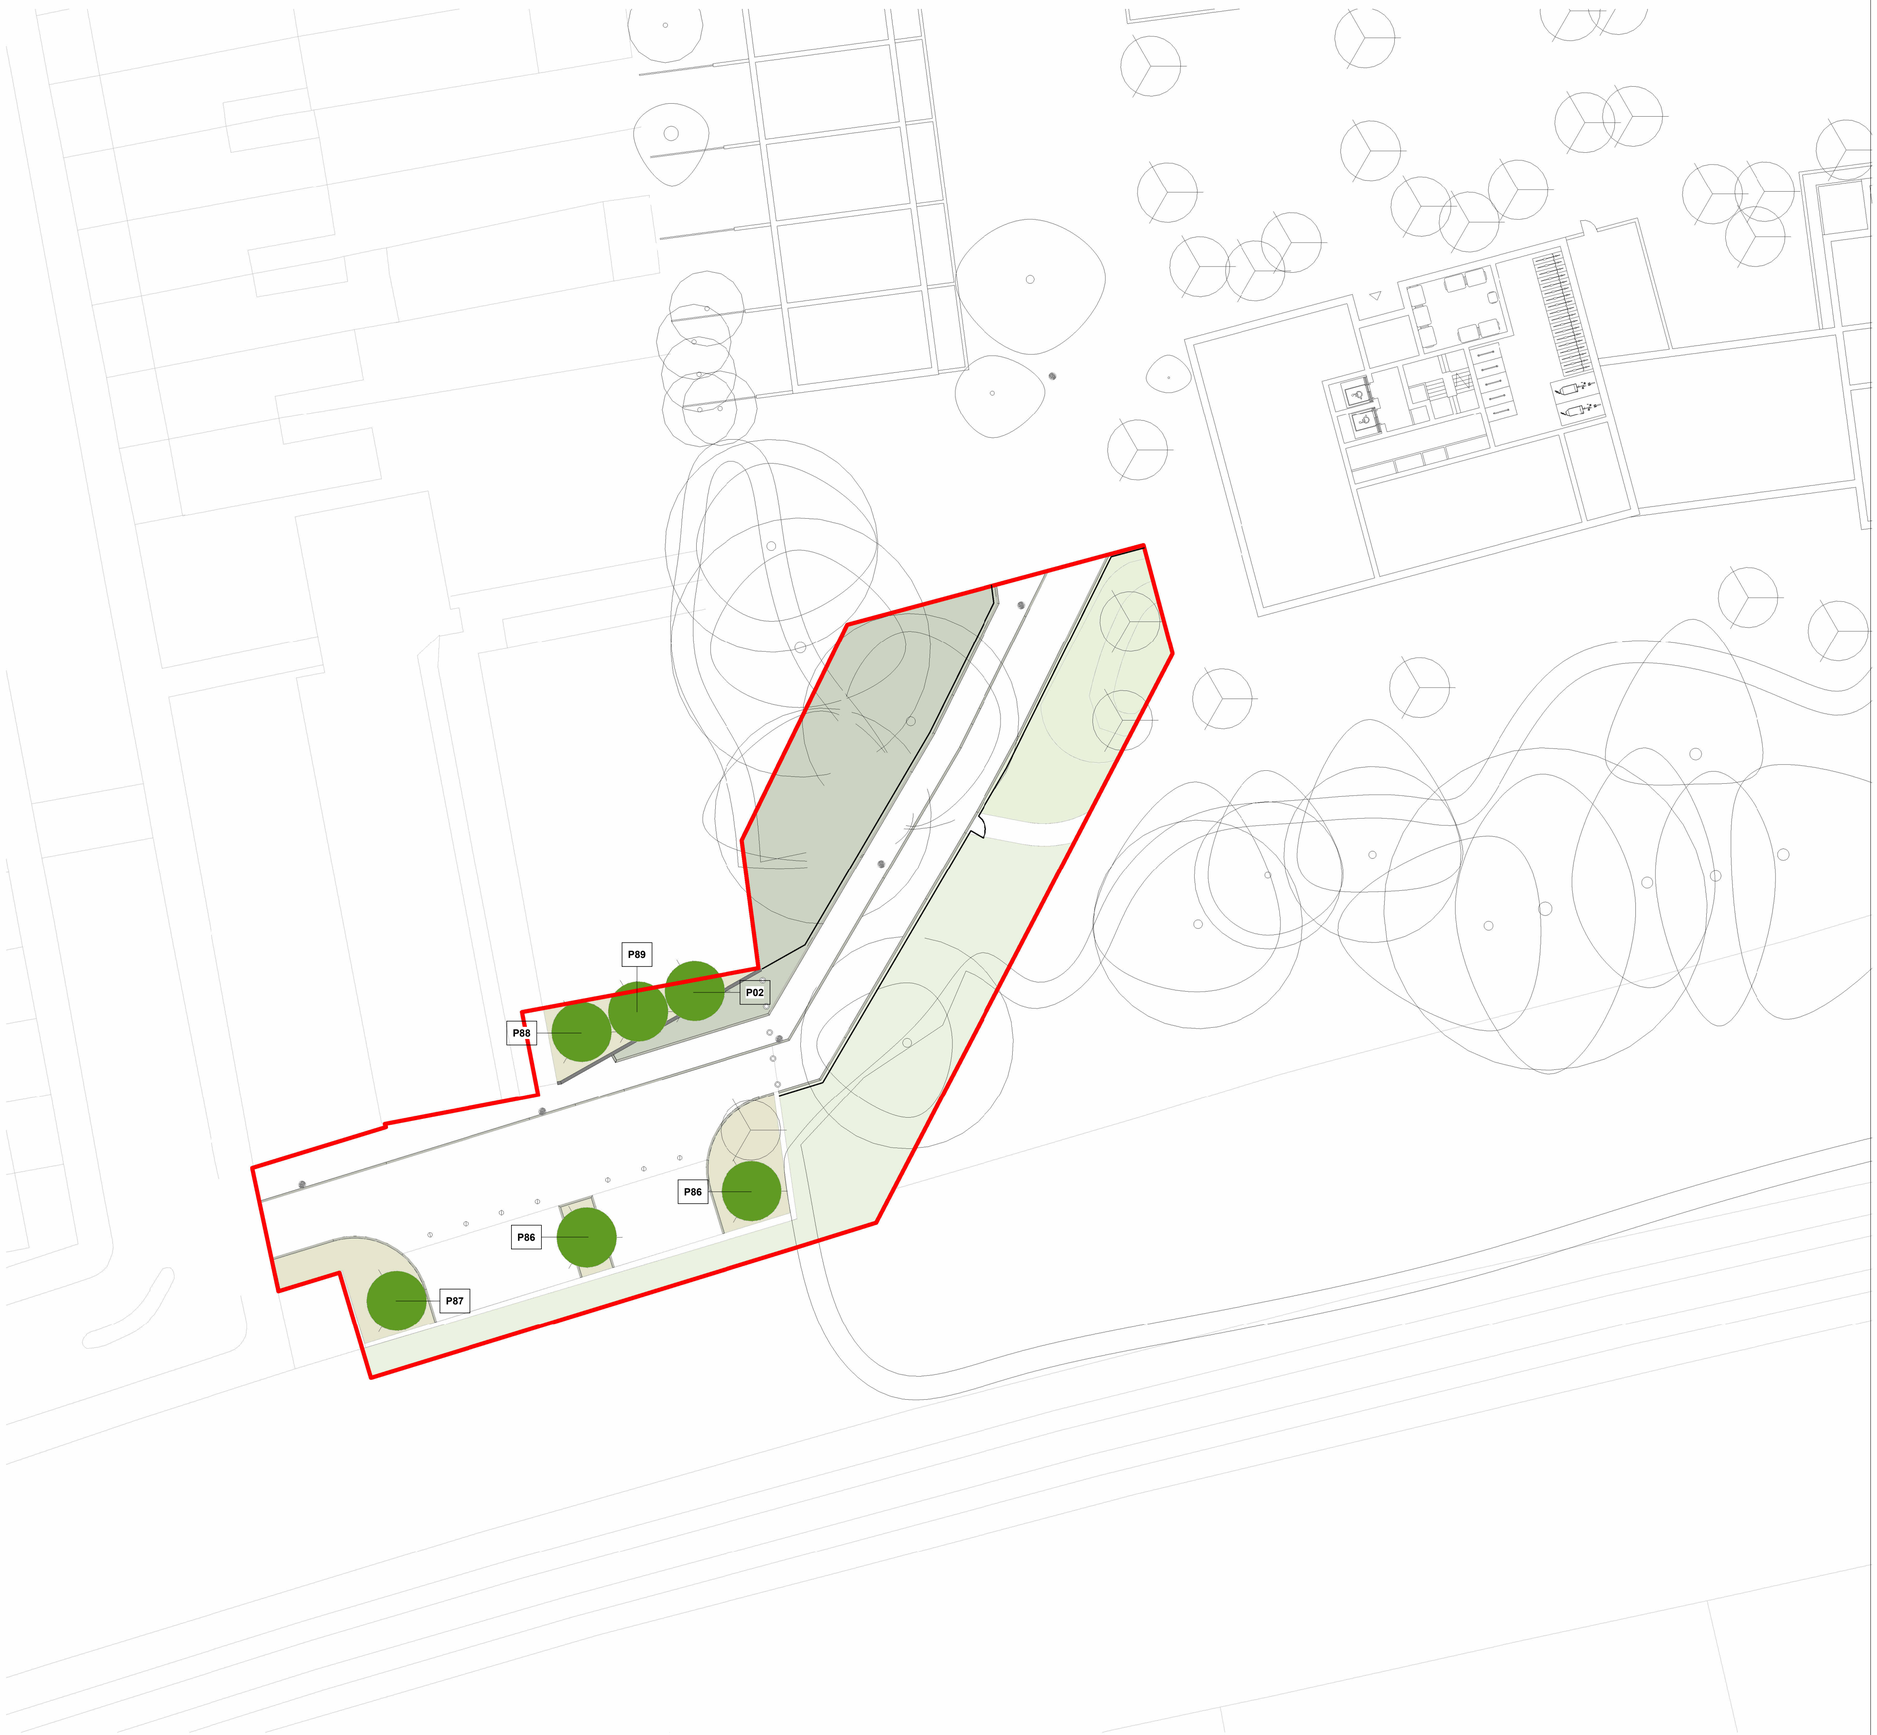

DRAWING NOTES:

GENERAL:

1. COPYRIGHT OF THIS DRAWING IS VESTED IN PLINCKE AND IT MUST NOT BE COPIED OR REPRODUCED WITHOUT CONSENT.
2. DO NOT SCALE FROM THIS DRAWING - DIMENSIONS GOVERN. IF IN DOUBT, ASK!
3. ALL DIMENSIONS ARE IN MILLIMETRES UNLESS NOTED OTHERWISE. ONLY FIGURED DIMENSIONS ARE TO BE TAKEN FROM THIS DRAWING.
4. ALL DIMENSIONS SHALL BE VERIFIED ON SITE BEFORE PROCEEDING WITH THE WORK. ALL CONTRACTORS MUST VISIT SITE AND BE RESPONSIBLE FOR TAKING AND CHECKING ALL DIMENSIONS RELATIVE TO THEIR WORK.
5. PLINCKE SHALL BE NOTIFIED IMMEDIATELY, BY EMAIL, OF ANY DISCREPANCIES.
6. PLINCKE ACCEPT NO LIABILITY FOR ANY EXPENSE, LOSS OR DAMAGE OF WHATSOEVER NATURE AND HOWEVER ARISING FROM ANY VARIATION MADE TO THIS DRAWING OR IN THE EXECUTION OF THE WORK TO WHICH IT RELATES WHICH HAS NOT BEEN REFERRED TO THEM AND PRIOR APPROVAL OBTAINED.
7. ALL PLINCKE DRAWINGS TO BE READ IN CONJUNCTION WITH ALL RELEVANT ARCHITECTURAL, C&S ENGINEERS AND M&E ENGINEERS DRAWINGS AND SPECIFICATIONS.

REFERENCE FILES:

1. THIS DRAWING IS BASED ON THE FOLLOWING EXTERNAL CONSULTANTS DRAWINGS:

CONSULTANT	REFERENCE FILE	DATE RECEIVED

HEALTH, SAFETY & ENVIRONMENTAL INFORMATION:

1. IT IS ASSUMED THAT ALL WORKS ON THIS DRAWING WILL BE CARRIED OUT BY A COMPETENT CONTRACTOR AND, WHERE APPROPRIATE, WORKING TO AN APPROVED METHOD STATEMENT.
2. THIS DRAWING IS TO BE READ IN CONJUNCTION WITH ALL OTHER HAZARDS / RISKS WHICH HAVE BEEN IDENTIFIED AND RECORDED WITHIN THE PRE-CONSTRUCTION INFORMATION PACK AND / OR THE CONSTRUCTION PHASE H&S PLAN.
3. IN ADDITION TO THE HAZARDS / RISKS NORMALLY ASSOCIATED WITH THE TYPES OF WORK DETAILED ON THIS DRAWING, NOTE THE FOLLOWING:

ITEM N°	RISK REGISTER DETAILS

GENERAL NOTES:
1. Refer to Planting Schedule N15301-PLI-XX-XX-SH-L-00002 for trees specifications.
2. Refer to drawing Typical Details: Soft Landscape Planting N15301-PLI-XX-ZZ-DR-L-60243 for typical planting details
3. Refer to NBS Landscape Specification N15301-PLI-XX-XX-SP-L-00001
4. Lighing is indicated as per RBE drawings and to be coordinated. Plincke requested the street lighting columns be moved to avoid clashes with trees.

REV.	REV. DESCRIPTION	DATE	DWN	CHK
C03	Issued for Construction	09.12.2024	MZ	GW
C02	Issued for Construction	03.05.2024	MZ	GW
C01	Issued for Construction	15.12.2023	AG	GW
P01	First Issue	28.10.2023	AG	GW

KEY PLAN

CLIENT

INTERIOR AND EXTERIOR LANDSCAPE CONSULTANTS & CONTRACTORS
31, BLISTRODE ROAD • HOUNSLOW • MIDDLESEX TW3 3AW
TELEPHONE: 020 8577 3793 • FACSIMILE: 020 8577 3373

plincke.

MANCHESTER
0161 237 9223
north@plincke.com

RUGBY
0178 881 7866
midlands@plincke.com

LONDON
0207 739 3330
london@plincke.com

www.plincke.com

PROJECT TITLE
St Anne's New Neighbourhood

STATUS
S5

STAGE
6

DRAWING TITLE
PROPOSED TREE PLANTING PLAN 06

DATE
15.12.2023

PROJECT No.
N15301-

DRAWING No.
PLI-XX-ZZ-DR-L-30316

REVISION
C03

SCALE BAR @ 1 : 200

SCALE @ A1

0 4 8 12 16 20

GRAPHIC SCALE: 1:200