




1A DECORATIVE COLUMN FEATURE 'A' - PEACE GARDEN (DESIGN INTENT ONLY)
SECTION - 1:50 @ A1

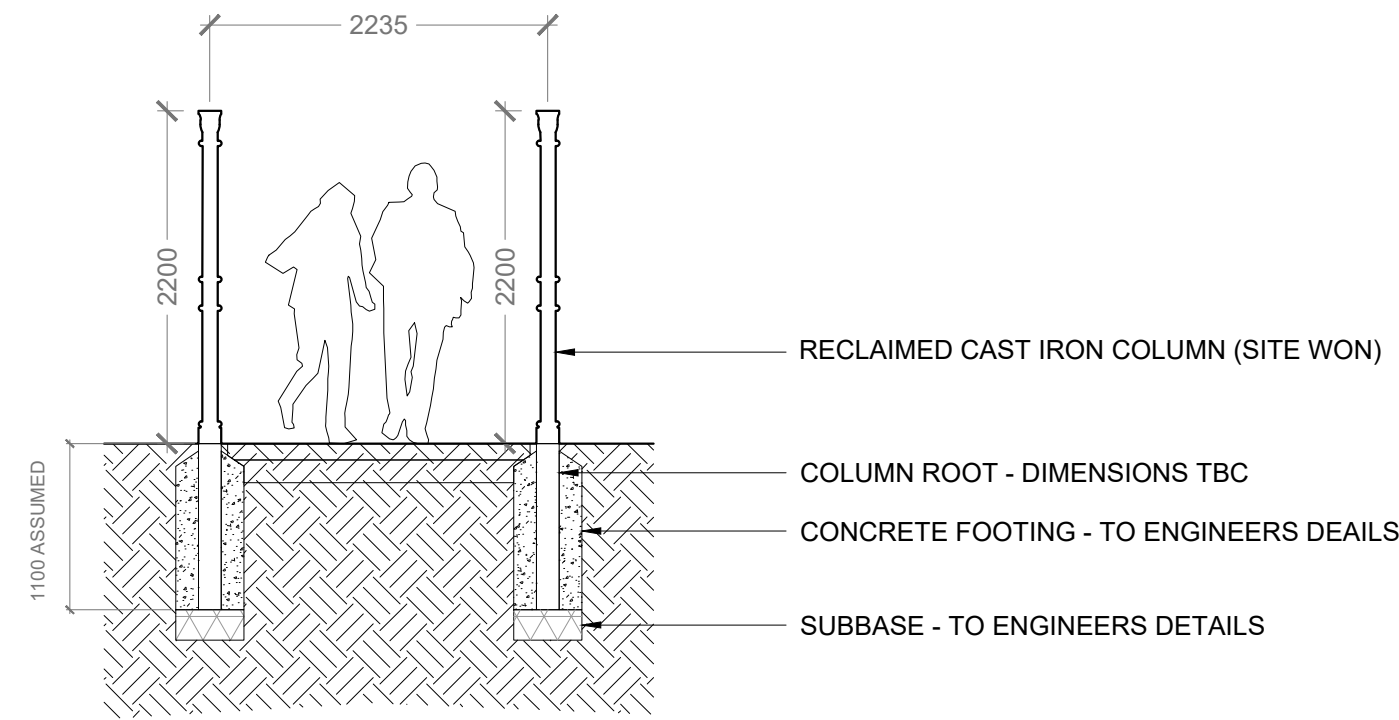


1B DECORATIVE COLUMN FEATURE 'B' - PEACE GARDEN (DESIGN INTENT ONLY)
SECTION - 1:50 @ A1

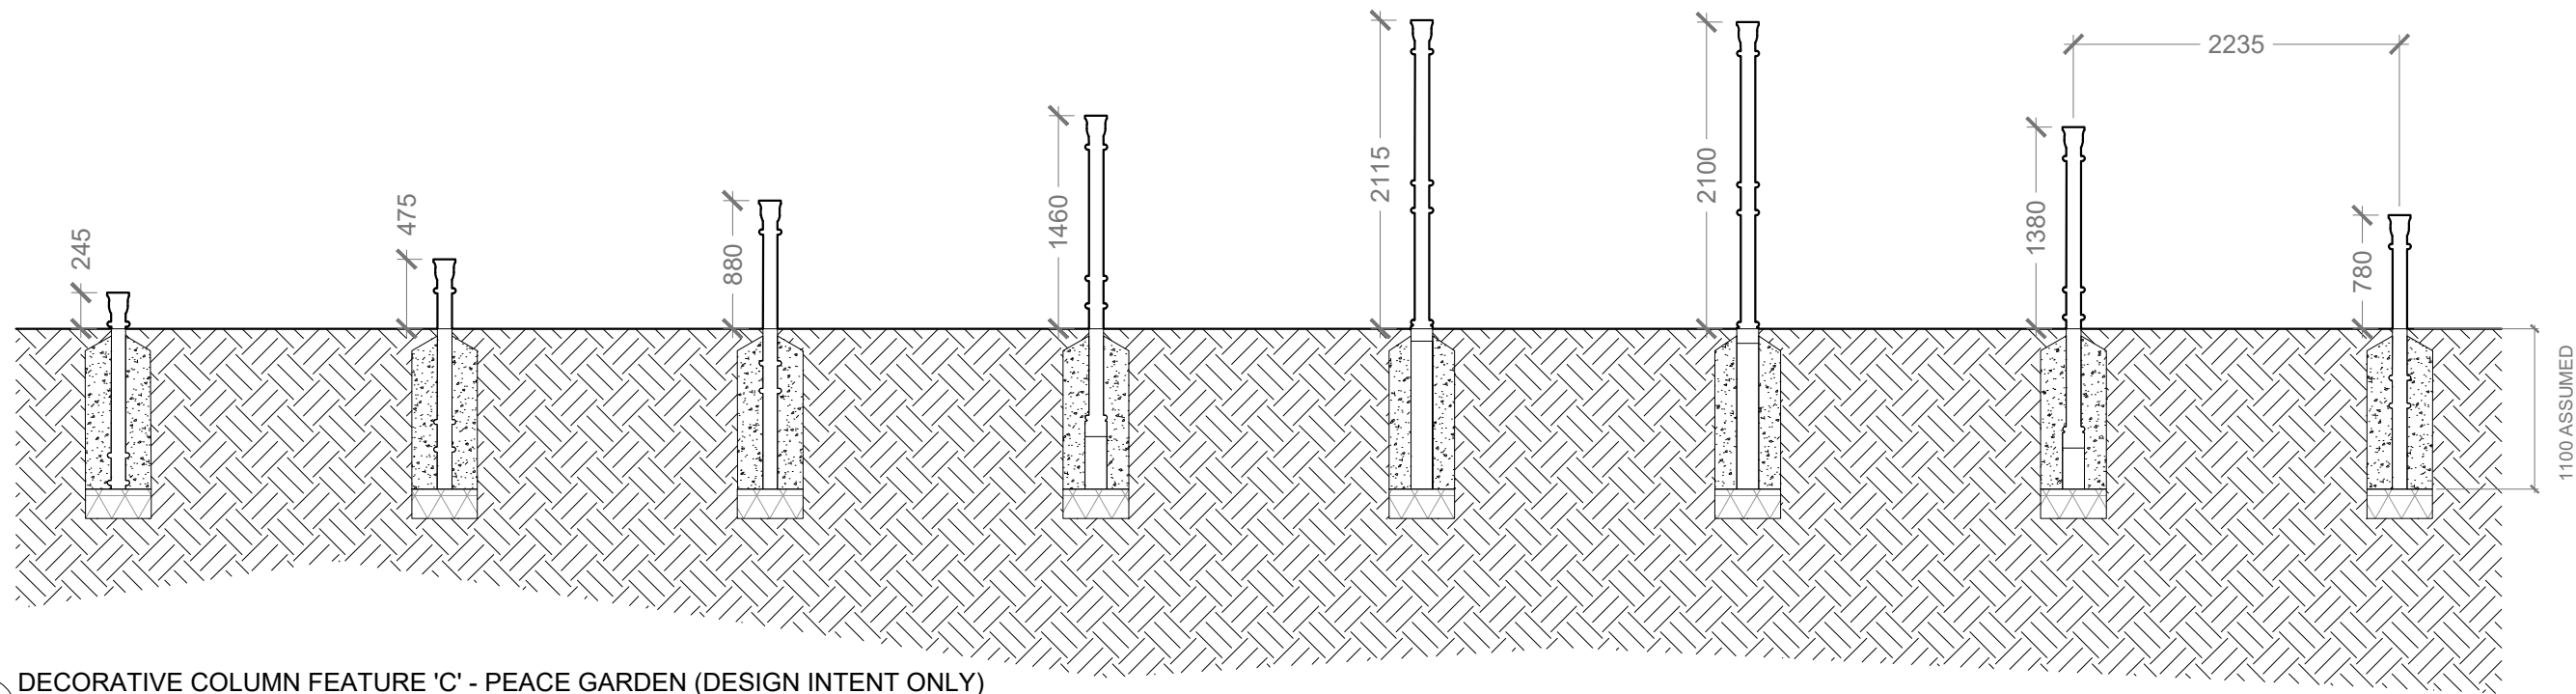


1C DECORATIVE COLUMN FEATURE 'C' - PEACE GARDEN (DESIGN INTENT ONLY)
SECTION - 1:50 @ A1

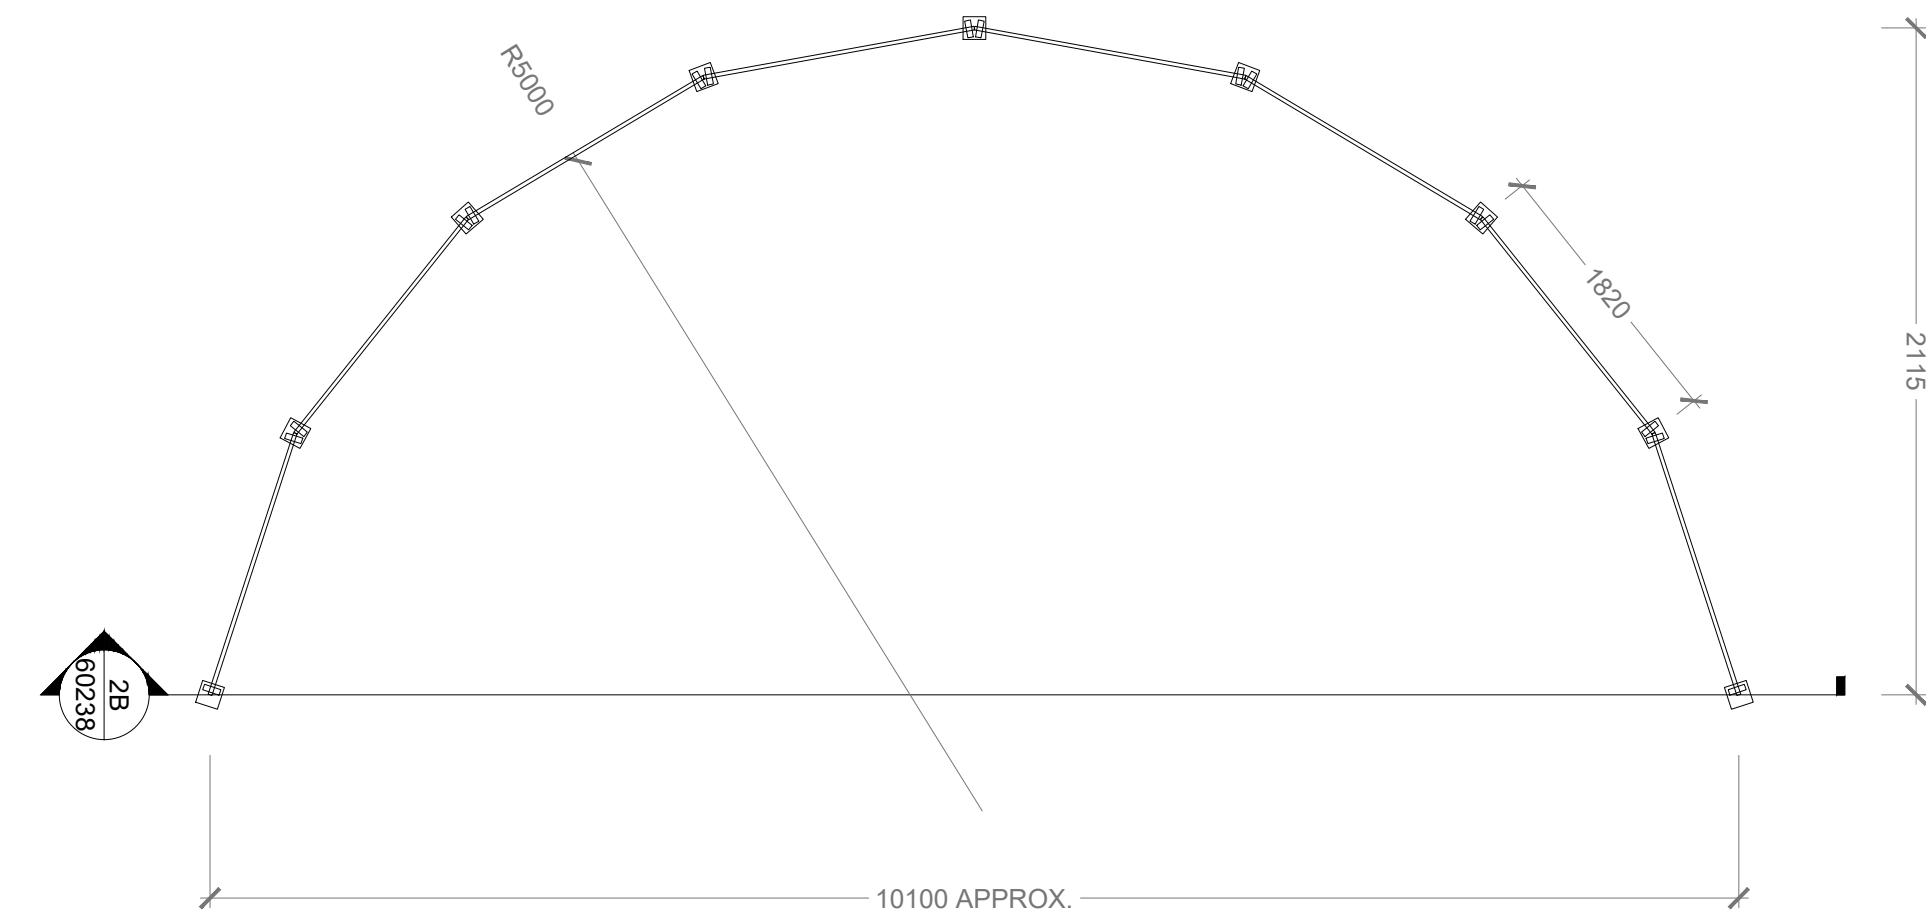


2A PERGOLA / LOGGIA FEATURE - PLOT D COURTYARD (DESIGN INTENT ONLY)
PLAN - 1:50 @ A1

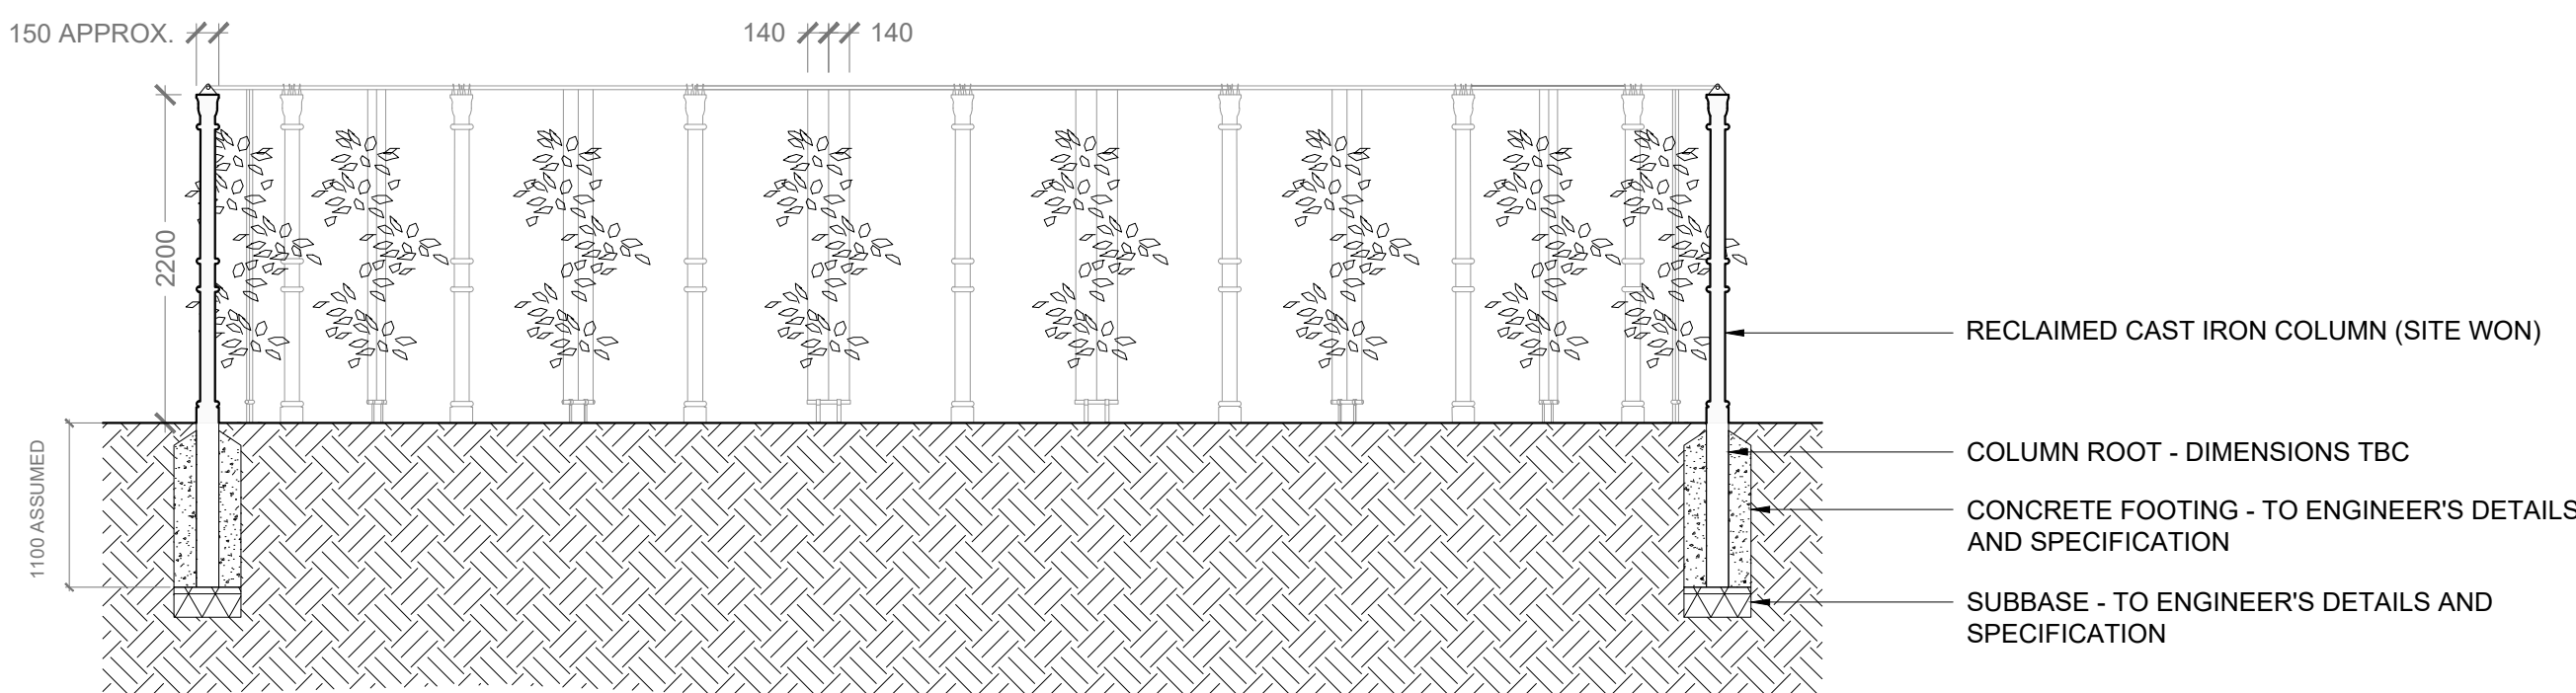


2B PERGOLA / LOGGIA FEATURE - PLOT D COURTYARD (DESIGN INTENT ONLY)
SECTION ELEVATION - 1:50 @ A1

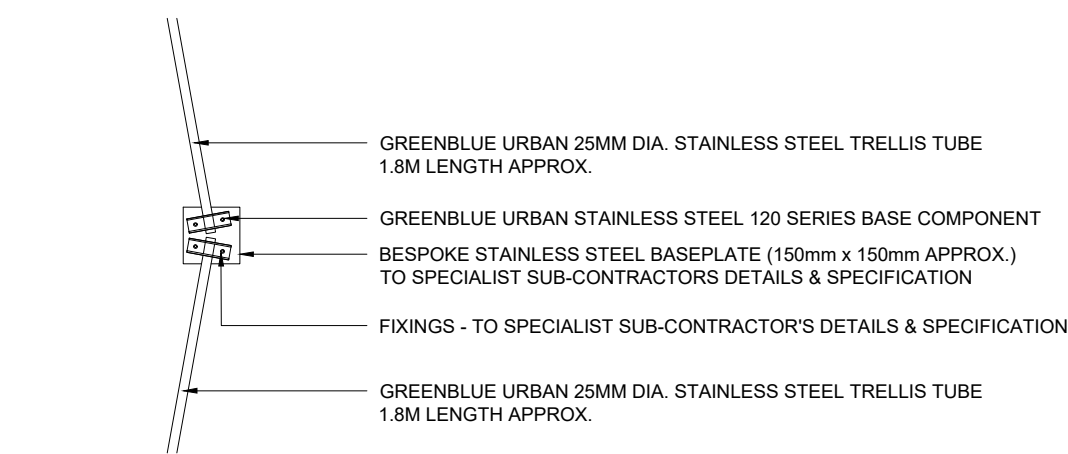


2C PERGOLA / LOGGIA CLIMBING PLANT SUPPORT CABLE GUIDANCE SYSTEM (DESIGN INTENT ONLY)
PLAN - 1:20 @ A1

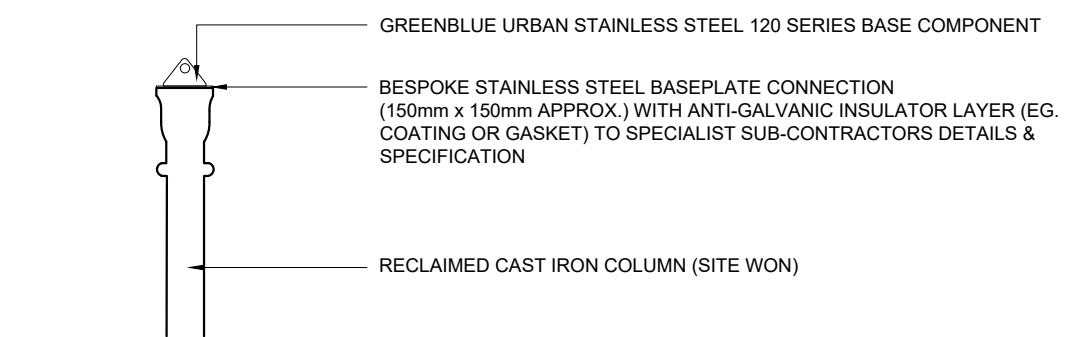


2D PERGOLA / LOGGIA CLIMBING PLANT SUPPORT CABLE GUIDANCE SYSTEM (DESIGN INTENT ONLY)
SECTION - 1:20 @ A1

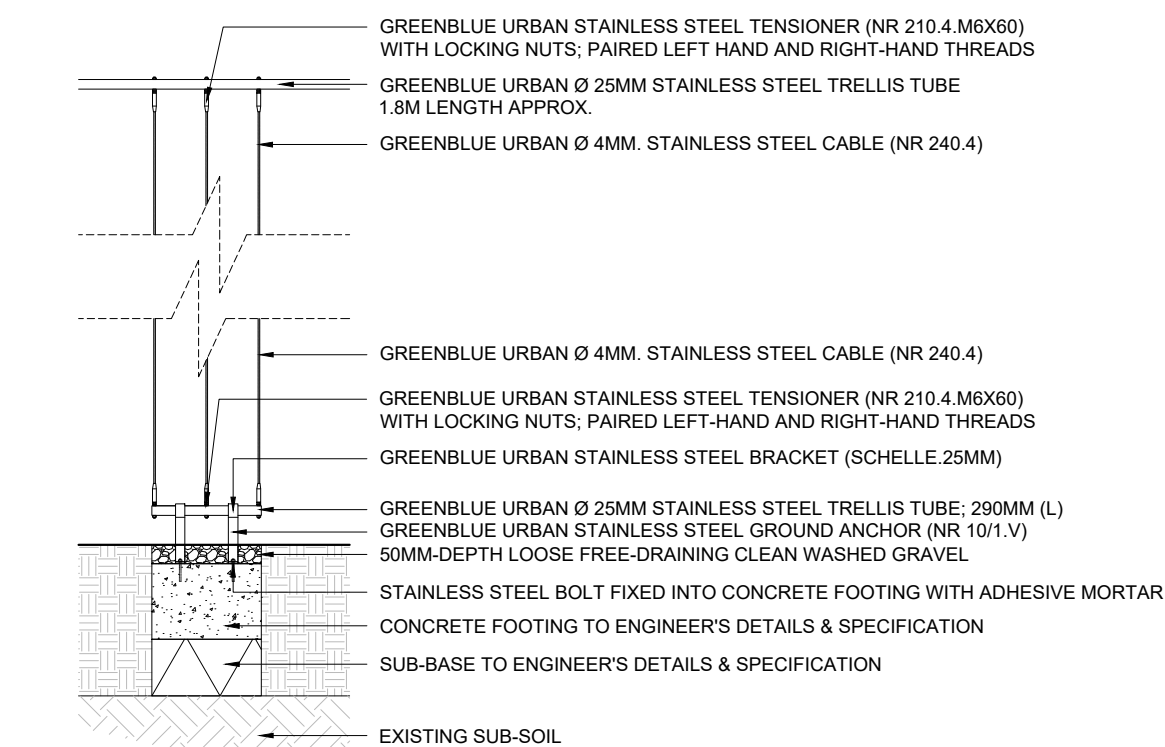

2E PERGOLA / LOGGIA CLIMBING PLANT SUPPORT CABLE GUIDANCE SYSTEM (DESIGN INTENT ONLY)
SECTION ELEVATION - 1:20 @ A1

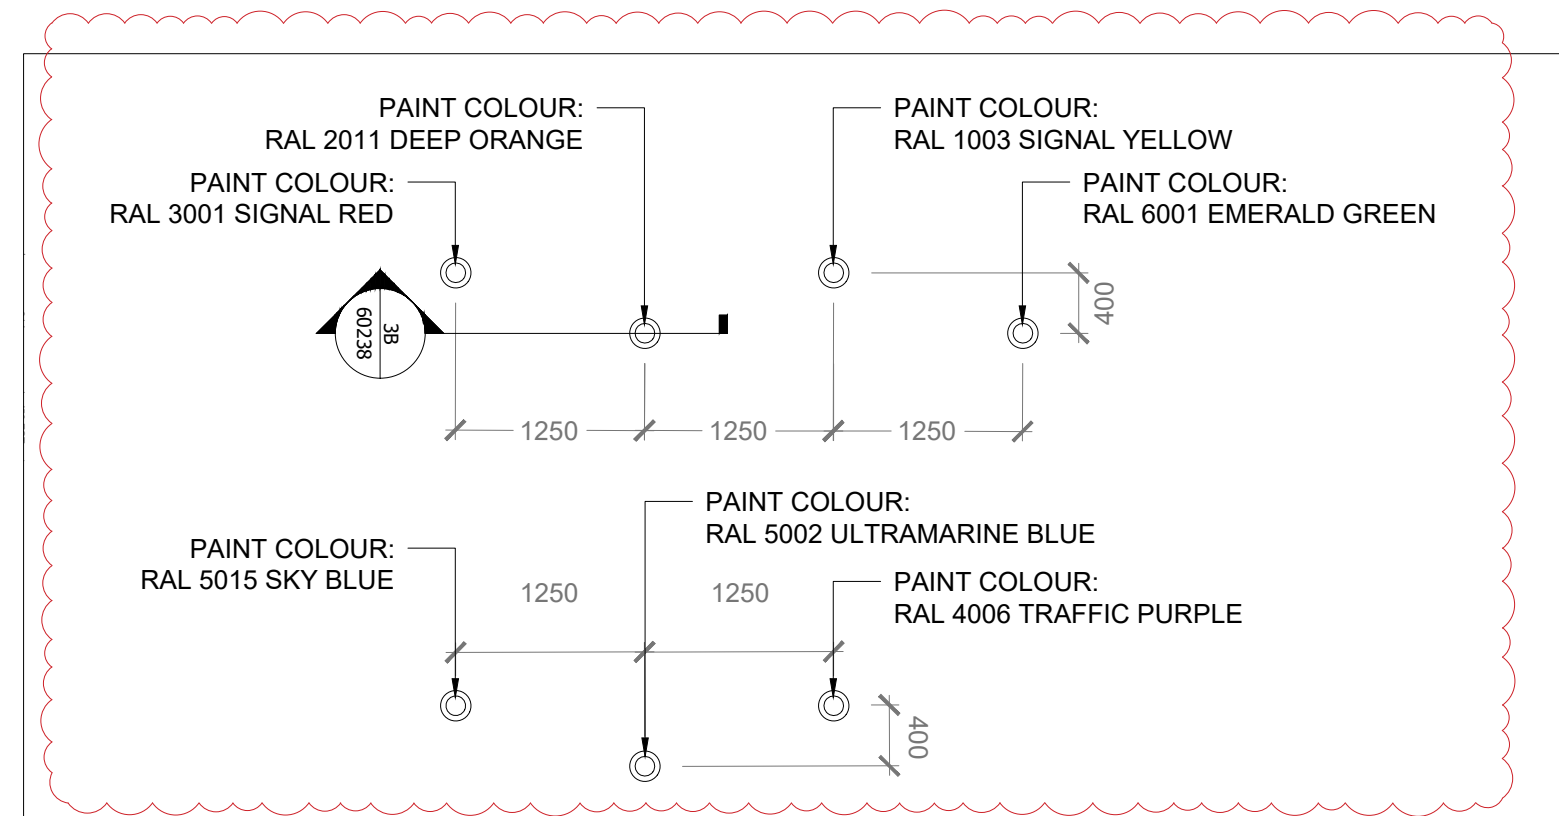

3A INCIDENTAL PLAY FEATURE WITH SITE-WON (FT05) BOLLARDS - TO PEACE GARDEN
PLAN - 1:50 @ A1

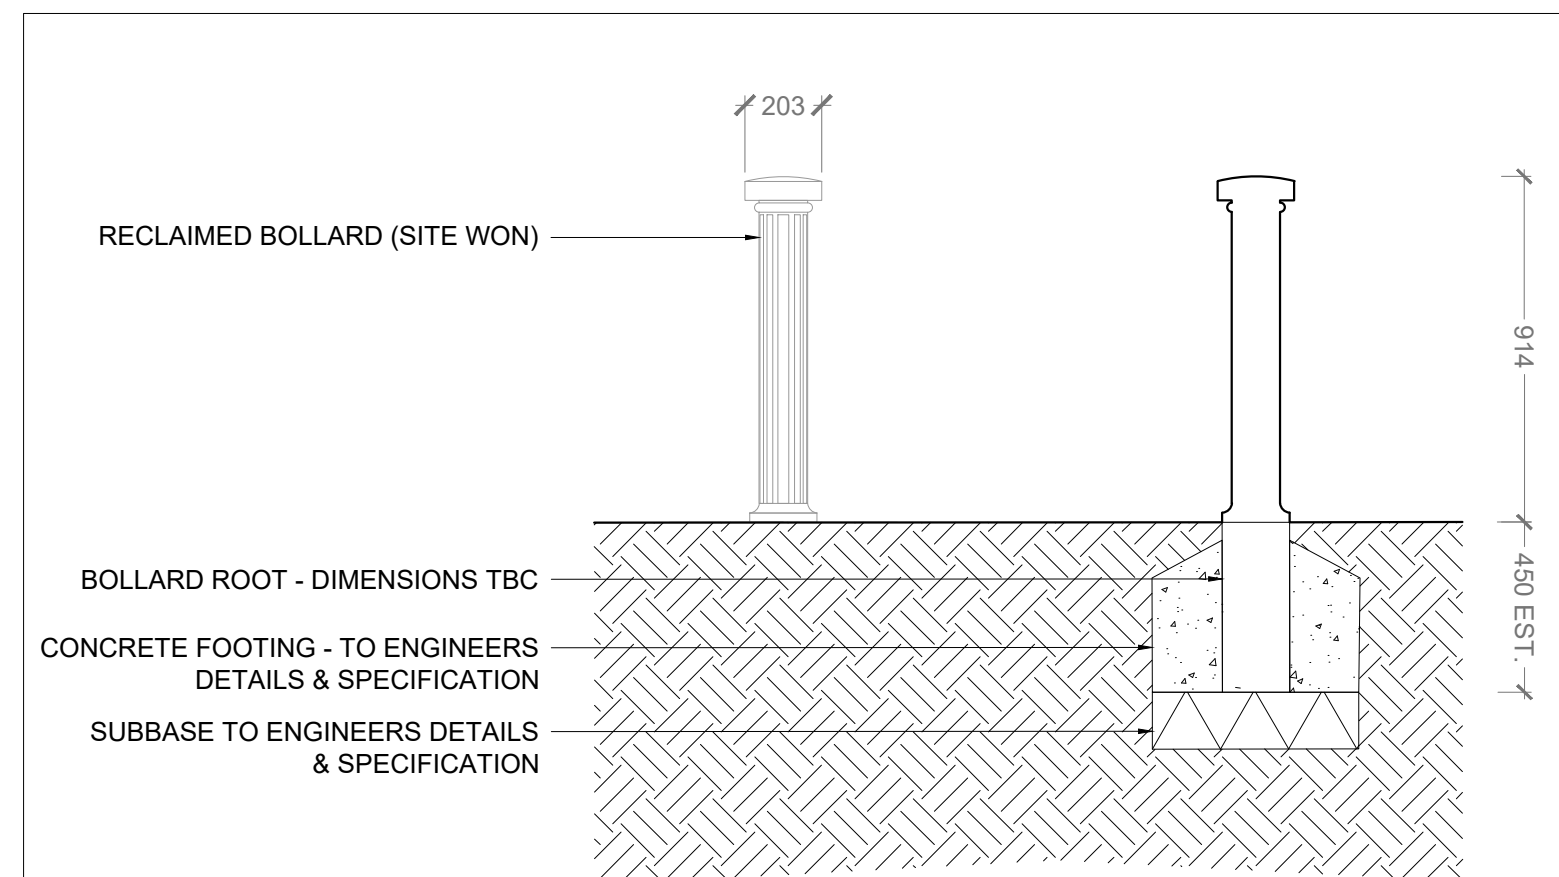

3B INCIDENTAL PLAY FEATURE WITH SITE-WON BOLLARDS
SECTION ELEVATION - 1:20 @ A1

GENERAL NOTES:
1. DO NOT SCALE FROM THIS DRAWING. DIMENSIONS GOVERN.
2. ALL DIMENSIONS ARE IN MILLIMETRES UNLESS NOTED OTHERWISE.
3. ALL DIMENSIONS SHALL BE VERIFIED ON SITE BEFORE PROCEEDING WITH THE WORK.
4. PLINCKE SHALL BE NOTIFIED IN WRITING OF ANY DISCREPANCIES.
5. PLINCKE ACCEPT NO LIABILITY FOR ANY EXPENSE LOSS OR DAMAGE OF WHATSOEVER NATURE AND HOWEVER ARISING FROM ANY VARIATION MADE TO THIS DRAWING OR IN THE EXECUTION OF THE WORK TO WHICH IT RELATES WHICH HAS NOT BEEN REFERRED TO THEM AND PRIOR APPROVAL OBTAINED.

A1 Original Sheet Size
0mm 50mm

KEY PLAN

CDM:

IN ADDITION TO THE HAZARDS / RISKS NORMALLY ASSOCIATED WITH THE TYPES OF WORK DETAILED ON THIS DRAWING, NOTE THE FOLLOWING:

ITEM NO. RISK REGISTER DETAILS

KEY:

N

C02	CONSTRUCTION ISSUE	22.04.25	PA	GW
C01	CONSTRUCTION ISSUE	13.12.23	PA	GW
P01	STAGE 4 - PRELIMINARY ISSUE	06.11.23	MH	GW
REV	REVISION	DATE	DWN	APPD

plincke.
landscape urbanism design
www.plincke.com
London +44 (0)207 739 3330
Manchester +44 (0)161 237 9223

Project:
**ST ANNS NEW NEIGHBOURHOOD
HARINGEY**

Drawing:
**TYPICAL DETAILS
SHEET 8**

Date: 06.11.23
Scale: AS INDICATED

Status: S4 - Suitable for Stage Approval
Drm: MH
App'd: GW

Drawing No: N15301-PLI-XX-ZZ-DR-L-60238
Rev: C02