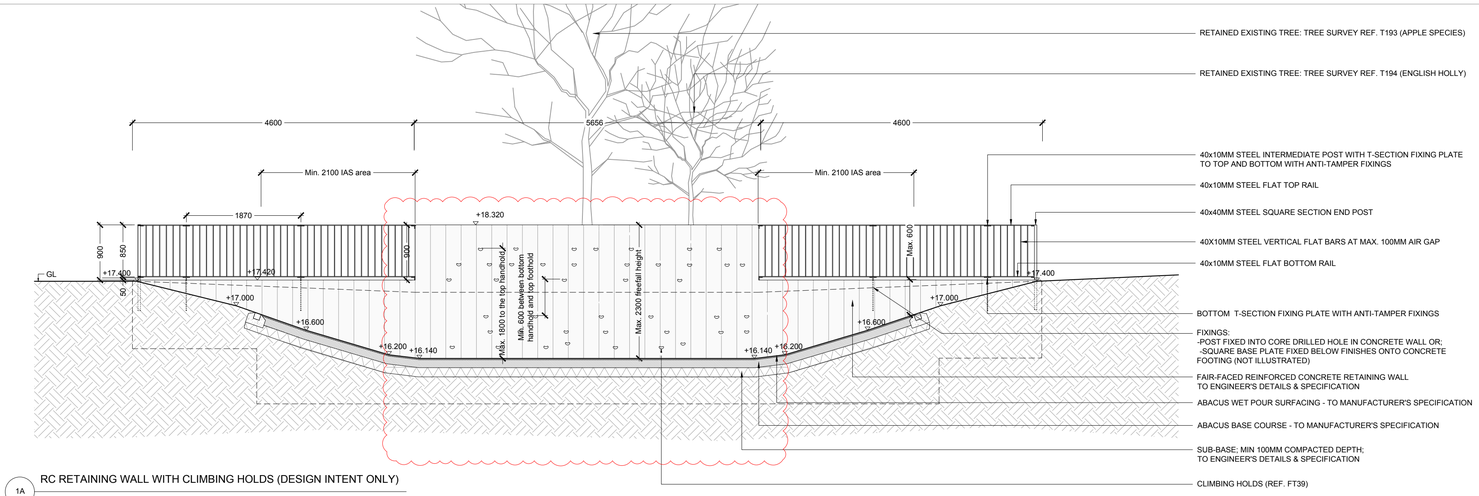

1A RC RETAINING WALL WITH CLIMBING HOLDS (DESIGN INTENT ONLY)

ELEVATION - 1:50 @ A1

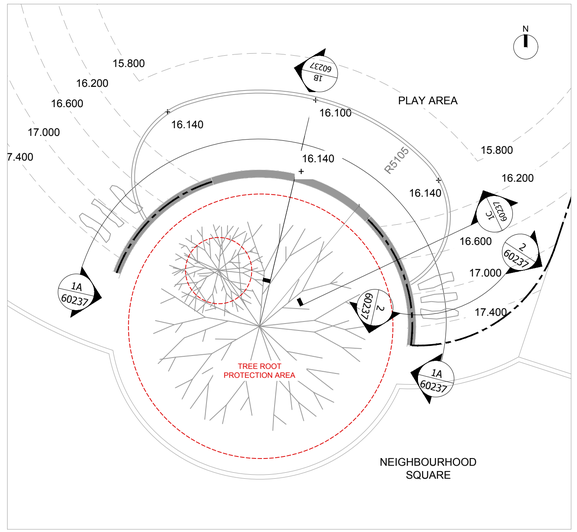

1C KEY PLAN

1:100 @ A1

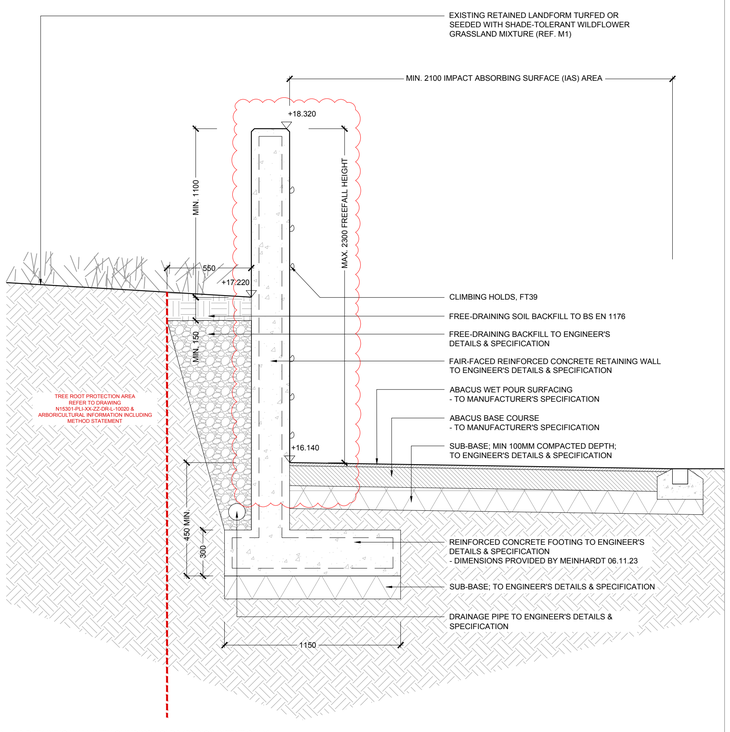

1B RC RETAINING WALL WITH CLIMBING HOLDS (DESIGN INTENT ONLY)

SECTION - 1:20 @ A1

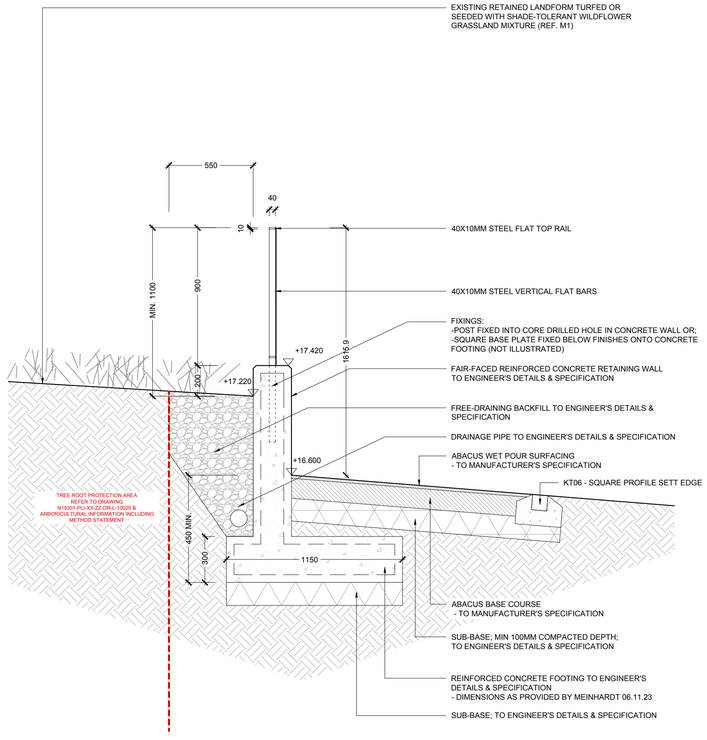

1B RC RETAINING WALL WITH CLIMBING HOLDS (DESIGN INTENT ONLY)

SECTION - 1:20 @ A1

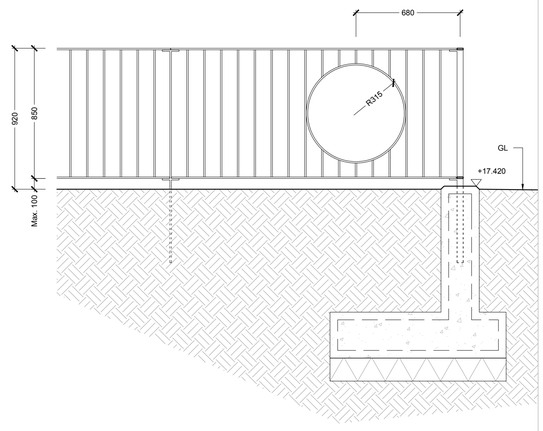

2 RAILING CONNECTION TO CAUSEWAY INCL. 'MOON GATE' PLAY PORTAL (DESIGN INTENT ONLY)

SECTION - 1:20 @ A1

GENERAL NOTES:
1. DO NOT SCALE FROM THIS DRAWING. DIMENSIONS GOVERN
2. ALL DIMENSIONS ARE IN MILLIMETRES UNLESS NOTED OTHERWISE
3. ALL DIMENSIONS SHALL BE VERIFIED ON SITE BEFORE PROCEEDING WITH THE WORK
4. PLINCKE SHALL BE NOTIFIED IN WRITING OF ANY DISCREPANCIES
5. PLINCKE ACCEPT NO LIABILITY FOR ANY EXPENSE LOSS OR DAMAGE OF WHATSOEVER NATURE AND HOWEVER ARISING FROM ANY VARIATION MADE TO THIS DRAWING OR IN THE EXECUTION OF THE WORK TO WHICH IT RELATES WHICH HAS NOT BEEN REFERRED TO THEM AND PRIOR APPROVAL OBTAINED

A1 Original Sheet Size — 0mm 50mm

KEY PLAN

CDM:

IN ADDITION TO THE HAZARDS / RISKS NORMALLY ASSOCIATED WITH THE TYPES OF WORK DETAILED ON THIS DRAWING, NOTE THE FOLLOWING:

ITEM NO.	RISK REGISTER DETAILS

KEY:

REV	REVISION	DATE	DWN	APP'D
C04	CONSTRUCTION ISSUE	30.10.24	PA	GW
C03	CONSTRUCTION ISSUE	08.08.24	PA	GW
C02	CONSTRUCTION ISSUE	08.05.24	PA	GW
C01	CONSTRUCTION ISSUE	13.12.23	PA	GW
P01	STAGE 4 - PRELIMINARY ISSUE	26.10.23	MH	GW

plincke.
landscape urbanism design
www.plincke.com
London +44 (0)207 739 3330
Manchester +44 (0)161 237 9223

Project: ST ANNS NEW NEIGHBOURHOOD PHASE 1A

Drawing: TYPICAL DETAILS SHEET 7

Date: 26.10.23

Scale: AS INDICATED

Status: S4 - Suitable for Stage Approval

Drn: MH

App'd: GW

Drawing No: N15301-PLI-XX-ZZ-DR-L-60237

Rev: C04