



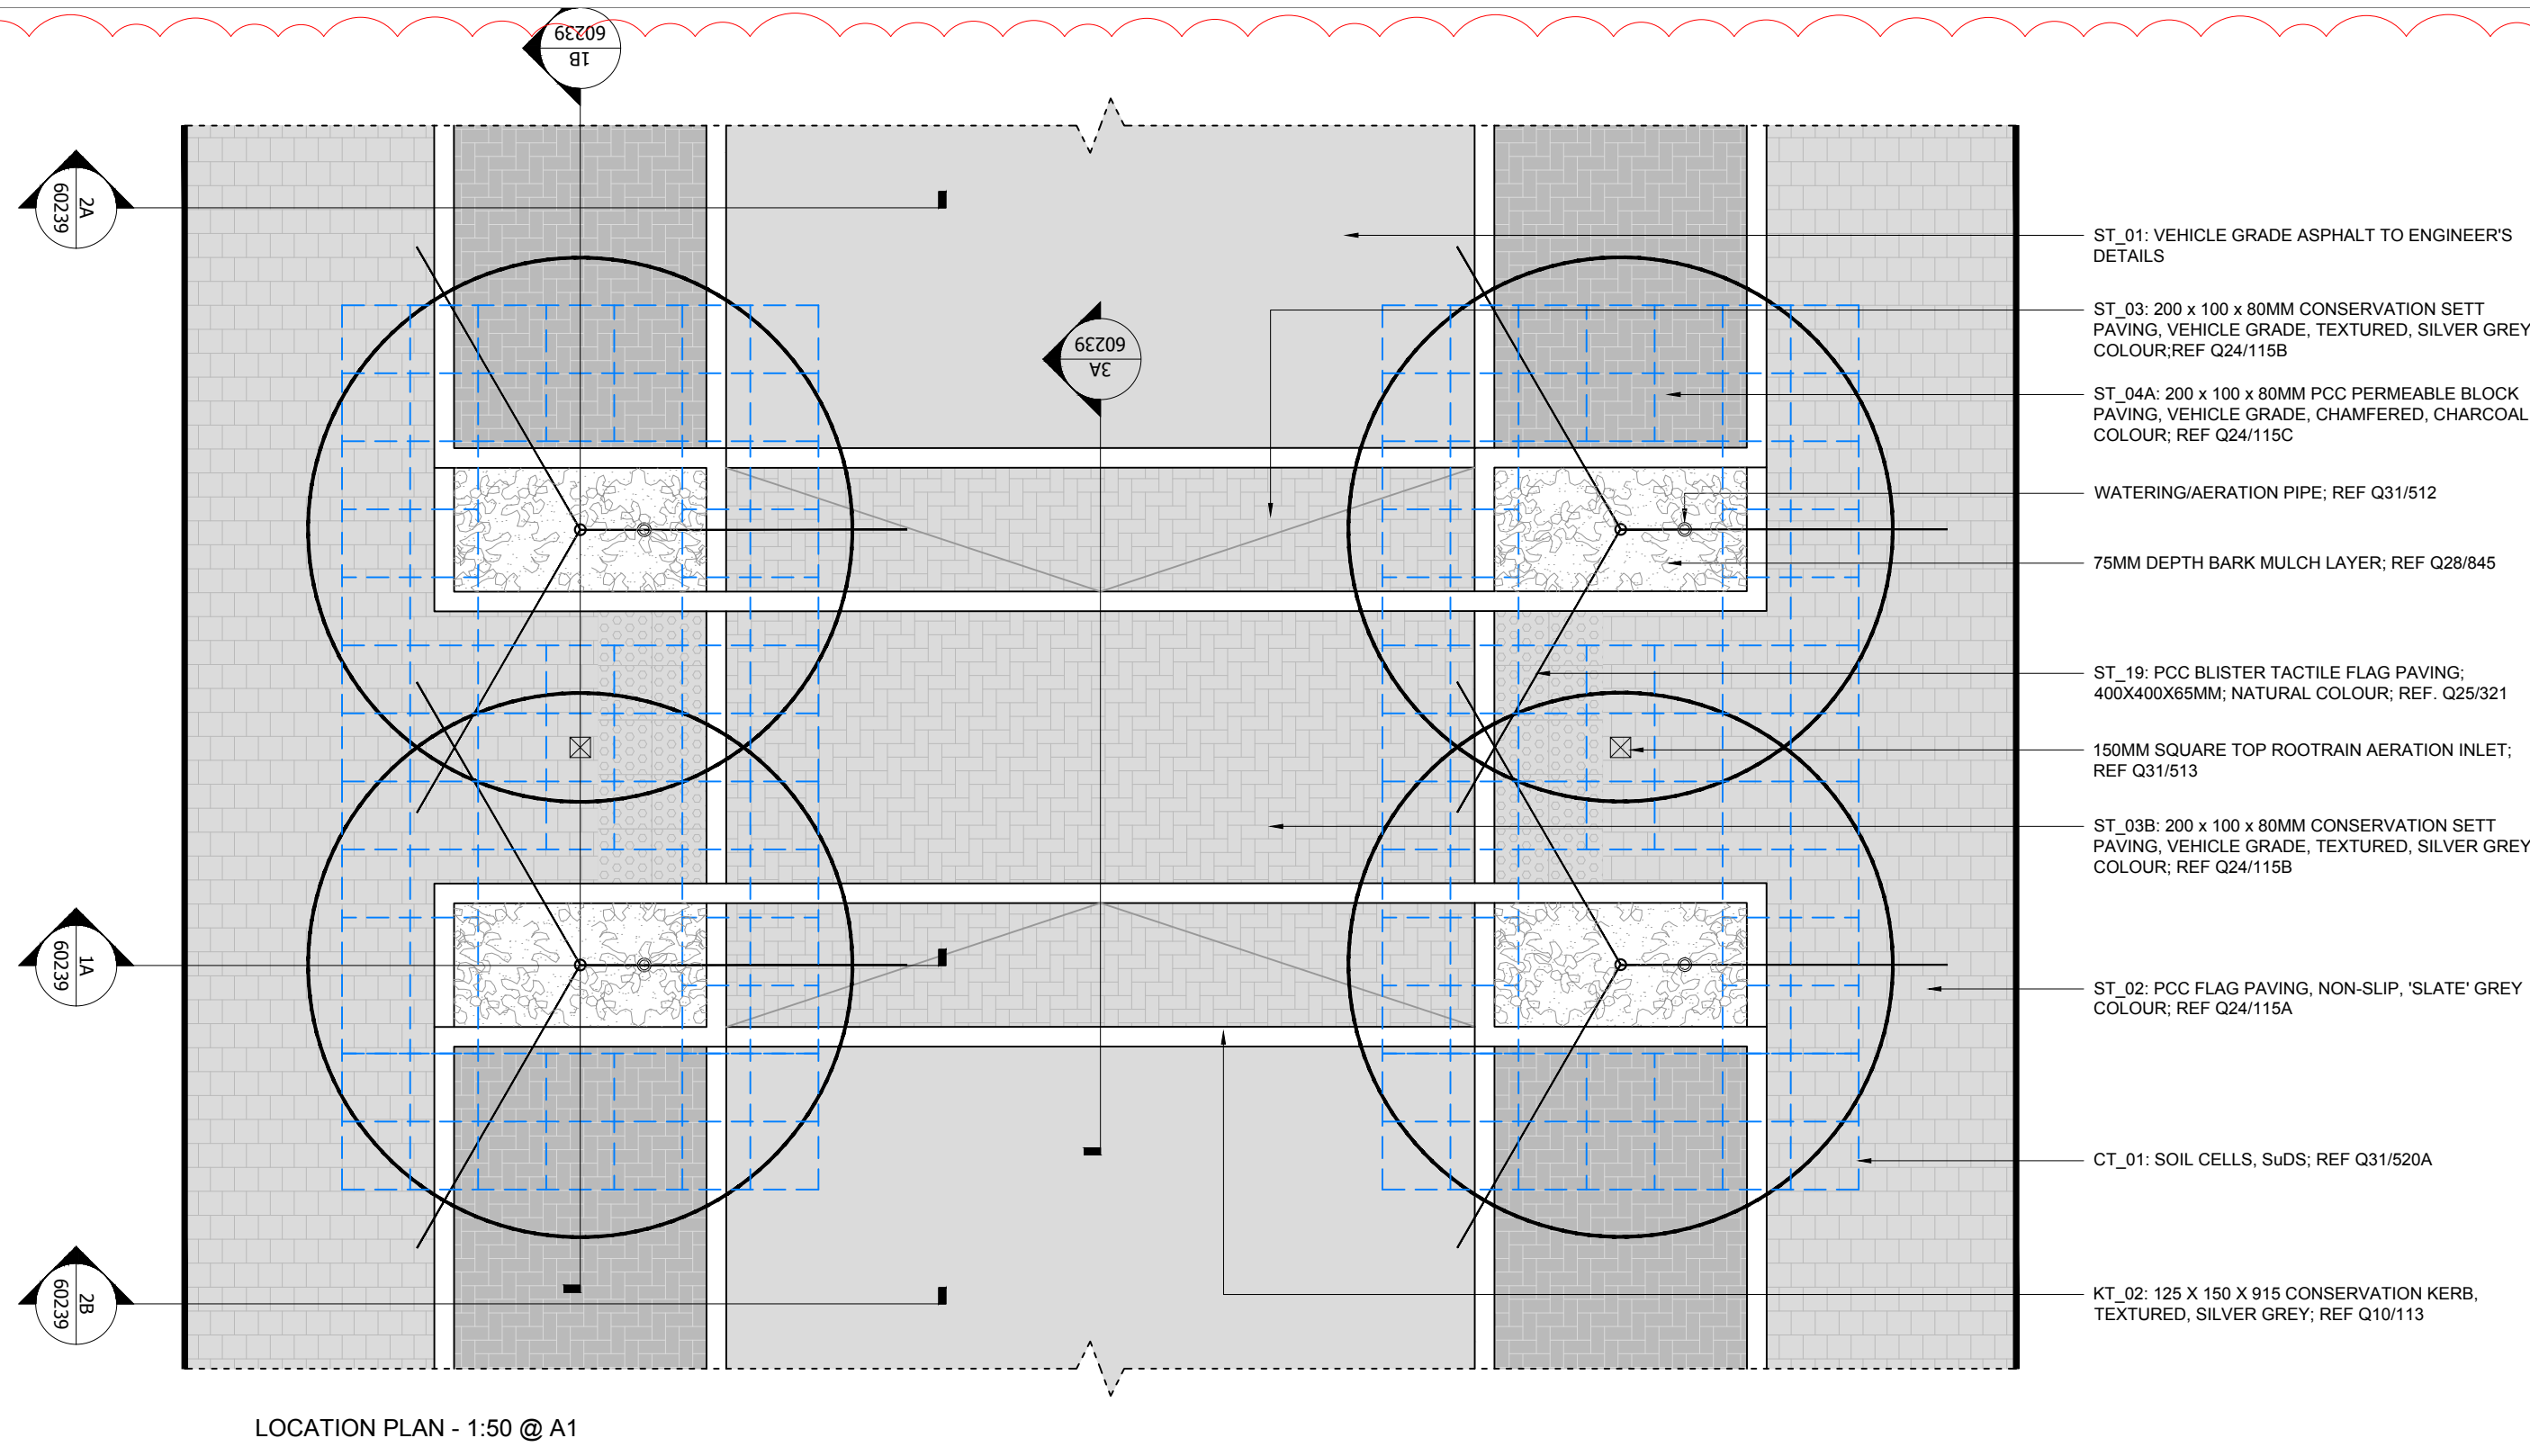


LOCATION PLAN - 1:50 @ A1

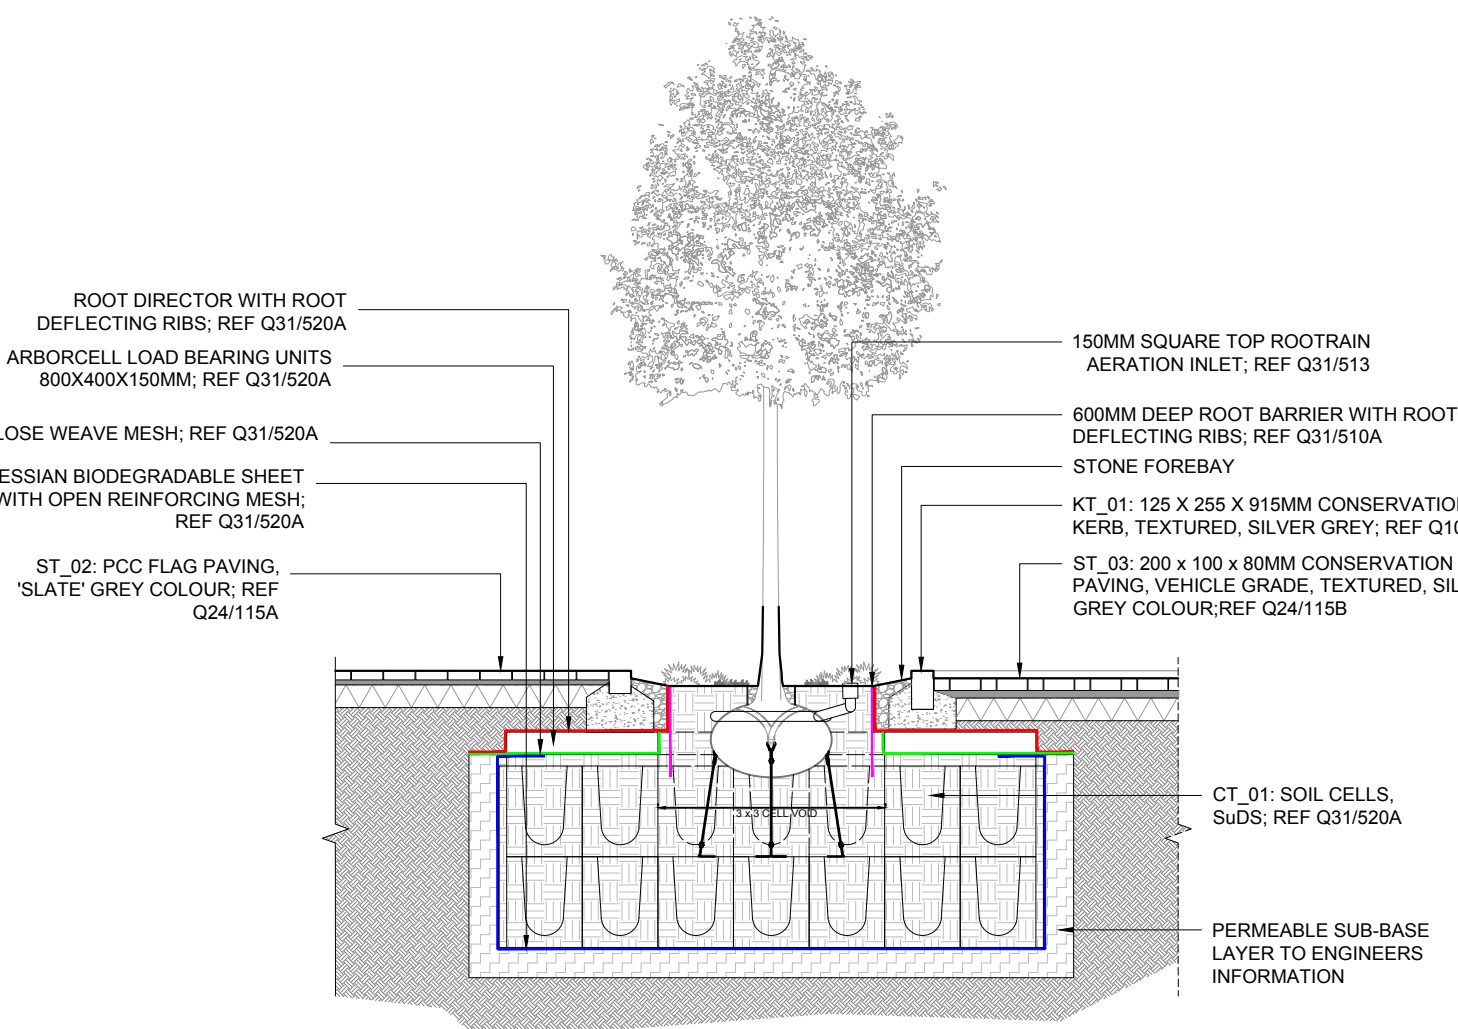


TREE PIT WITHIN FOOTWAY PLANTING BED

TYPICAL SECTION - 1:50 @ A1

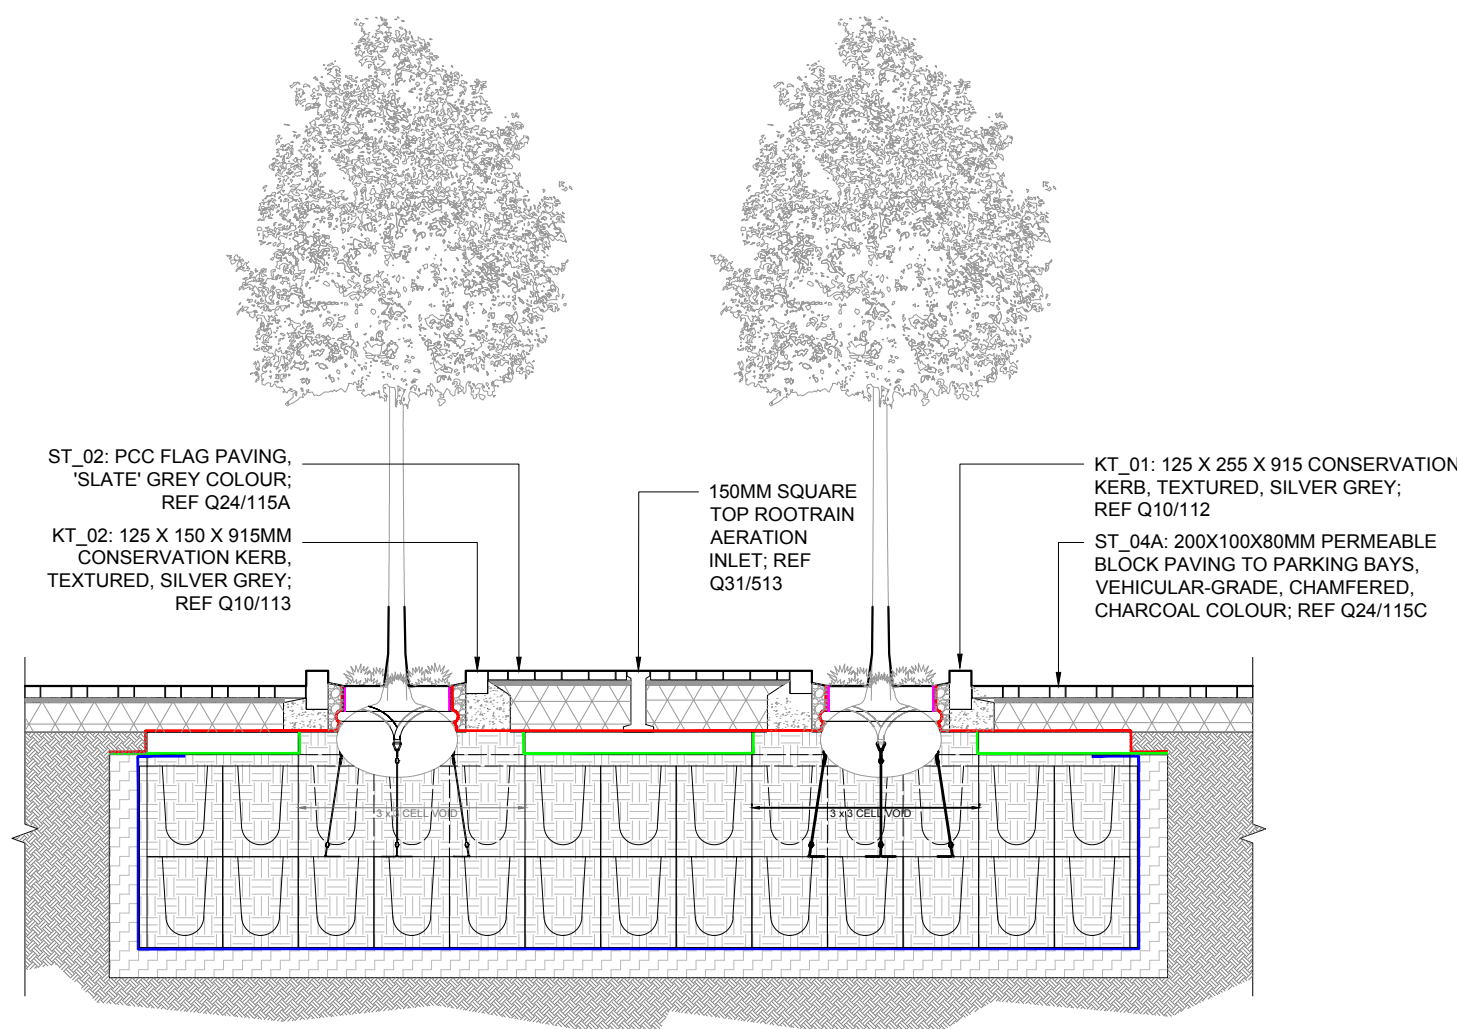


TREE PIT WITHIN FOOTWAY PLANTING BED

TYPICAL SECTION - 1:50 @ A1

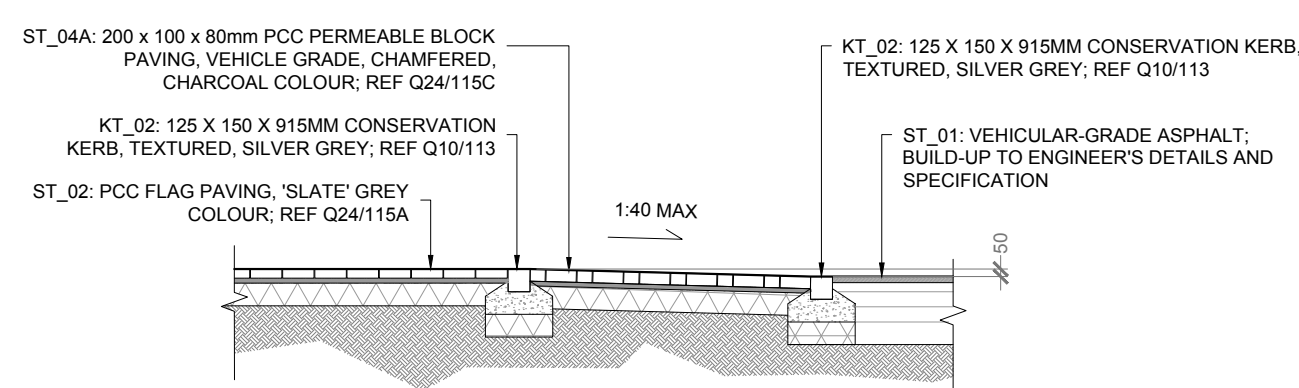


ACCESSIBLE PARKING BAY

TYPICAL SECTION - 1:50 @ A1

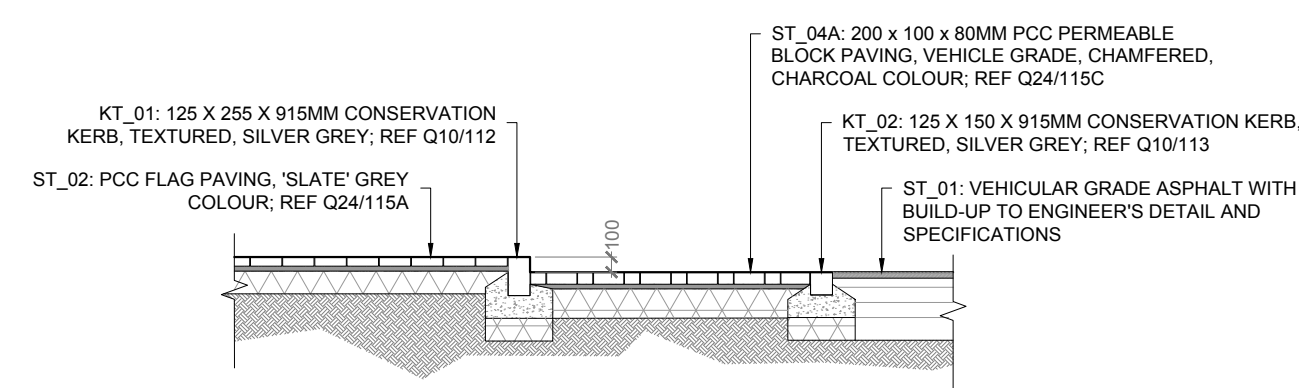


STANDARD PARKING BAY

TYPICAL SECTION - 1:50 @ A1

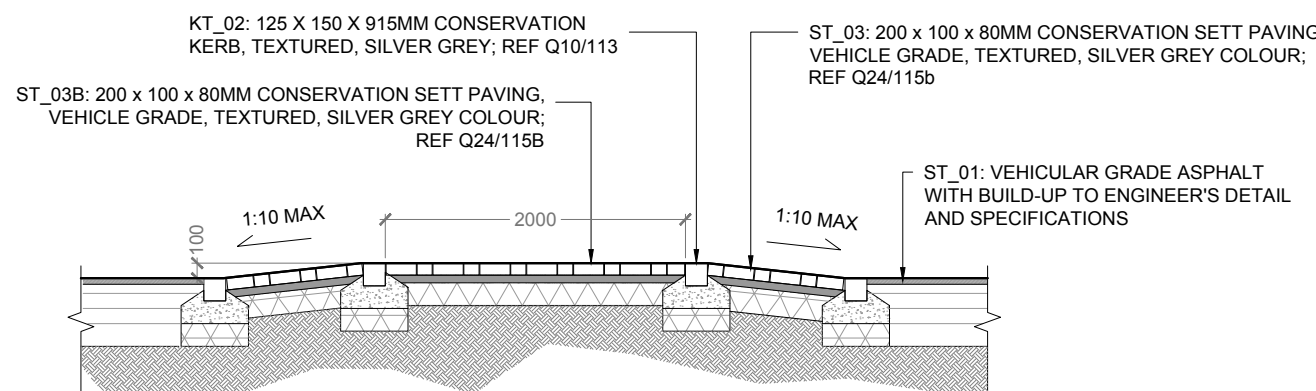


RAISED TABLE - VERSION 1

TYPICAL SECTION - 1:50 @ A1

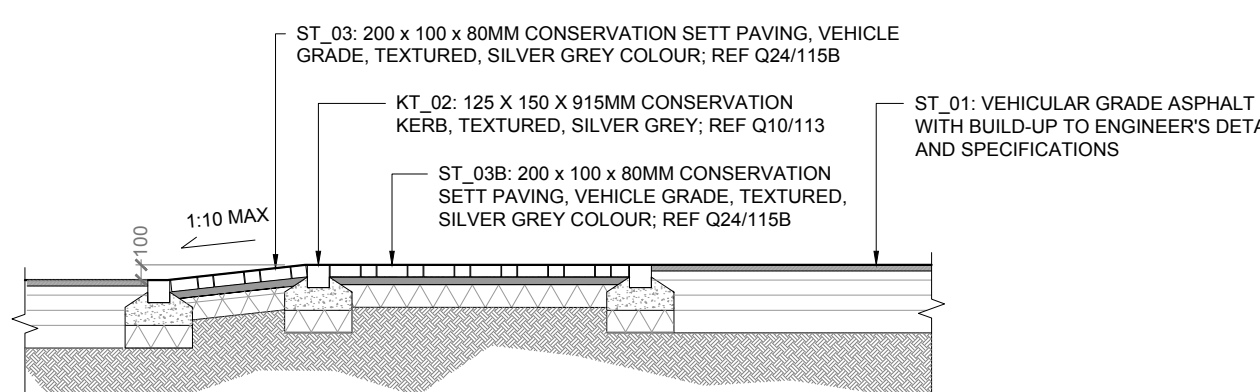


RAISED TABLE - VERSION 2

TYPICAL SECTION - 1:50 @ A1

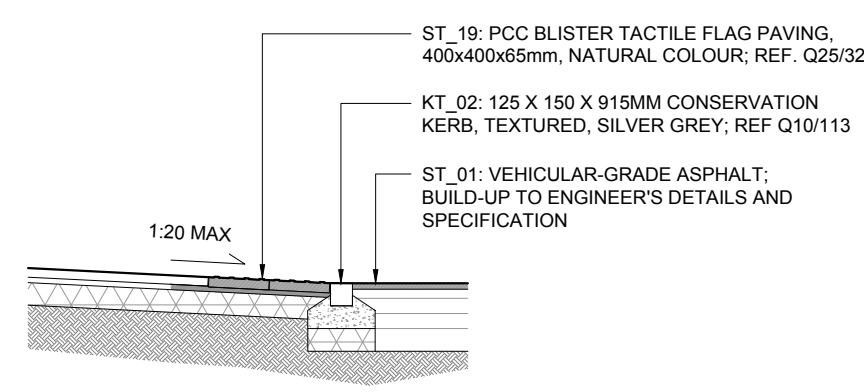


HAZARD WARNING TACTILE (BLISTER) TO CROSSING

TYPICAL SECTION - 1:50 @ A1

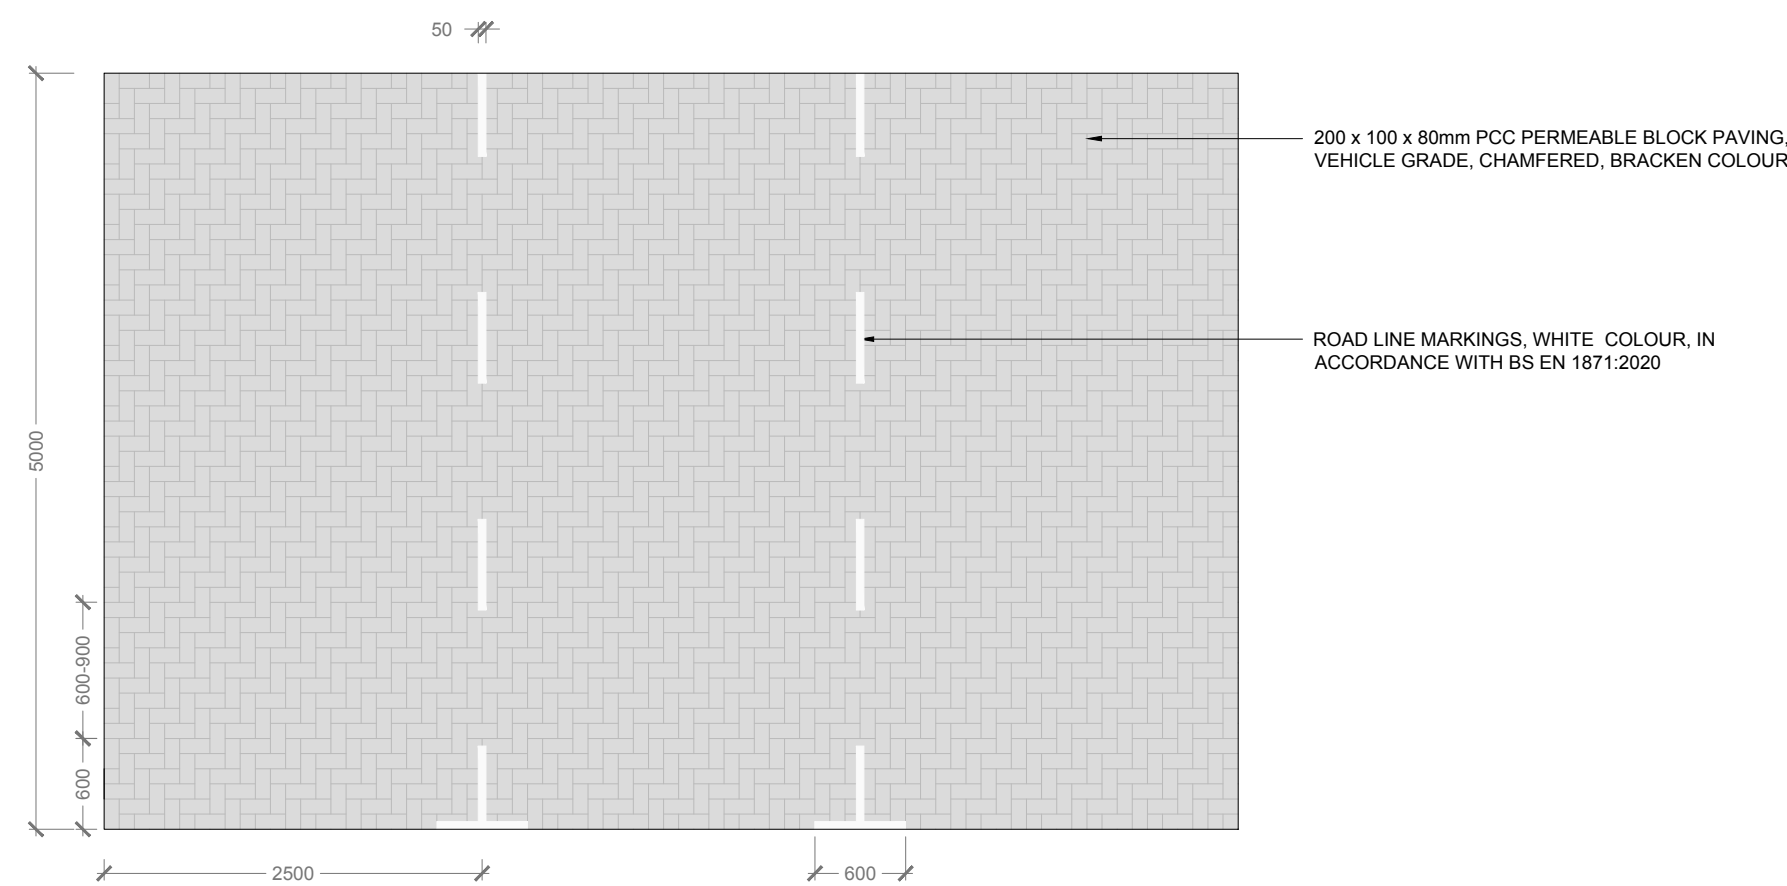


STANDARD PERPENDICULAR PARKING BAY

TYPICAL PLAN - 1:50 @ A1

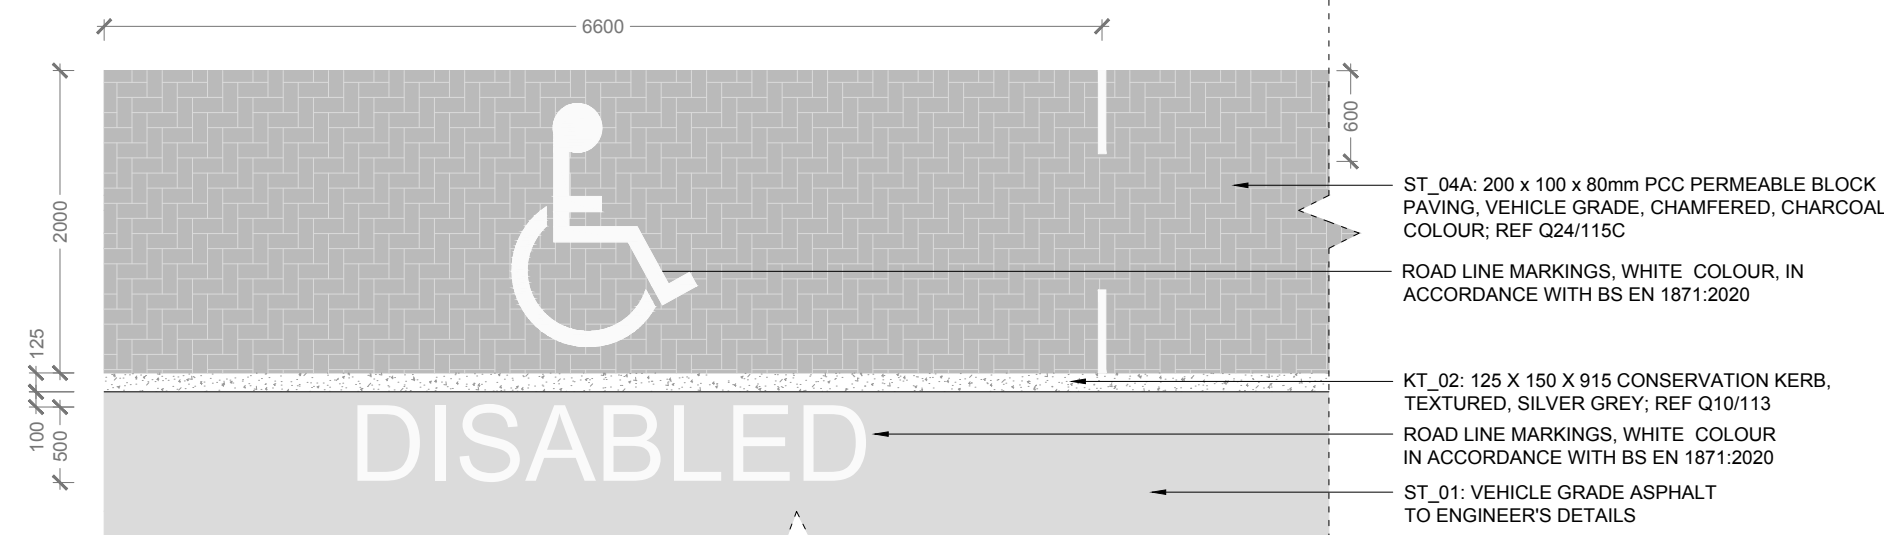


ACCESSIBLE PARALLEL PARKING BAY

TYPICAL PLAN - 1:50 @ A1

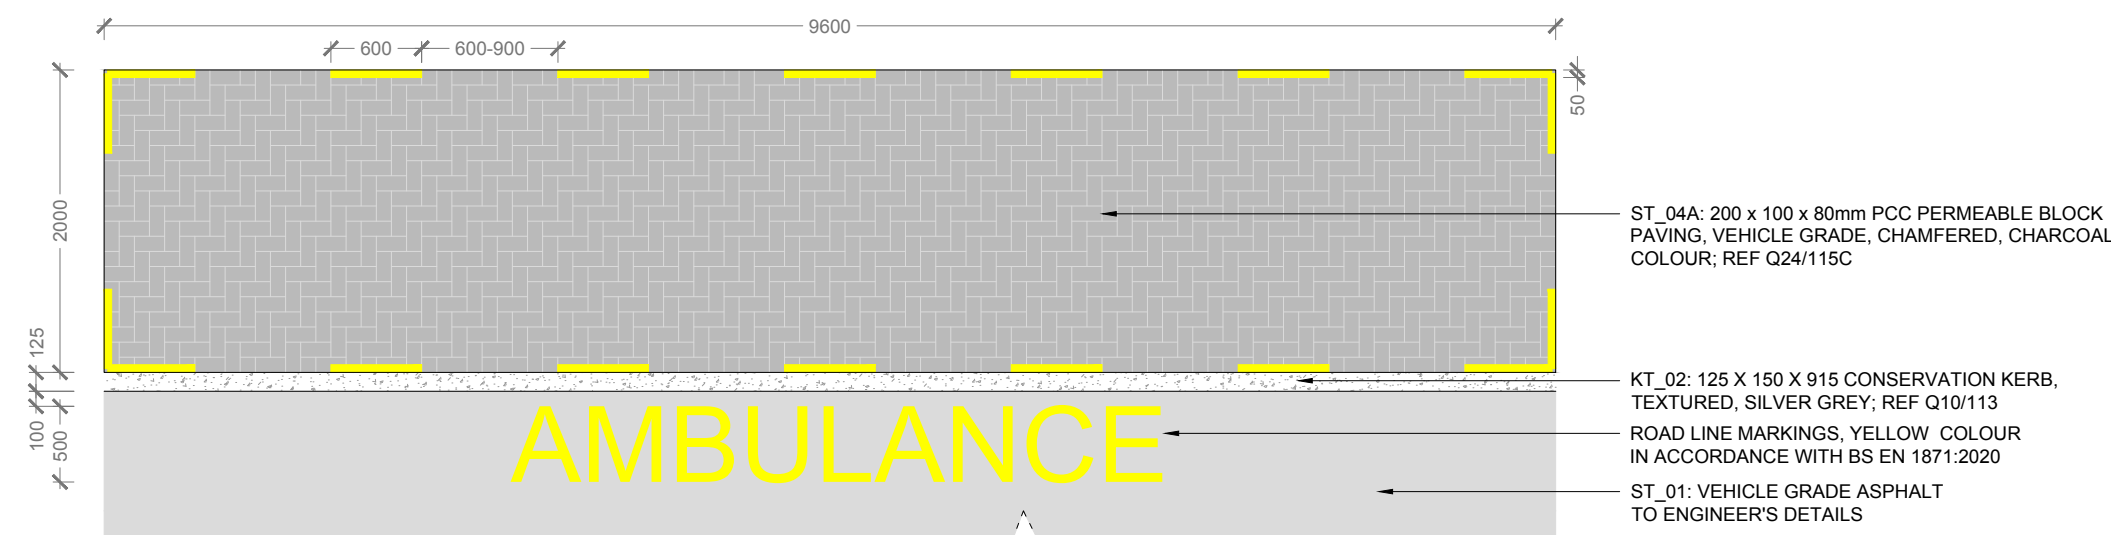


AMBULANCE PARALLEL PARKING BAY

TYPICAL PLAN - 1:50 @ A1

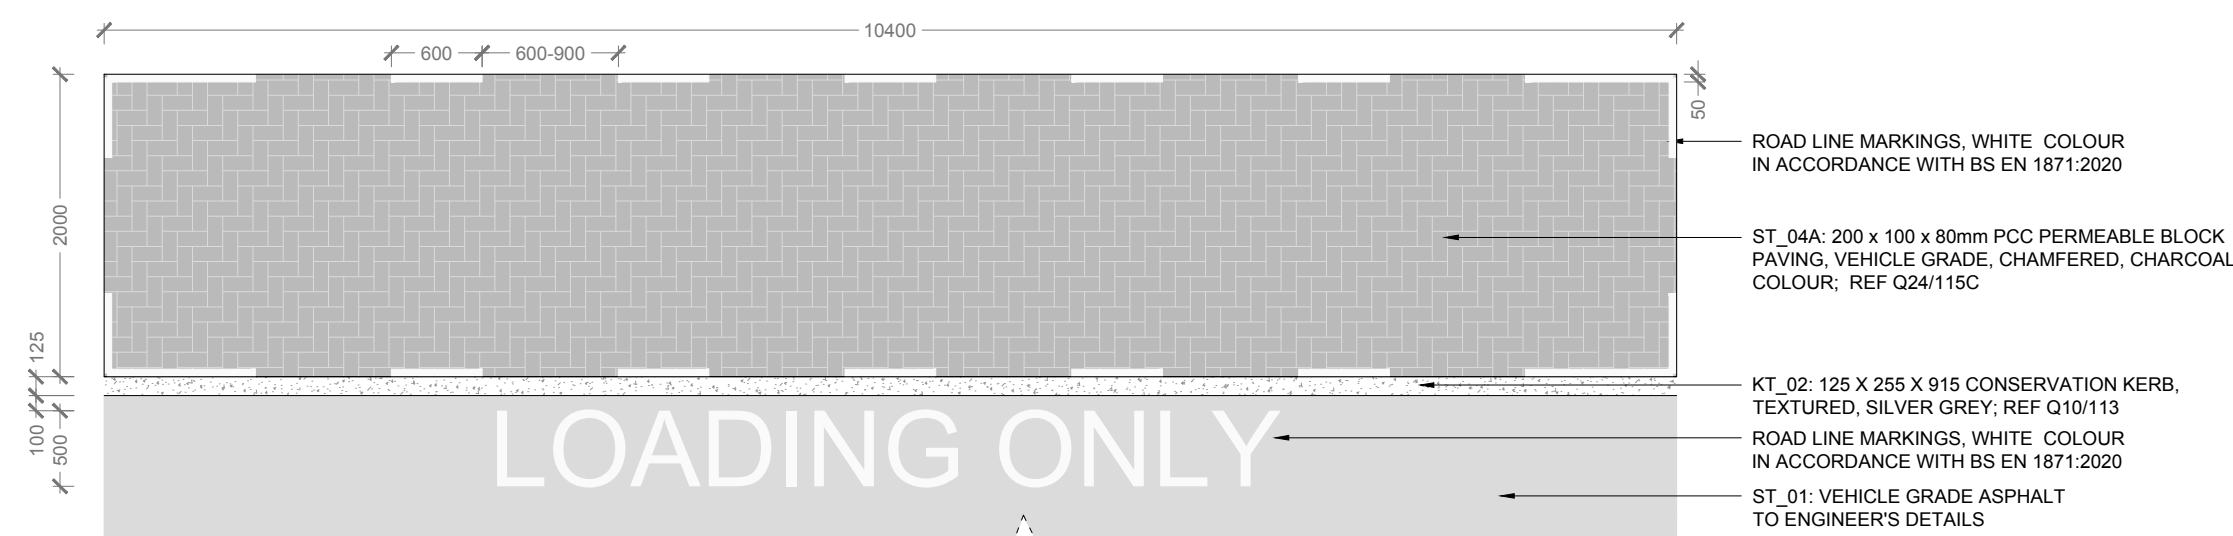

LOADING PARALLEL PARKING BAY

TYPICAL PLAN - 1:50 @ A1

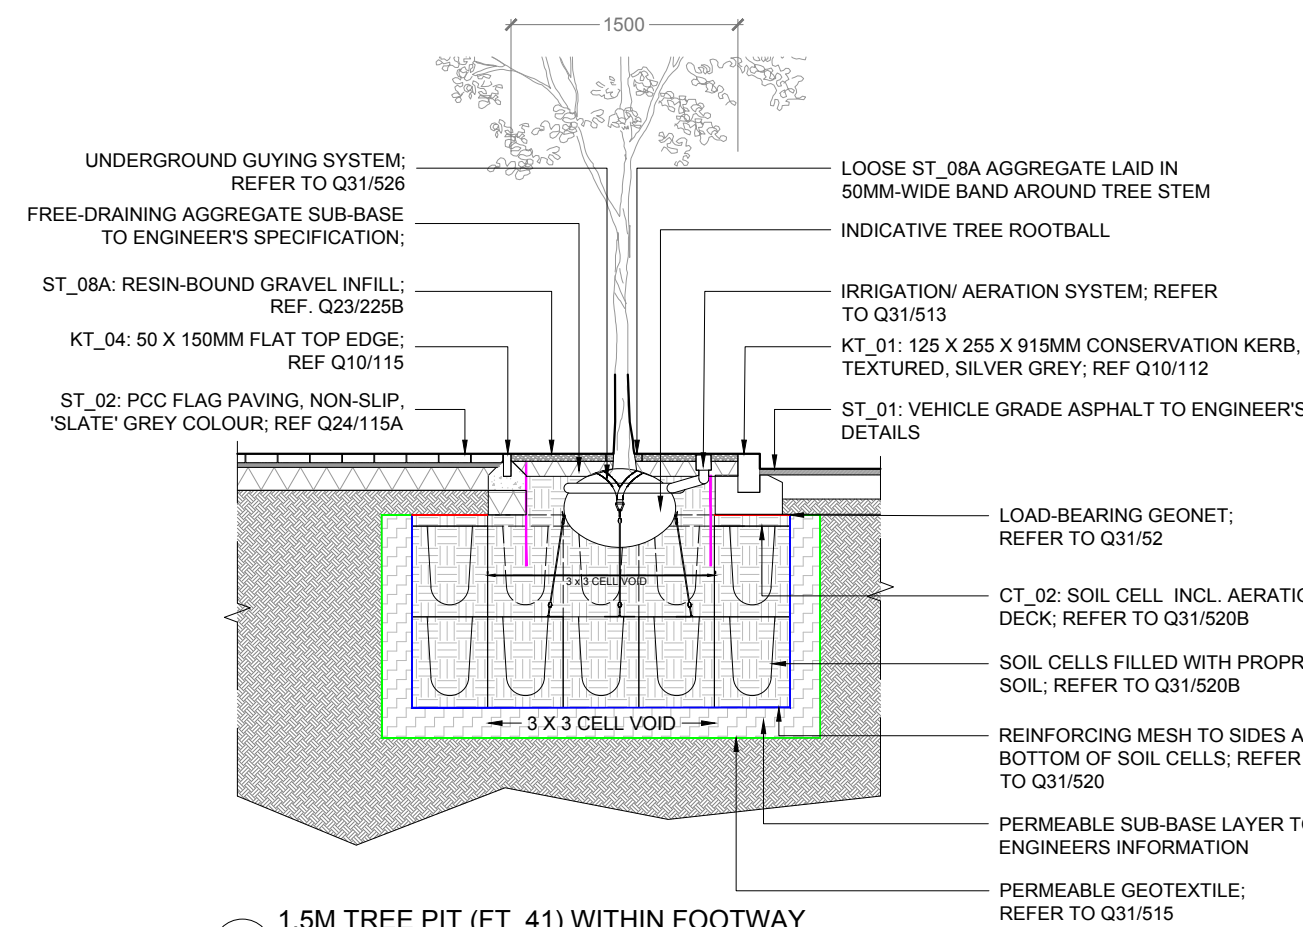

1.5M TREE PIT (FT_41) WITHIN FOOTWAY

TYPICAL SECTION - 1:50 @ A1

GENERAL NOTES:
1. DO NOT SCALE FROM THIS DRAWING. DIMENSIONS GOVERN.
2. ALL DIMENSIONS ARE IN MILLIMETRES UNLESS NOTED OTHERWISE.
3. ALL DIMENSIONS SHALL BE VERIFIED ON SITE BEFORE PROCEEDING WITH THE WORK.
4. PLINCKE SHALL BE NOTIFIED IN WRITING OF ANY DISCREPANCIES.
5. PLINCKE ACCEPTS NO LIABILITY FOR ANY EXPENSE, LOSS OR DAMAGE OF WHATSOEVER NATURE AND HOWEVER ARISING FROM ANY VARIATION MADE TO THIS DRAWING OR IN THE EXECUTION OF THE WORK TO WHICH IT RELATES WHICH HAS NOT BEEN REFERRED TO THEM AND PRIOR APPROVAL OBTAINED.

A1 Original Sheet Size
0mm 50mm

KEY PLAN

CDM:

IN ADDITION TO THE HAZARDS / RISKS NORMALLY ASSOCIATED WITH THE TYPES OF WORK DETAILED ON THIS DRAWING, NOTE THE FOLLOWING:

ITEM NO. RISK REGISTER DETAILS

KEY:

C03	STAGE 5 CONSTRUCTION ISSUE	14.02.25	PA	GW
C02	STAGE 5 CONSTRUCTION ISSUE	23.07.24	PA	GW
C01	CONSTRUCTION ISSUE	15.12.23	PA	GW
REV	REVISION	DATE	DWN	APPD

plincke.
landscape urbanism design
www.plincke.com

London +44 (0)207 739 3330
Manchester +44 (0)161 237 9223

Project:
**ST ANNS NEW NEIGHBOURHOOD
HARINGEY**

Drawing:
**TYPICAL DETAILS - SHEET 9
HIGHWAYS**

Date:
04.12.23

Scale:
1:50

Status:
S4 - Suitable for Stage Approval

Dm:
PA

App'd:
GW

Drawing No:
N15301-PLI-XX-ZZ-DR-L-60239

Rev:
C03